



NOTHING IN THIS CONTRACT CONFERS OR PURPORTS TO CONFER ON ANY THIRD PARTY ANY BENEFIT OR ANY RIGHT TO ENFORCE ANY TERM OF THIS CONTRACT

THE CONSTRUCTION WORK DETAILED ON THIS DRAWING SHOULD NOT BE COMMENCED UNTIL BUILDING REGULATION APPROVAL HAS BEEN GRANTED, THE WORK IF STARTED BEFORE BUILDING REGULATION APPROVAL HAS BEEN OBTAINED IS AT THE CONTRACTOR'S OWN RISK.

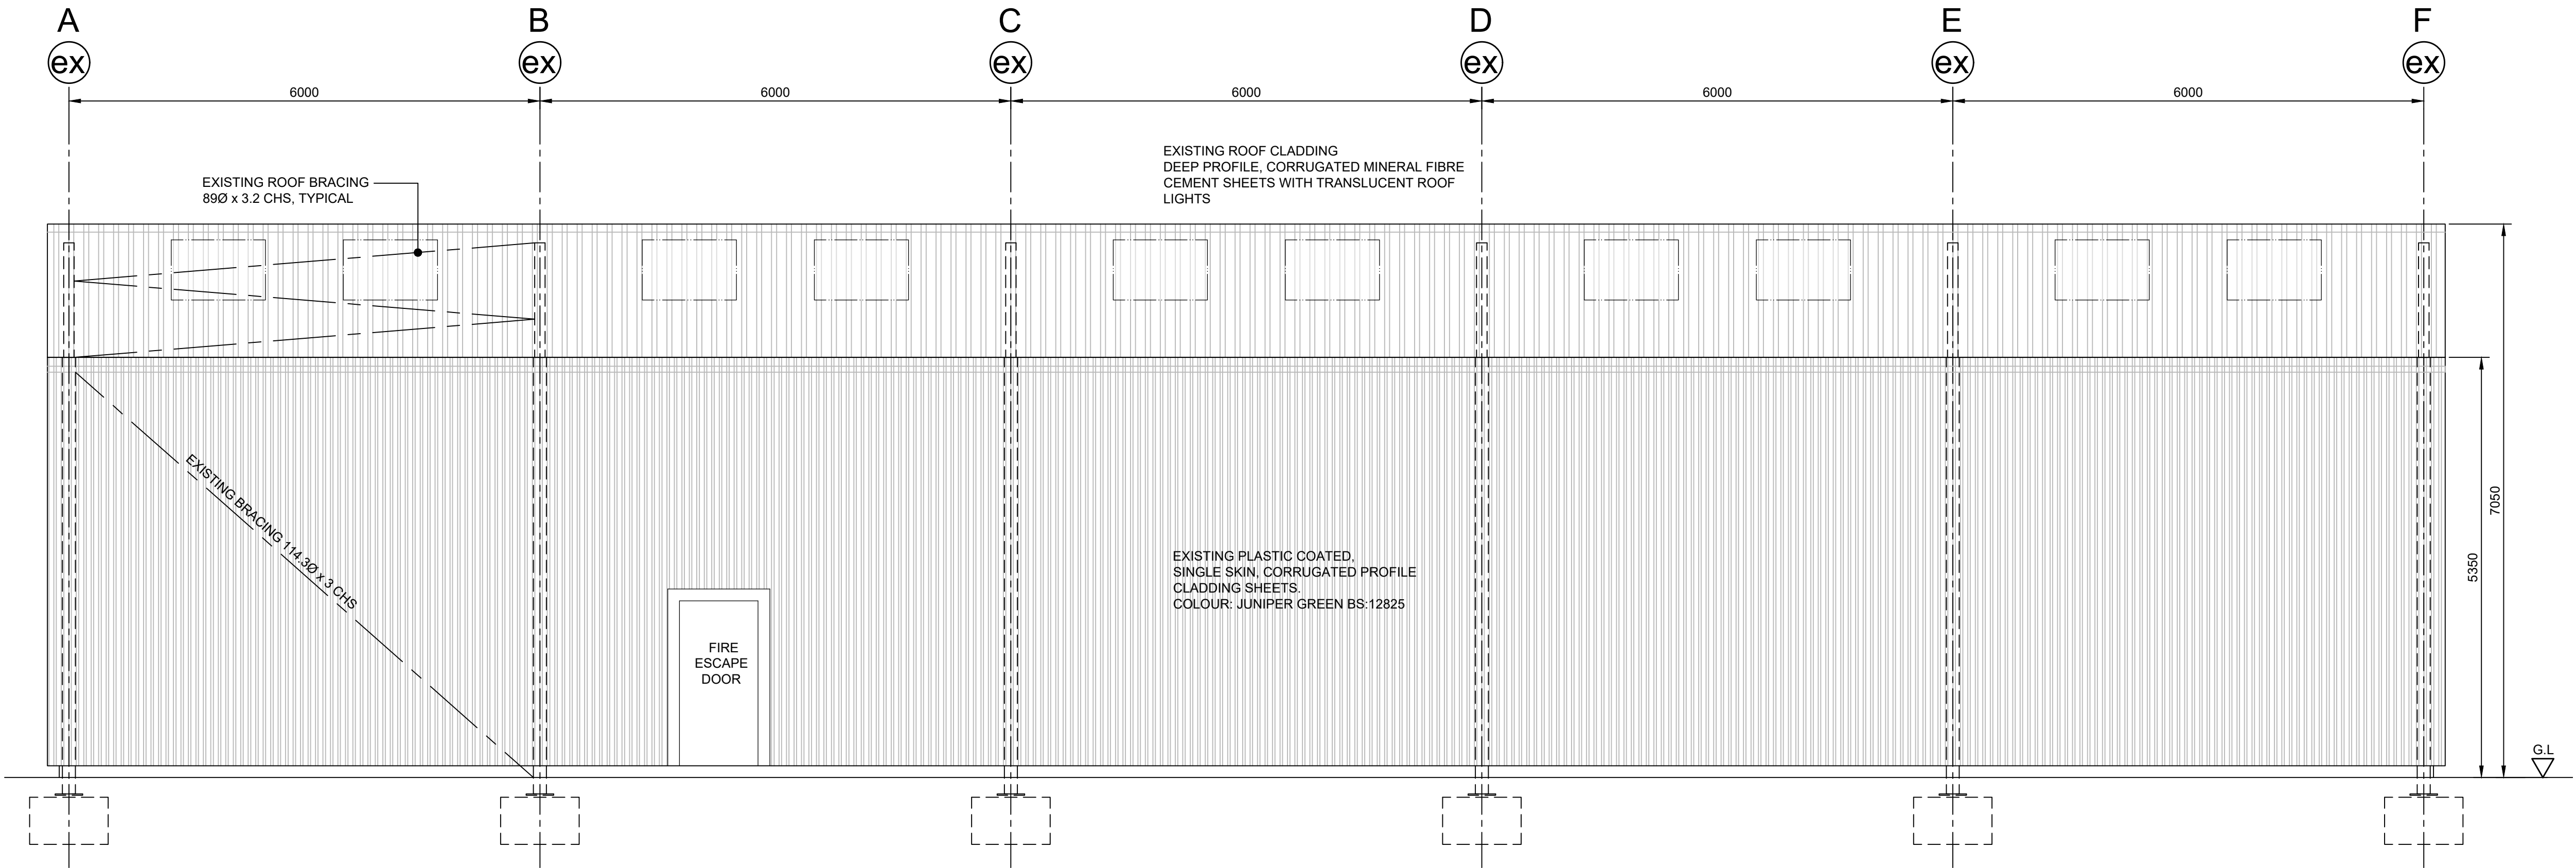

EXISTING ELEVATION ON GRID LINE 1

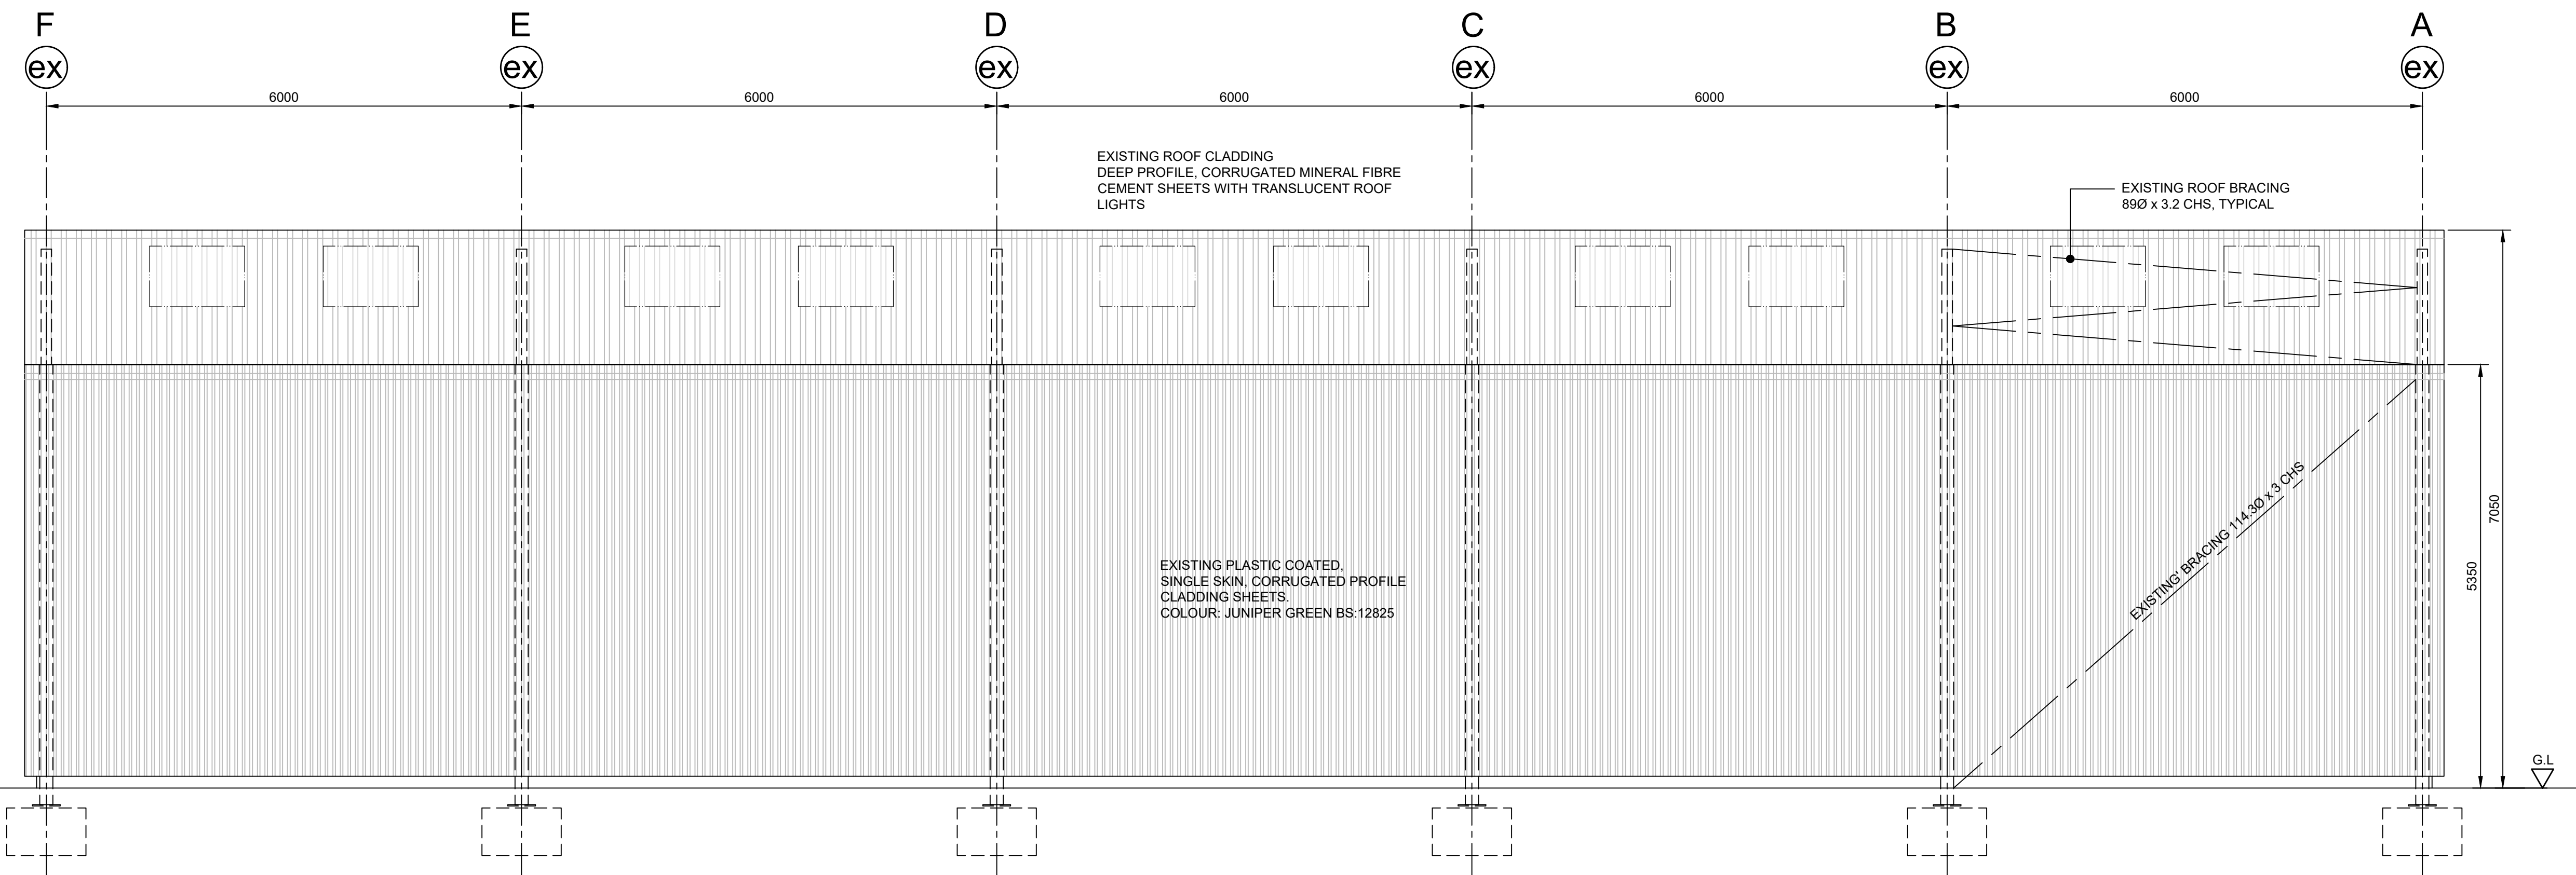

EXISTING ELEVATION ON GRID LINE 4

B	BRACING ADDED	17.08.20
A	ISSUED FOR INFORMATION	04.08.20
REV	AMENDMENTS	DATE



Cae Madog, Cilcain Road,
Tafarn-y-Gelyn, Mold CH7 5SF
M: 07780 952781
E-Mail: phil@hughes-consulting.co.uk

CLIENT

A.E. EVANS

PROJECT

A.E. EVANS - EXTENSION TO EXISTING
DESPATCH BUILDING

DRAWING DESCRIPTION

EXISTING ELEVATIONS
GENERAL ARRANGEMENT
SHEET 1 OF 2

DRAWN BY	MH	DRAWING No	ISSUE / REV
SCALES	1:50@A1 1:100@A3	GMS265_06	B
DATE	04.08.20		