



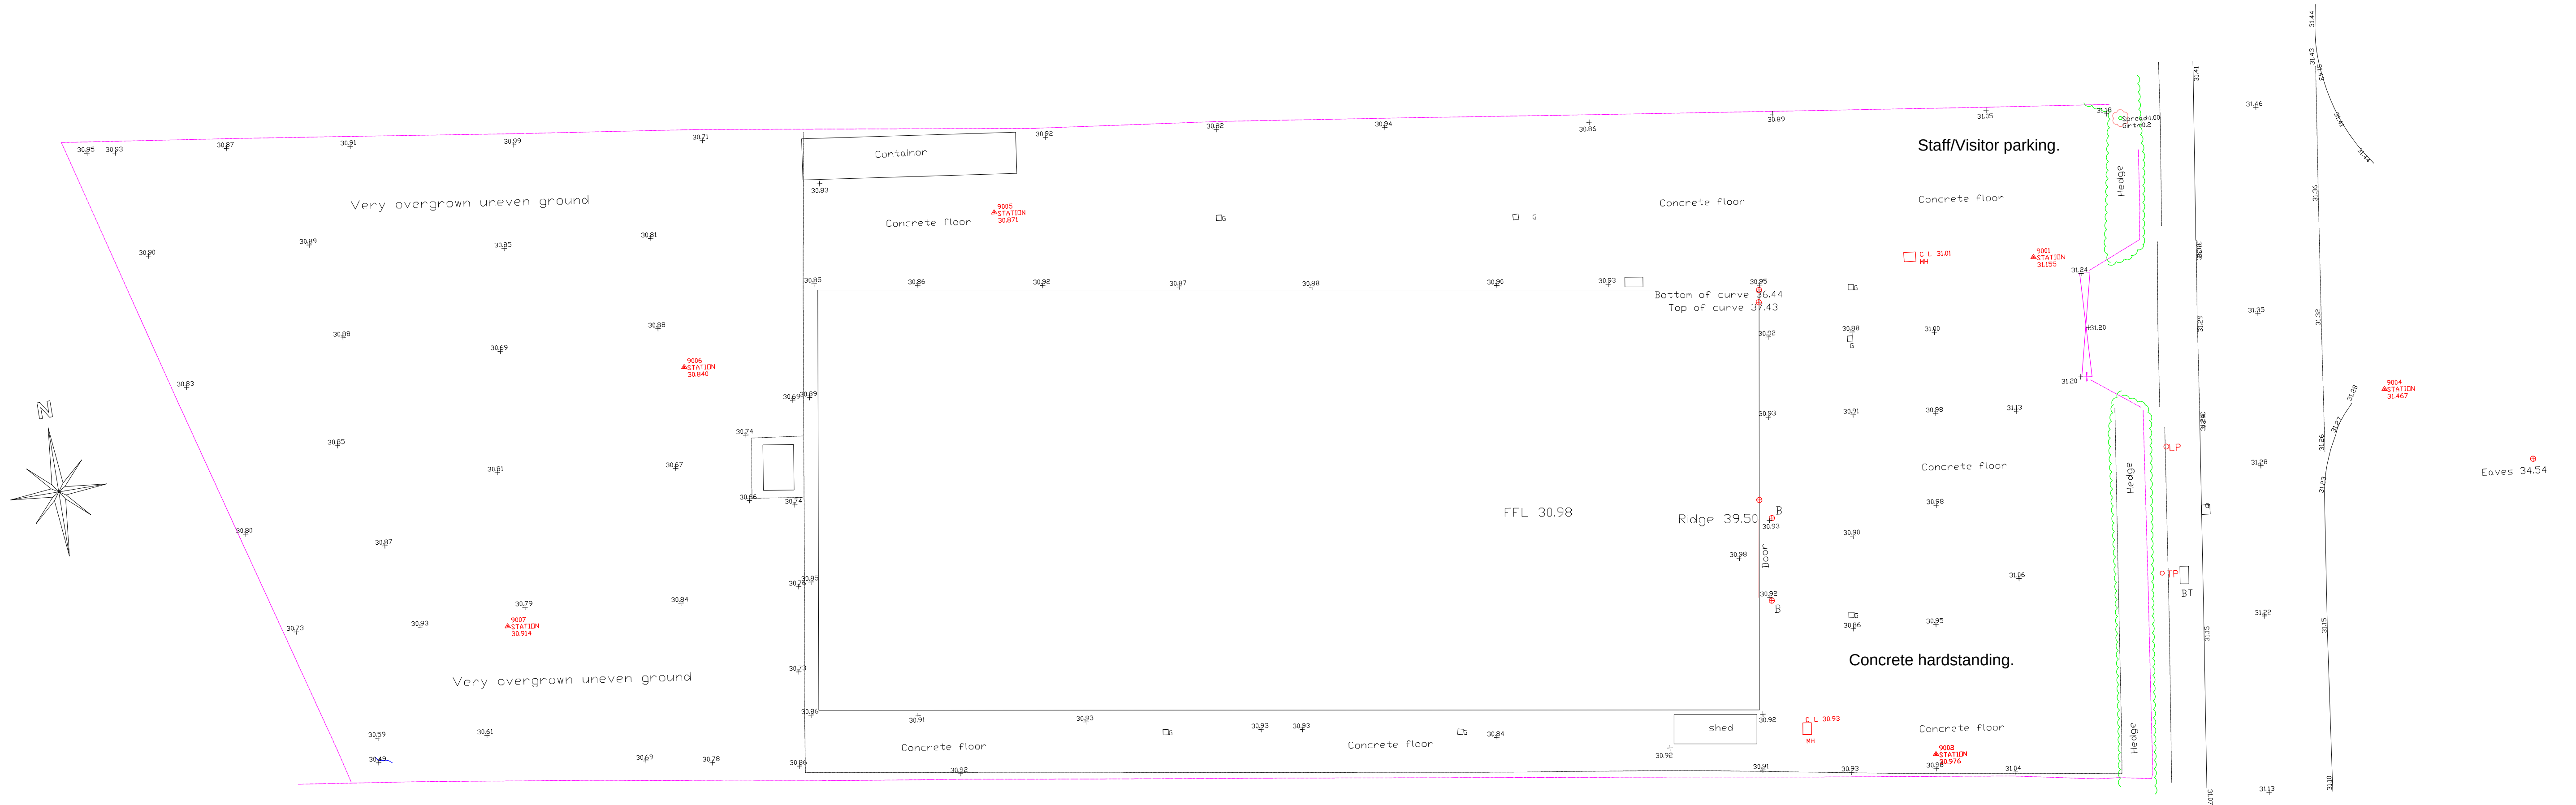

Existing Site Plan 1:100

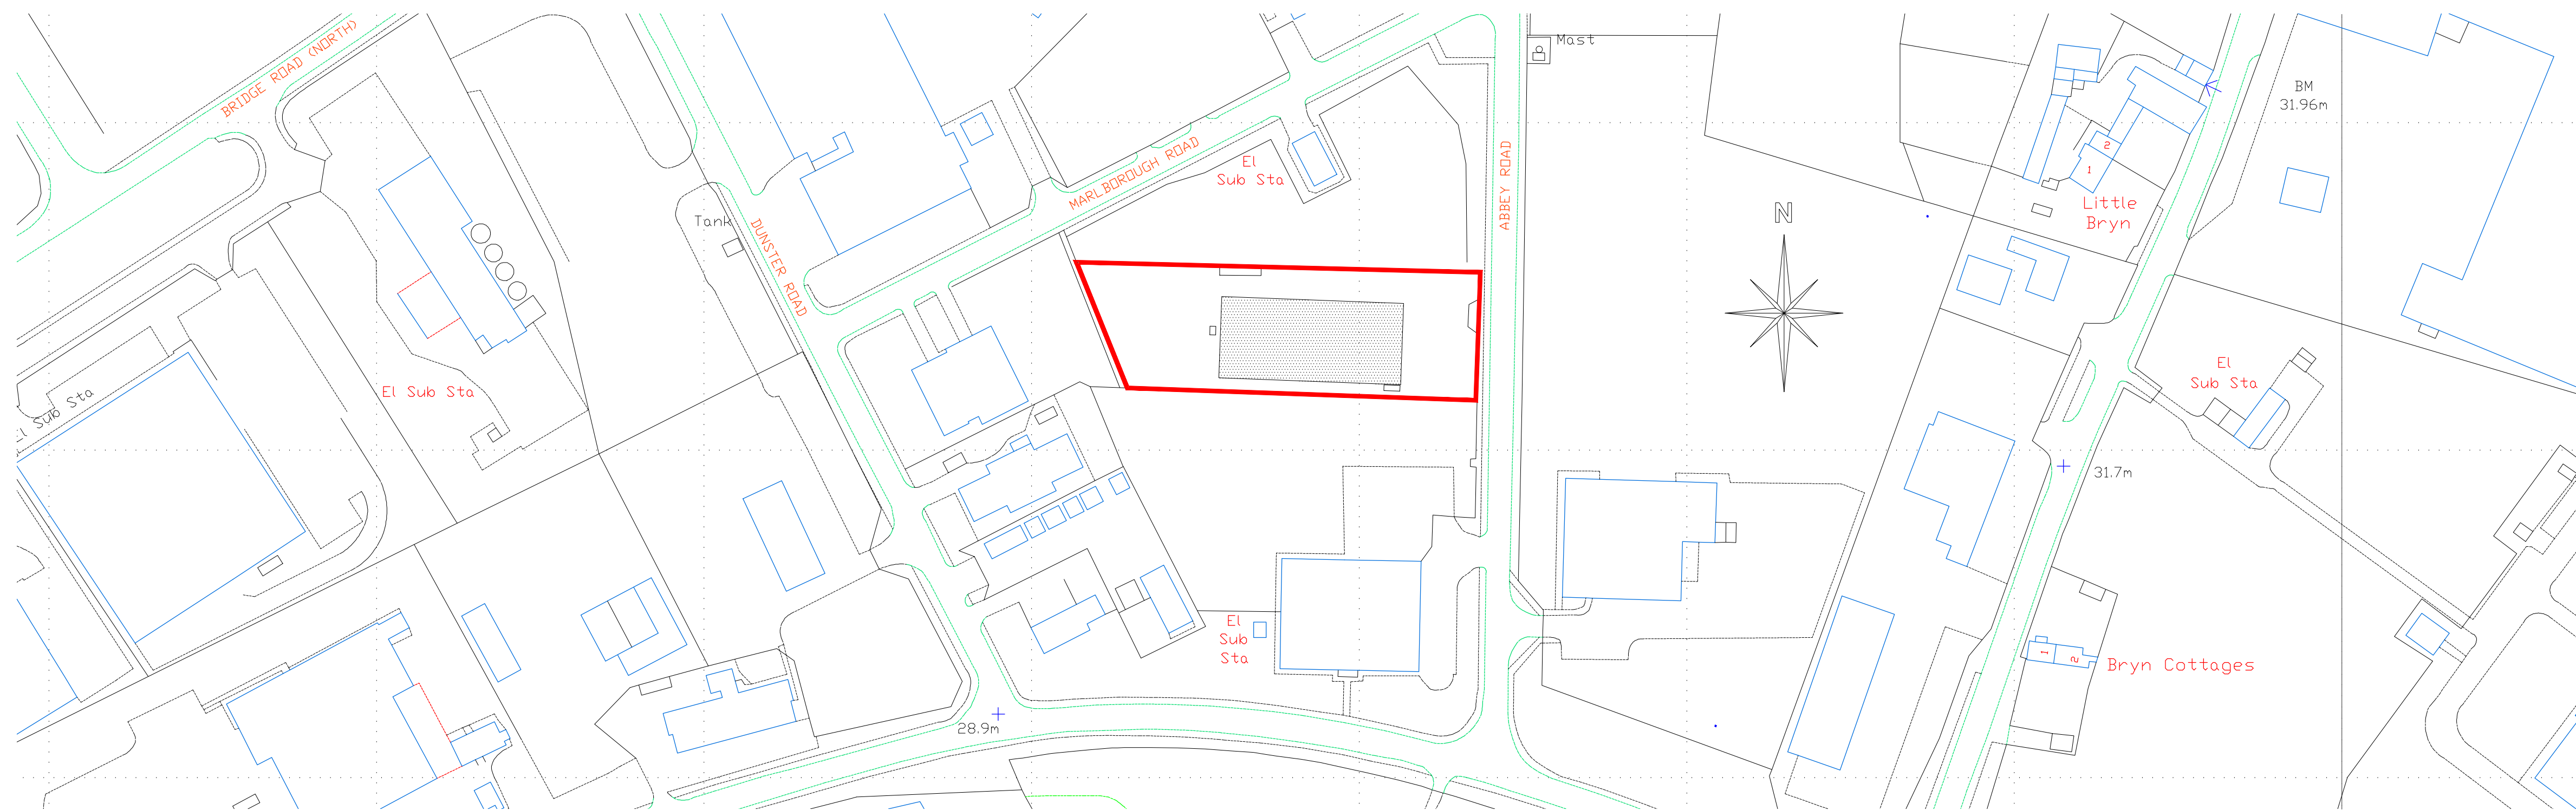

Existing Location Plan 1:1250