
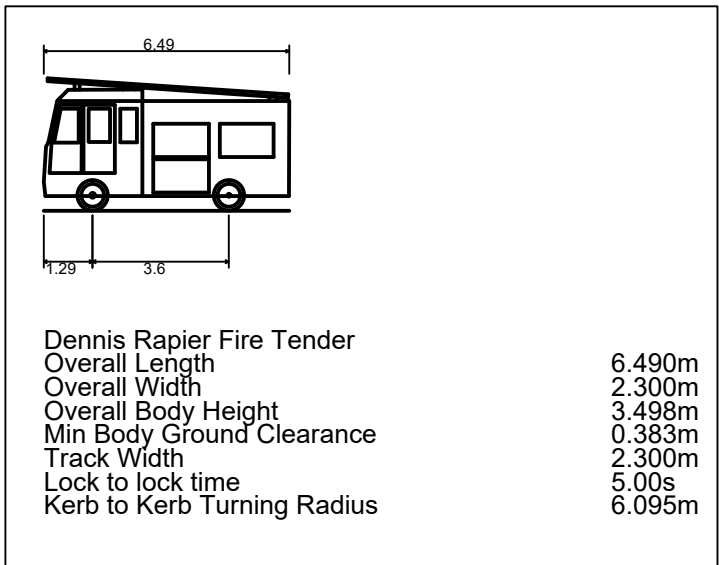
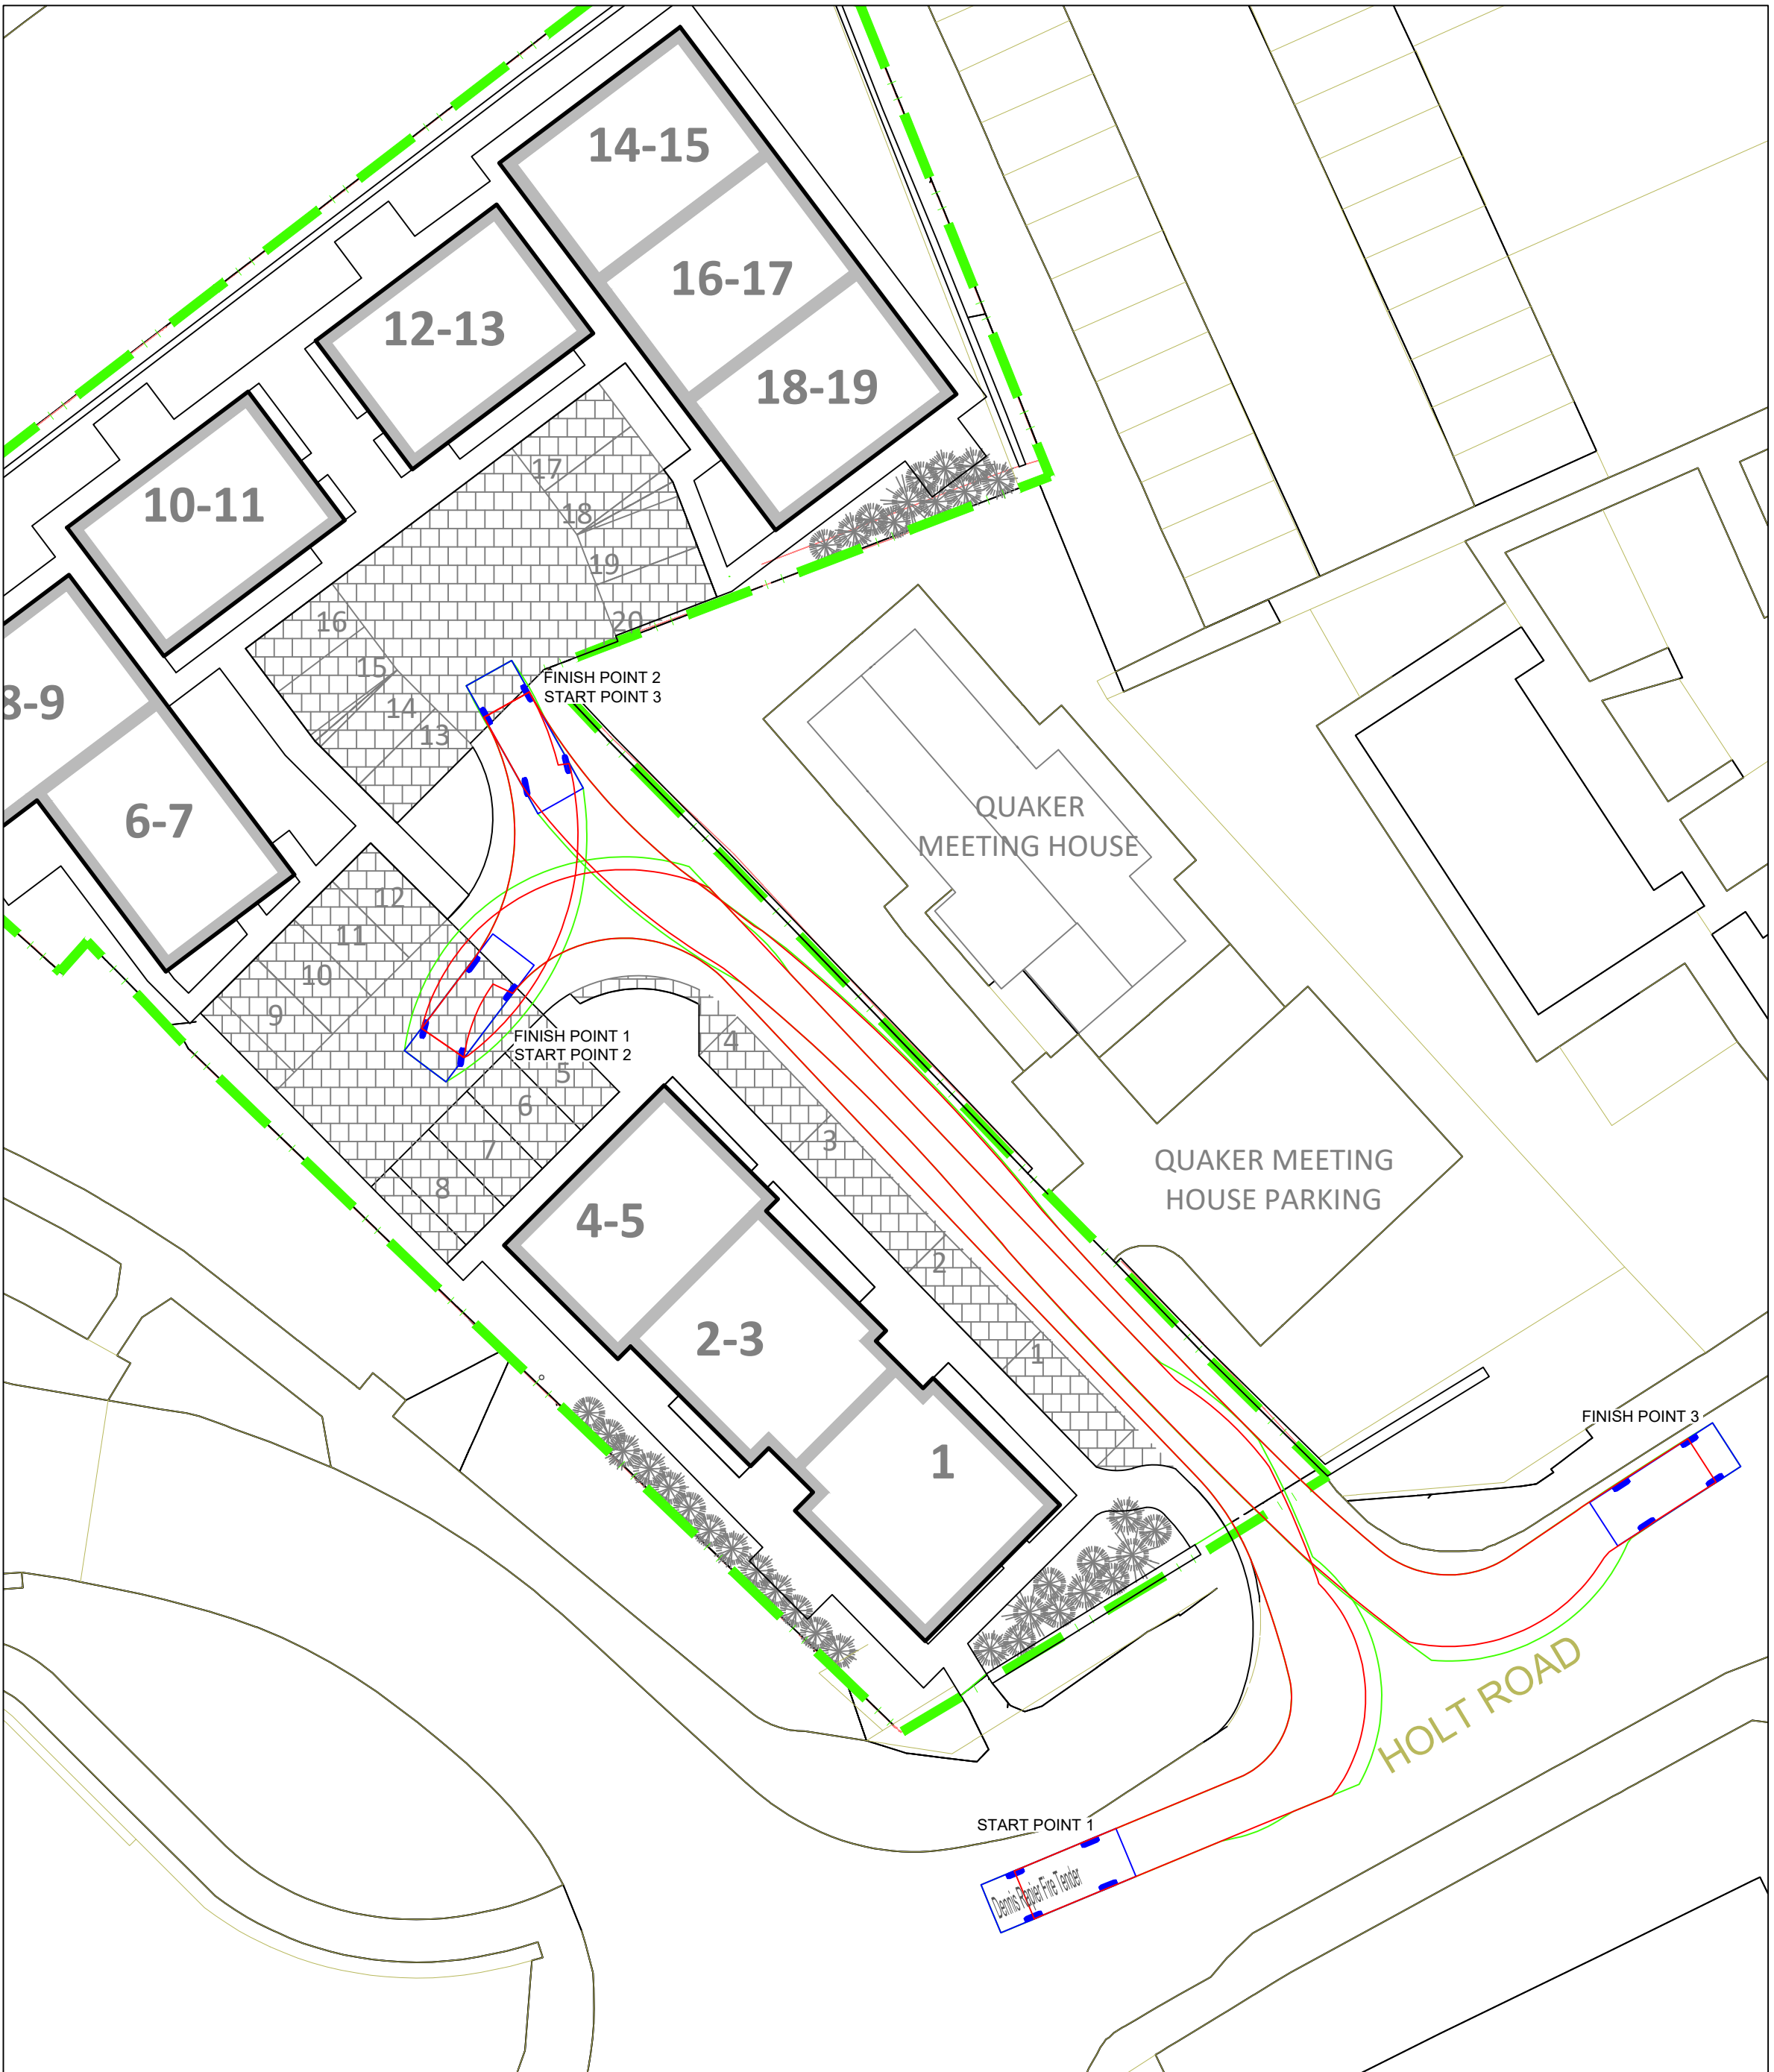
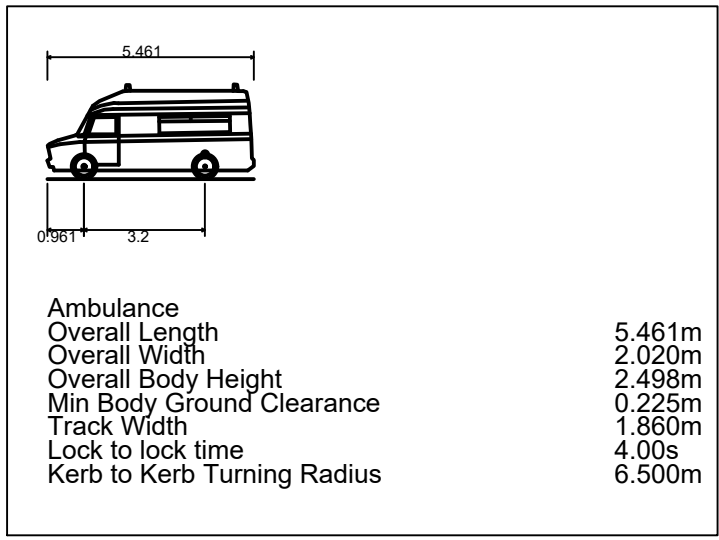


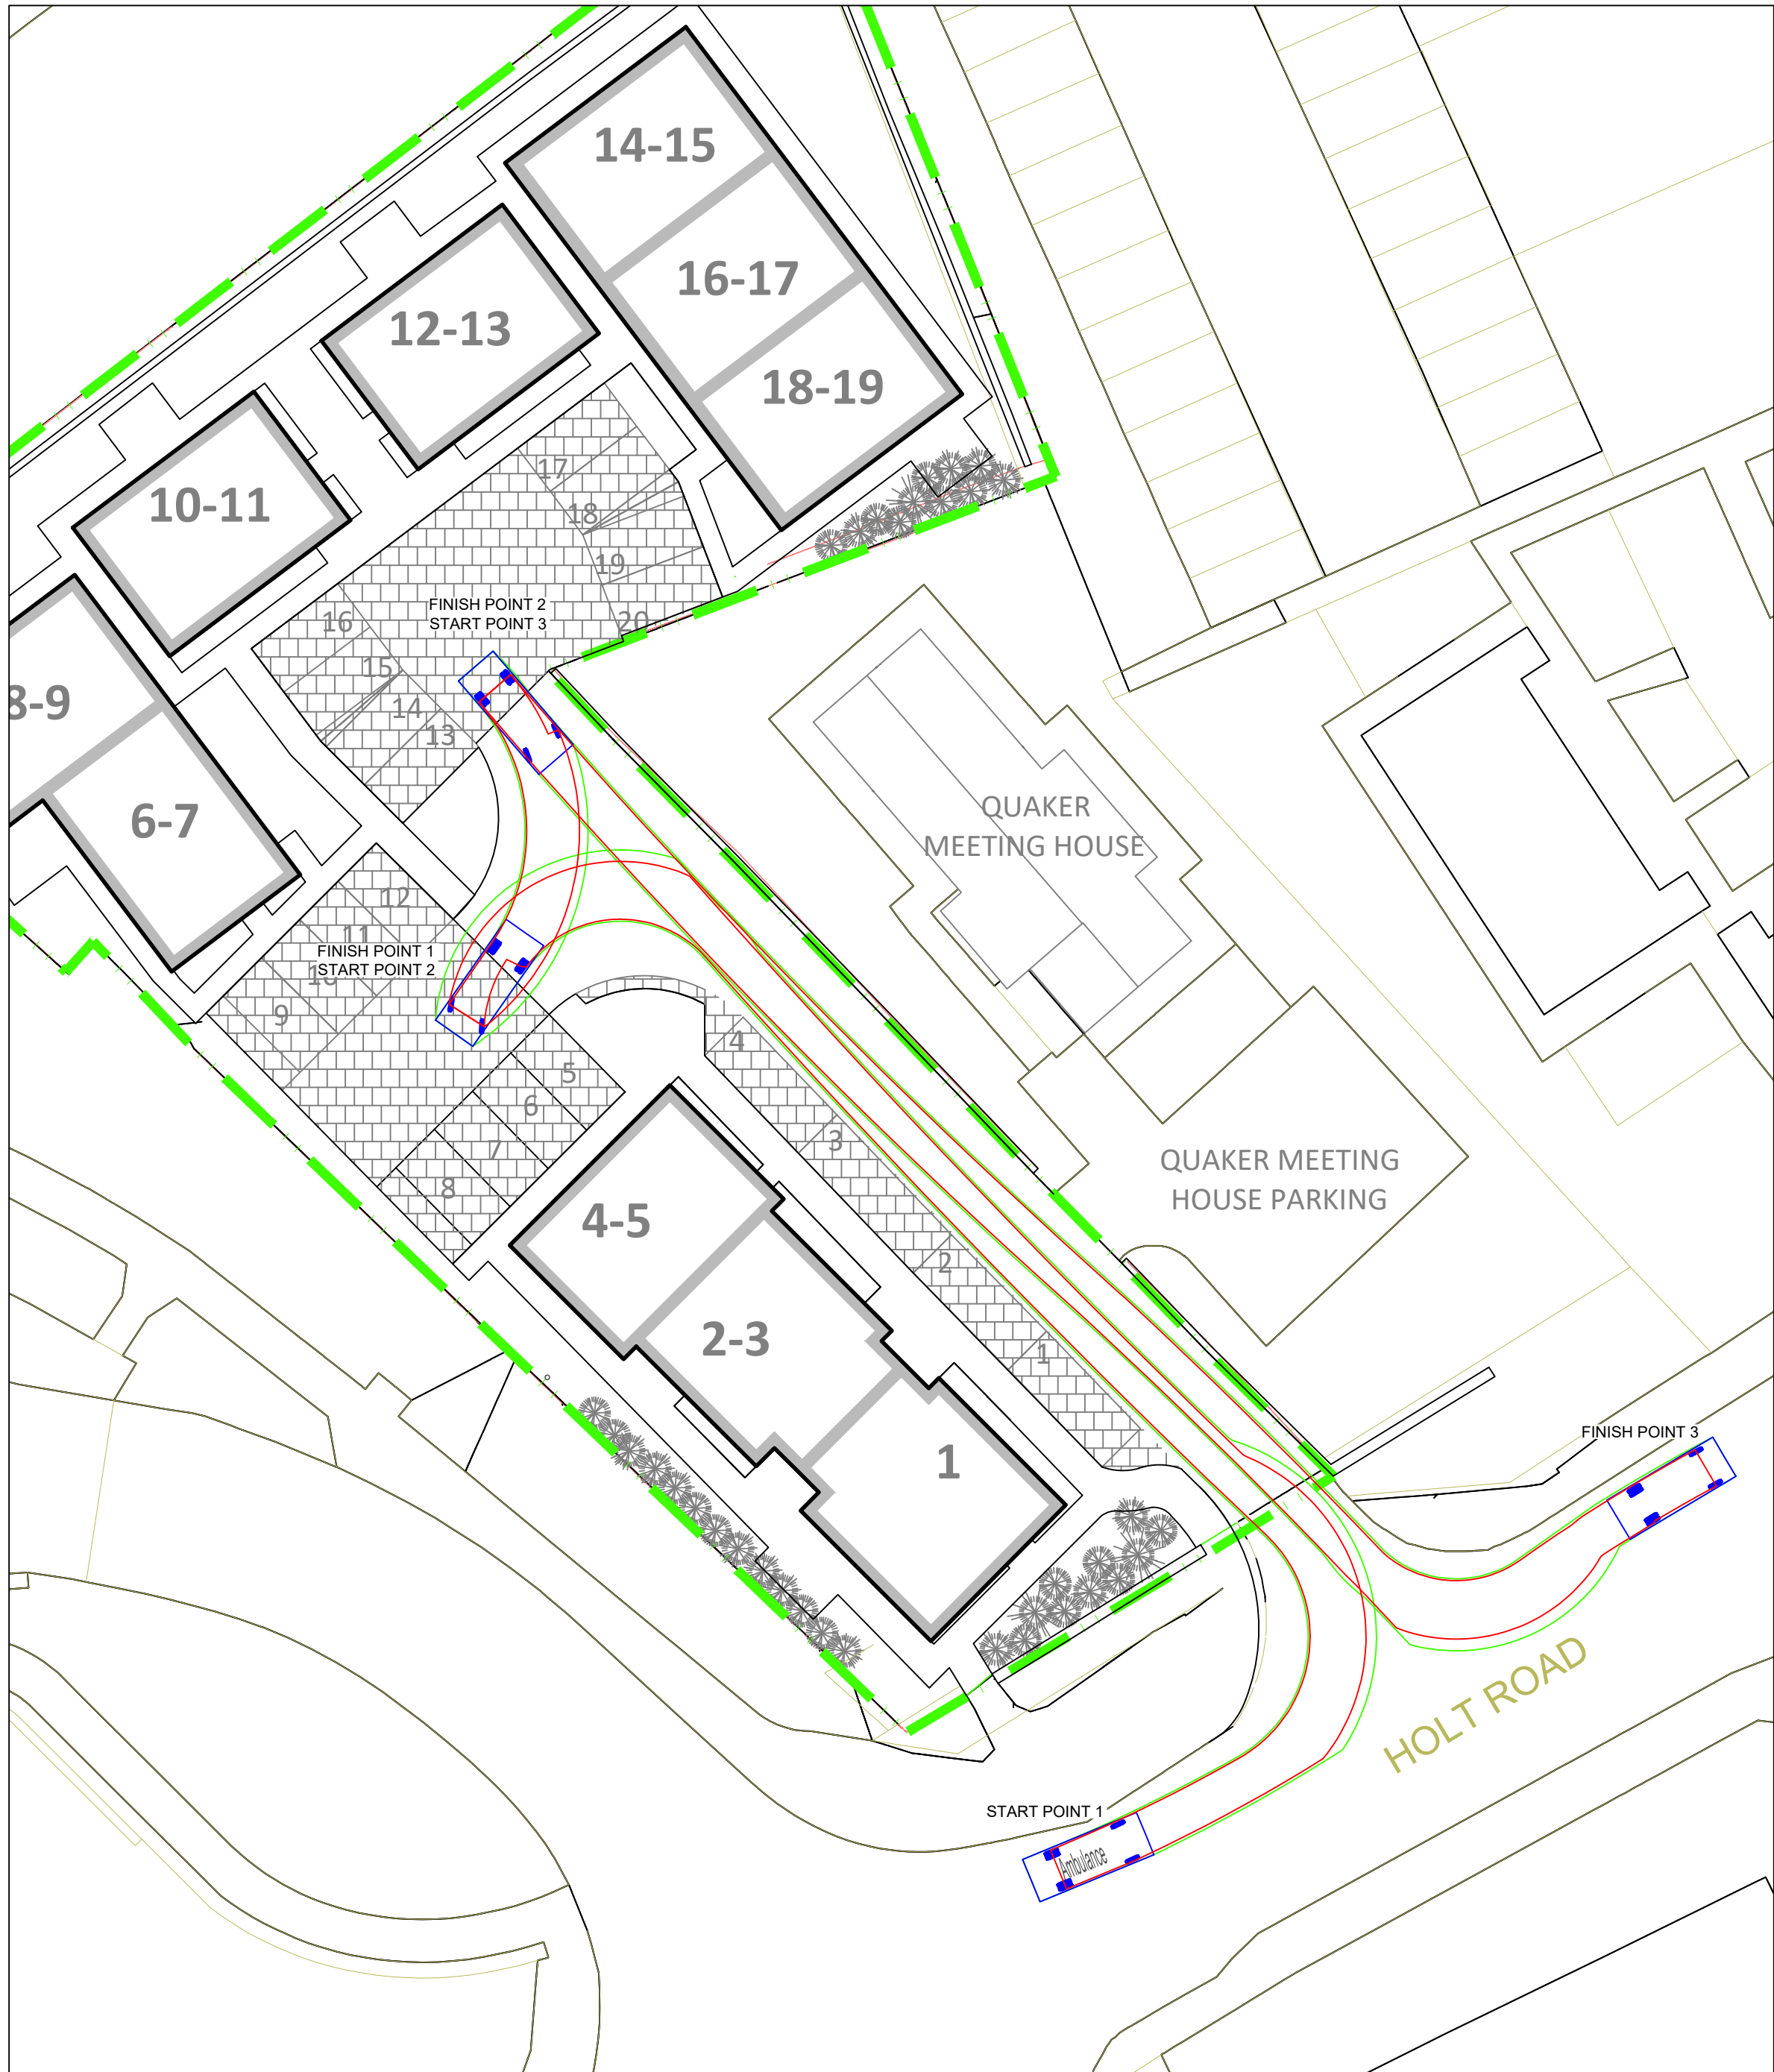

KEY
WHEEL PATH
BODY OVERHANG

REV	DATE	DESCRIPTION	BY	CHK	APP
REVISIONS					

STATUS
PRELIMINARY

CLIENT

PROJECT
Ty Nos Redevelopment
Holt Road, Wrexham

TITLE
Swept Path Analysis
Sheet 2

Broncoed House
Broncoed Business Park
Wrexham Road
Holt
Flintshire
CH7 1HP
01352 786005
info@datrys.coop
www.datrys.net
Telephone
E-mail
Internet

DRAWN	JP	CHECKED	TD	PASSED	AC
DATE	25.01.21	CLIENT'S REF.	—		
SCALE AT A1	1:250	AUTOCAD REF.	20269/401		

20269/402				REVISION
-----------	--	--	--	----------