



KEY

STRUCTURAL ELEMENTS - plants as labelled

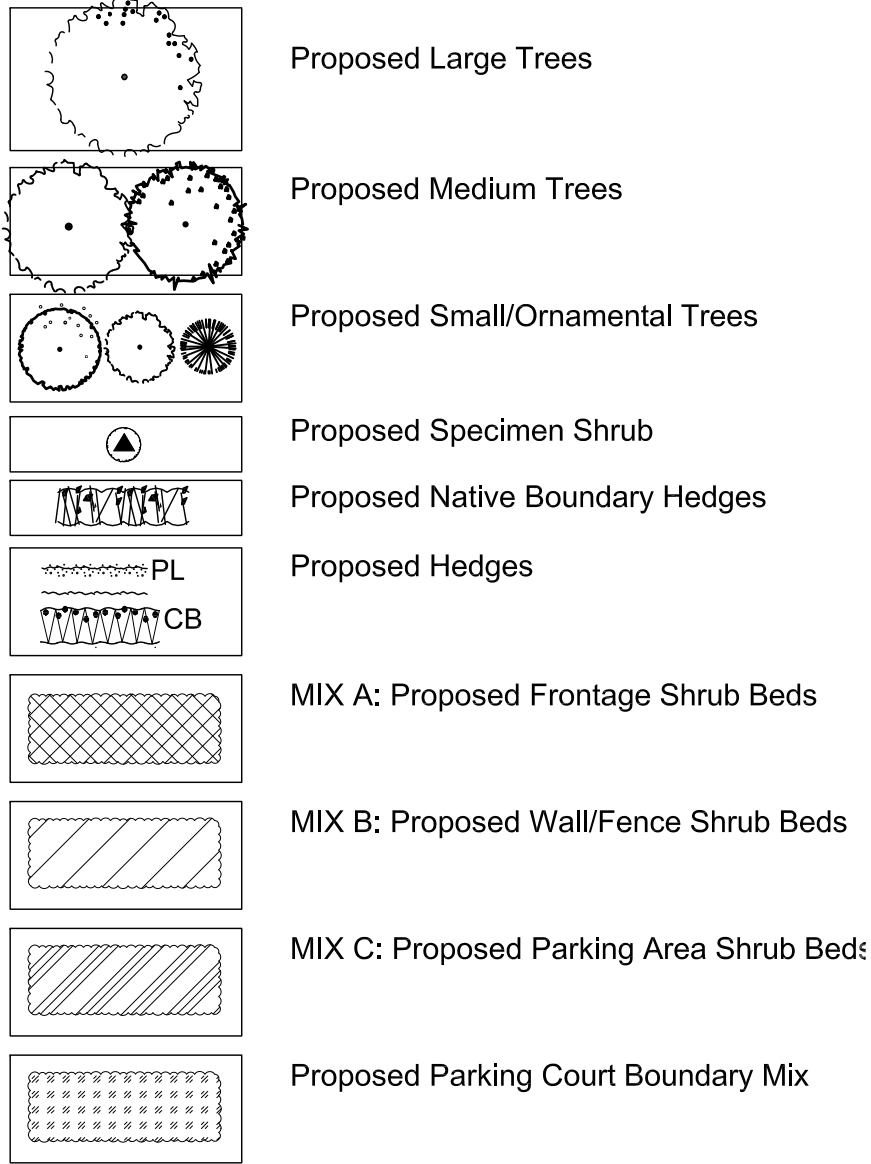

SHRUB MIXES	
MIX A - Frontage Shrub Beds	
10L SHRUBS	
Alchemilla mollis	
Anemanthella lessoniiana	
Carex rosea	
Choisya ternata	
Choisya ternata 'Sundance'	
Cistus x corbariensis	
Euphorbia amygdaloides 'Purpurea'	
Euphorbia characias 'Wifanii'	
Eryngium bourgati 'Sea Holly'	
Erysimum 'Bowles's Mauve'	
Festuca glauca 'Elijah Blue'	
Hebe 'Marjorie'	
Hebe 'Mrs Winder'	
Lavandula angustifolia 'Hidcote'	
Luzula sylvatica	
Pennisetum alopecuroides 'Little Bunny'	
Pennisetum alopecuroides 'Hamel'	
Sanguisorba menziesii	
Stipa arundinacea	
Viburnum davidii	
Viburnum tinus 'Eve Price'	
MIX B - Walls & Fences	
10L SHRUBS	
Azalea 'Adonis'	
Cistus x corbariensis	
Hypericum Hidcote	
Parthenocissus tricuspidata 'Veitchii'	
Philadelphus 'Belle Etoile'	
Syringa vulgaris (pale purple)	
Viburnum tinus 'Eve Price'	
SL CLIMBING SHRUBS - edge of bed only	
Trachelospermum jasminoides	
Parthenocissus tricuspidata 'Veitchii'	
MIX C - Parking Areas	
GROUND COVER	
Liriope muscari 'Big Blue'	
Pachysandra 'Green Sheen'	
Vinca minor	
SL CLIMBING SHRUBS - along railings	
Wisteria sinensis	
SPECIMEN SHRUBS	
Acer palmatum 'Bloodgood'	
Amelanchier lamarckii	
Cornus sanguinea 'Midwinter Fire'	
Cotinus coggygia	
Magnolia stellata	
Sambucus nigra 'Black Lace'	
Syringa vulgaris (pale purple)	

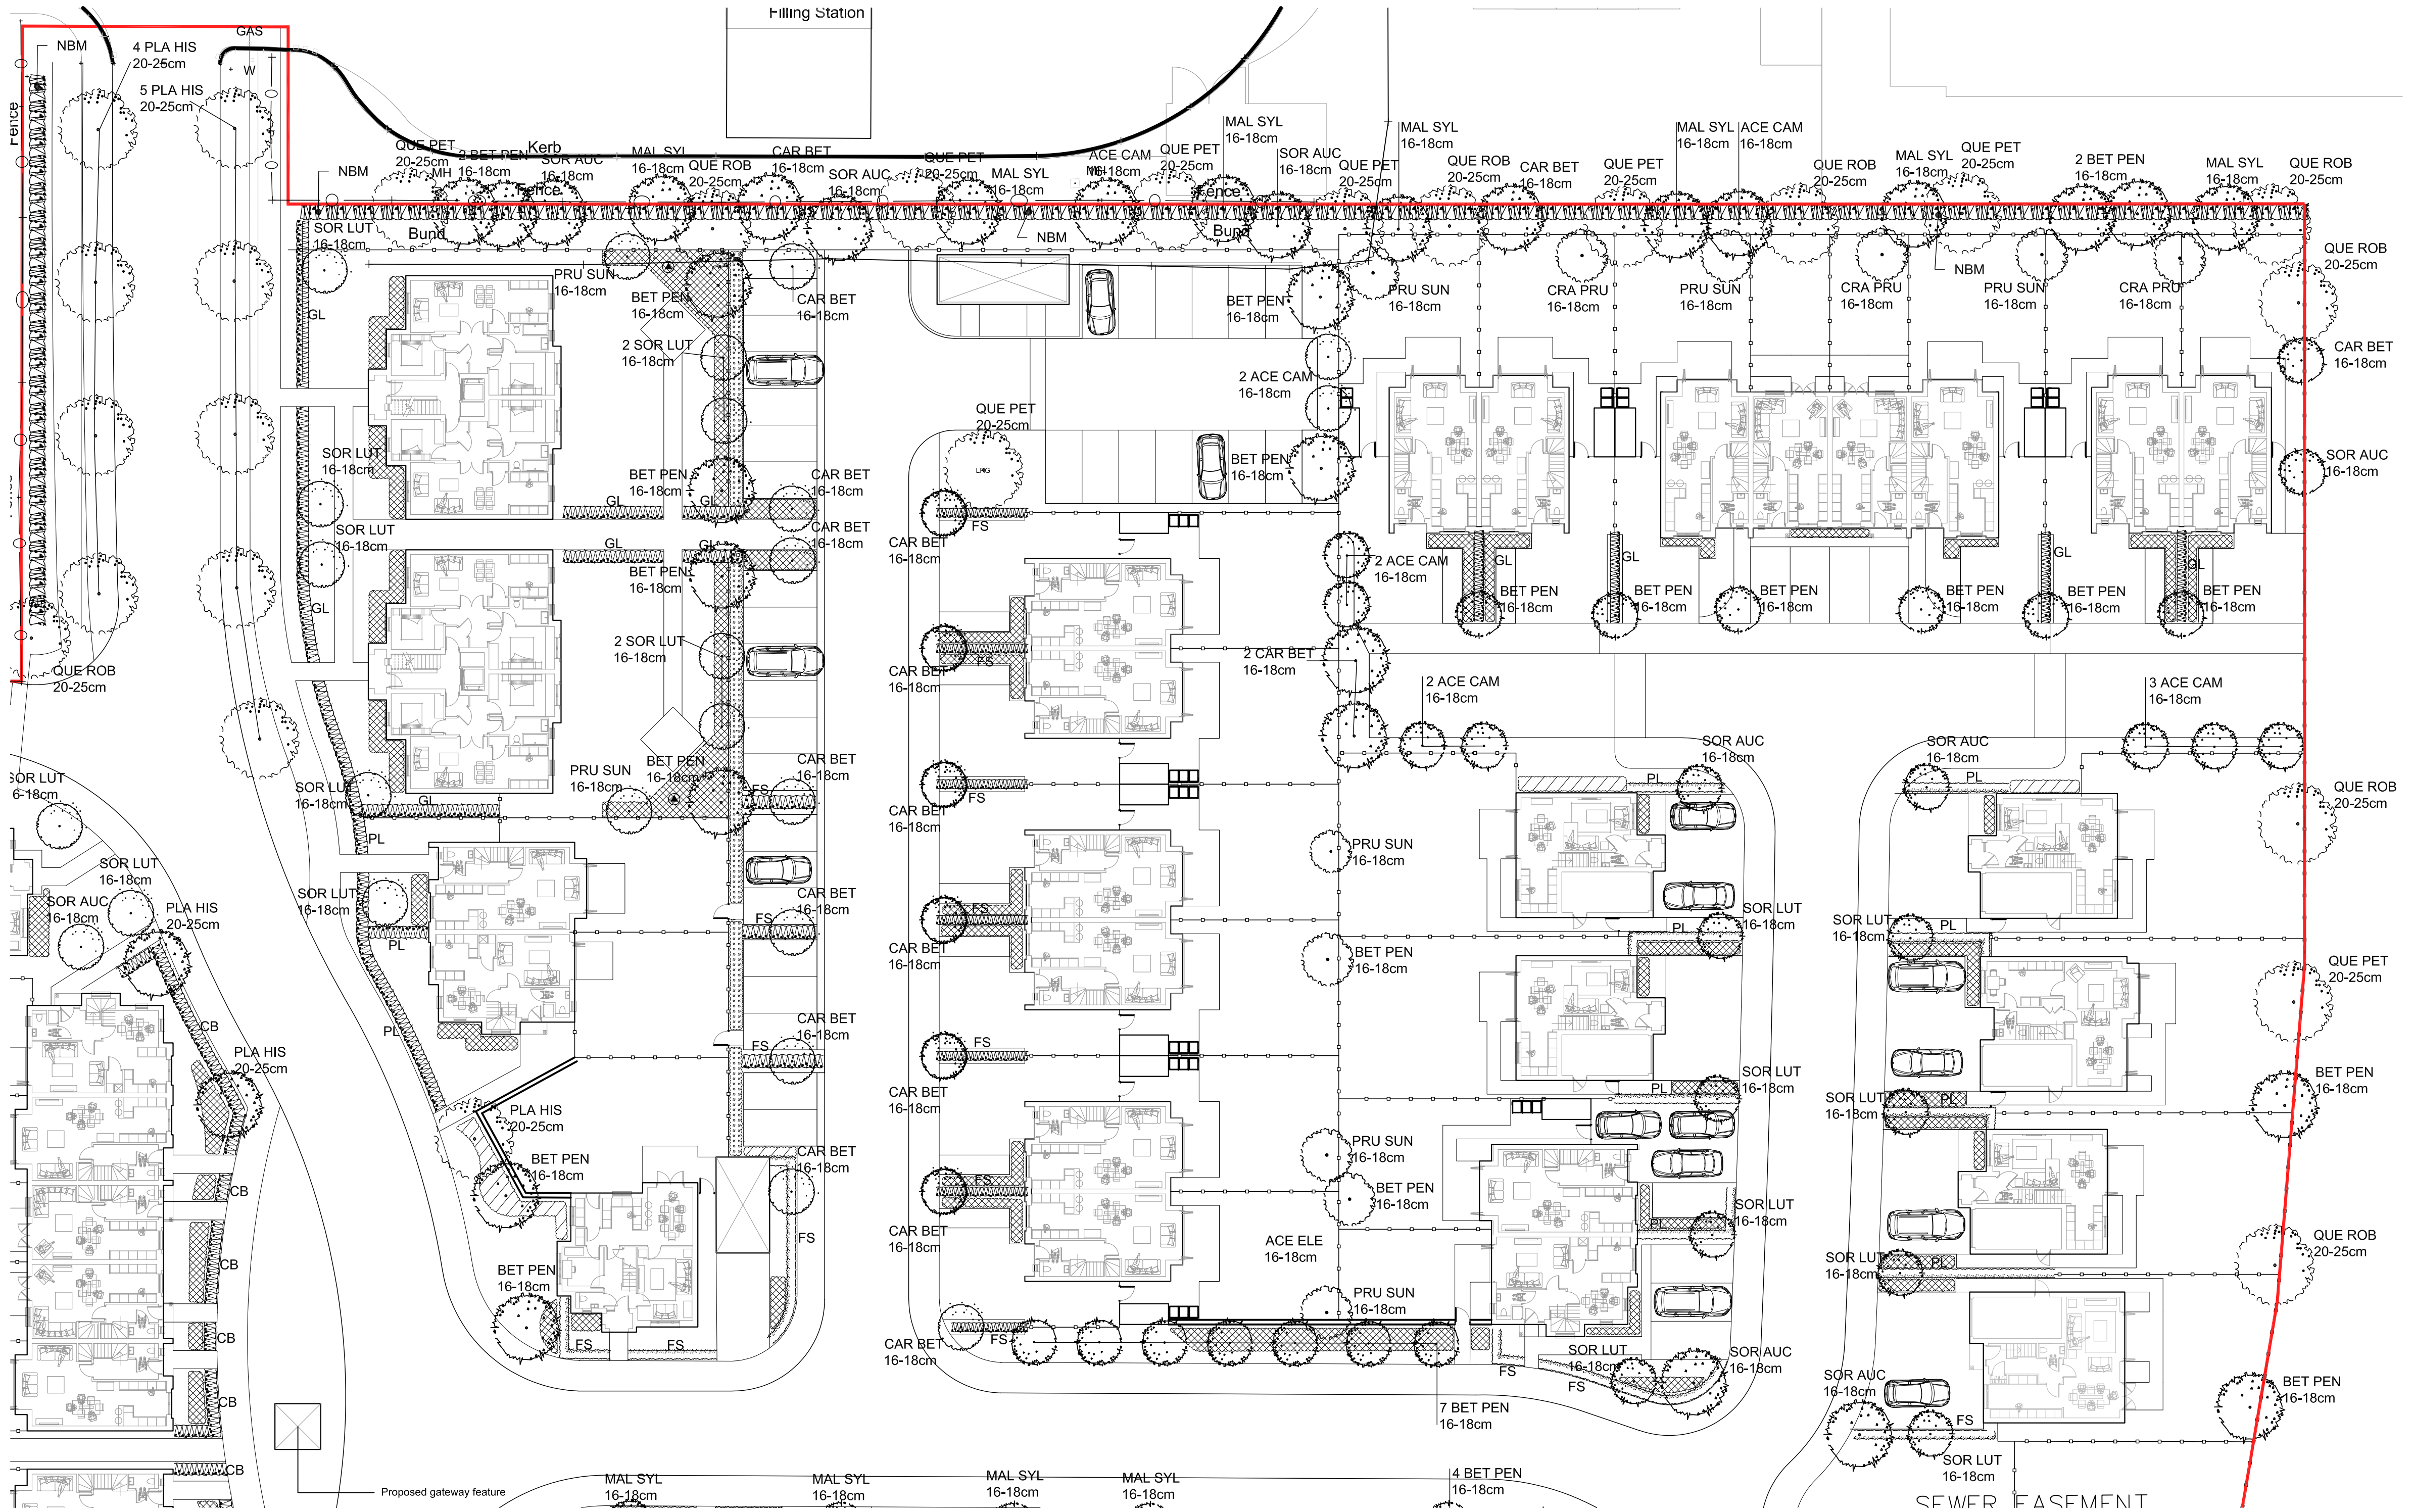

Site Boundary Native Tree Planting		Code	Size in cm	Root Condition
				Pot size (C)
Acer campestre	Field maple	ACE CAM	16-18 girth	RB
Betula pendula	Silver birch	BET PEN	16-18 girth	RB
Carpinus betulus	Hornbeam	CAR BET	16-18 girth	RB
Malus sylvestris	Crab apple	MAL SYL	16-18 girth	RB
Quercus petraea	Sessile Oak	QUE PET	20-25 girth	RB
Quercus robur	Oak	QUE ROB	20-25 girth	RB
Sorbus aucuparia	Rowan	SOR AUC	16-18 girth	RB
Property Frontage Tree Planting		Code	Size in cm	Root Condition
				Pot size (C)
Amelanchier lamarckii (standard)	Snowy mespilus	AME LAM ST	175-200cm high	CG
Betula pendula	Silver birch	BET PEN	16-18 girth	RB
Betula Alba sinensis 'Fascination'	Birch (ornamental)	BET FAS	16-18 girth	RB
Carpinus betulus	Hornbeam	CAR BET	16-18 girth	RB
Chamaecyparis lawsoniana	Lawson cypress	CHA LAW	120-150cm high	2SL
Magnolia x Loebneri Leonard Messel	Magnolia 'Leonard Messel'	MAG LEO	175-200cm high	CG
Magnolia x soulangeana	Chinese magnolia	MAG SOU	175-200cm high	CG
Malus sylvestris	Crab apple	MAL SYL	16-18 girth	RB
Sorbus aria	Whitebeam	SOR LUT	16-18 girth	RB
Sorbus aucuparia	Rowan	SOR AUC	16-18 girth	RB
Public Open Space Tree Planting		Code	Size in cm	Root Condition
				Pot size (C)
Acer campestre	Field maple	ACE CAM	16-18 girth	RB
Alnus glutinosa	Alder	ALN GLU	16-18 girth	RB
Betula pendula	Silver birch	BET PEN	16-18 girth	RB
Carpinus betulus	Hornbeam	CAR BET	16-18 girth	RB
Fagus sylvatica	Beech	FAG SYL	20-25 girth	RB
Malus sylvestris	Crab apple	MAL SYL	16-18 girth	RB
Quercus petraea	Sessile Oak	QUE PET	20-25 girth	RB
Quercus robur	Oak	QUE ROB	20-25 girth	RB

Property Garden Trees		Code	Size in cm	Root Condition
				Pot size (C)
Acer campestre 'Elegant'	Field maple (ornamental)	ACE ELE	16-18 girth	RB
Betula pendula	Silver birch	BET PEN	16-18 girth	RB
Crataegus prunifolia Splendens	Hawthorn (ornamental)	CRA PRU	16-18 girth	RB
Malus floribunda	Showy / Japanese crab apple	MAL FLO	16-18 girth	RB
Prunus 'Sunset Boulevard'	Cherry (ornamental)	PRU SUN	16-18 girth	RB
Sorbus aria	Whitebeam	SOR LUT	16-18 girth	RB
Small ornamental trees				
Amelanchier lamarckii (standard)	Snowy mespilus	AME LAM ST	175-200cm high	CG
Magnolia xLoebneri Leonard Messel	Magnolia 'Leonard Messel'	MAG LEO	175-200cm high	CG
Acer palmatum	Japanese maple	ACE PAL	125-150cm high	CG
Spine Road Avenue Trees				
		Code	Size in cm	Root Condition
				Pot size (C)
Platanus hispanica	London plane	PLA HIS	20-25 girth	RB
Native hedge Boundary Mix				
	Code	Size in cm	Root Condition	Density/Spacing
	NBM		Pot size (C)	
Crataegus monogyna	50%	60-90cm	B	5No / linear m
Corylus avellana	10%	60-90cm	B	5No / linear m
Prunus spinosa	15%	60-90cm	B	5No / linear m
Ilexaquifolium	15%	60-90cm	RB	5No / linear m
Malus sylvestris	2%	60-90cm	B	5No / linear m
Rosa canina	3%	60-90cm	B	5No / linear m
Sambucus nigra	5%	60-90cm	B	5No / linear m
Parking Court Boundary Mix (against fencing)				
	Code	Size in cm	Root Condition	Density/Spacing
			Pot size (C)	
Kerria japonica	25%	90cm	10L	2-3No / linear m
Ilexaquifolium	25%	90cm	10L	2-3No / linear m
Mahonia aquifolium	25%	90cm	10L	2-3No / linear m
Ribes sanguineum	25%	90cm	10L	2-3No / linear m

Public Open Space Boundary Hedge		Code	Size in cm	Root Condition	Density/Spacing	Notes	Final height
				Pot size (C)			
Crataegus monogyna	60%	60-90cm	B	5No / linear m	Double staggered row	Single species groups of 10-20	1.5m
Ilex aquifolium	40%	60-90cm	RB	5No / linear m	Double staggered row		1.5m
Property Frontage Hedges		Code	Size in cm	Root Condition	Density/Spacing	Final height	
				Pot size (C)			
Evergreen							
Prunus lusitanica	PL	80-100cm	10L / RB	2.5No / linear m	1.2 / 1.5m		
Griselinia littoralis	GL	80-100cm	10L / RB	2.5No / linear m	1.2 / 1.5m		
Deciduous							
Carpinus betulus (extra bushy)	CB	100-125cm	Bare root	4No / linear m	1.2 / 1.5m		
Fagus sylvatica	FS	100-125cm	Bare root	4No / linear m	1.2 / 1.5m		
Spine Road hedge		Code	Size in cm	Root Condition	Density/Spacing	Final height	
				Pot size (C)			
Evergreen							
Prunus lusitanica	PL	80-100cm	10L / RB	2.5No / linear m	1.2 / 1.5m		
Griselinia littoralis	GL	80-100cm	10L / RB	2.5No / linear m	1.2 / 1.5m		
Deciduous							
Carpinus betulus (extra bushy)	CB	100-125cm	Bare root	4No / linear m	1.2 / 1.5m		
Back of Garden hedge		Code	Size in cm	Root Condition	Density/Spacing	Final height	
				Pot size (C)			
Deciduous							
Carpinus betulus (extra bushy)	BG-CB	100-125cm	Bare root	4No / linear m	1.8m		

