




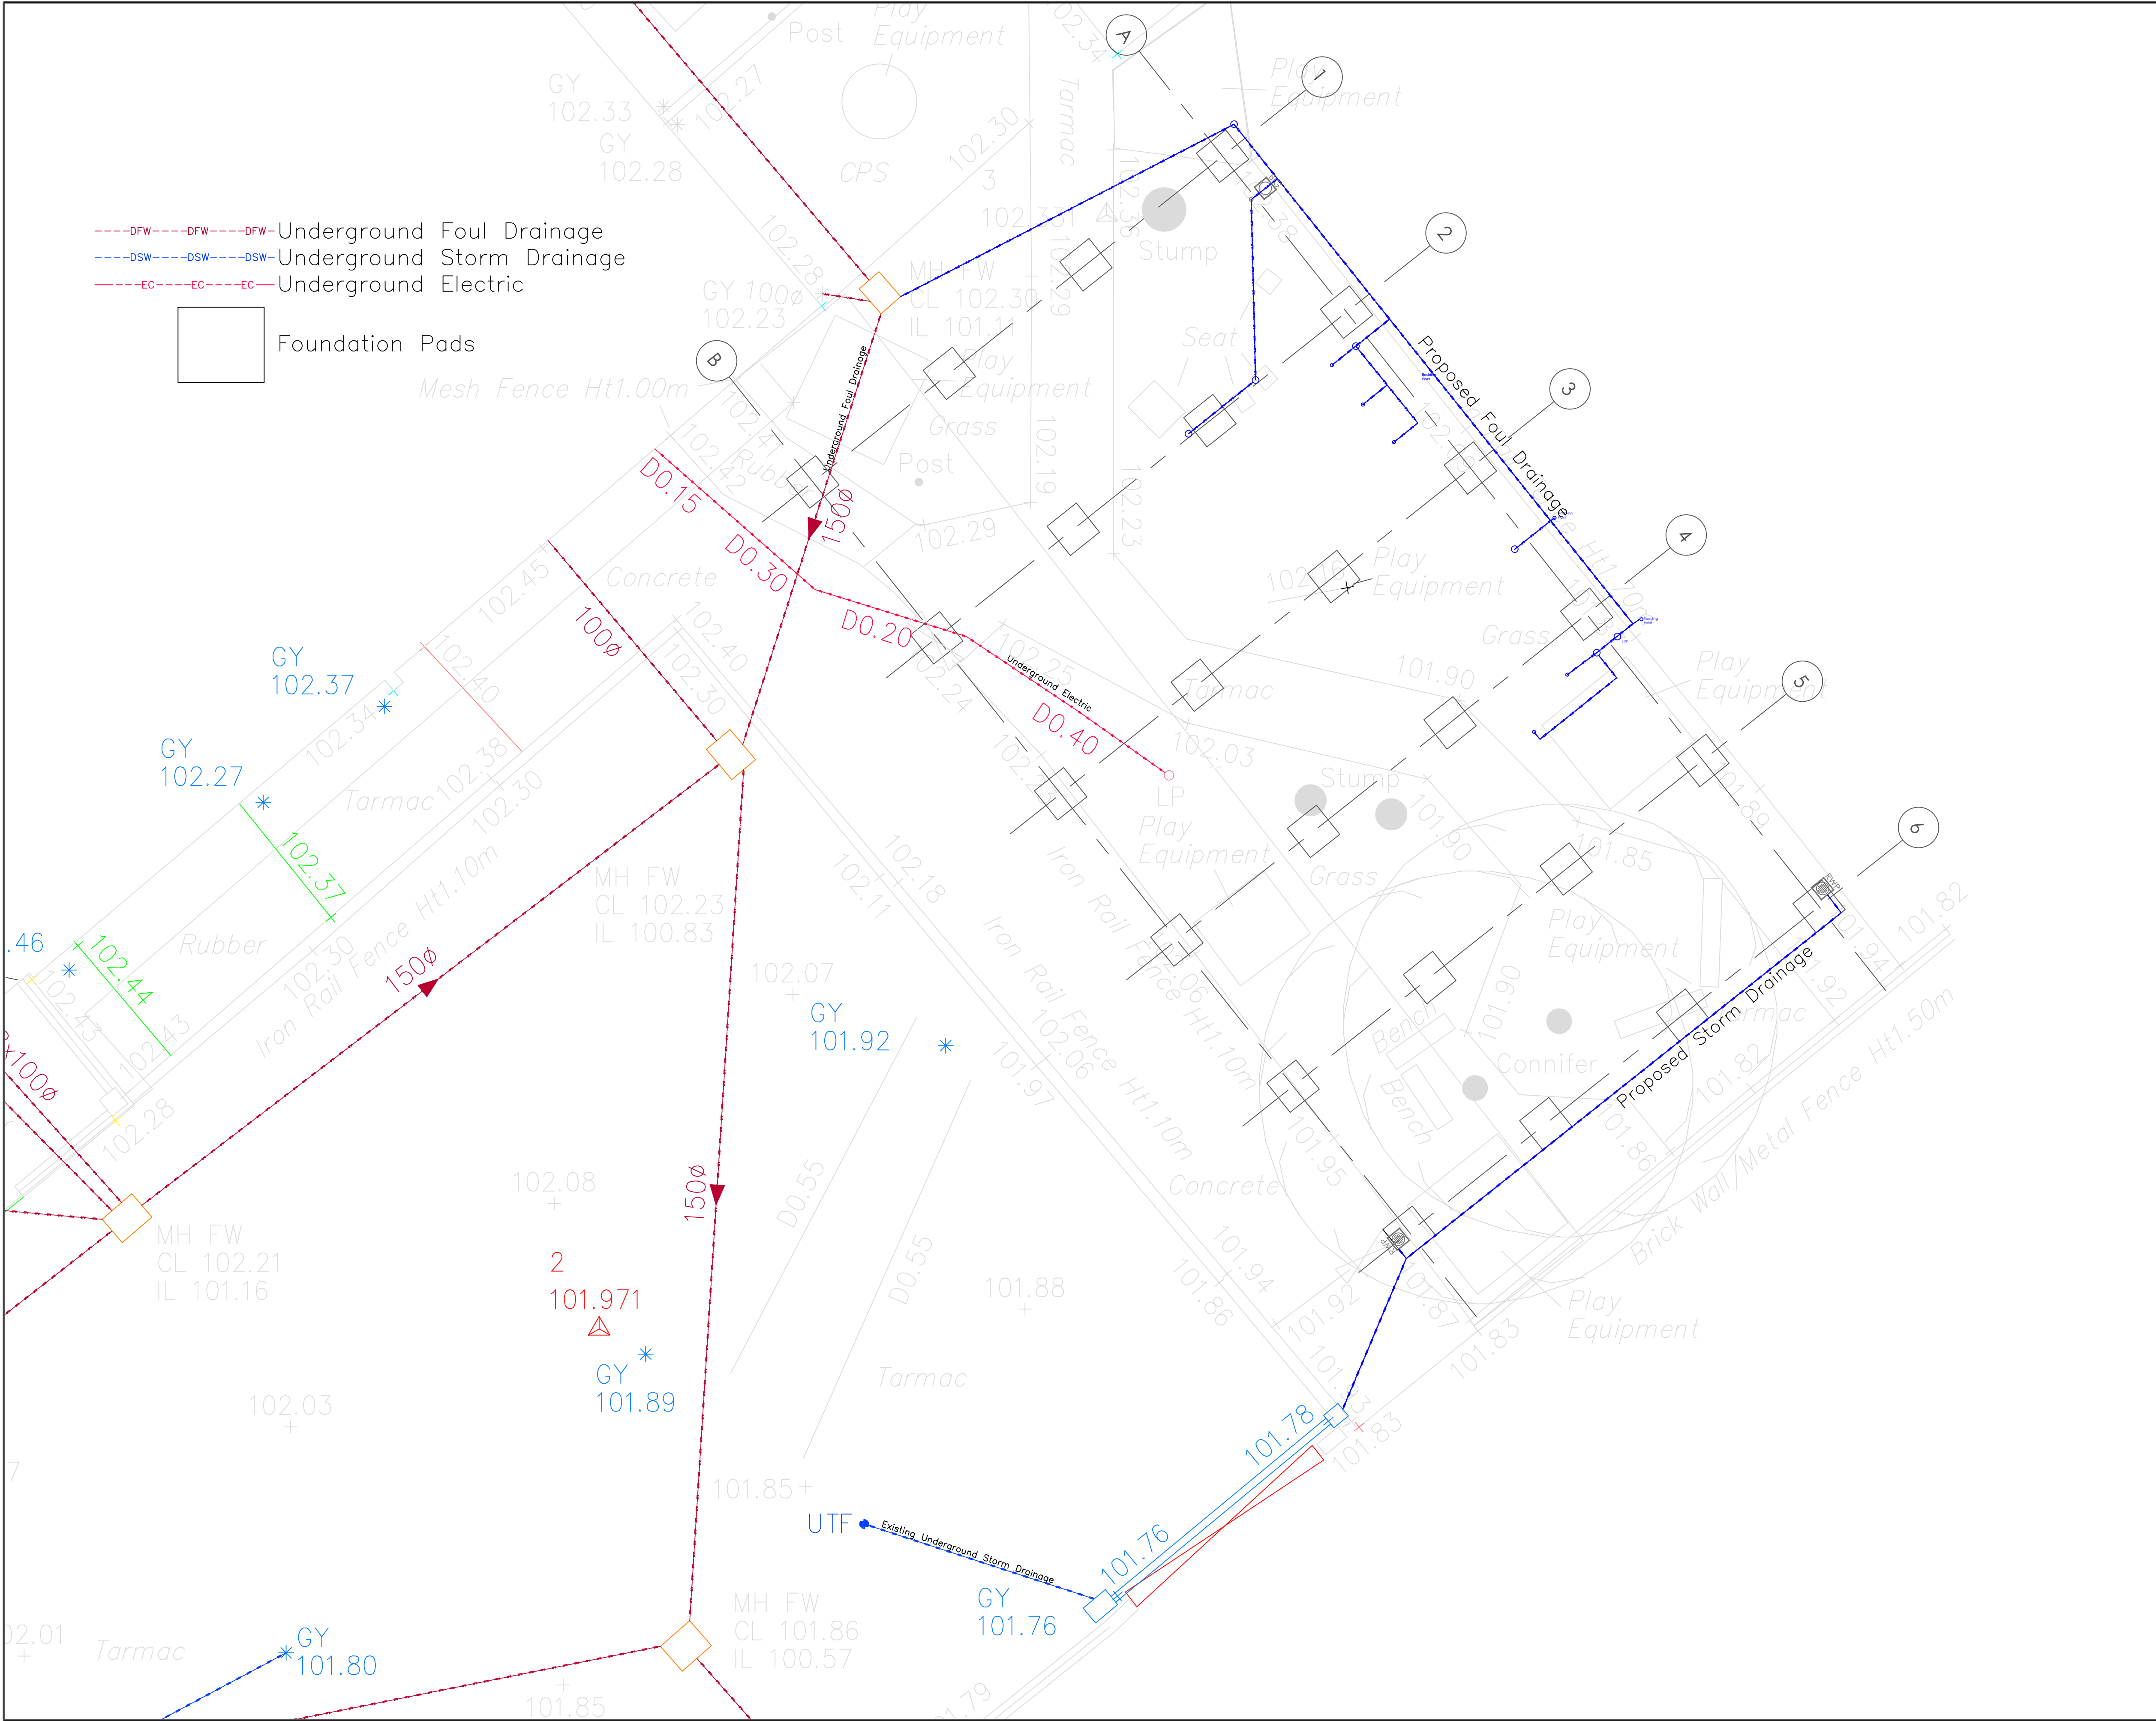

Bedford St. Westgate
Cleckheaton BD19 5EA
Tel. 01274 873332 Fax. 01274 877779
email. info@elitesystemsmb.co.uk
www.elitesystemsmb.co.uk
the possibilities are endless.....

Rev	Description	Date

Building Specification:

PROJECT

Rhostyllen Single Classroom

TITLE

Proposed Underground Drainage

CLIENT

Wrexham BC

DRAWN BY RC	CHECKED BY JG	DATE 21/01/2021
----------------	------------------	--------------------

SCALE (@ A1) 1:75	PROJECT NUMBER 2003 05
----------------------	---------------------------

DRAWING NUMBER 2003 05-ELT-00-00-DR-7000	REV
STATUS: T	
A=Approval P=Production T=Tender I=Information	