


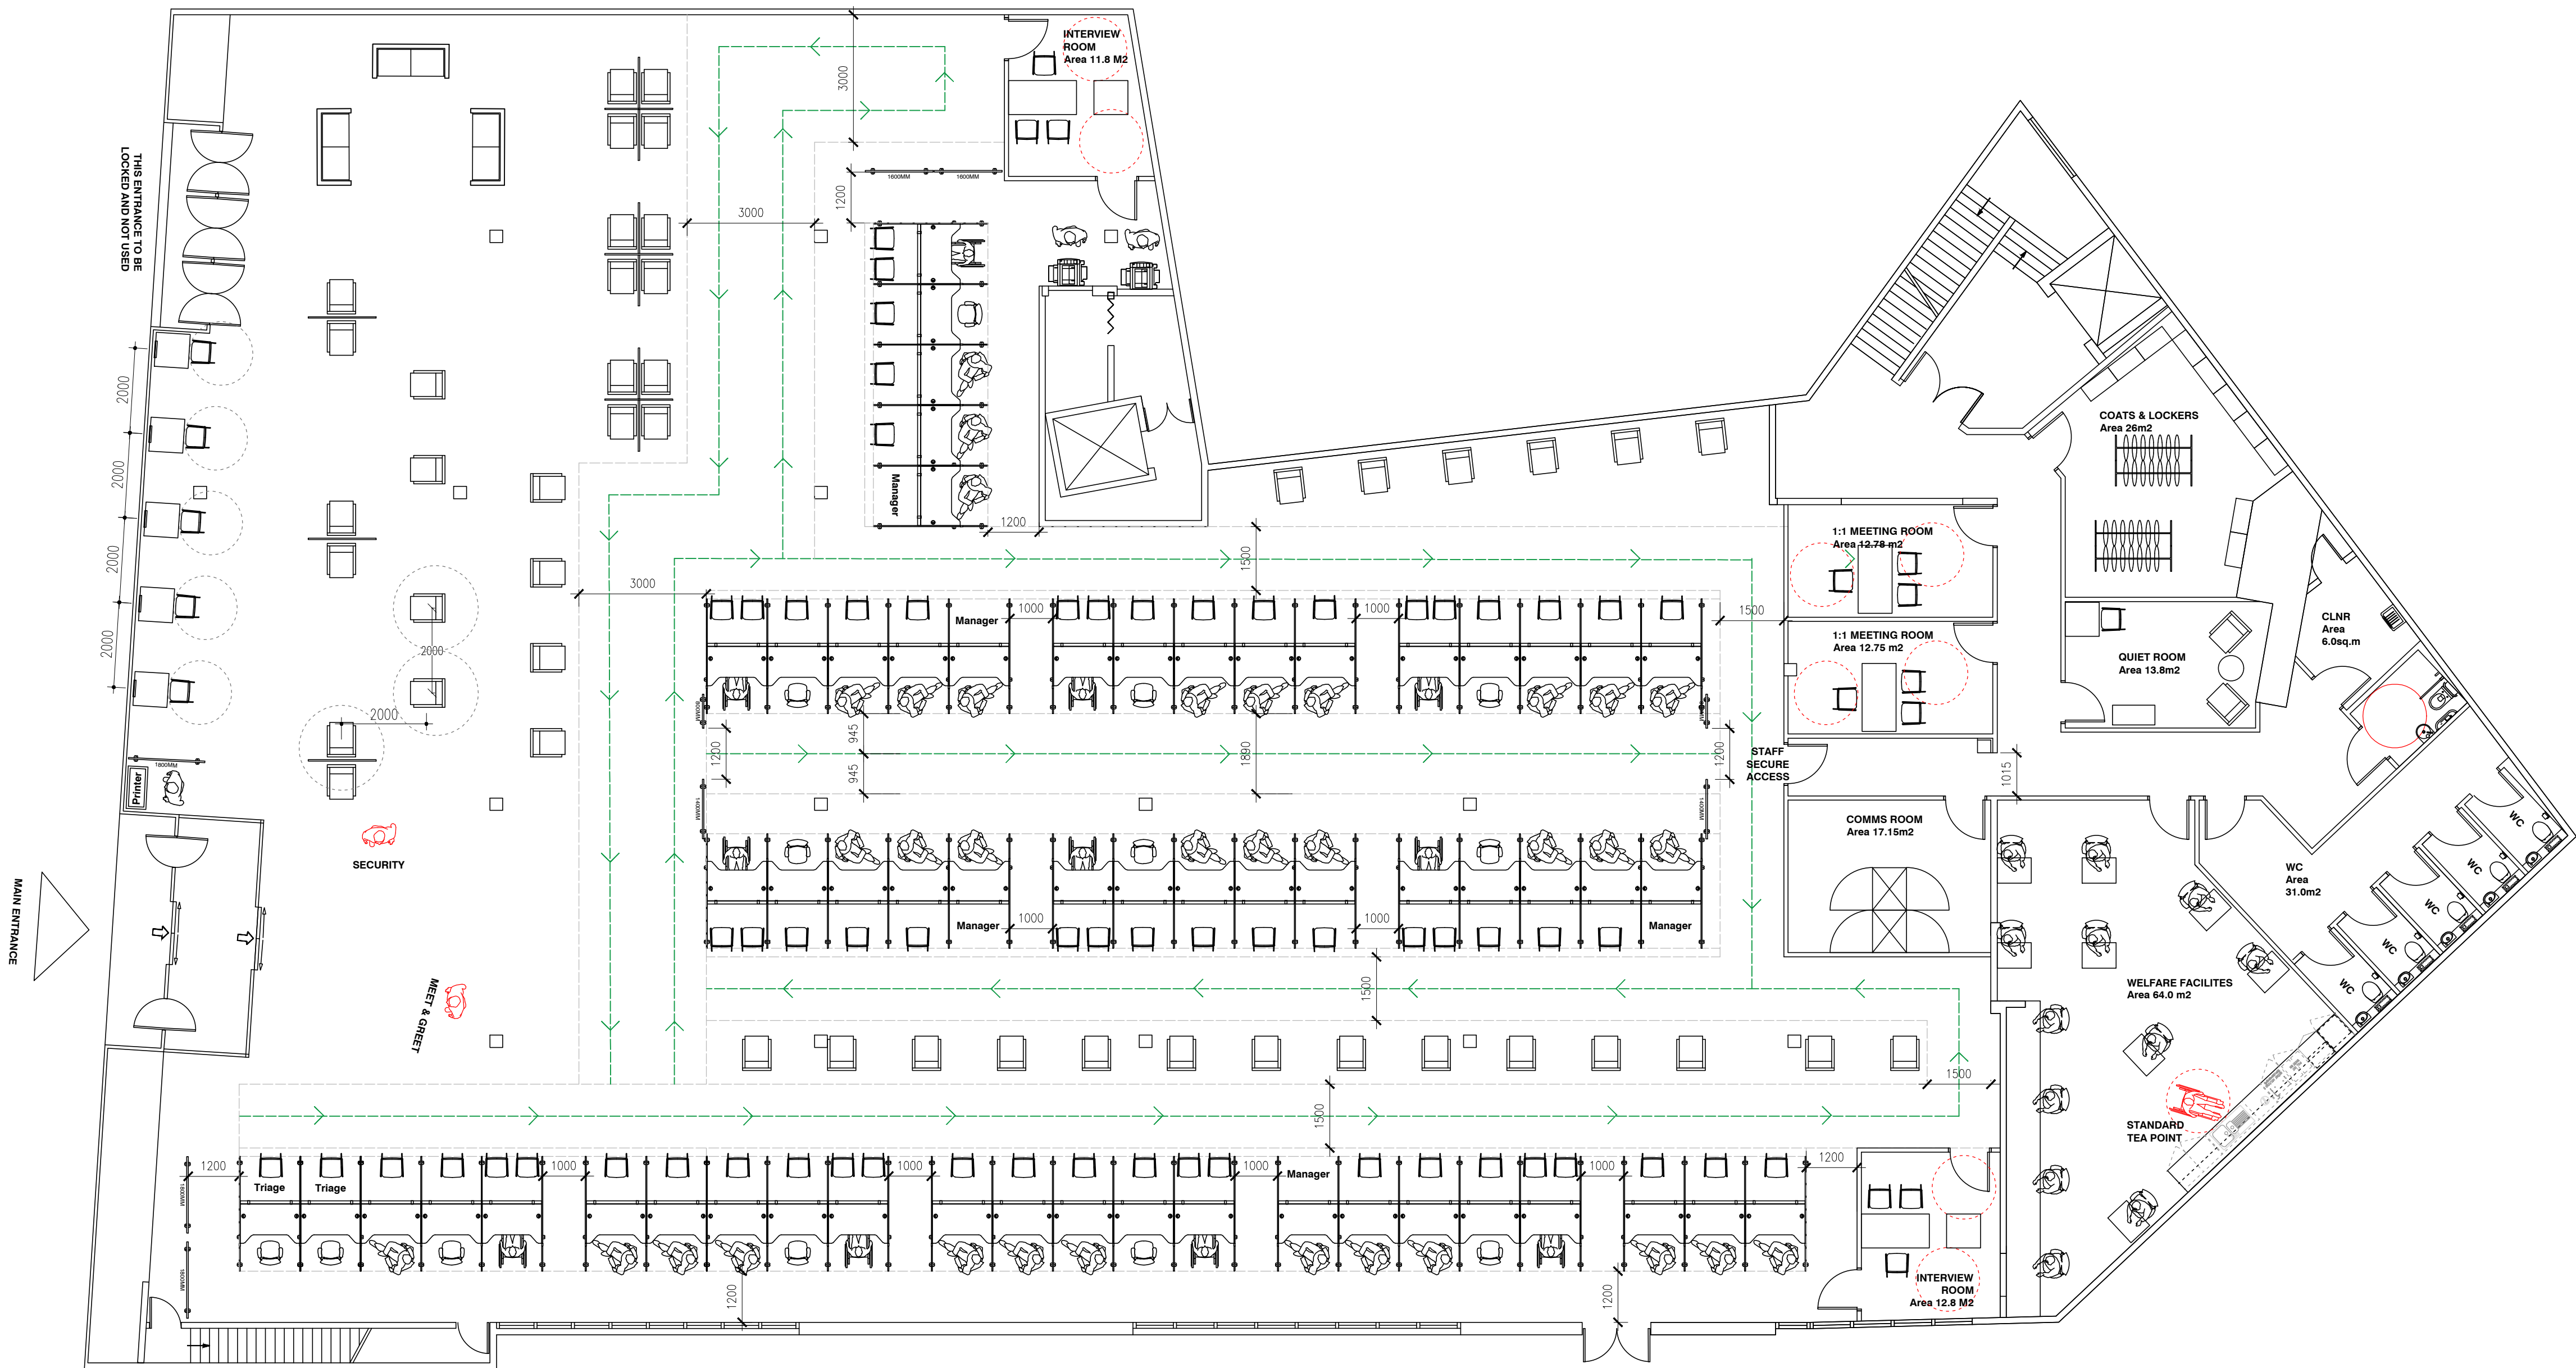

GROUND FLOOR

AREA:
FoH = 1048.1 SQ.M
BoH = 249.3 SQ.M

Notes:

Revision	Revision description	Date	Drawn by	Checked by	Project Status

Dwg.

20-121-SK-01-GF

Project

7 - 9 Hope Street
Wrexham

Client

DWP

Title

Ground Floor
Proposed Layout

Start Date	Drawn By	Revision
16.12.20	LF	
Scale	Checked by	
1:100 @ A1	CN	

Instant

RETHINKING WORKSPACE

The Blue Fin Building,
110 Southwark Street,
London, SE1 0TA.

T: +44(0)20 7298 0611
www.theinstantgroup.com
www.instantoffices.com