
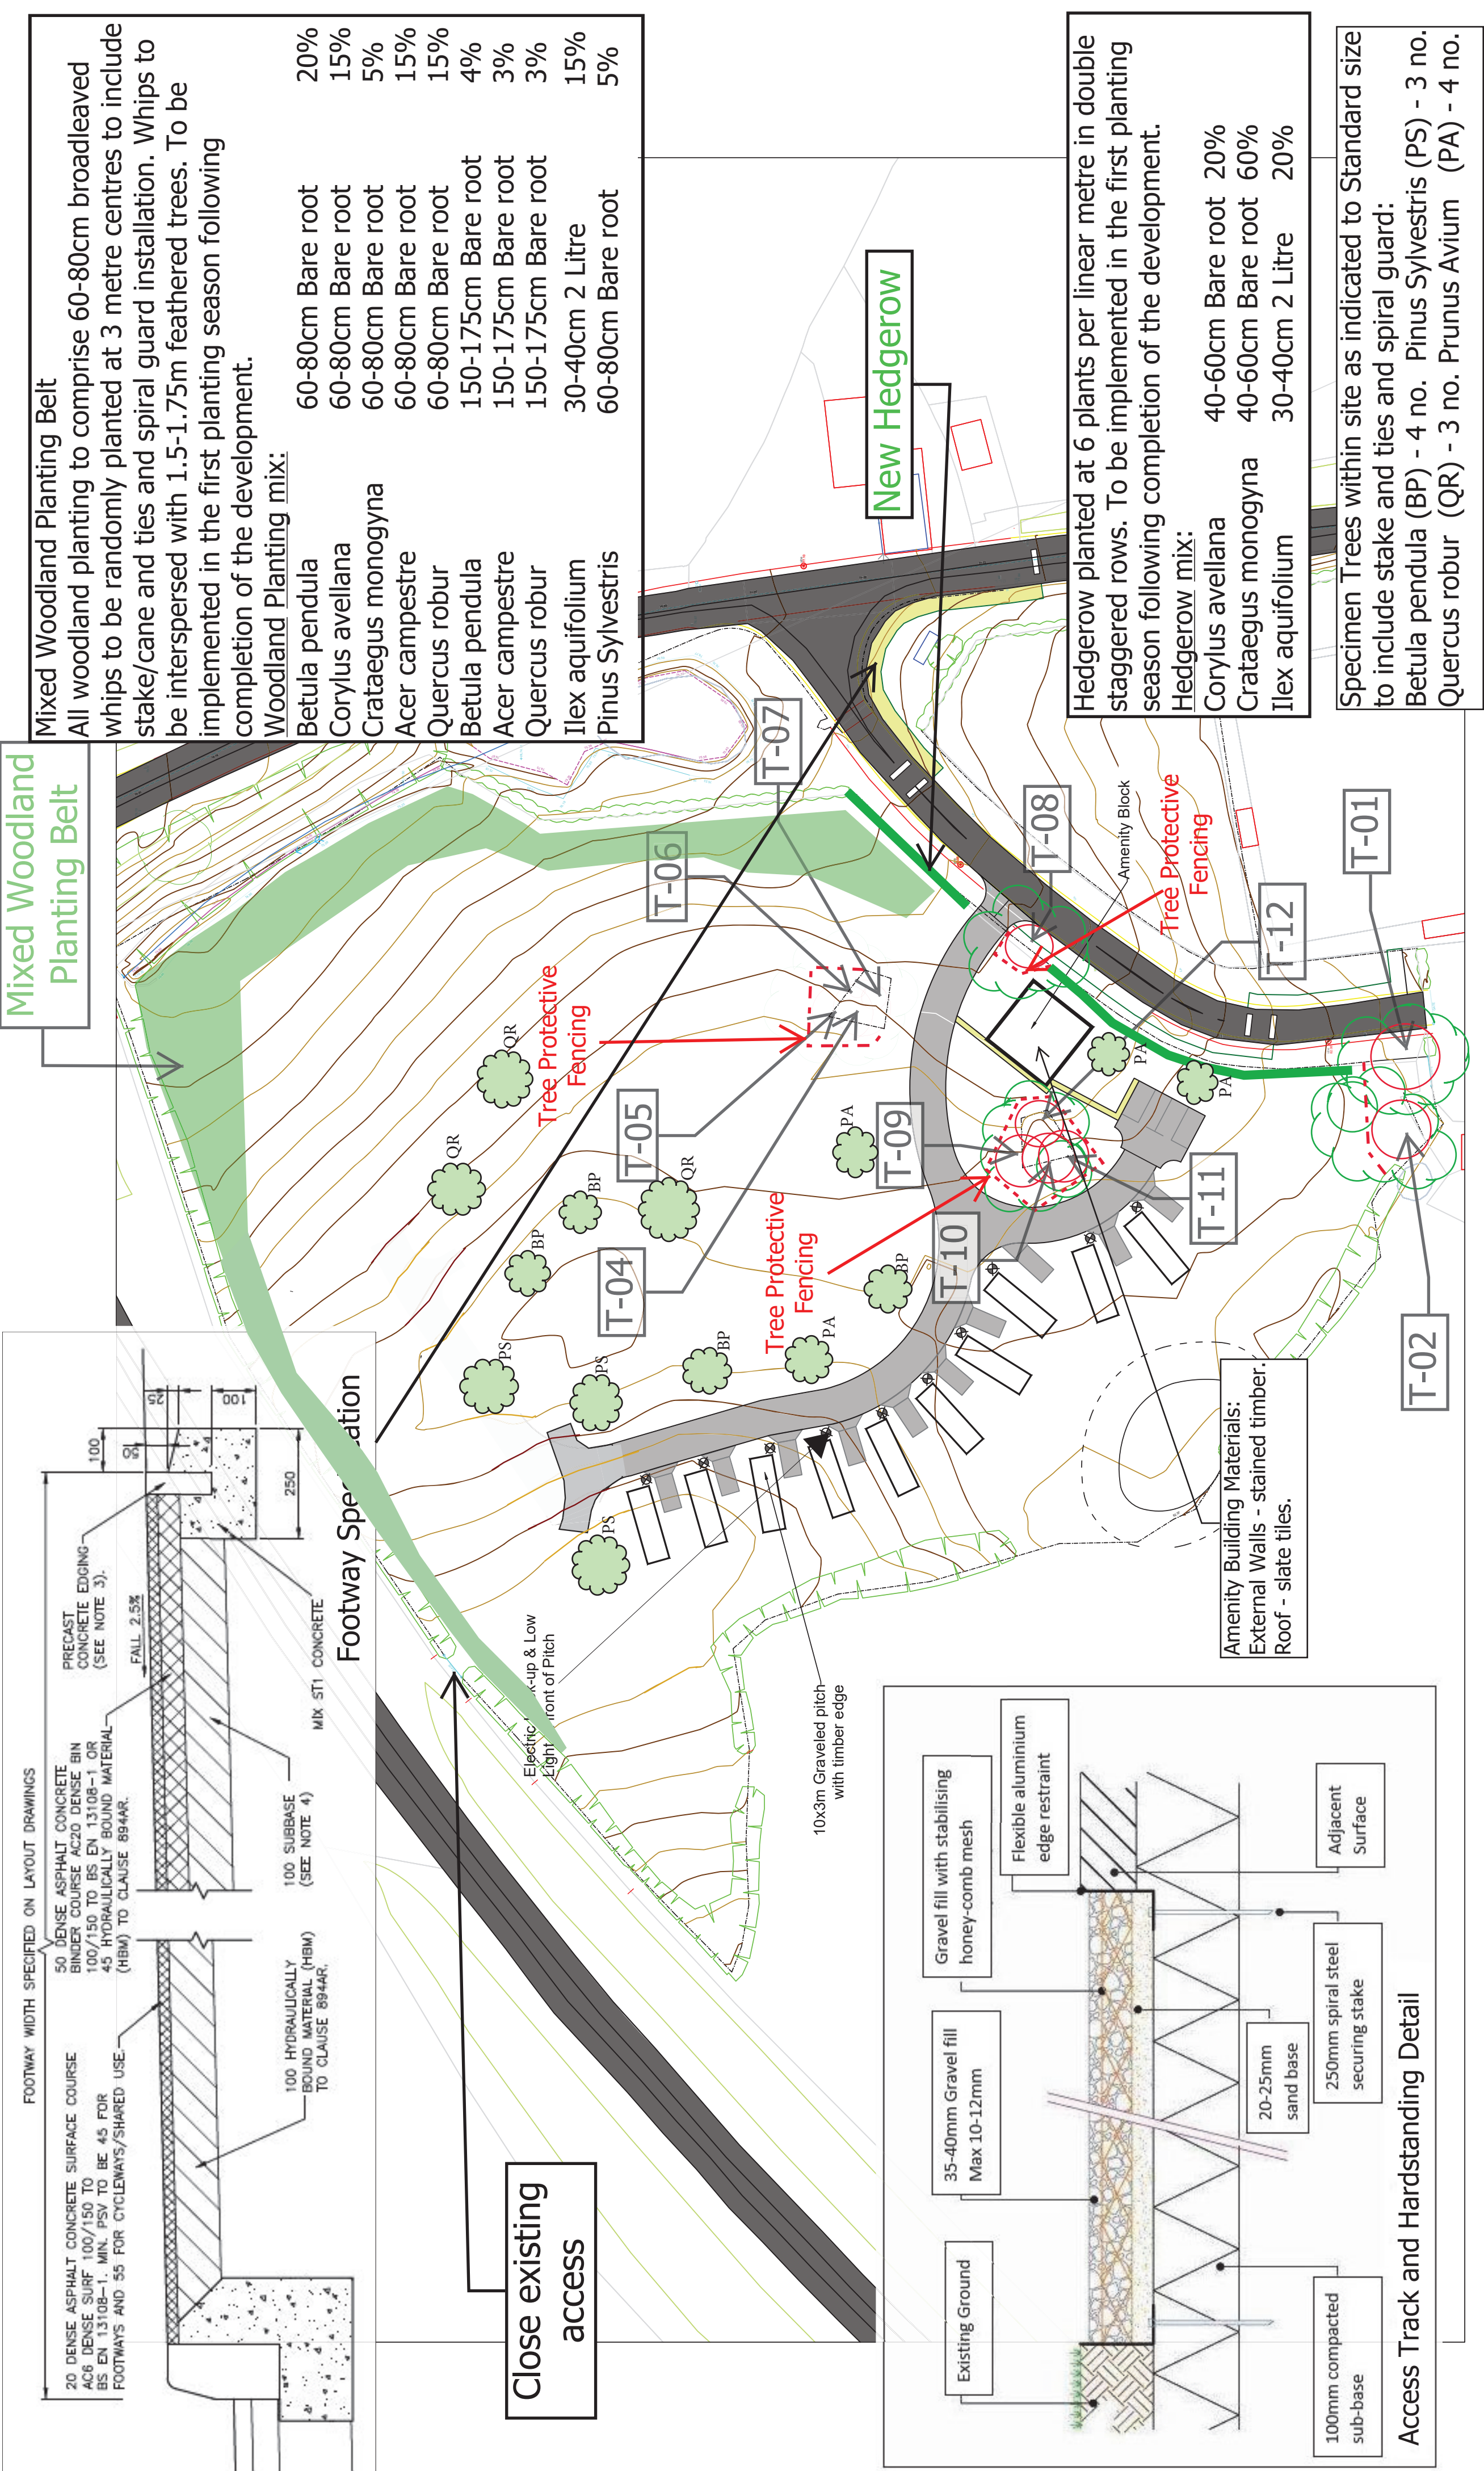
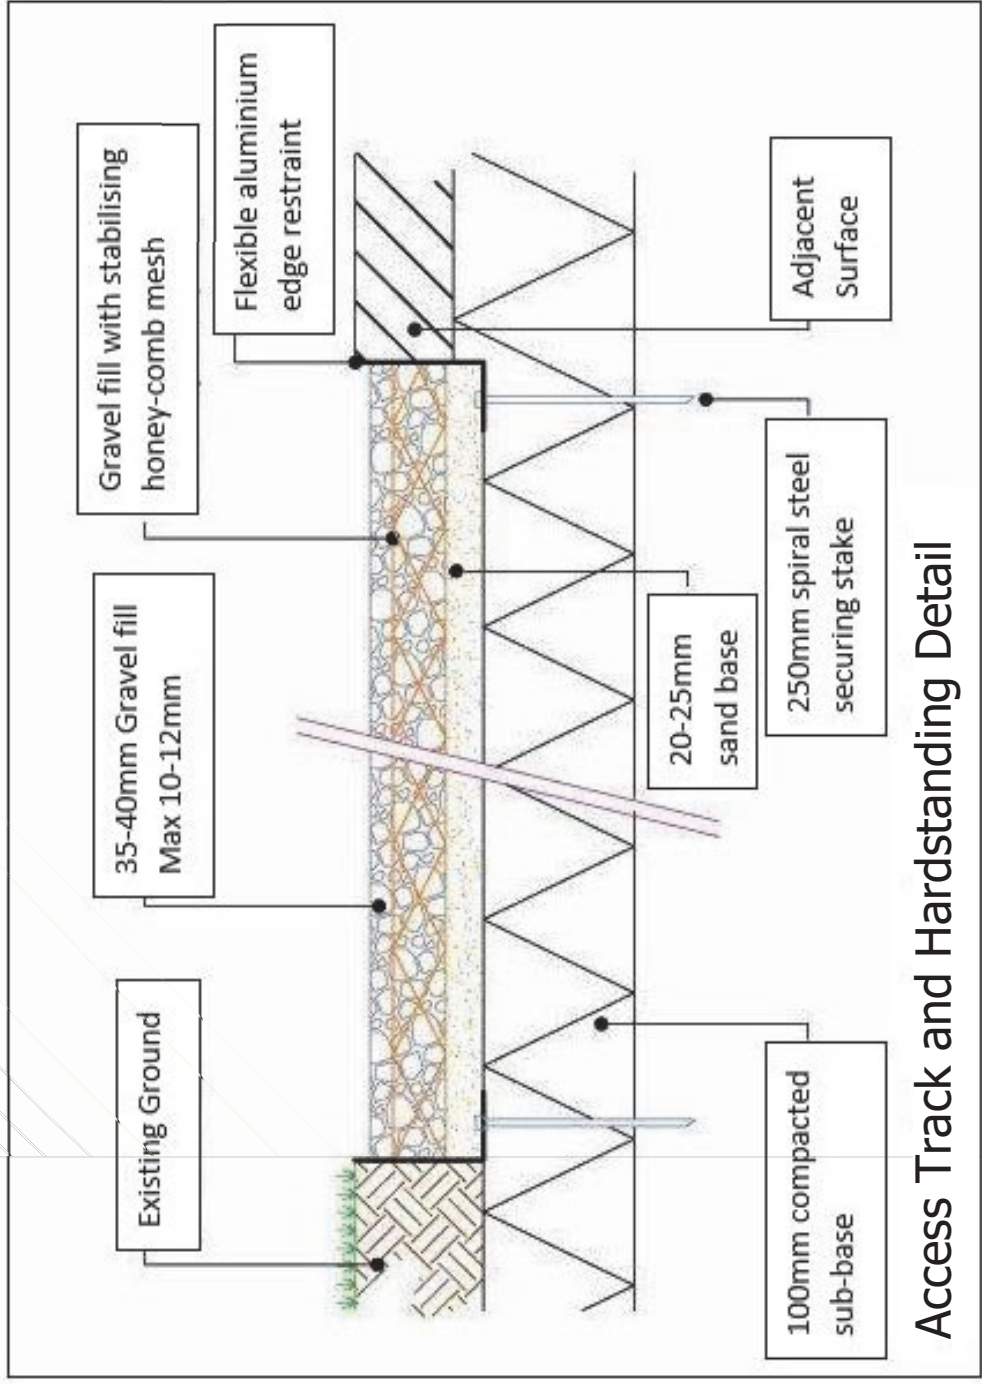


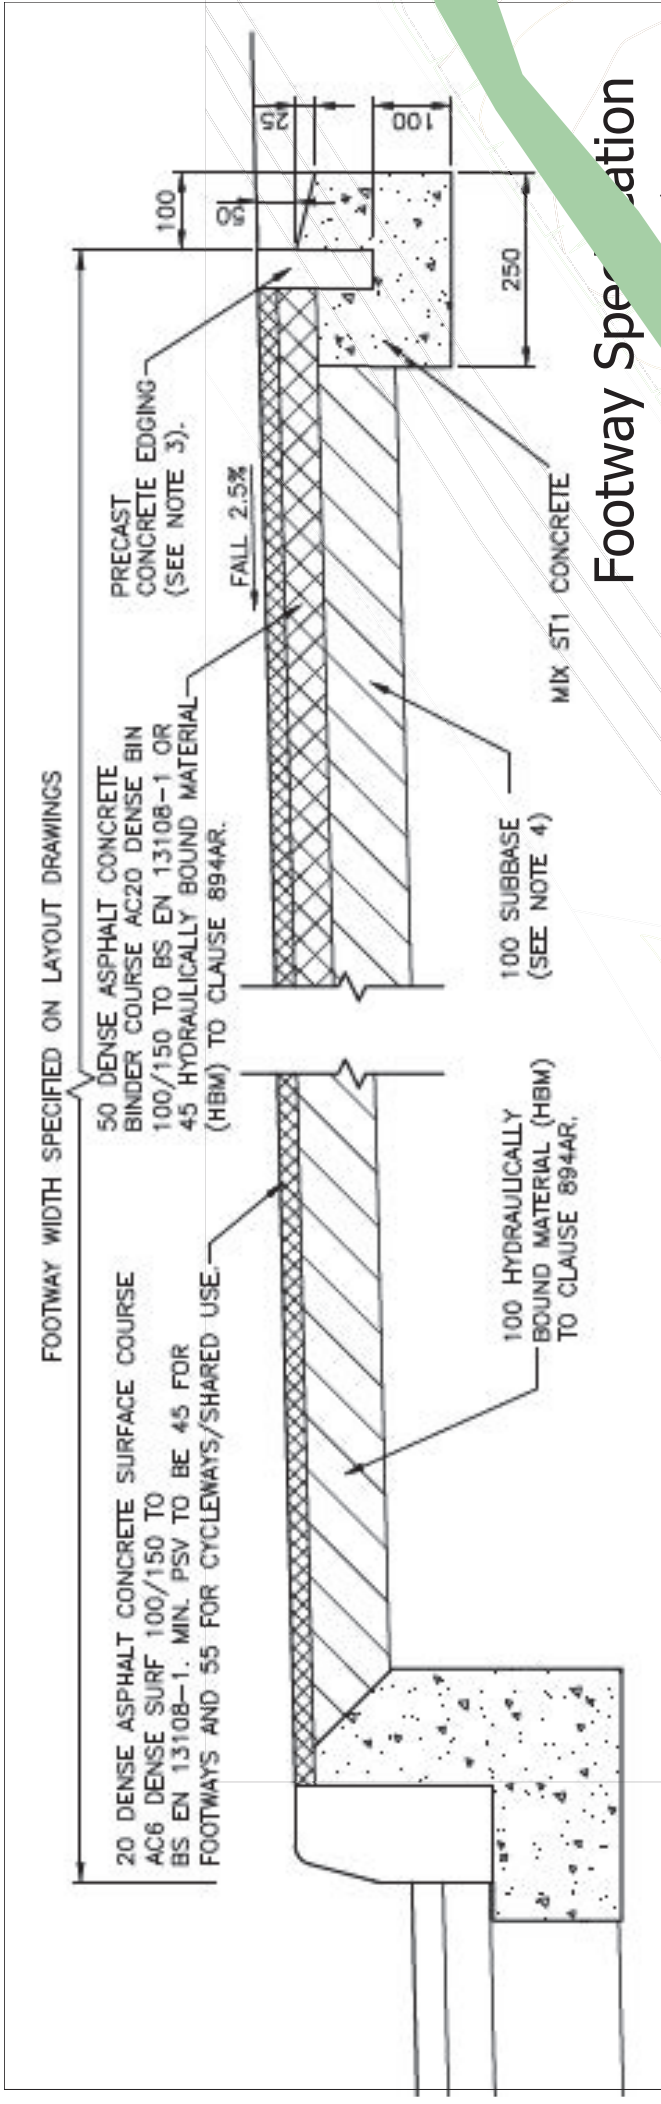

KEY: Existing Road Proposed Graveled Surface Proposed Footpath	PROPOSED LANDSCAPING, TREE PROTECTION MEASURES, ACCESS TRACK AND FOOTWAY DETAILS		
	SCALE	1:500 @ A2	PROJECT NO. SHF 244.001
	DATE	Aug 2020	DRAWING NO. SHF 244.001.L.D.00.003.AD
	DRAWN		CHECKED
Hanmer Arms, Wrexham			CLIENT Carlton Holdings Ltd.