


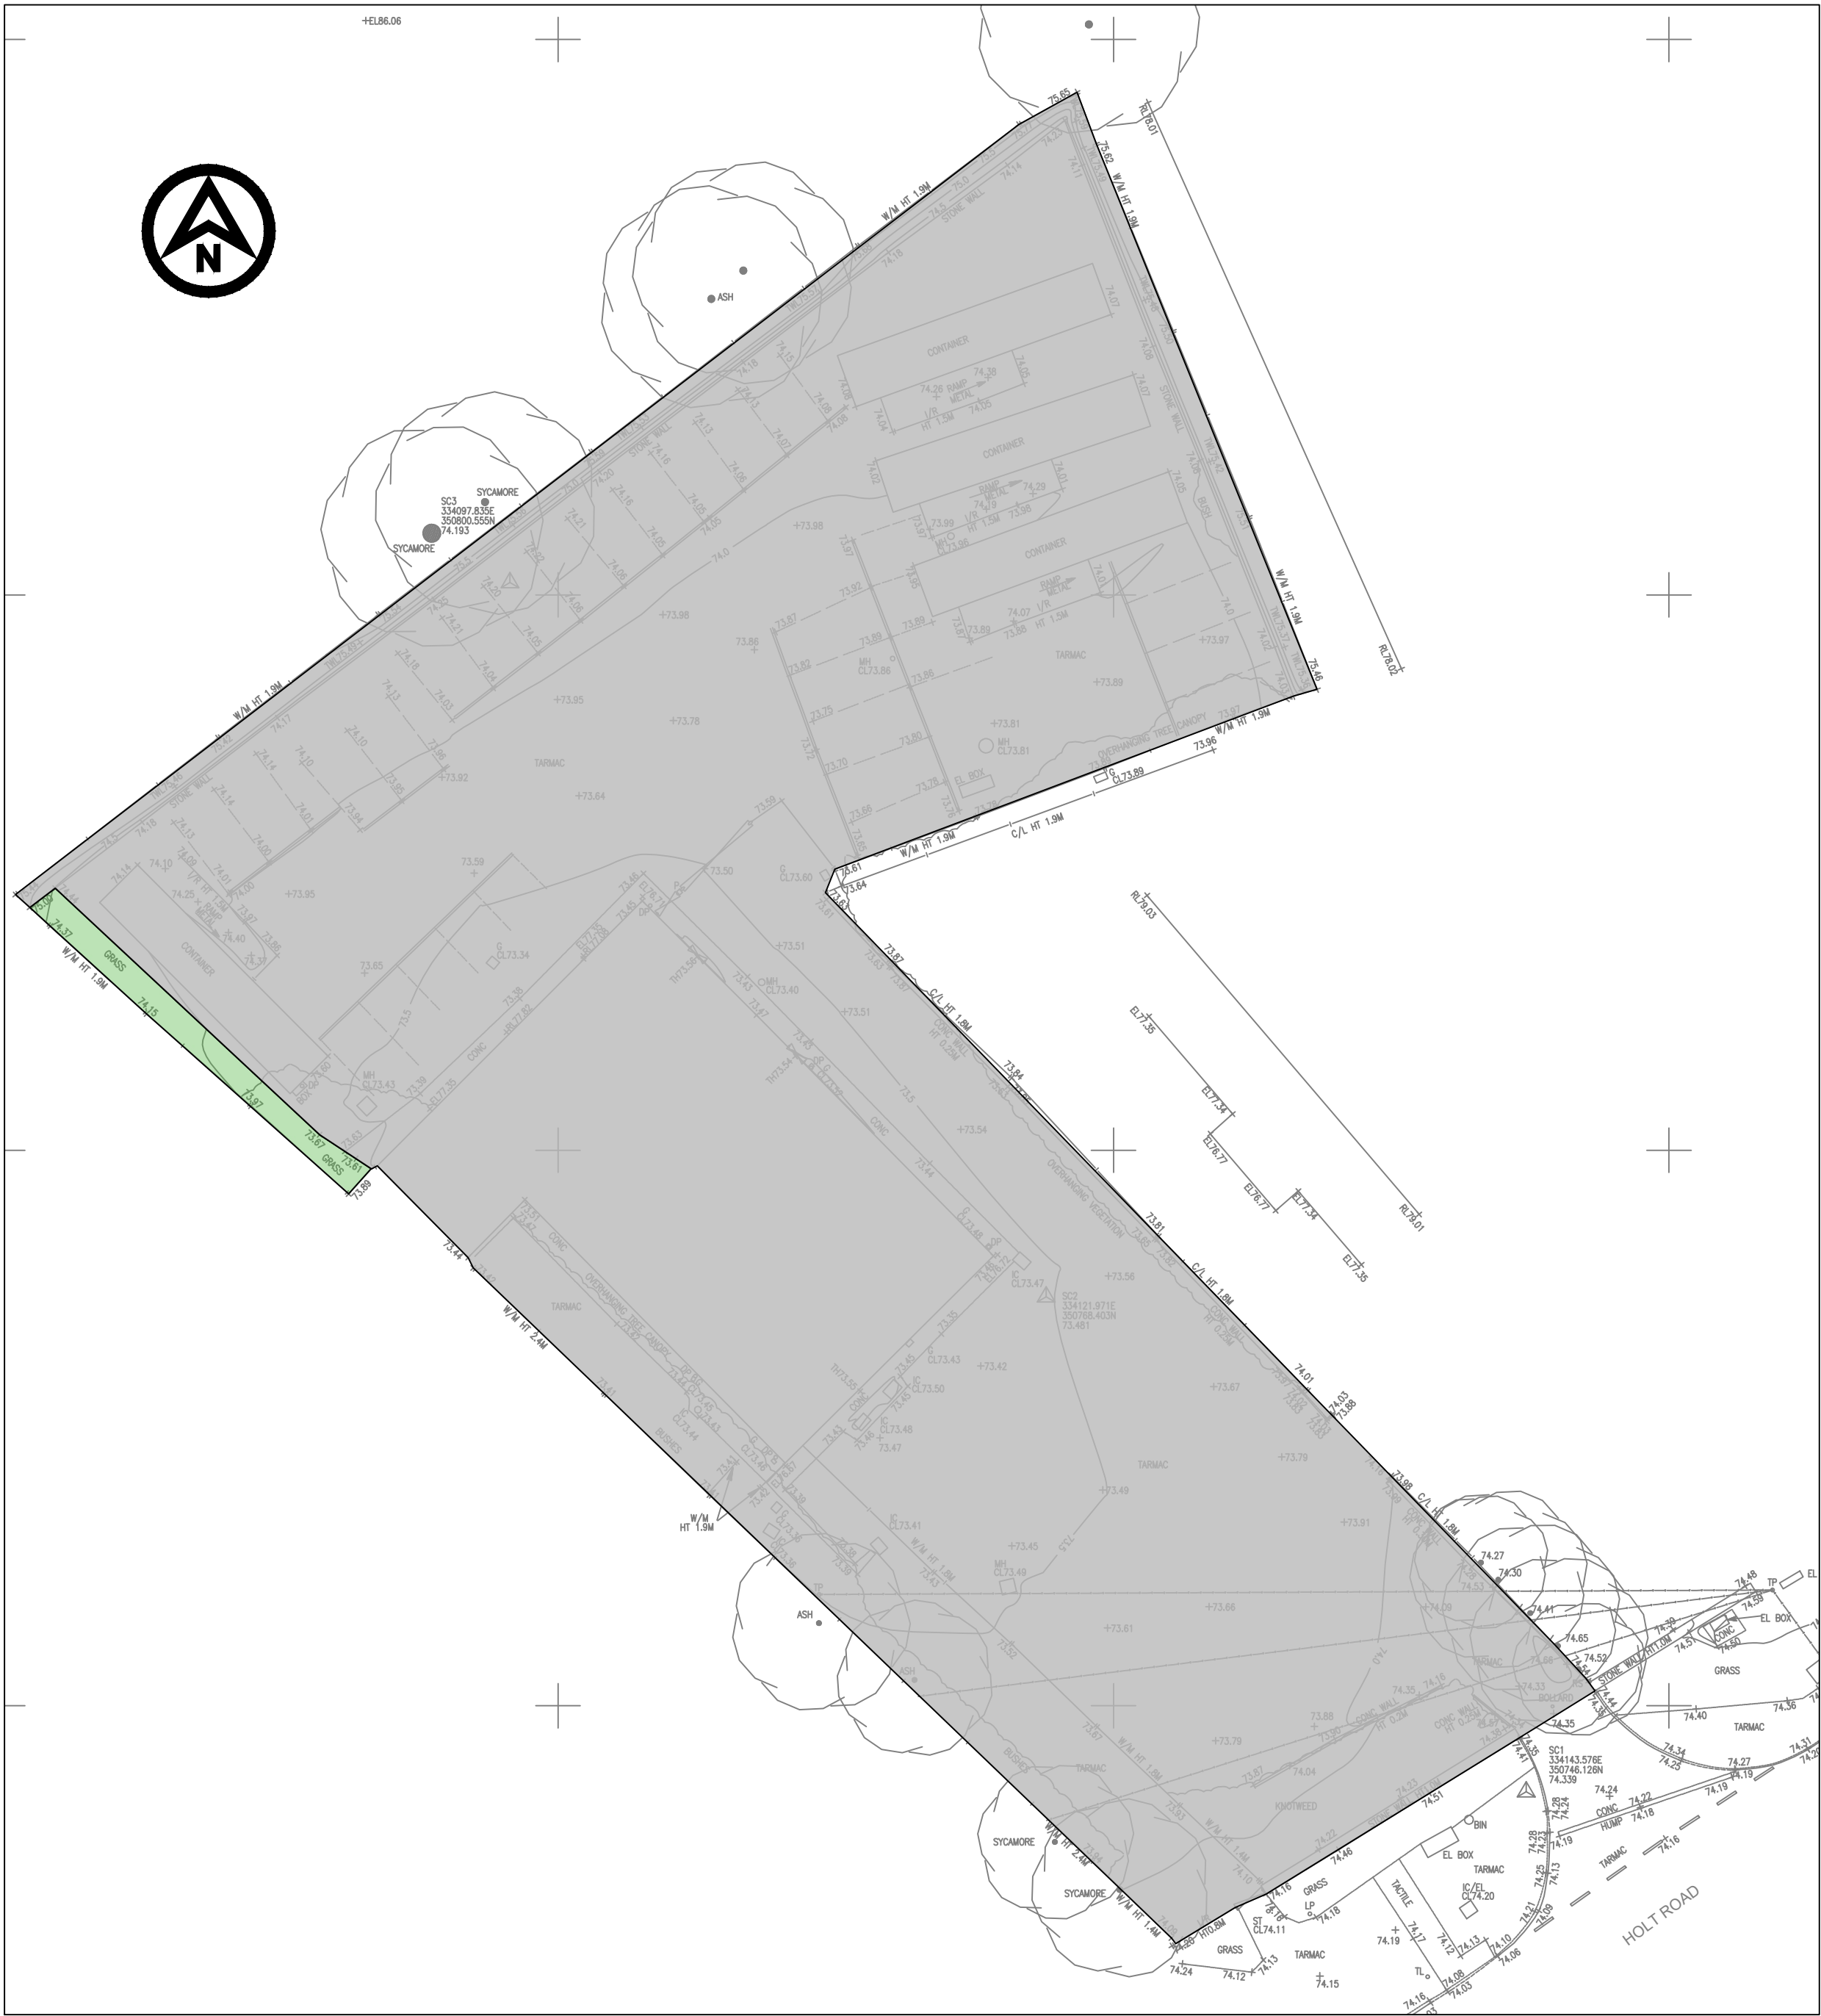

EXISTING PERMEABLE AND
IMPERMEABLE AREAS
1:250



PROPOSED PERMEABLE AND
IMPERMEABLE AREAS
1:250

KEY	
EXISTING	
PERMEABLE AREA - TOTAL AREA 25m²	
IMPERMEABLE AREA - TOTAL AREA 2342m²	
PROPOSED	
PERMEABLE AREA - TOTAL AREA 927m²	
IMPERMEABLE AREA - TOTAL AREA 1440m²	

REV	DATE	DESCRIPTION		BY	CHK APP
REVISIONS					
STATUS					
PRELIMINARY					
CLIENT					
 ClwydAlyn					
PROJECT					
Ty Nos Redevelopment Holt Road, Wrexham					
TITLE					
Existing & Proposed Permeable & Impermeable Areas					
 DATRY'S Broncoed House Broncoed Business Park Wrexham Road Road Ffrinfelw C77 1UP 01352 706205 info@datrys.coop www.datrys.net Telephone E-mail Internet					
DRAWN	TD	CHECKED	AC	PASSED	AC
DATE	24.01.21	CLIENT'S REF.			
SCALE AT A1		AS SHOWN		AUTOCAD REF. 20269/510	
20269/510					REVISION