


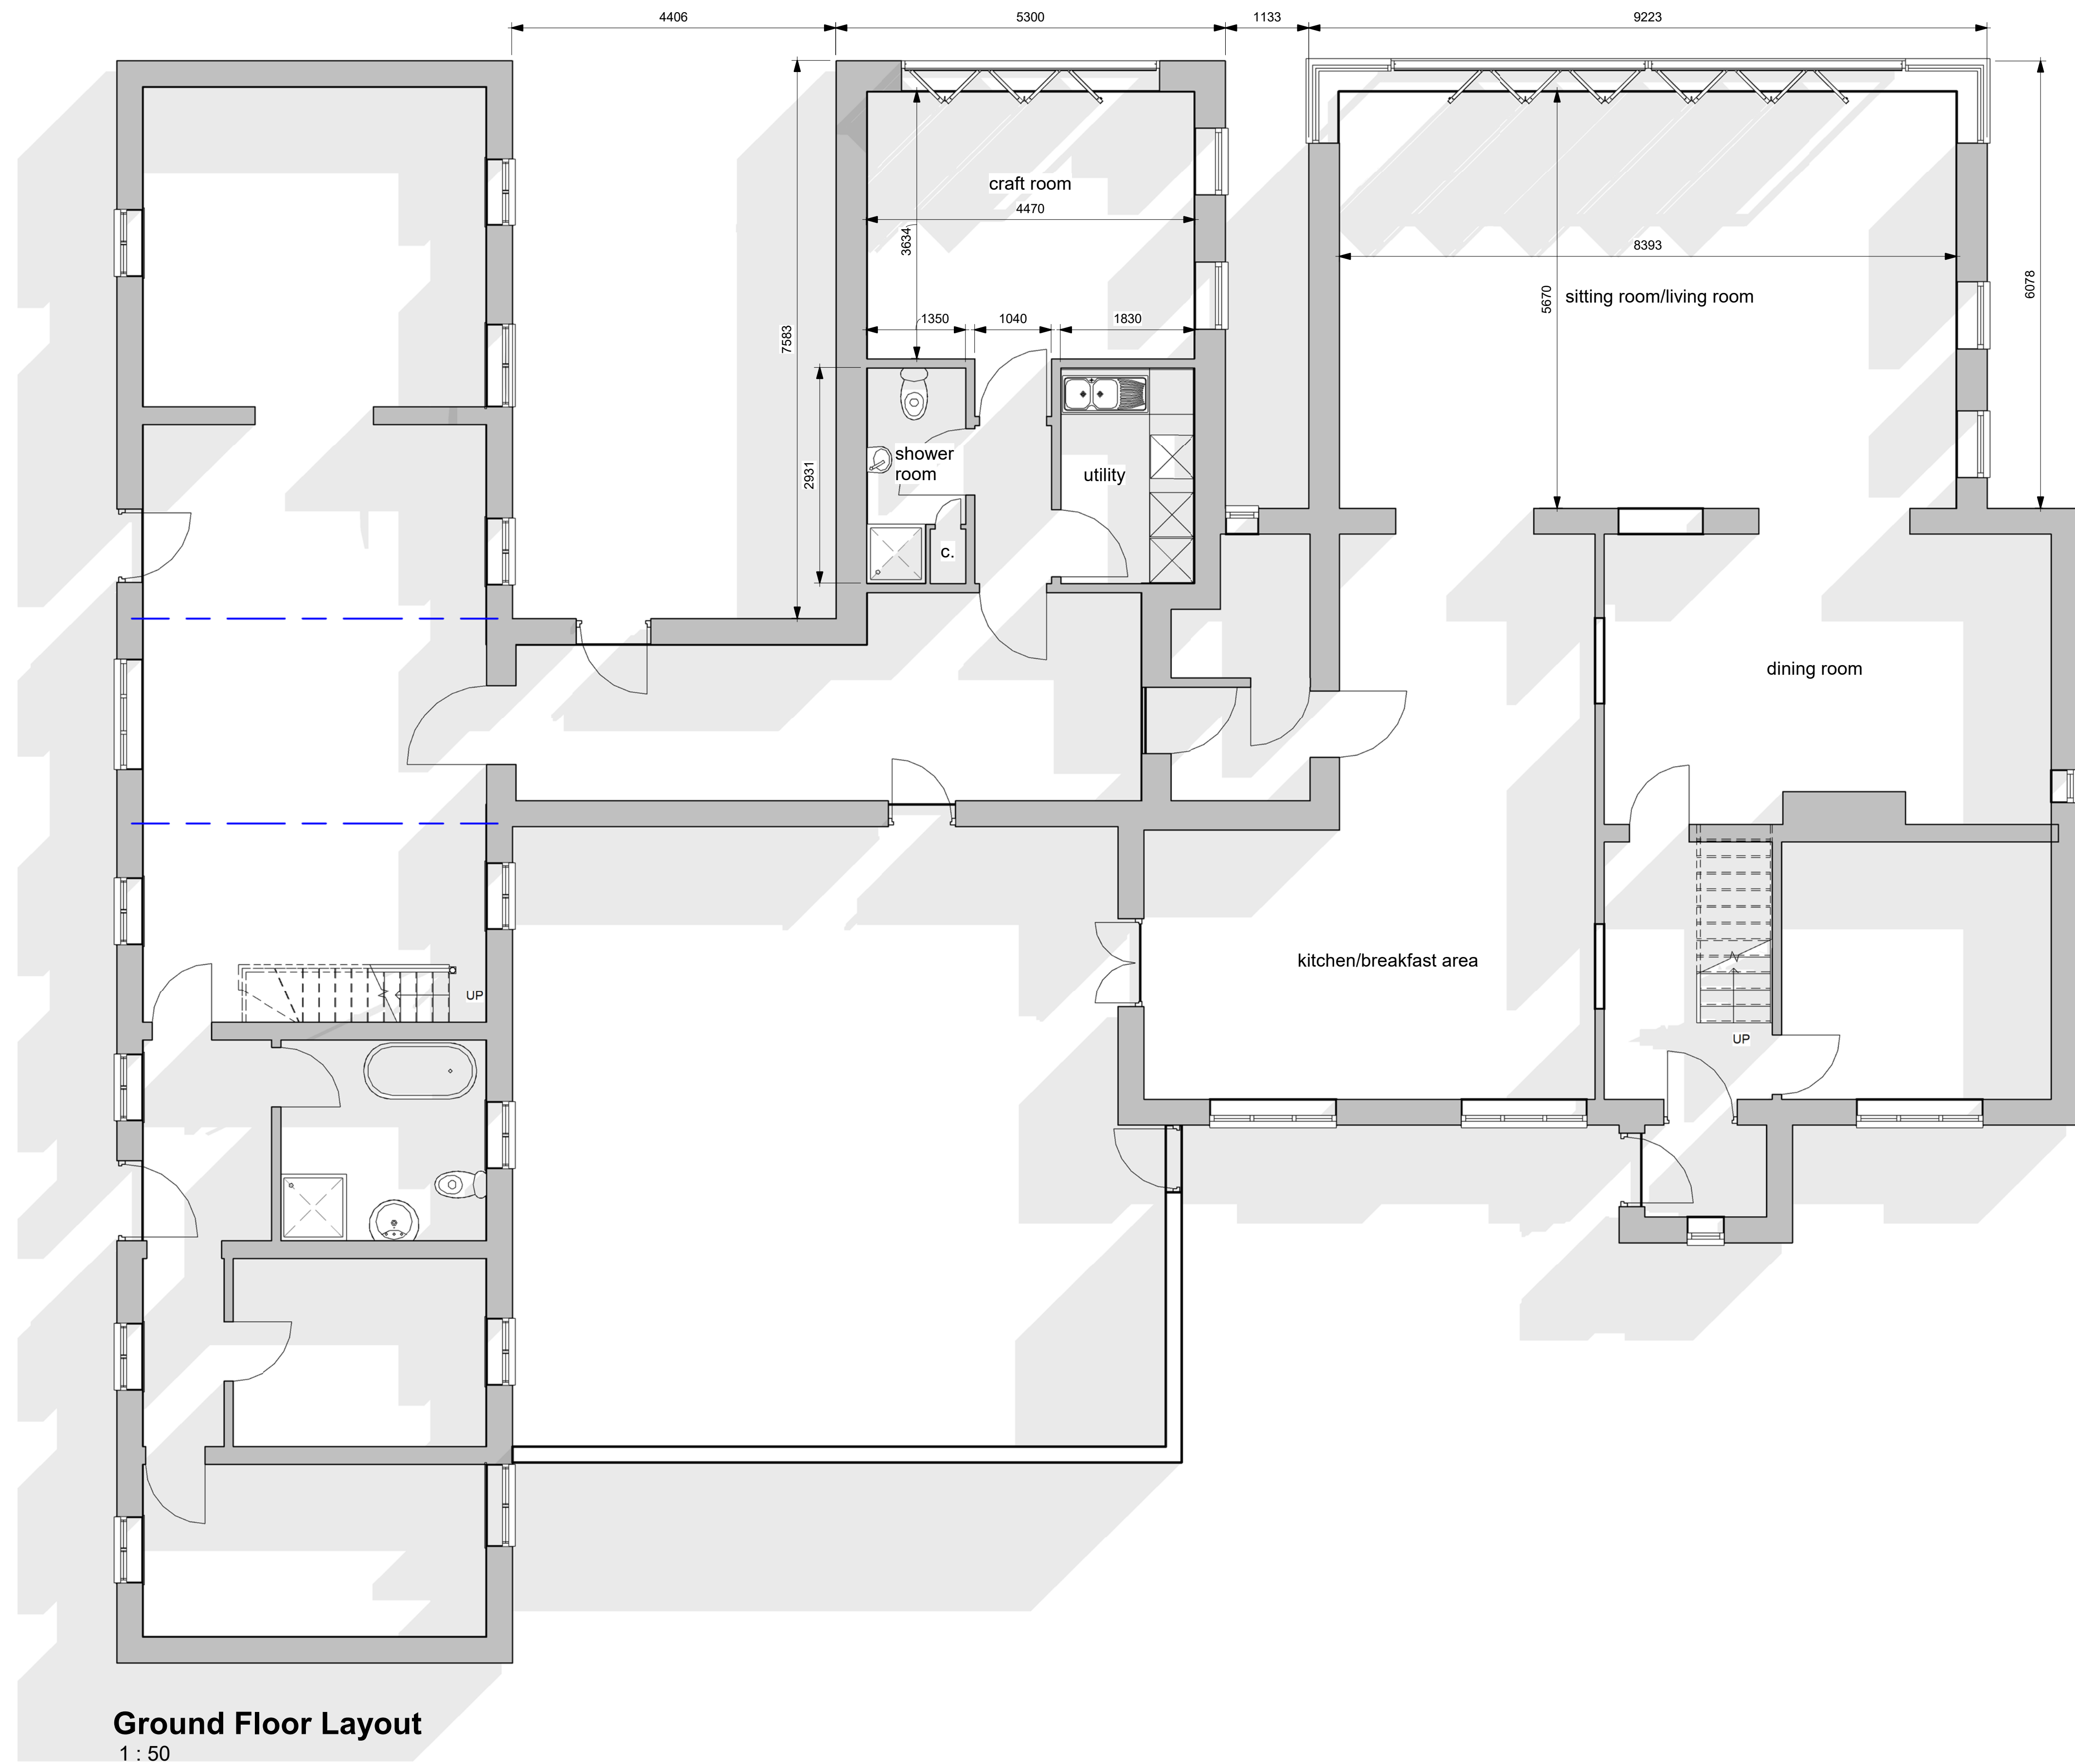

The Contractor is responsible for checking all dimensions, tolerances and references. Any discrepancy is to be notified to jig before proceeding with the work.

Where an item is covered by drawings to different scales, the larger scale drawing is to take precedence.
Do not scale drawings, figured dimensions are to be worked to in all cases

This drawing is copyright © jig architectural ltd

No.	Made by	Date	Checked	Description

JIG Architects RIBA Chartered Practice

Studio 16, Mold Business Park, Wrexham Road Mold H7 1XP
Tel +44 (0)1352 744 889 | Fax +44 (0)1352 700 769 | E admin@jigarchitects.com

Mr & Mrs Coward Client

Project
Proposed extensions to ex. dwelling at
'Fairview', Cloy Lane, Overton, Nr.
Wrexham, LL13 0HR

1559 Project number

Sheet Name
Proposed Ground Floor Layout

Sheet Number Revision

A201

Date	Jan. 19	Scale	A1 1 : 50
Drawn by	cgr	Checked by	jrg