



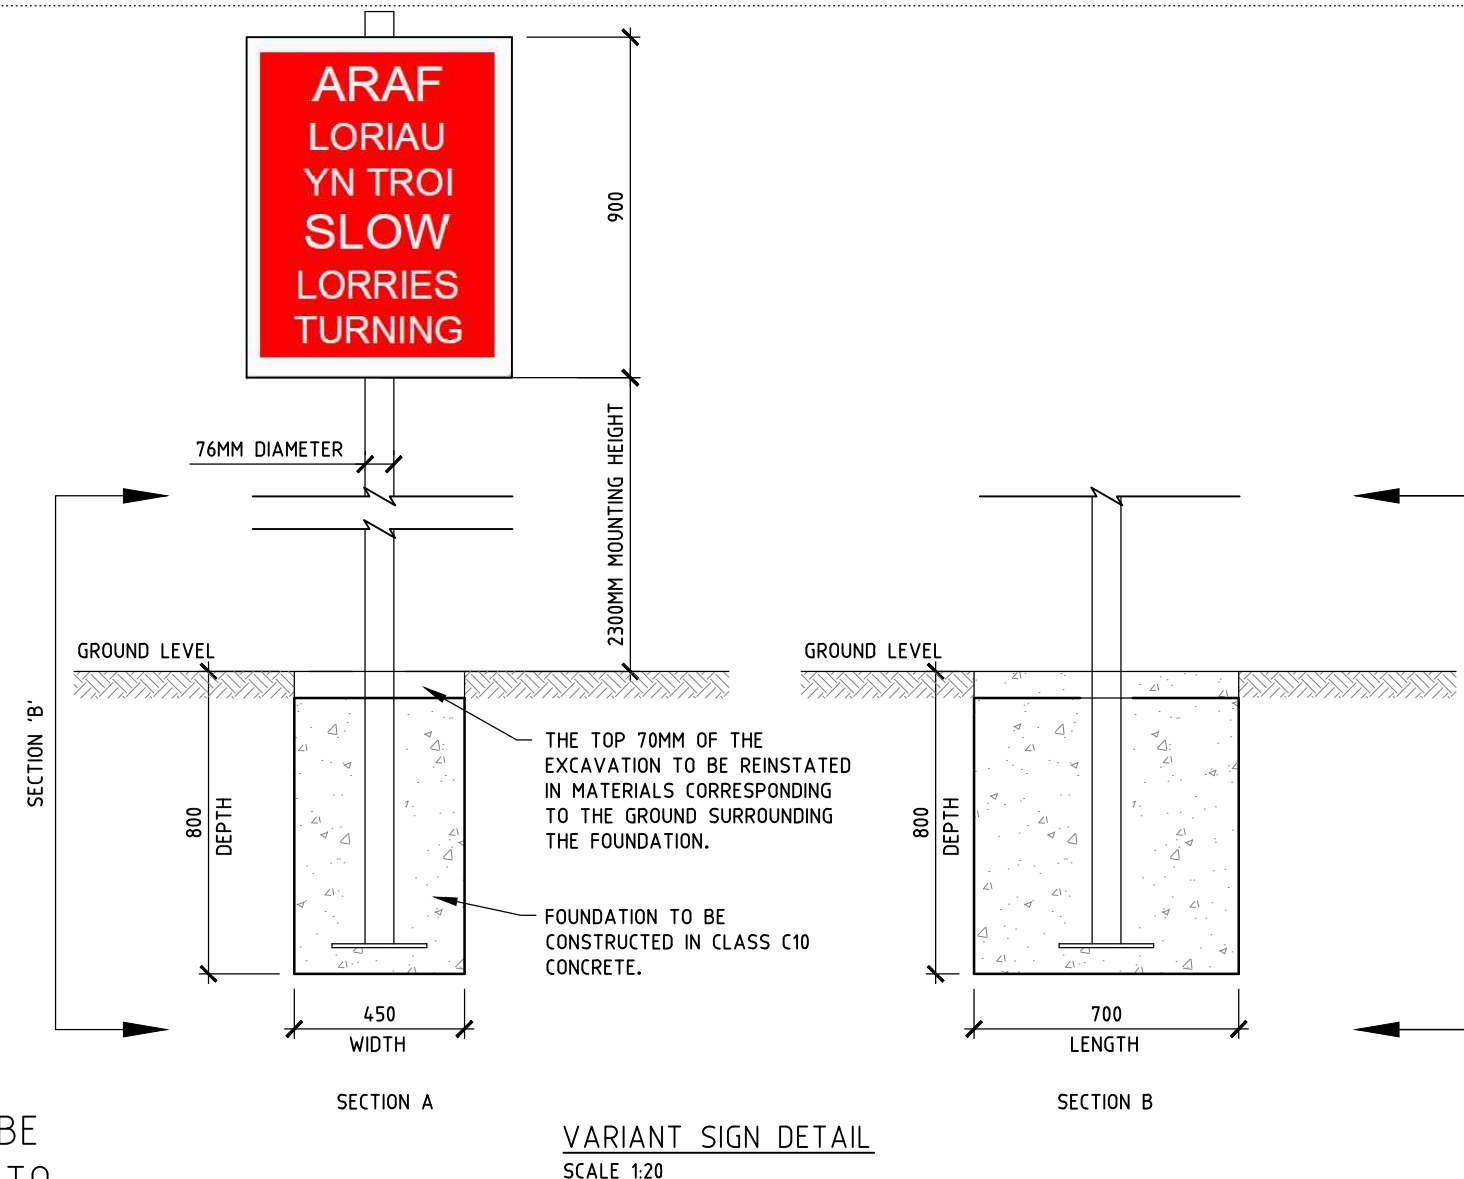



- NOTES
1. ALL WORKS SHALL BE CONSTRUCTED TO ADAPTABLE STANDARDS IN ACCORDANCE WITH WBCB STANDARD DETAILS.
 2. ALL FOUNDATION DESIGN/MATERIALS TESTING SHALL BE CARRIED OUT IN ACCORDANCE WITH WBCB RESIDENTIAL ROADS & FOOTPATHS - APPENDIX D MINIMUM CONSTRUCTION SPECIFICATION. ALL TEST RESULTS/CERTIFICATES SHALL BE SUBMITTED TO WBCB FOR FURTHER APPROVAL.
 3. ROAD MARKINGS SHALL COMPLY WITH THE TRAFFIC SIGNS REGULATIONS & GENERAL DIRECTIONS 2002 AND TRAFFIC SIGNS MANUAL (CHAPTER 5) ROAD MARKINGS 2003.

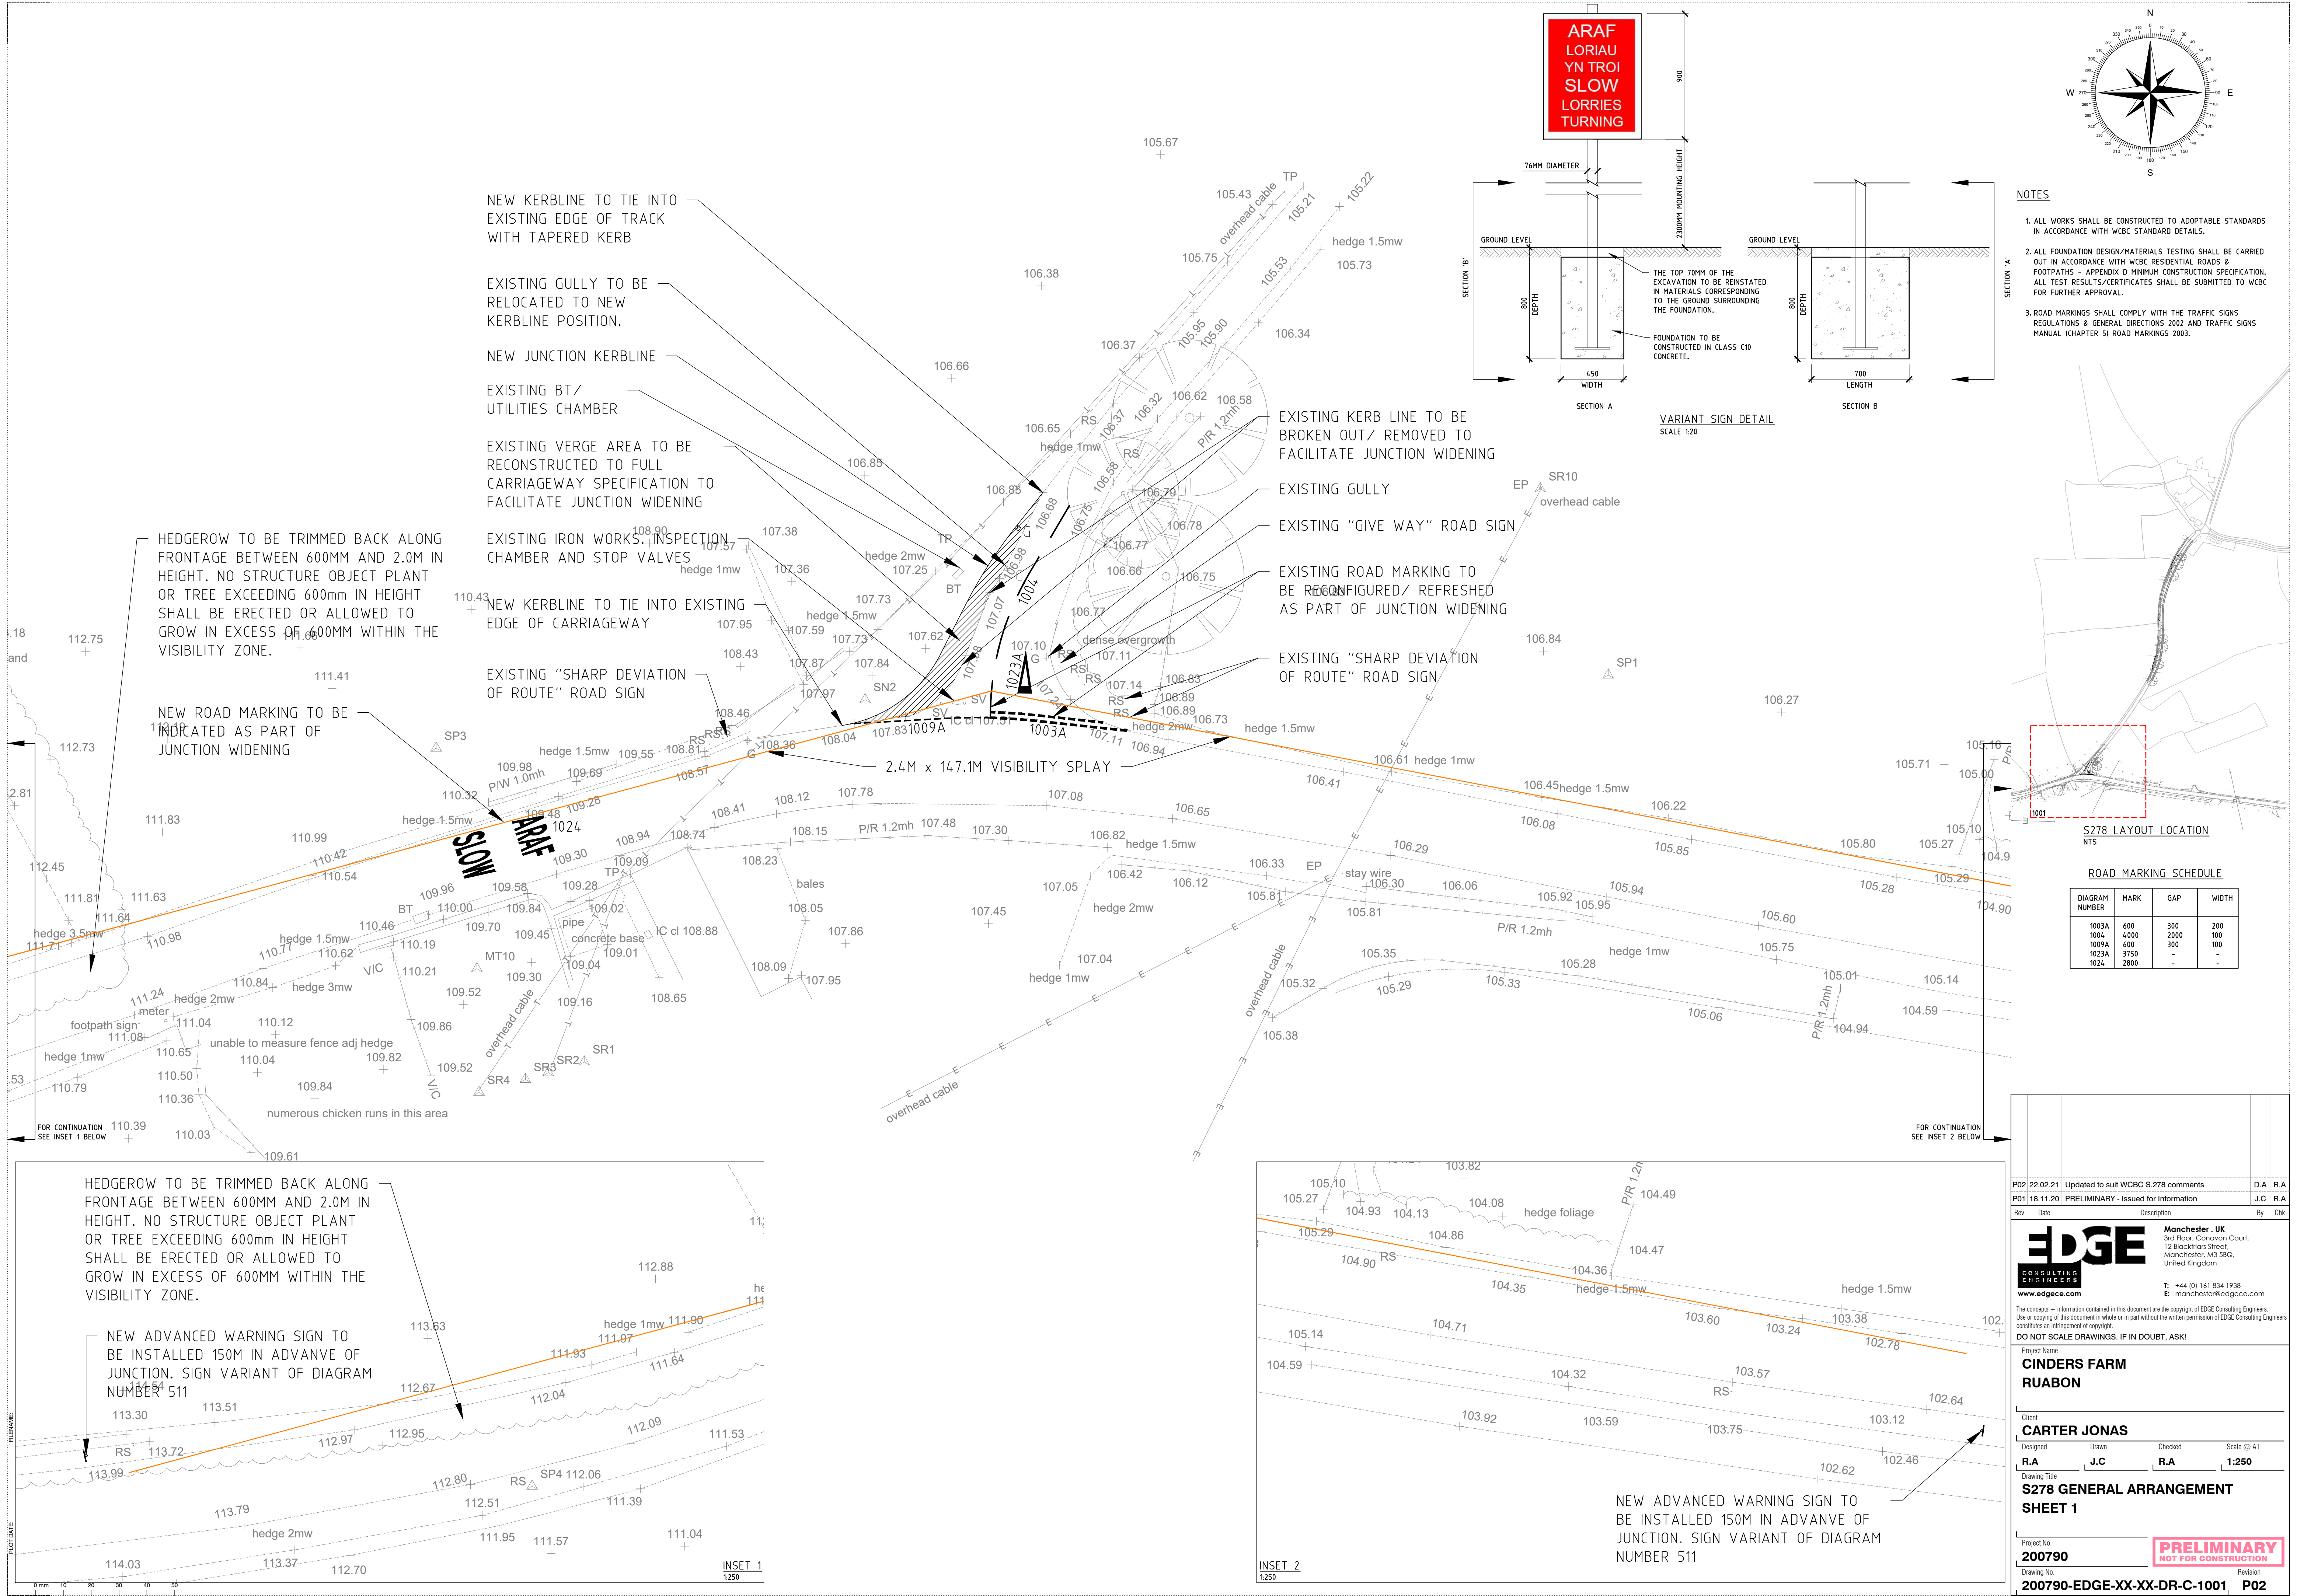

S278 LAYOUT LOCATION

ROAD MARKING SCHEDULE

DIAGRAM NUMBER	MARK	GAP	WIDTH
1003A	600	300	200
1004	4000	1000	100
1009A	600	300	100
1023A	3750	-	-
1024	2800	-	-

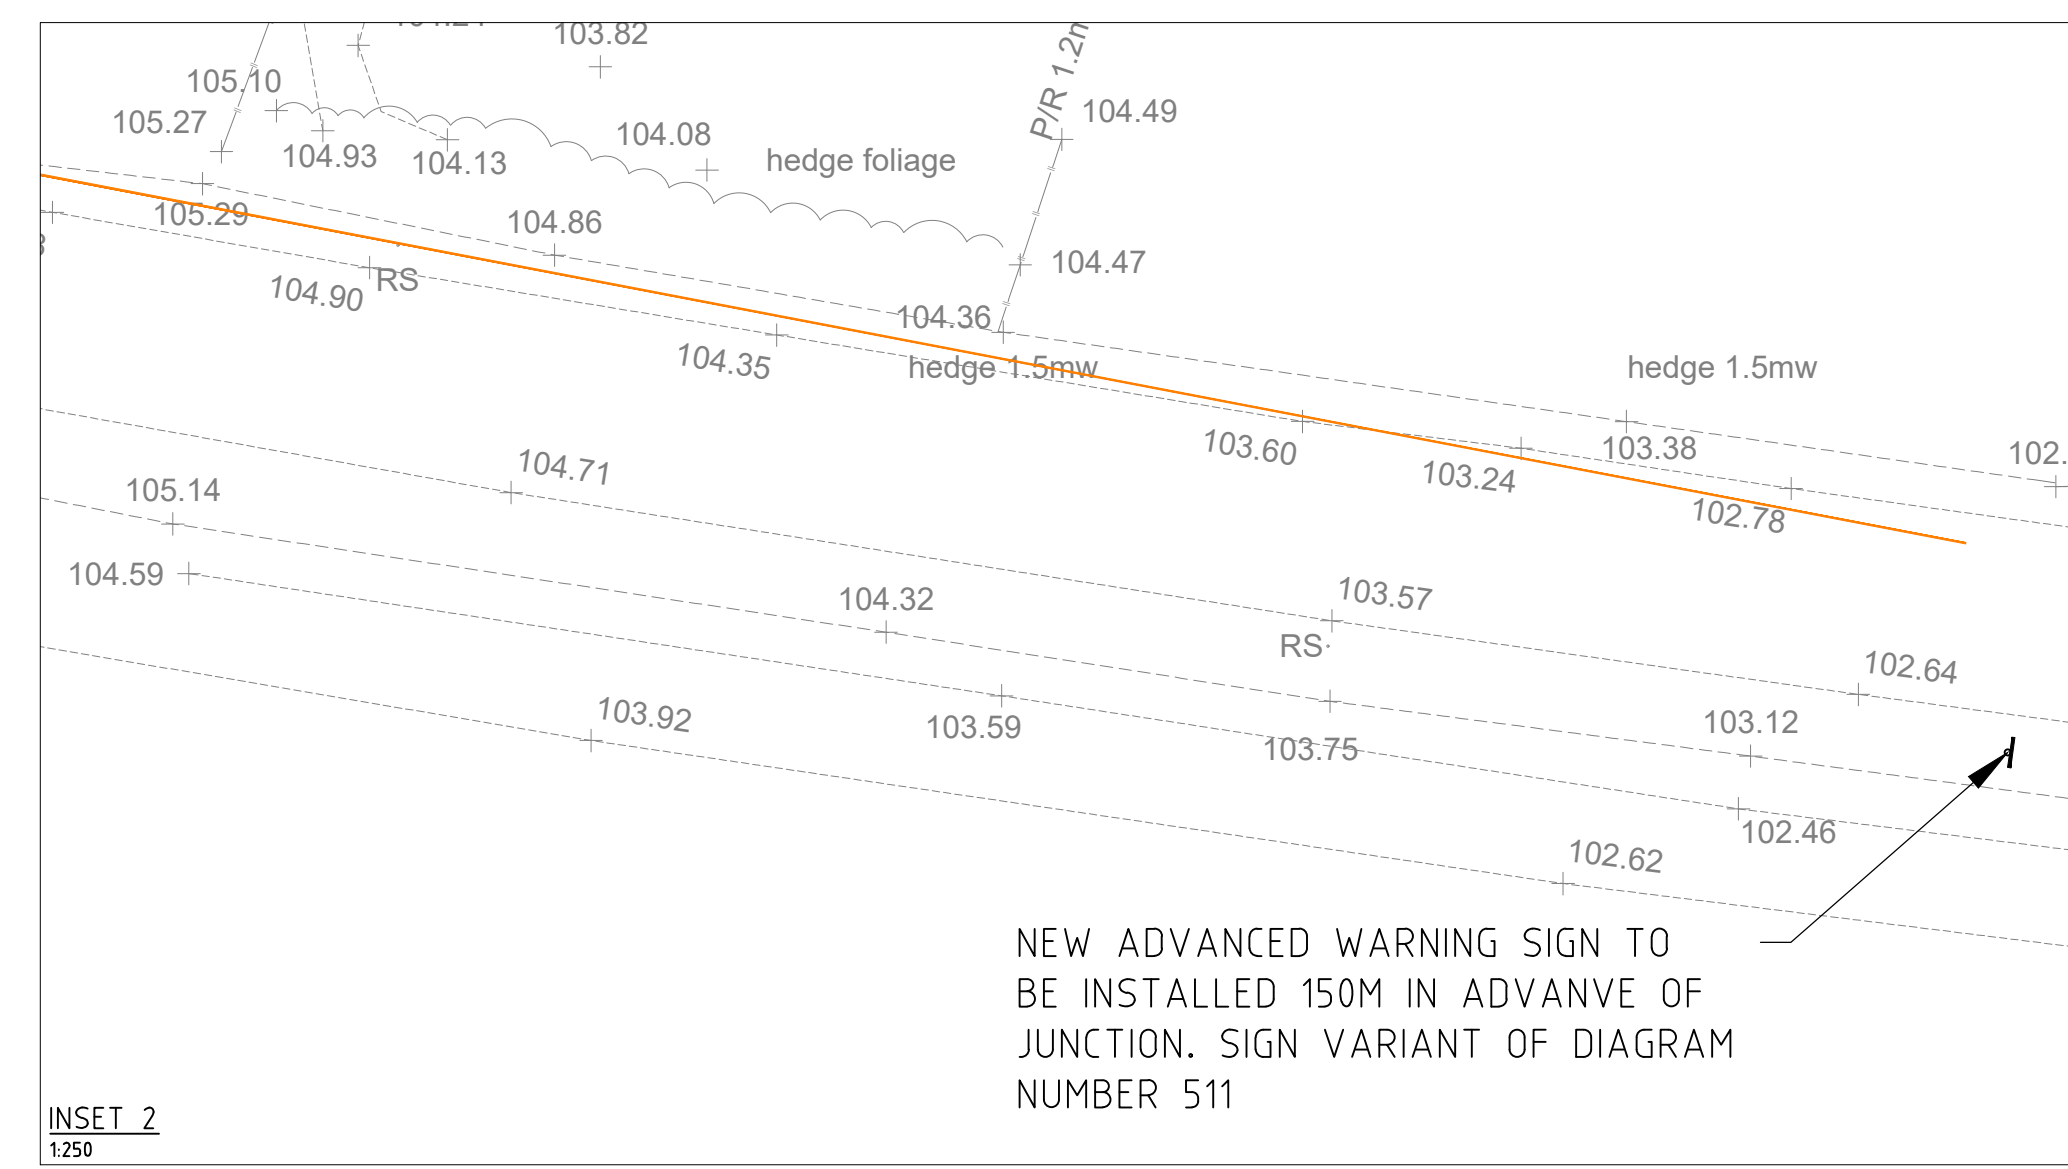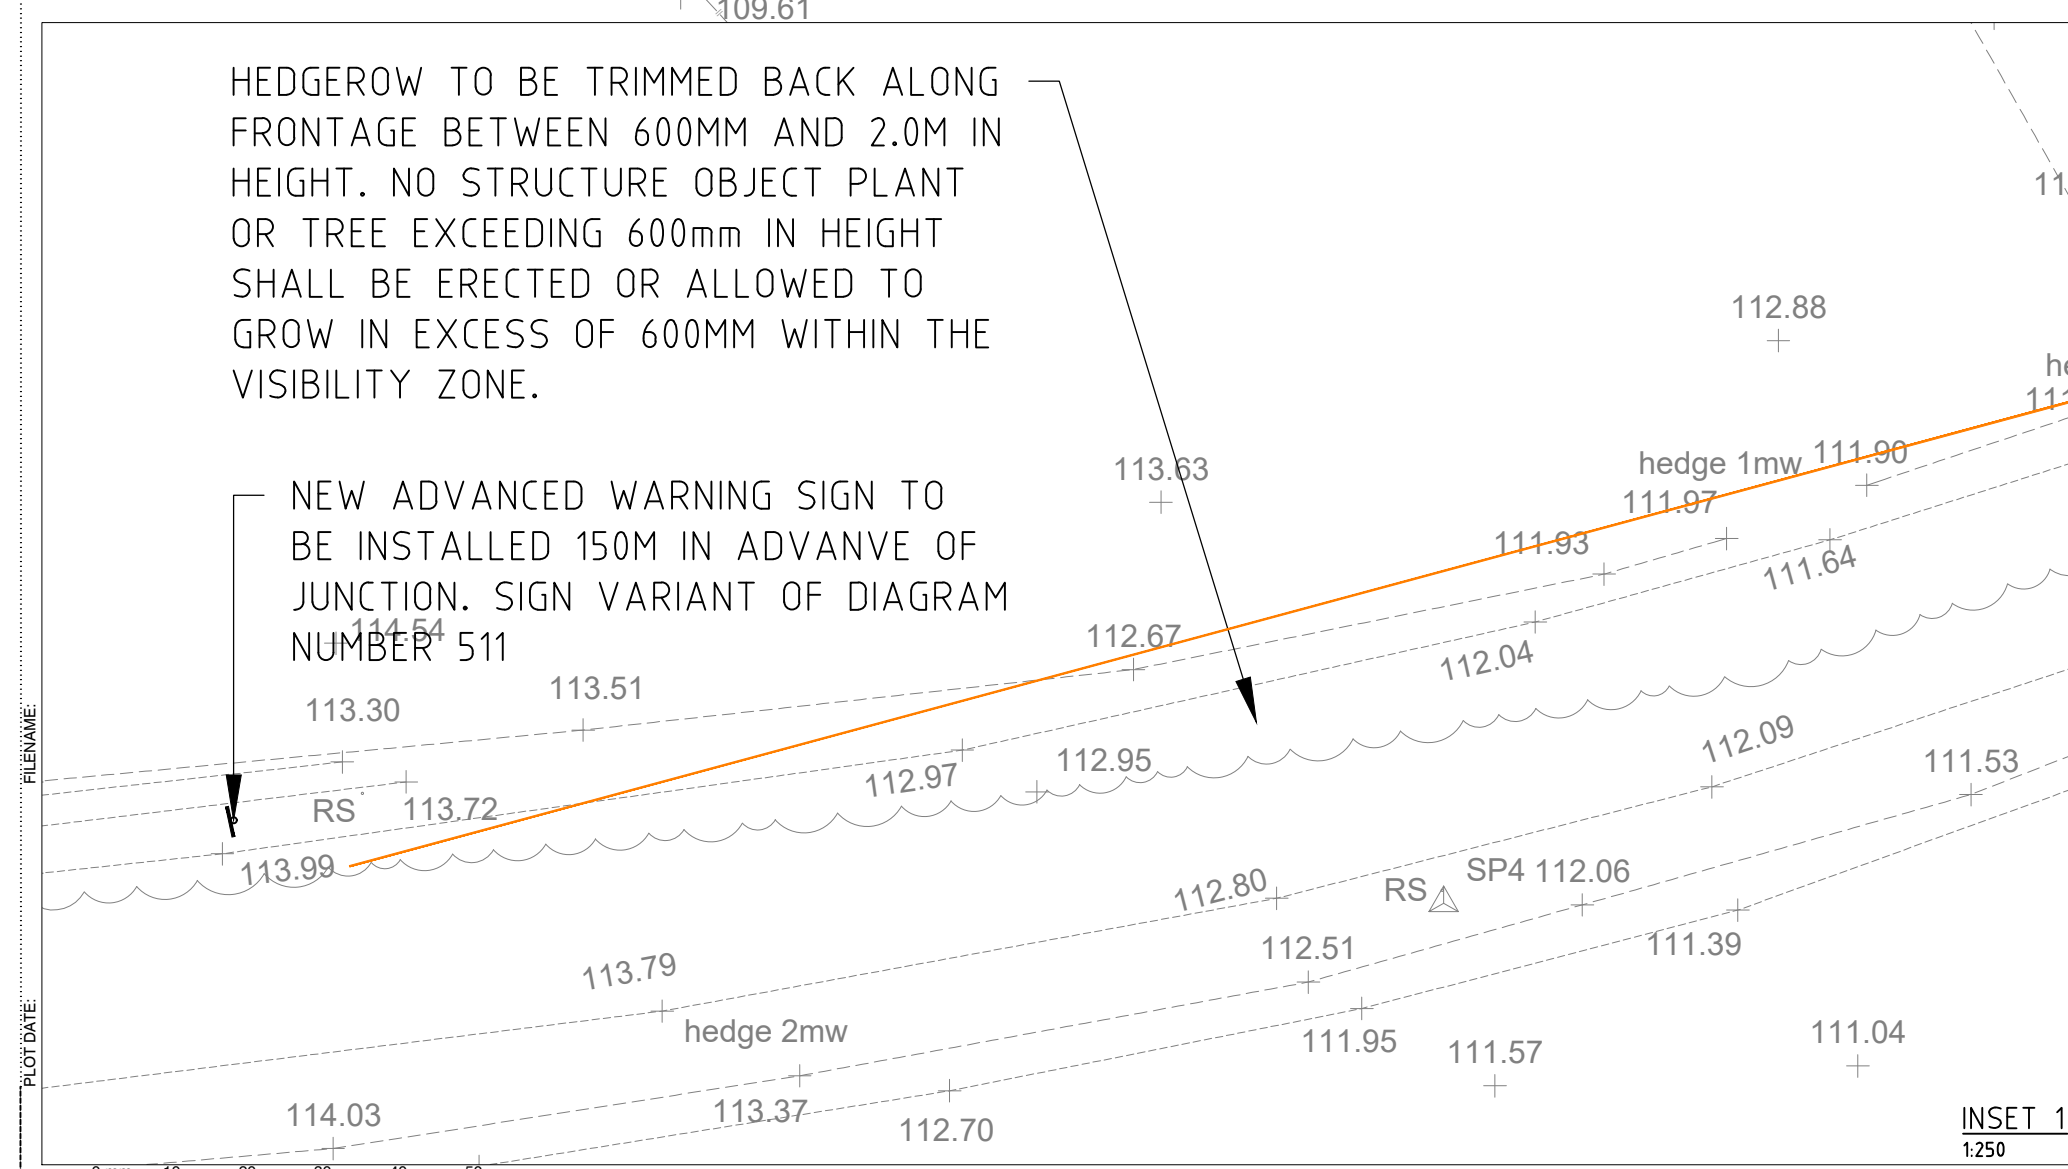

PO2 22.02.21 Updated to suit WBCB S.278 comments

PO1 18.11.20 PRELIMINARY - Issued for Information

Rev Date Description By Chk

Manchester . UK
3rd Floor, Cornavan Court,
12 Blackfriars Street,
Manchester, M3 9BQ,
United Kingdom

T: +44 (0) 161 834 1938
E: manchester@edgece.com

The concepts + information contained in this document are the copyright of EDGE Consulting Engineers.
Use or copying of this document in whole or in part without the written permission of EDGE Consulting Engineers
constitutes an infringement of copyright.
DO NOT SCALE DRAWINGS. IF IN DOUBT, ASK!

Project Name
**CINDERS FARM
RUABON**

Client
CARTER JONAS

Designed Drawn Checked Scale @ A1
R.A J.C R.A 1:250

Drawing Title
**S278 GENERAL ARRANGEMENT
SHEET 1**

Project No.
200790

Drawing No. Revision
200790-EDGE-XX-XX-DR-C-1001 PO2

EDGE
CONSULTING
ENGINEERS
www.edgece.com

PRELIMINARY
NOT FOR CONSTRUCTION