


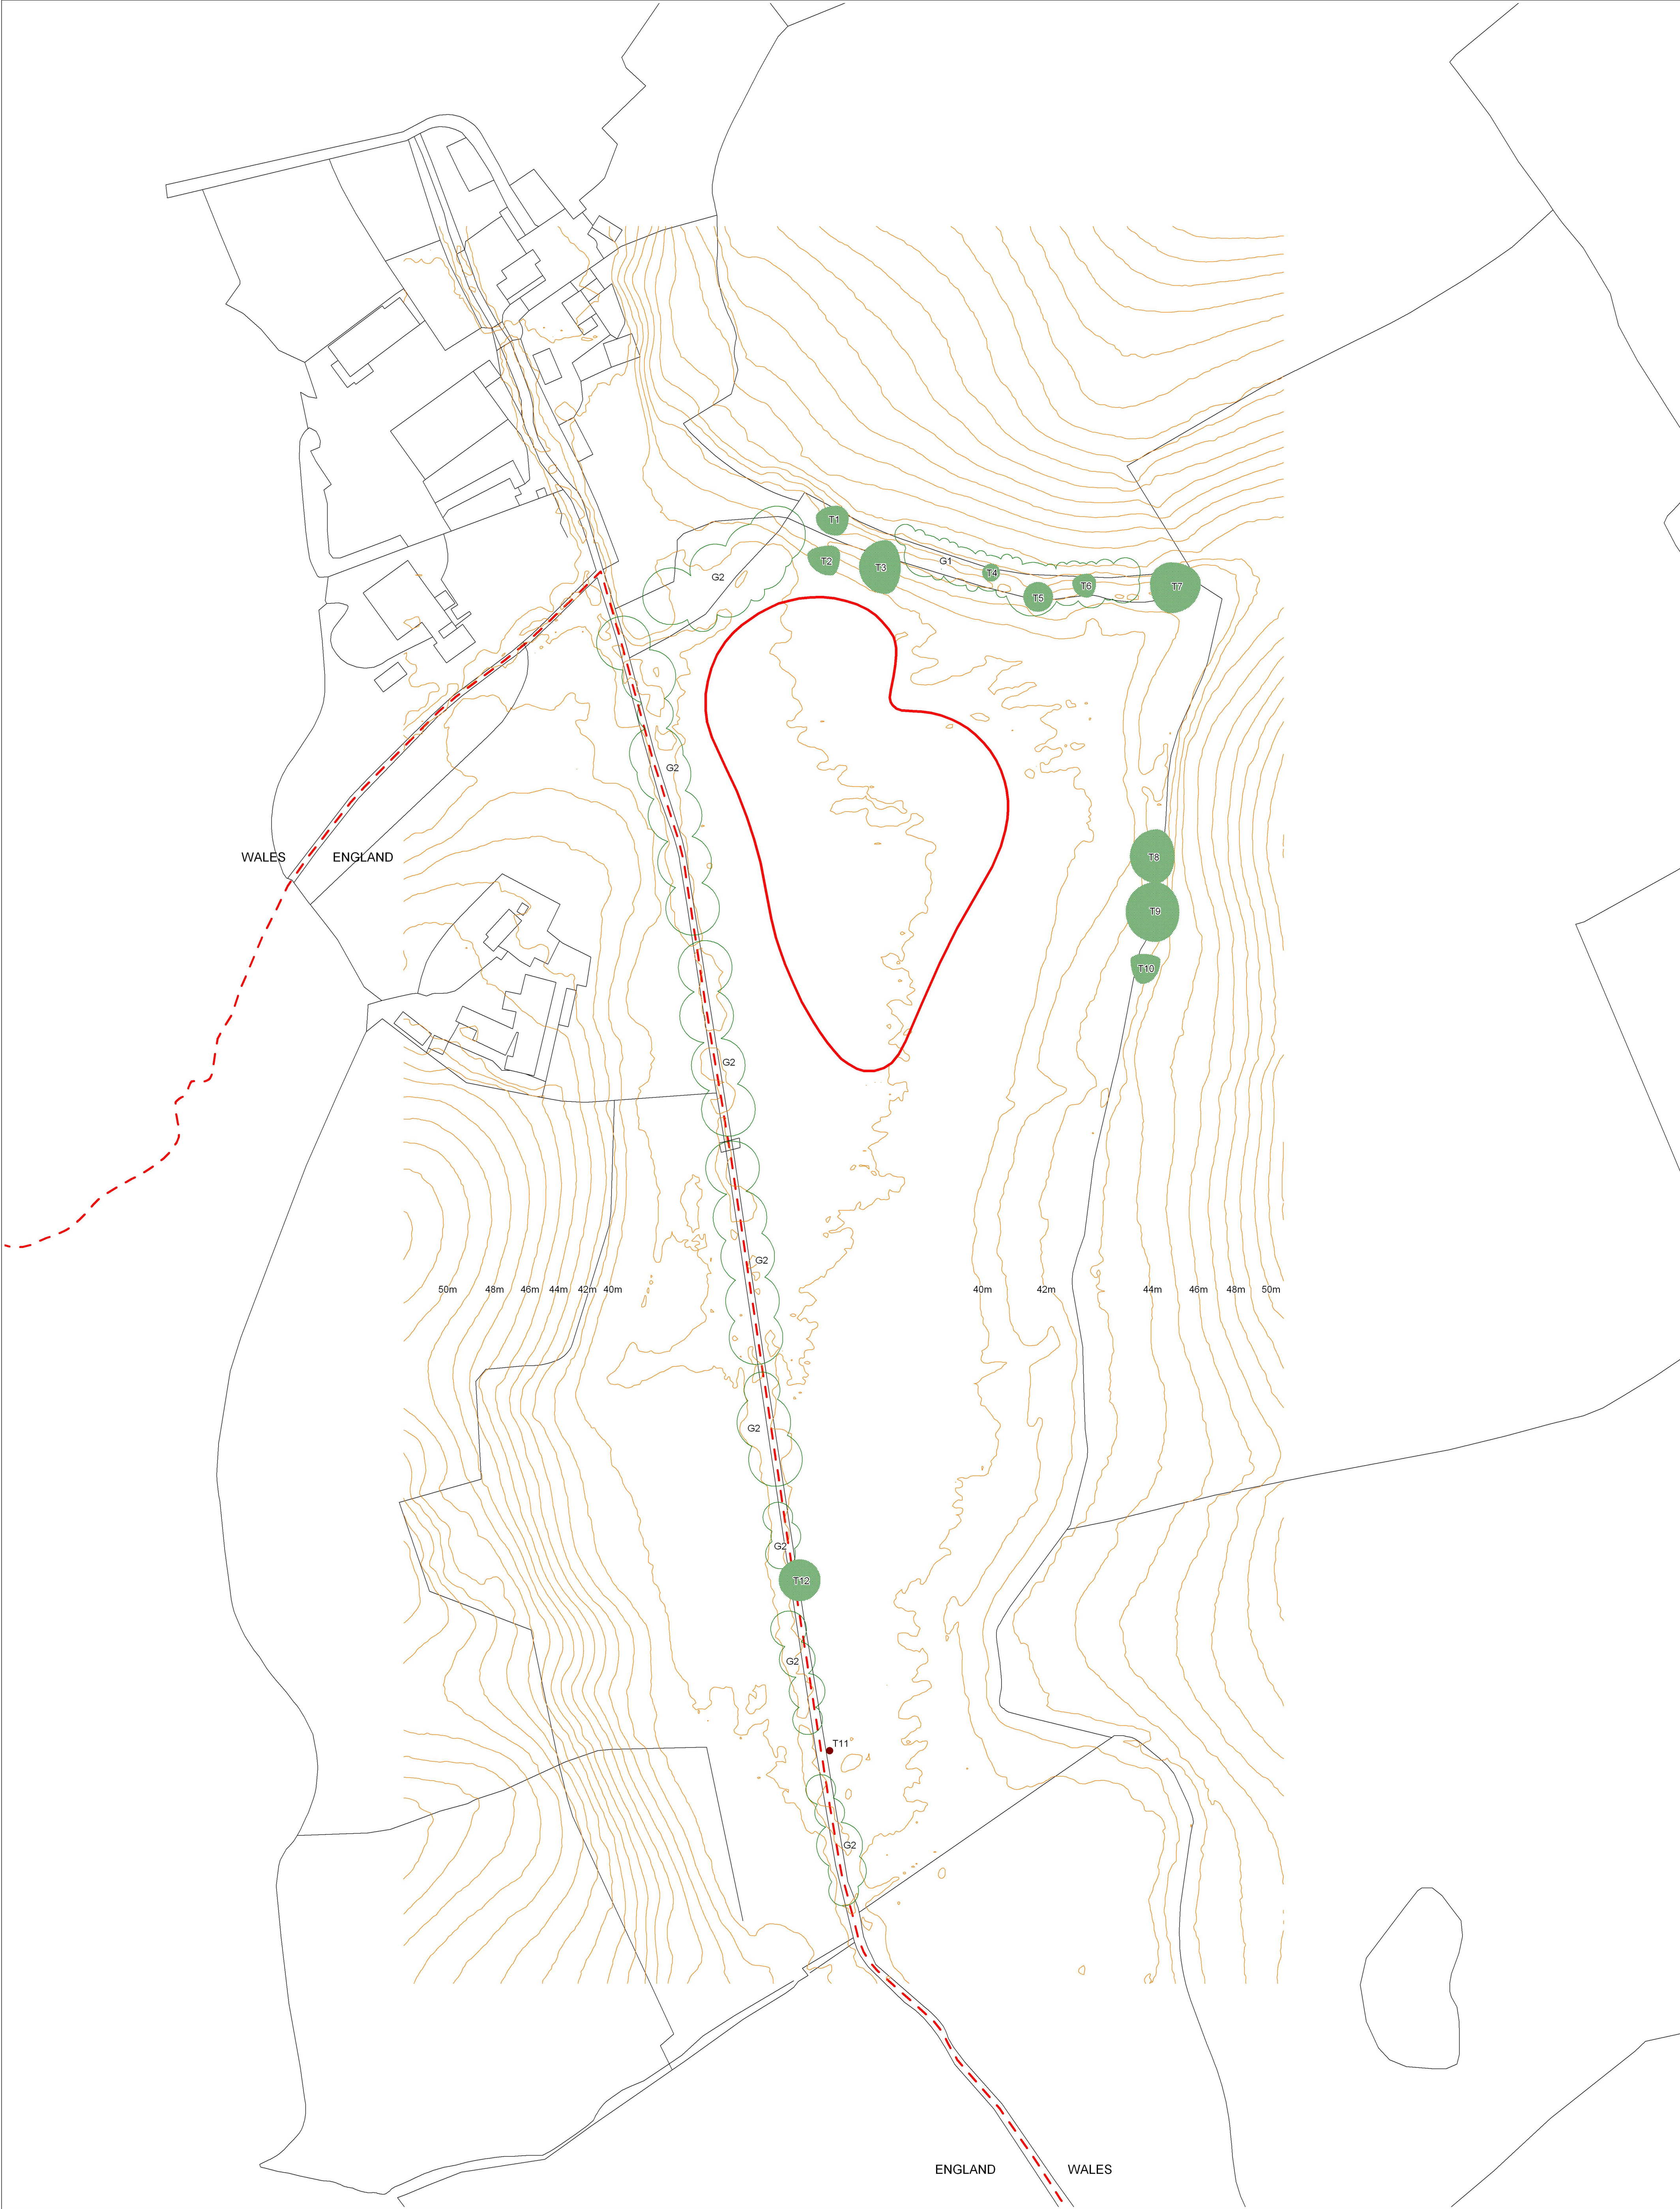

Key
— planning application boundary

0.020.040.0metres

Date	Details	Revision
22/10/20	Inclusion of planning application boundary.	-01
18/12/20	Revised planning application boundary.	-02
05/03/21	Revised planning application boundary.	-03

© Chris Burnett Associates 2021. This plan should not be reproduced in whole or in part without prior written permission. This product includes mapping data licensed from Ordnance Survey ®. © Crown copyright and/or database right 2021. Licence No. 0100031673.

Tree Survey



**CHRIS
BURNETT
associates**

Landscape Architects

White House Farm
Shottisham, Wrexham
Cheshire SY14 7BN
Tel: 01829 250646
Fax: 01829 250627
Email: chris@chrisburnettassociates.co.uk
www.chrisburnettassociates.co.uk

Client Andrew Aird

Project Penley Mill Lake, Wrexham

Scale 1:1,000@ A1

Date	Drawn	Checked
05/03/21	JHD	CB

Dwg No.	Revision
PMLW20.04	-03

