


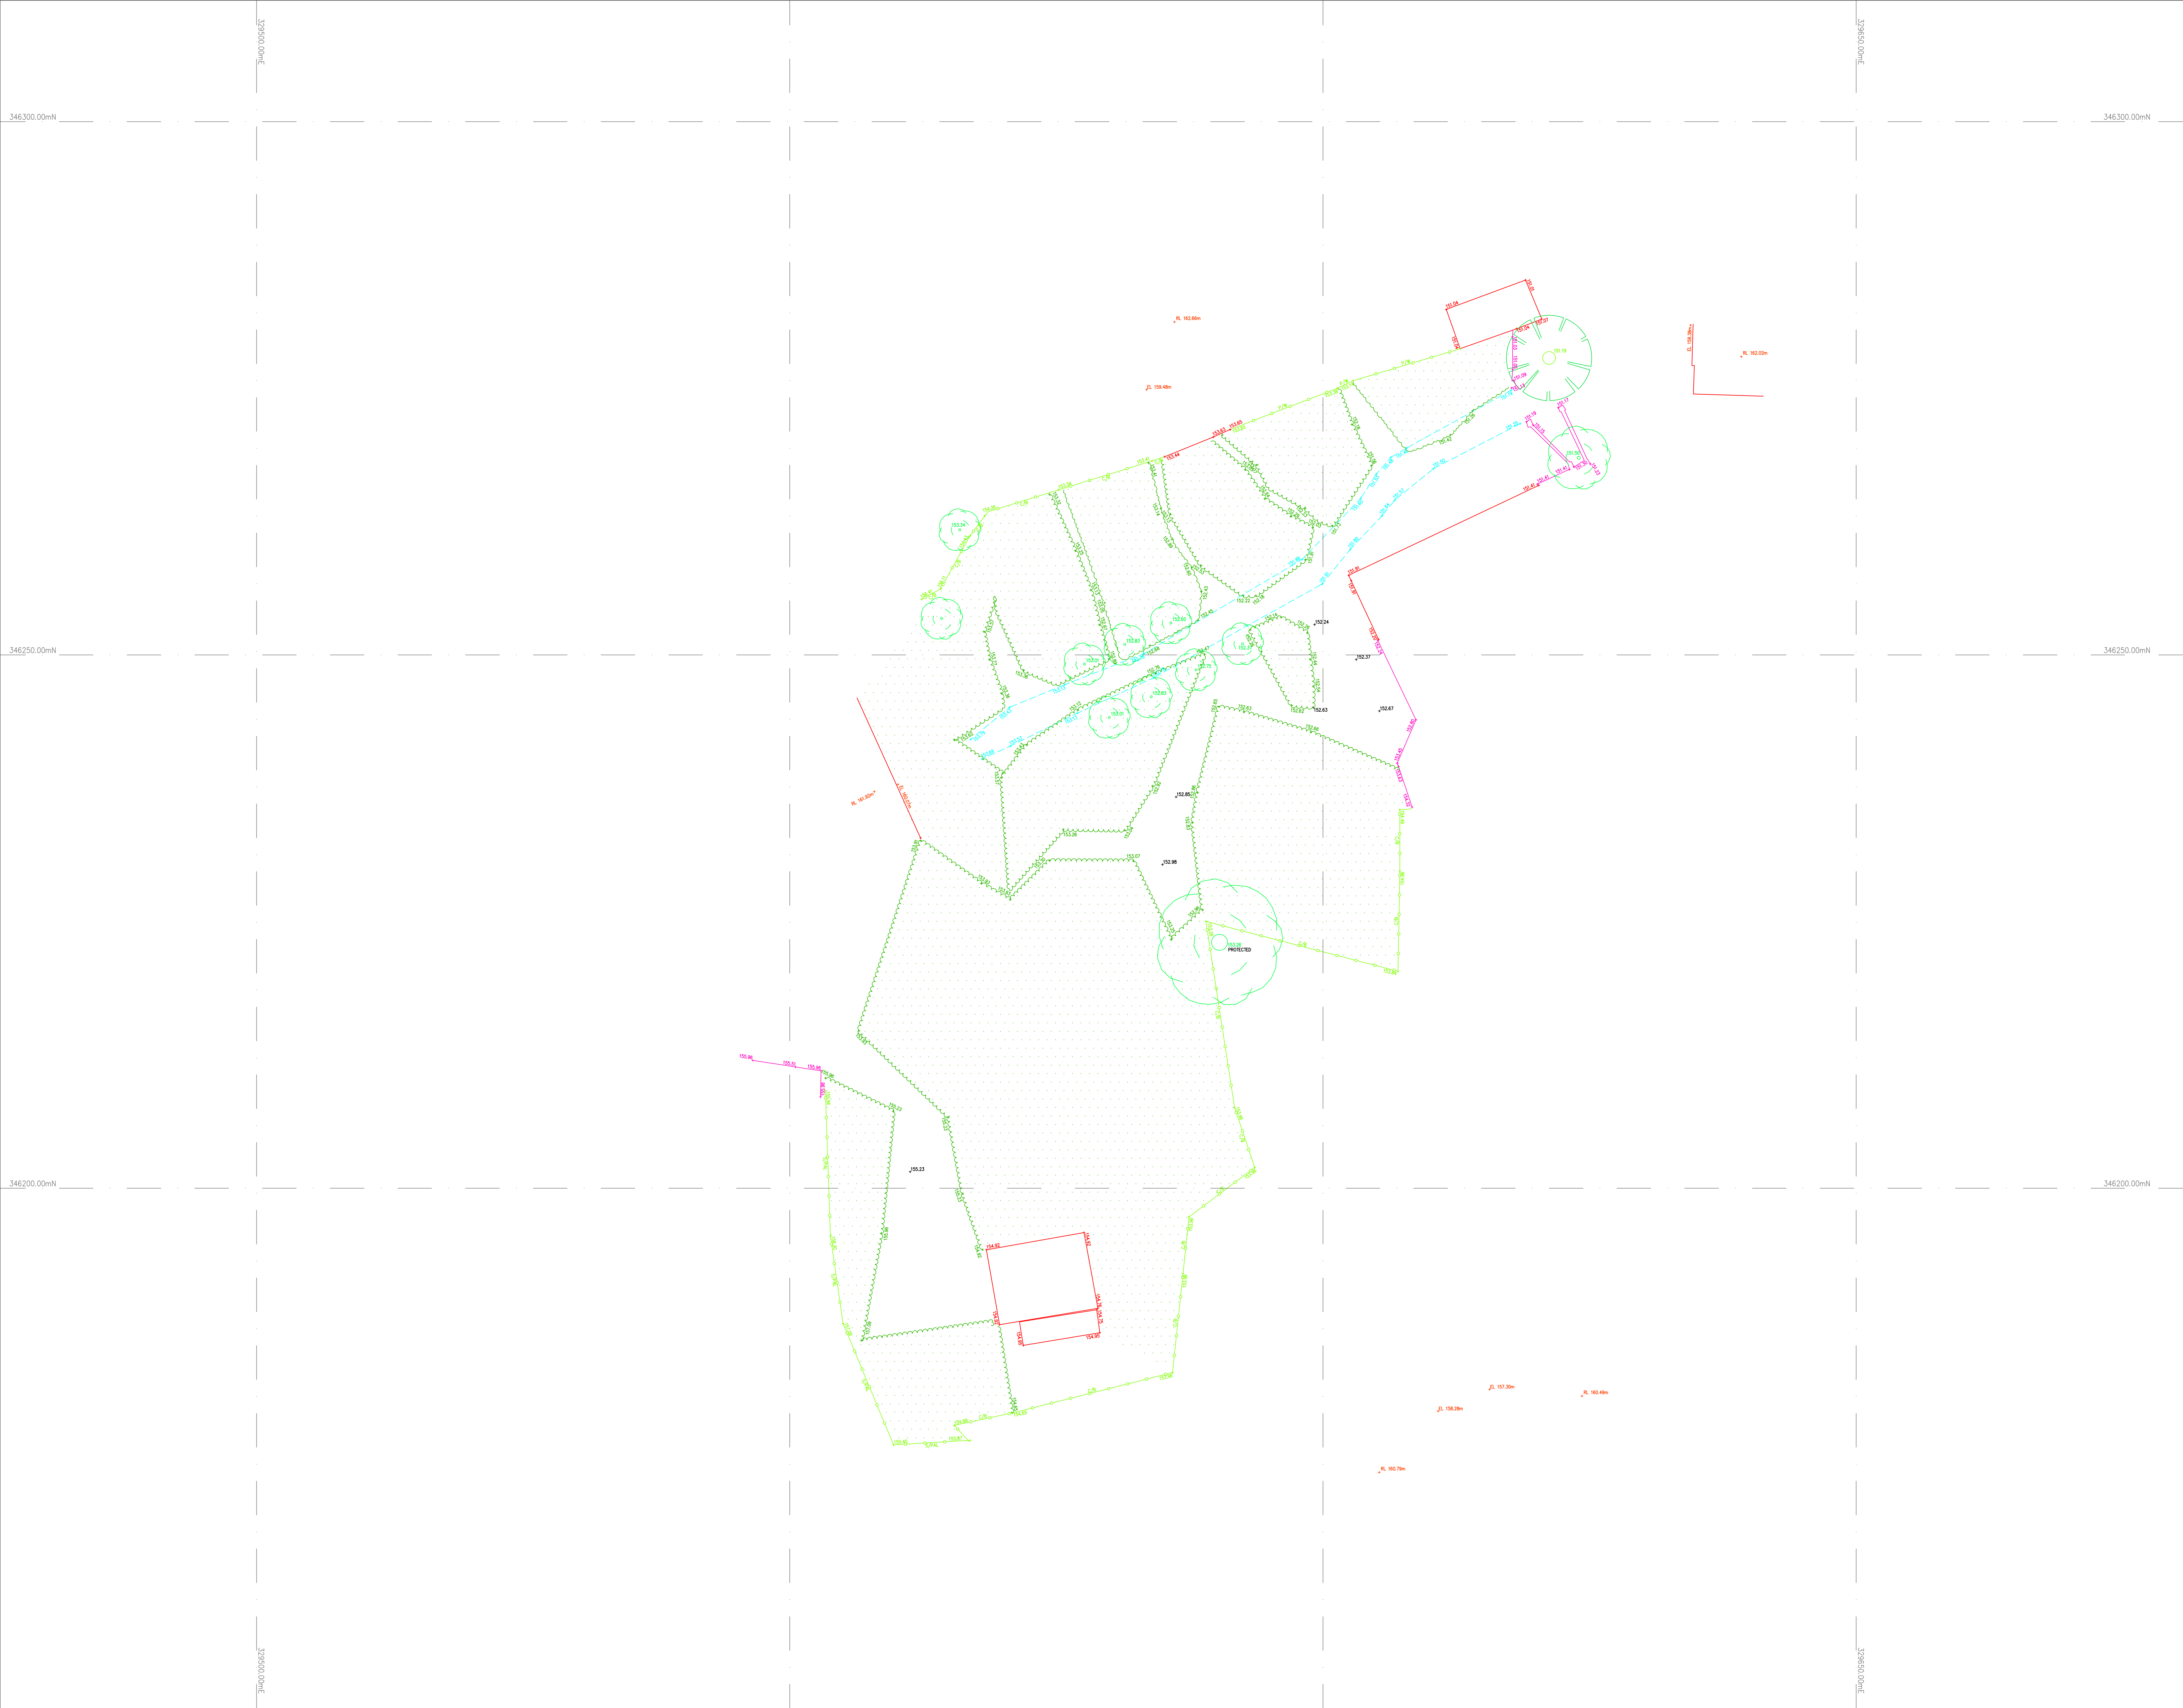

Site Grid North

Symbols/Abbreviations (Where Applicable):

- + AV: AIR VALVE
- + BB: BELISHA BEACON
- BH: BOREHOLE
- + BM: BENCHMARK
- BOL: BOLLARD
- + C/M: CAMERA
- + CS: CABLE STAY
- CATV: C.A.T.V INSPECTION CHAMBER
- + CBOX: ELECTRICITY BOX, CABLE BOX, ETC.
- CCTV: C.C.T.V CAMERA
- + C.PIT: CATCH PIT
- EC: ELECTRICITY COVER
- EP: ELECTRICITY POLE
- + ER: EARTH ROD
- + FH: FIRE HYDRANT
- FP: FLAG POLE
- G: GULLY
- G: GULLY (ROUND)
- + GV: GAS VALVE
- IC: INSPECTION COVER (SQUARE)
- IC: INSPECTION COVER (ROUND)
- + IL: INVERT LEVEL
- + KO: KERB OUTLET
- LC: LETTER BOX
- LP: LIGHTING COLUMN
- LP/BS: LAMP POST/BUS STOP
- MH: MANHOLE (SQUARE)
- MH: MANHOLE (ROUND)
- + MKR: MARKER
- P: POST
- + RE: ROUDDING EYE
- + R/S: ROAD SIGN
- + S/P: SIGN POST
- + SNP: STREET NAME PLATE
- + ST: STOP TAP
- + SV: STOP VALVE
- + TCB: TELEPHONE CALL BOX
- + TL: TRAFFIC LIGHT
- TP: TELEGRAPH POLE
- TP/EP: TELEGRAPH POLE/ELECTRIC POLE
- + T/C: TELECOM INSPECTION COVER
- + WO: WATER OUTLET
- + WM: WATER METER
- GATE
- × DEFINED POINT
- CONTROL POINT
- TREE (CONIFEROUS)
- TREE (DECIDUOUS)
- FOLIAGE
- HEDGE
- DPC 99.99m DAMP PROOF COURSE LEVEL
- EL 99.99m EAVES LEVEL
- FL 99.99m FLOOR LEVEL
- RL 99.99m RIDGE LEVEL
- SL 99.99m SOFFIT LEVEL
- TL 99.99m THRESHOLD LEVEL

FENCE DESCRIPTIONS:

- B/W: BARBED WIRE FENCE
- C/B: CLOSE BOARDED FENCE
- C/L: CHAIN LINK FENCE
- C/P: CHESTNUT PALING FENCE
- CONC/P: CONCRETE PANEL FENCE
- I/R: IRON RAILING FENCE
- P/R: POST AND RAIL FENCE
- P/W: POST AND WIRE FENCE
- P/C: POST AND CHAIN FENCE
- S/PAL: STEEL PALISADE FENCE
- S/B: SAFETY BARRIER
- T/PAL: TIMBER PALISADE FENCE

Revision Information

Rev	Date	Description

INFORMATION

1) Ordnance Survey co-ordinates and level are derived from OSTN 15 and OSGM 15, transformed from WGS84.

2) Only services located during the site survey are shown on this plan. Further investigation may be required to ascertain the full extent of the site services.

3) Copyright of this drawing remains the property of PM Surveys UK Ltd. Do not scale from this drawing. In the event of any discrepancy, refer query to PM Surveys UK Ltd.

NOTES

PM Surveys UK Ltd
Unit 3, Queensferry Industrial Estate
Pentre
Flintshire, CH5 2DJ
Tel: 01244 952477
Email: info@pmsurveys.co.uk

Client Info

Blueprint Architectural
Wrexham Industrial Estate

Tel:
Email: wendy@blueprintarchitectural.com

Project

Westerdale, Rhos

Project No

Sheet: A0

Scale: 1:200

Surveyed By: AR

Drawn By: JW

Approved By: PM

Dwg

PMS20240-A

Issued: 15/01/21