



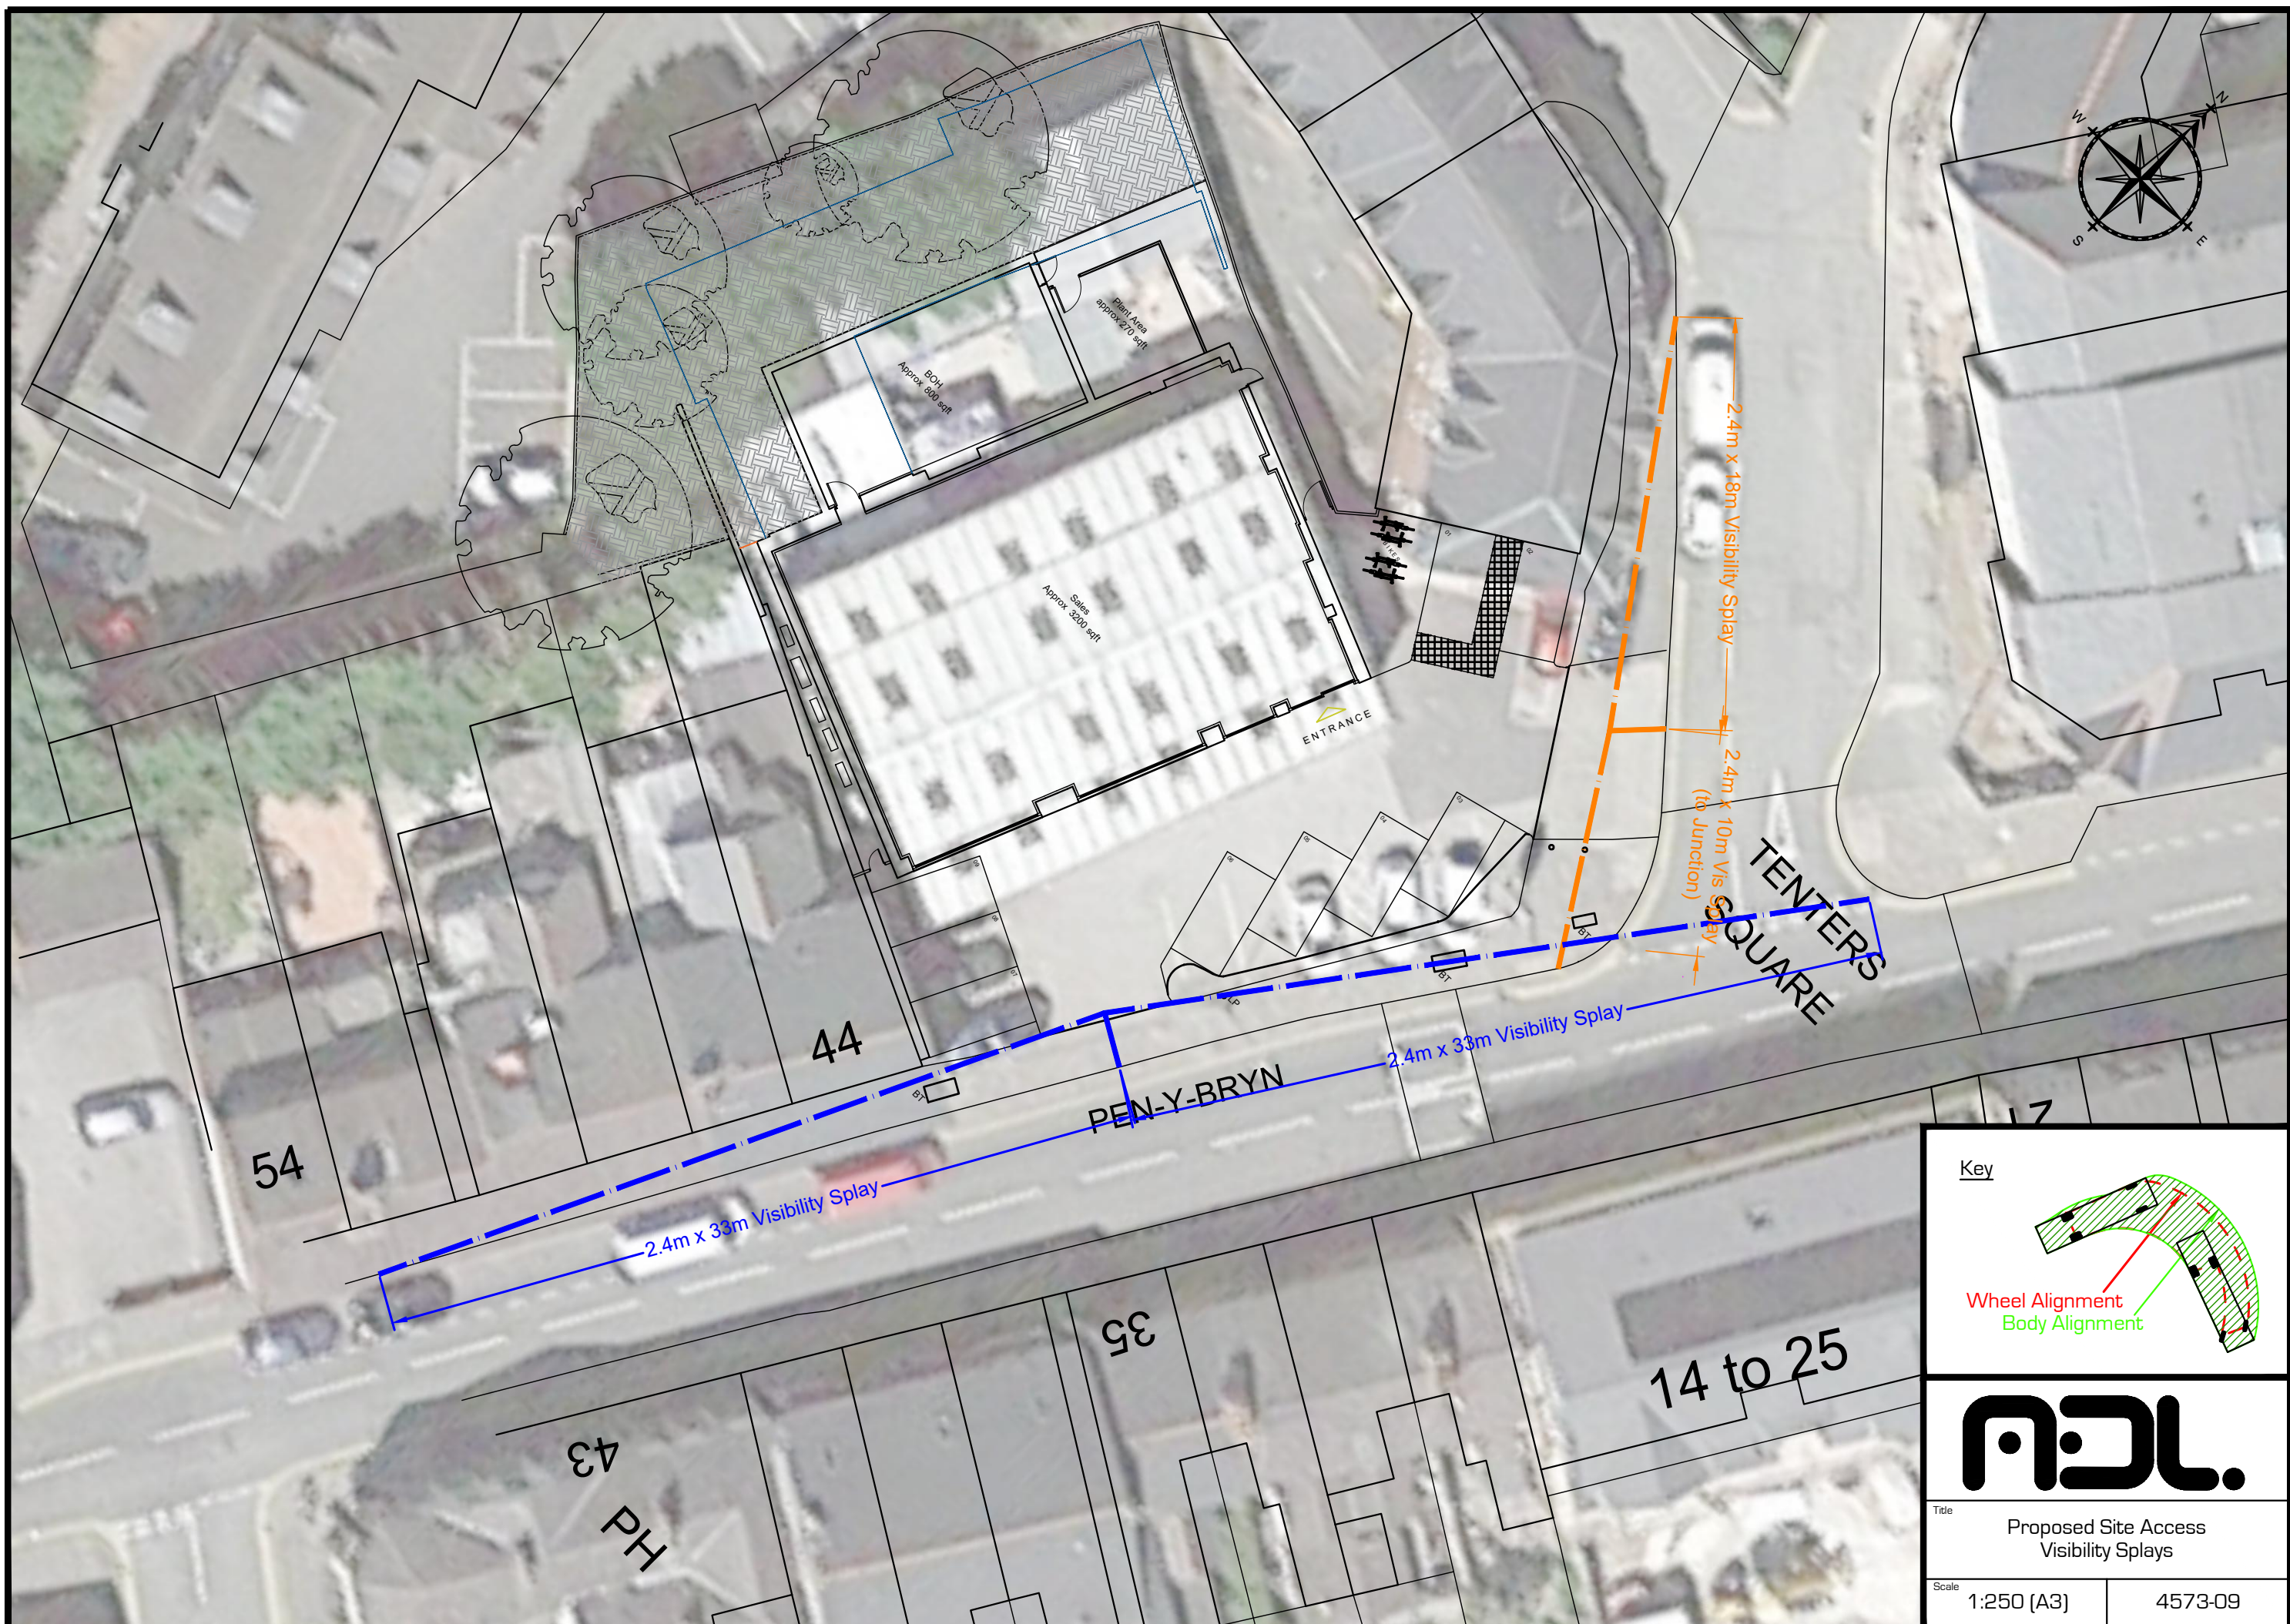

Key

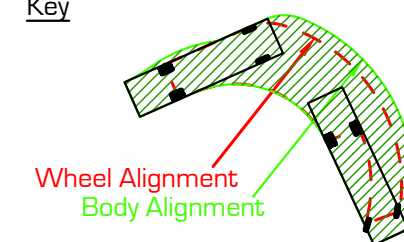

ADL

Title
Proposed Site Access
Visibility Splays

Scale
1:250 (A3)

4573-09