


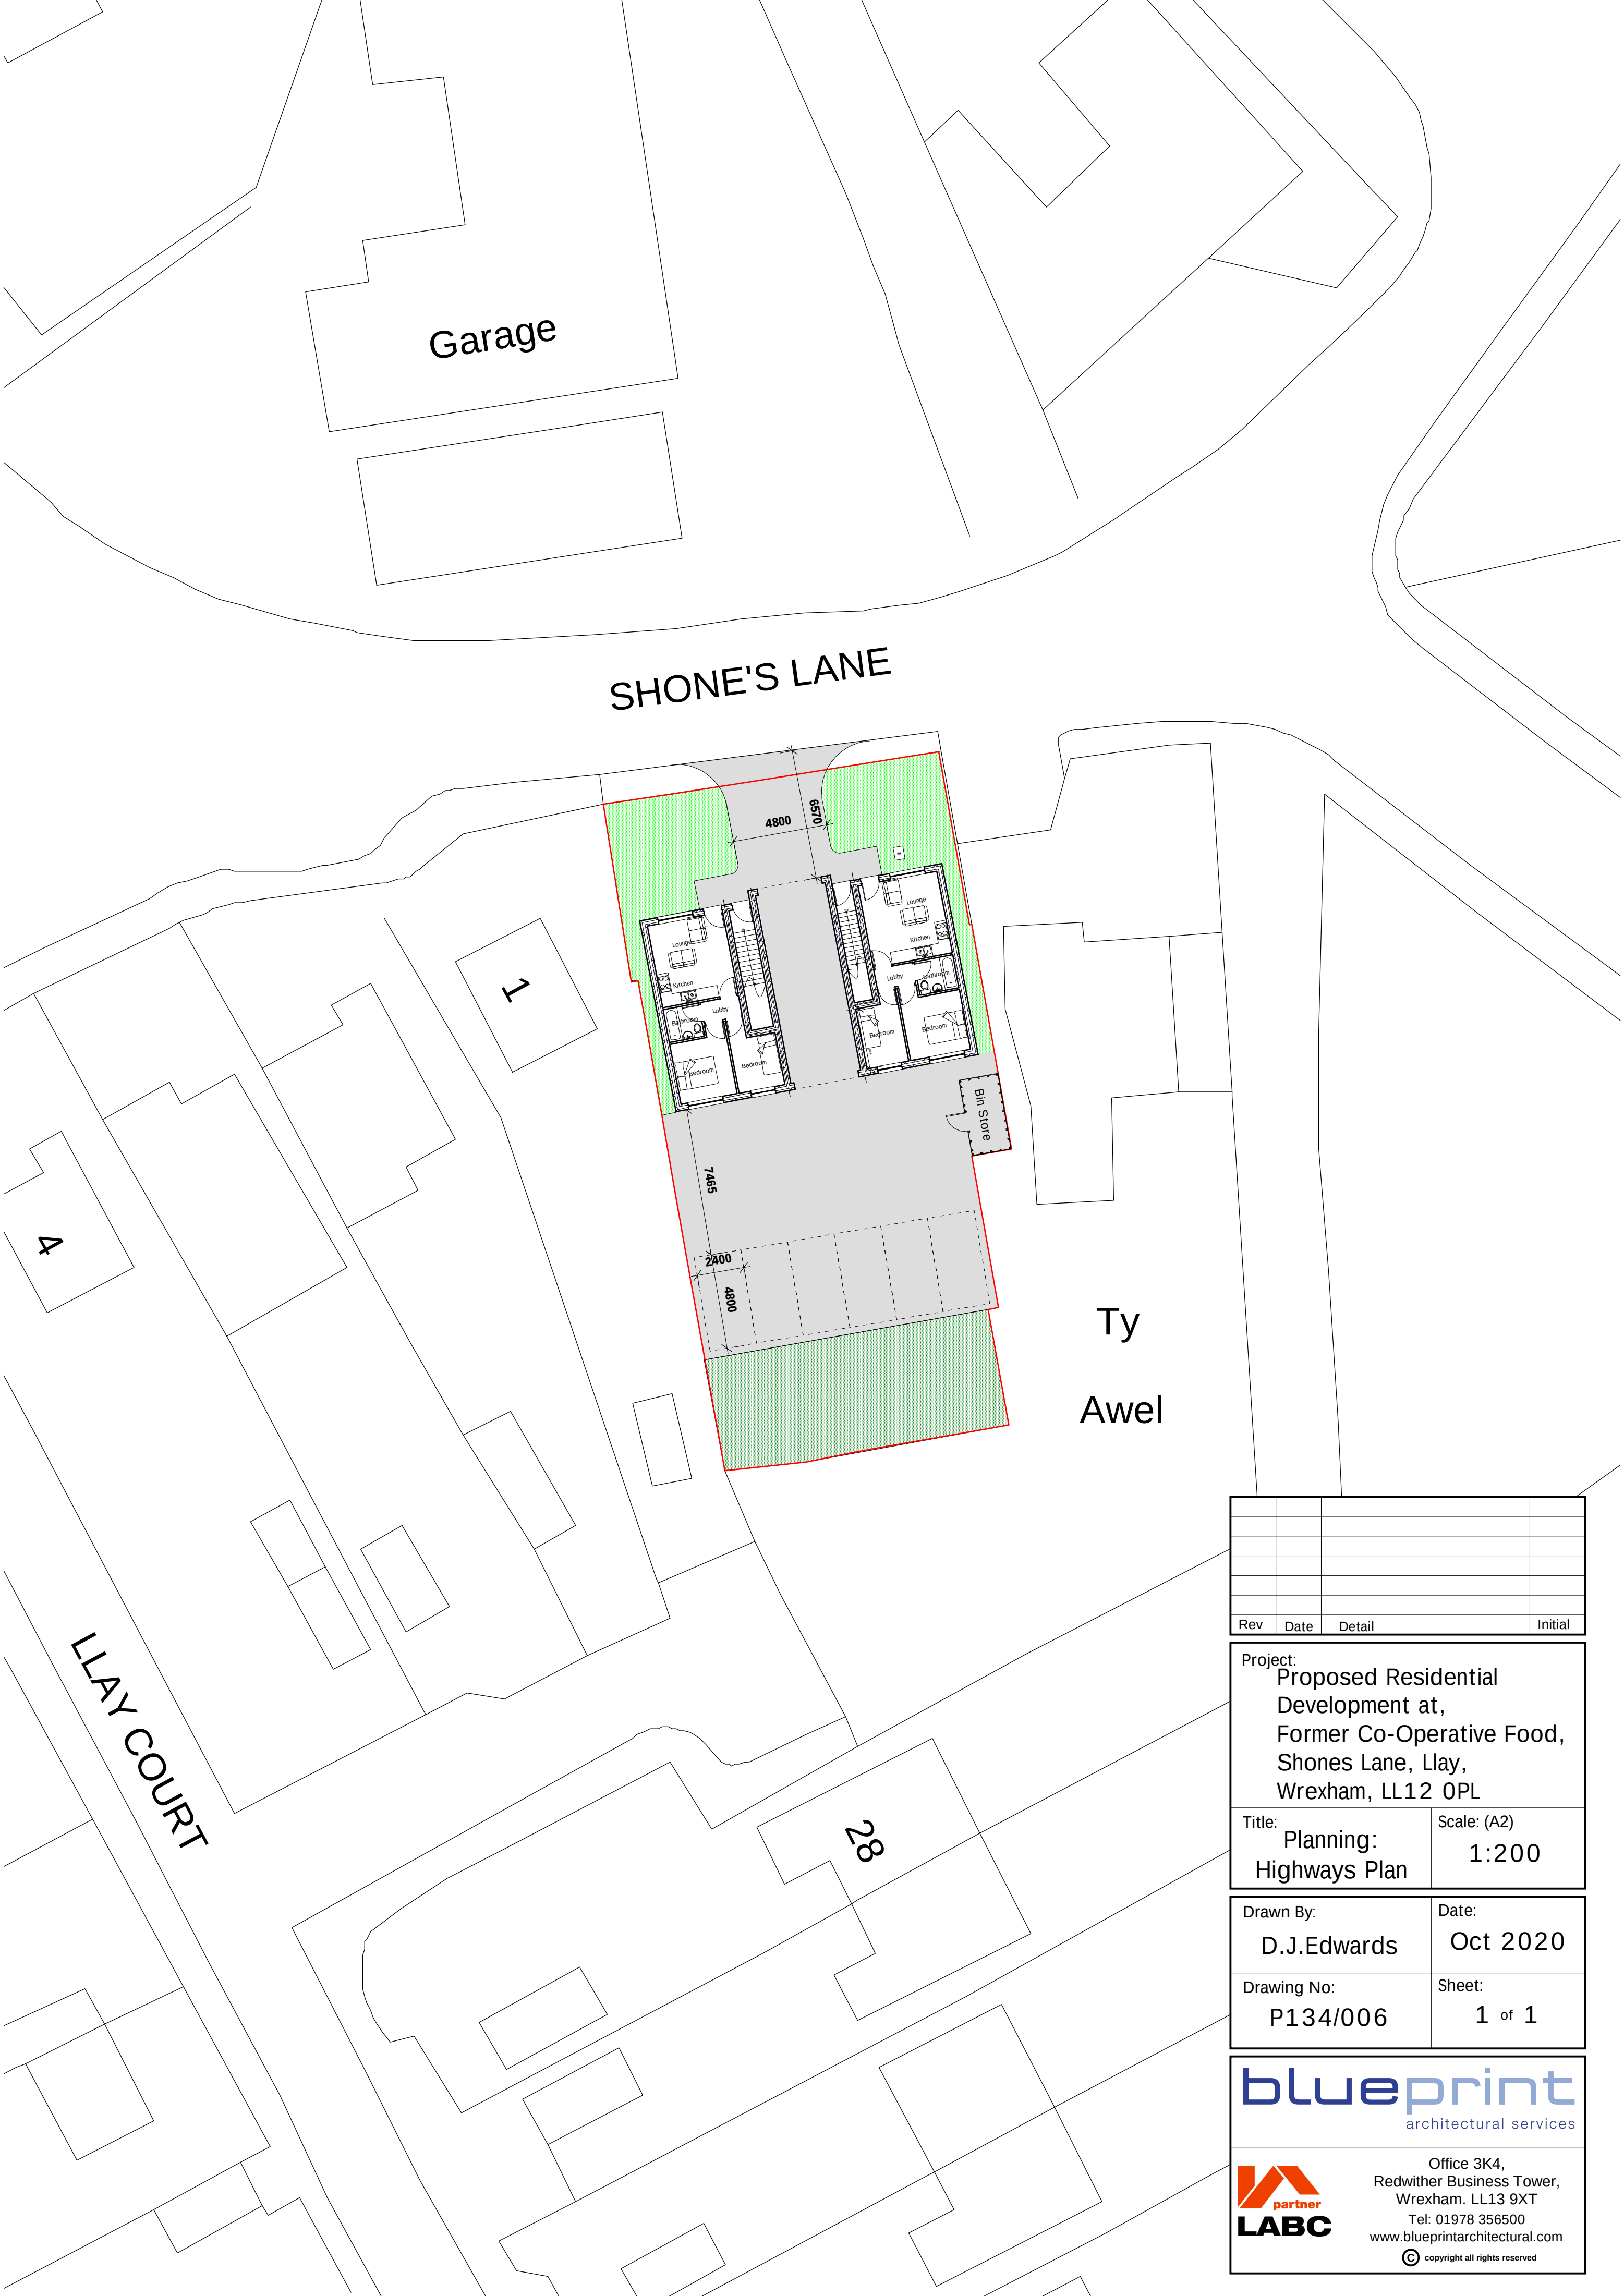

Rev	Date	Detail	Initial

Project: Proposed Residential Development at, Former Co-Operative Food, Shones Lane, Llay, Wrexham, LL12 0PL	
Title: Planning: Highways Plan	Scale: (A2) 1:200

Drawn By: D.J.Edwards	Date: Oct 2020
Drawing No: P134/006	Sheet: 1 of 1





Office 3K4,
Redwither Business Tower,
Wrexham. LL13 9XT
Tel: 01978 356500
www.blueprintarchitectural.com
© copyright all rights reserved