


DO NOT SCALE

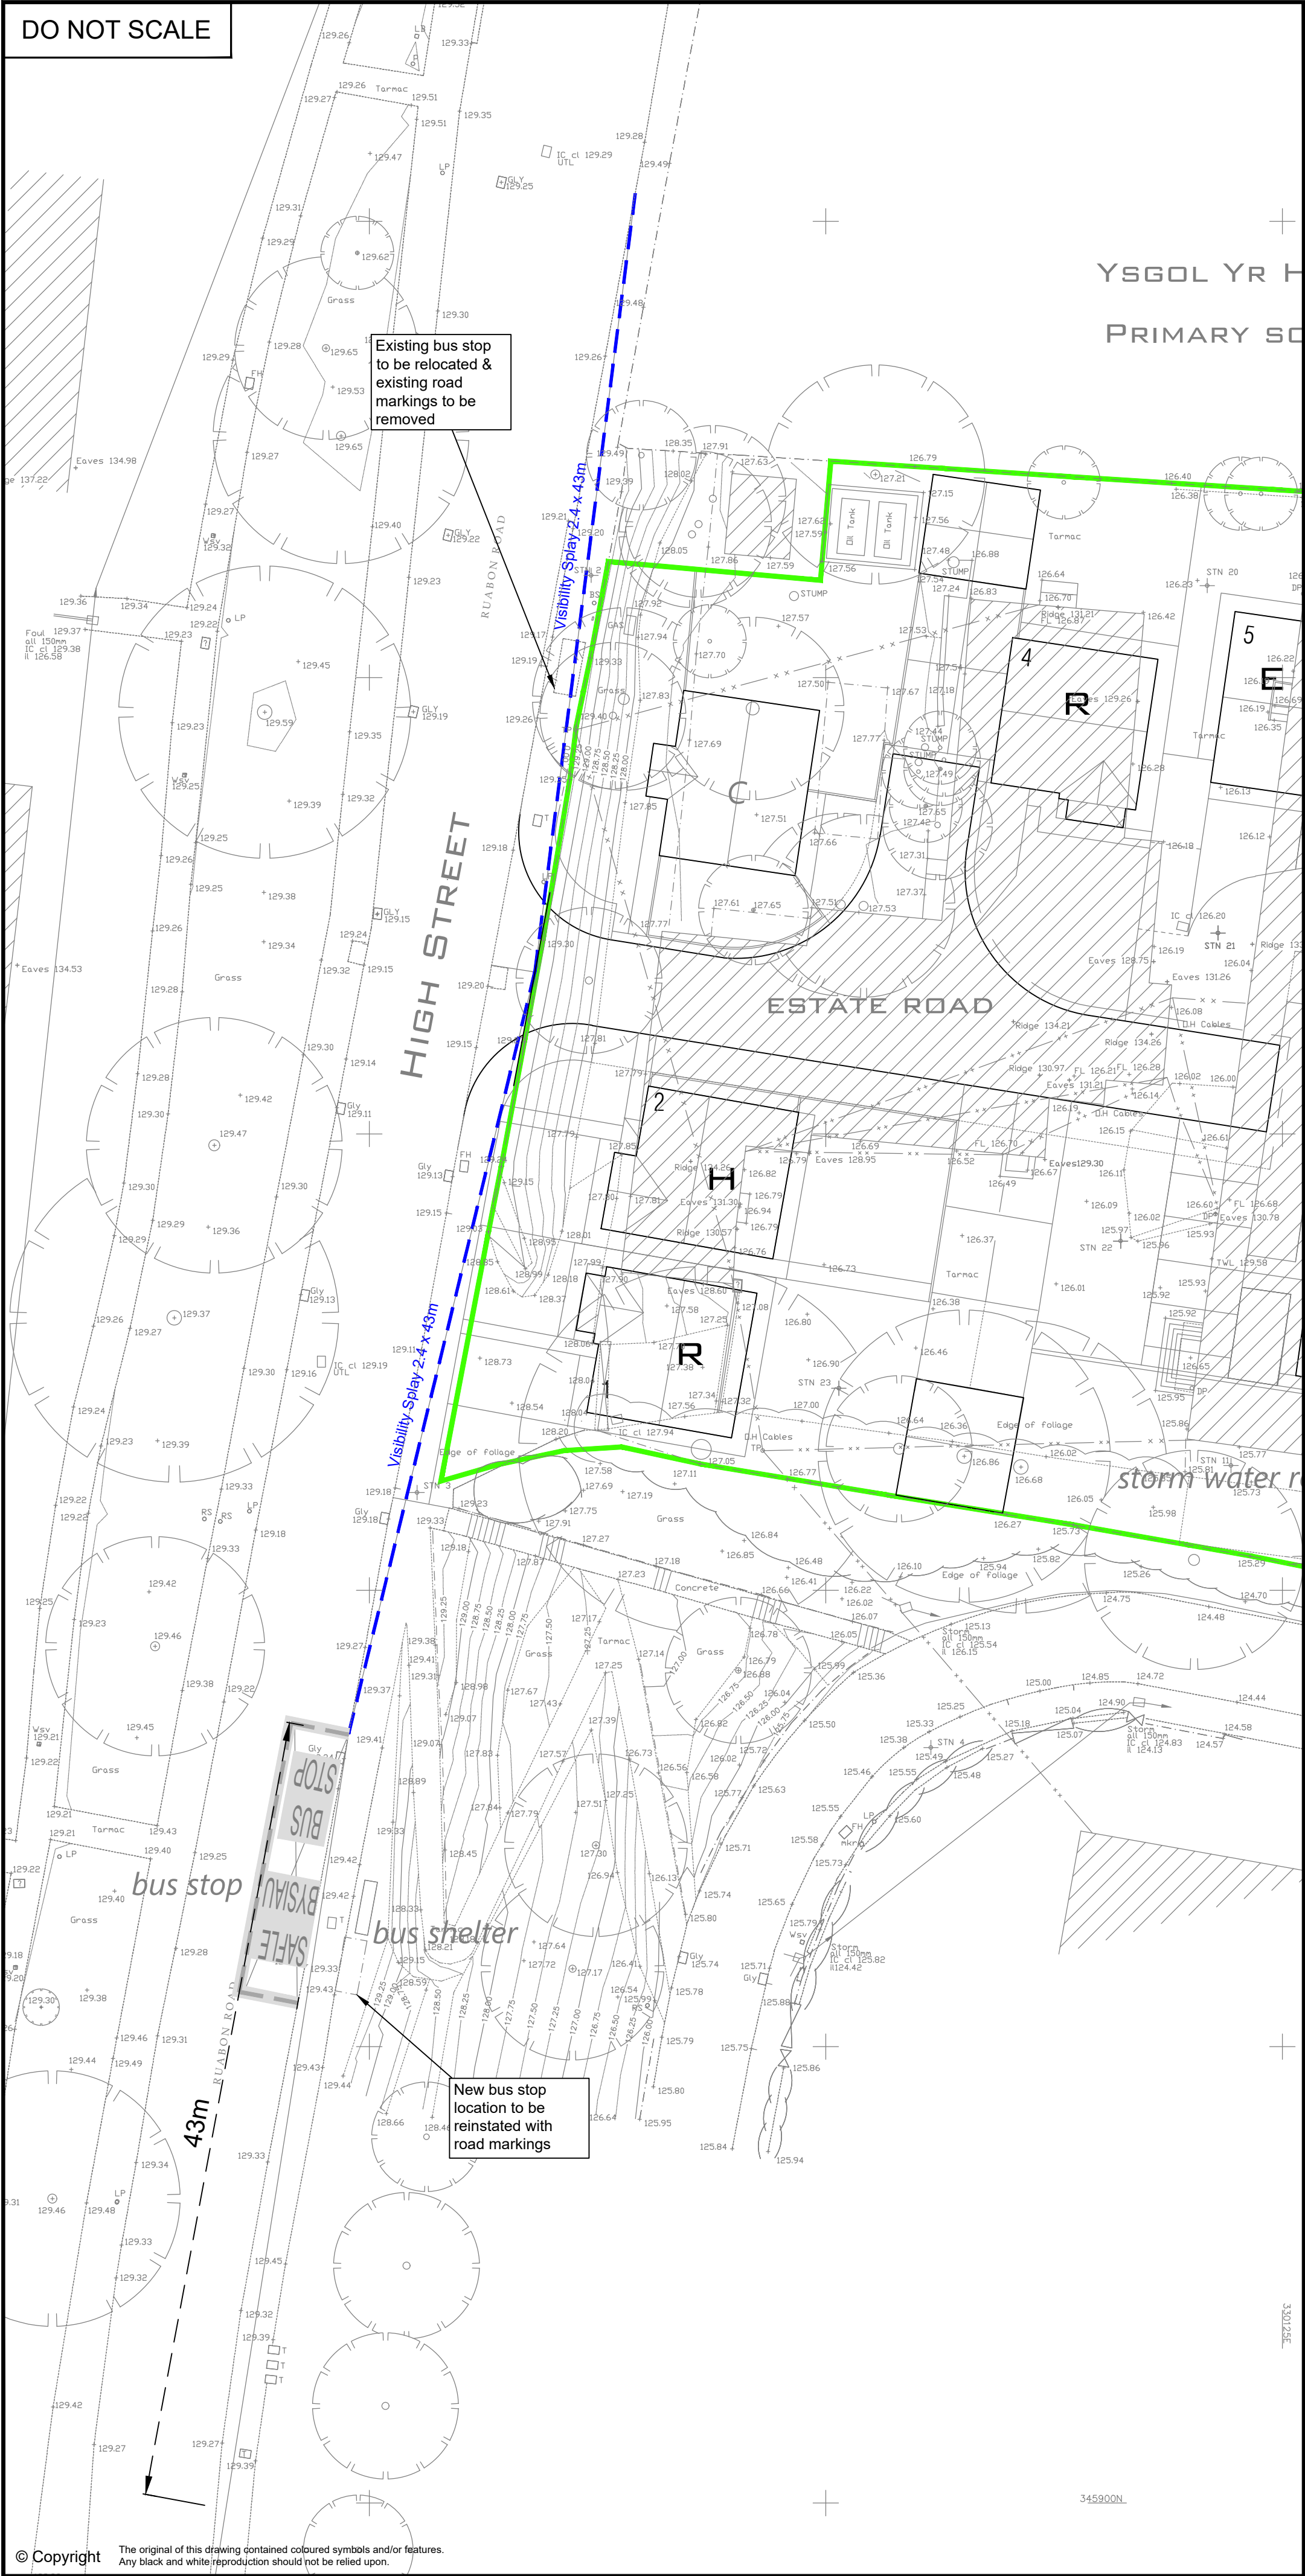

Legend

--- Visibility Splay 2.4 x 43m

PLANNING

A	03.03.21	Update to bus stop markings	LW	AJ
Rev.	Date	Revision	By	Appd.

coopers
chartered consulting engineers

Tel: 01244 684910
Fax: 01244 684911
Email: admin@coopers.co.uk
Web: http://coopers.co.uk

Park House
Sandpiper Court
Chester Business Park
Chester
CH4 9QU

Client	GOWER HOMES		
Project	RUABON ROAD JOHNSTOWN, WREXHAM		
Title	Bus Stop Relocation		
DRAWING NUMBER	SCALE at A2	1:250	
7500 / PL - 4	DATE	Mar 21	REVISION
	DRAWN	PW	A
	CHECKED	AJ	