



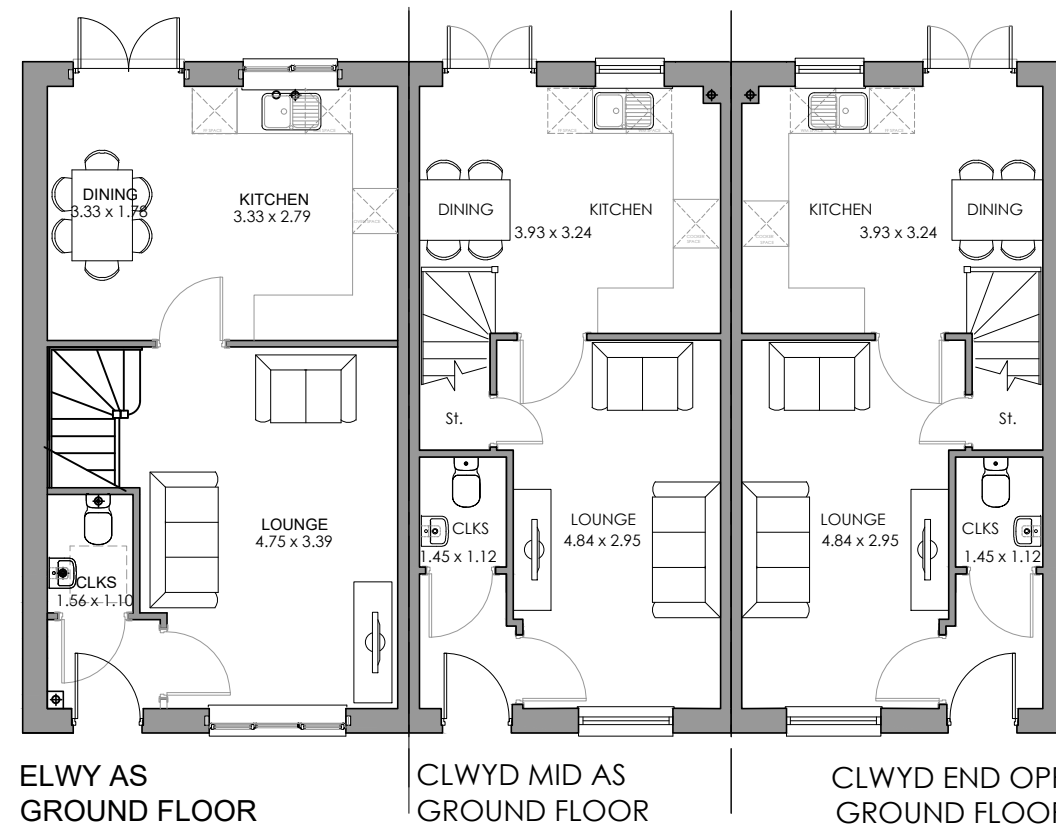

ELWY AS
GROUND FLOOR

CLWYD MID AS
GROUND FLOOR

CLWYD END OPP
GROUND FLOOR

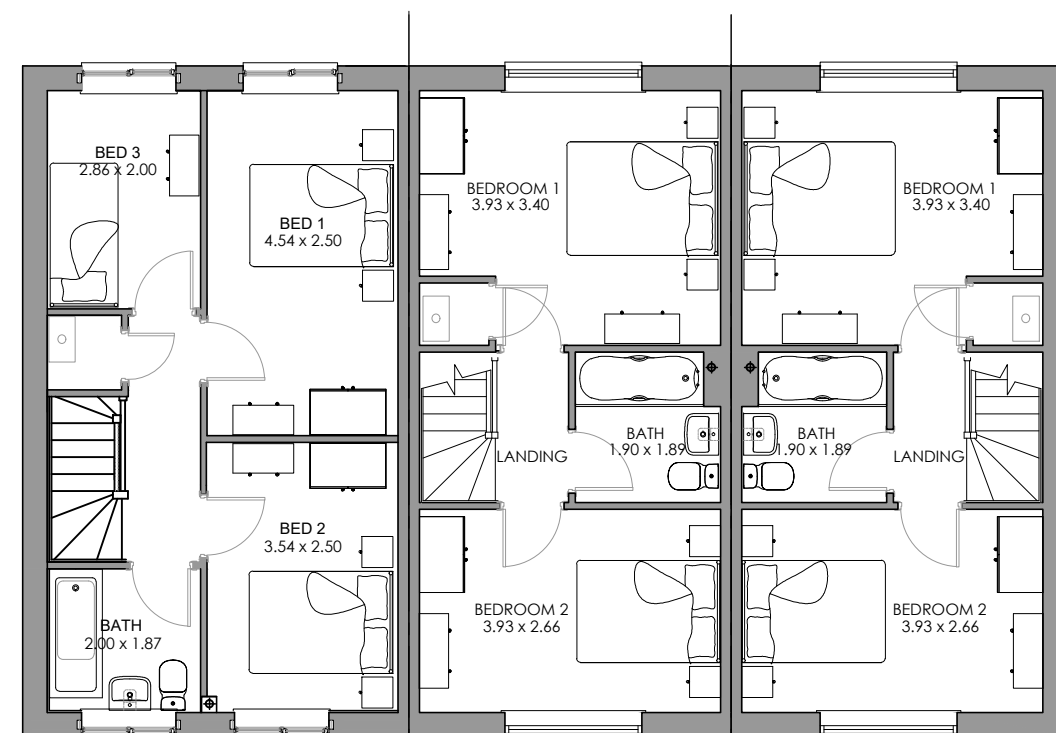

ELWY AS
FIRST FLOOR

CLWYD MID AS
FIRST FLOOR

CLWYD END OPP
FIRST FLOOR


Rev:	Description:	Date:
 Castle Green Homes, Unit 20, St. Asaph Business Park, Ffordd Richard Davies, St Asaph, Denbighshire. LL17 0LJ. Tel. 01745 536677		
Site: Main Road, Rhosrobin, Wrexham		
Title: Elwy-Clwyd-Clwyd Floor Plans		
Scale: 1:100 @ A3	Date: 26.01.21	
Ref: MRRW - ELWYCLWY3. PL01	Rev: -	



ELWY AS
FRONT ELEVATION

CLWYD MID AS
FRONT ELEVATION

CLWYD END OPP
FRONT ELEVATION

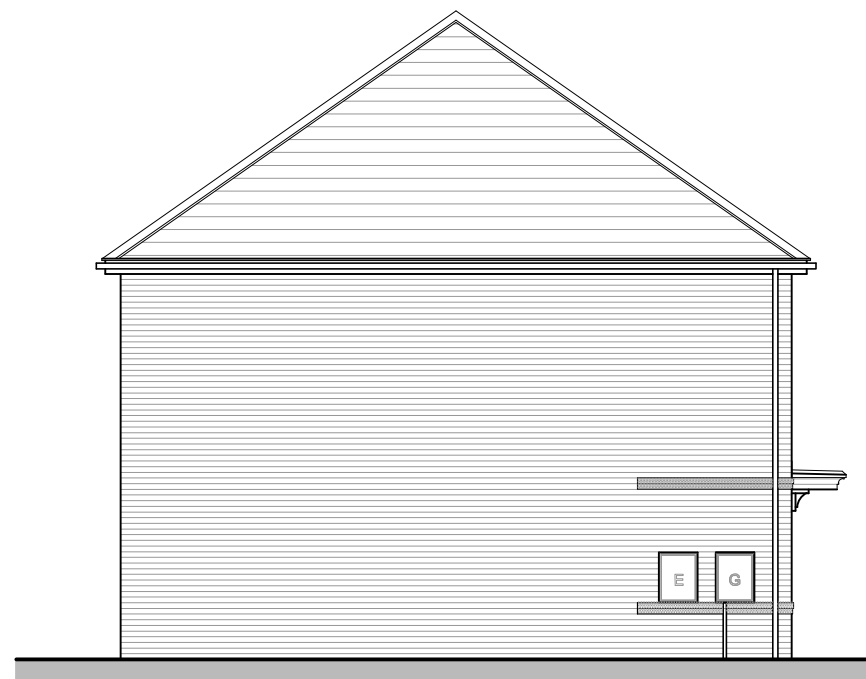

ELWY AS
SIDE ELEVATION



CLWYD END OPP
REAR ELEVATION

CLWYD MID AS
REAR ELEVATION

ELWY AS
REAR ELEVATION





CLWYD END OPP
SIDE ELEVATION

Rev:	Description:	Date:



Castle Green Homes,
Unit 20,
St. Asaph Business Park,
Ffordd Richard Davies, St Asaph,
Denbighshire. LL17 0LJ.
Tel. 01745 536677

Site:	Main Road, Rhosrobin, Wrexham	
Title:	Elwy-Clwyd-Clwyd Elevations (Brick)	
Scale:	1:100 @ A3	Date: 26.01.21
Ref:	MRRW - ELWYCLWY3. PL02	Rev: -

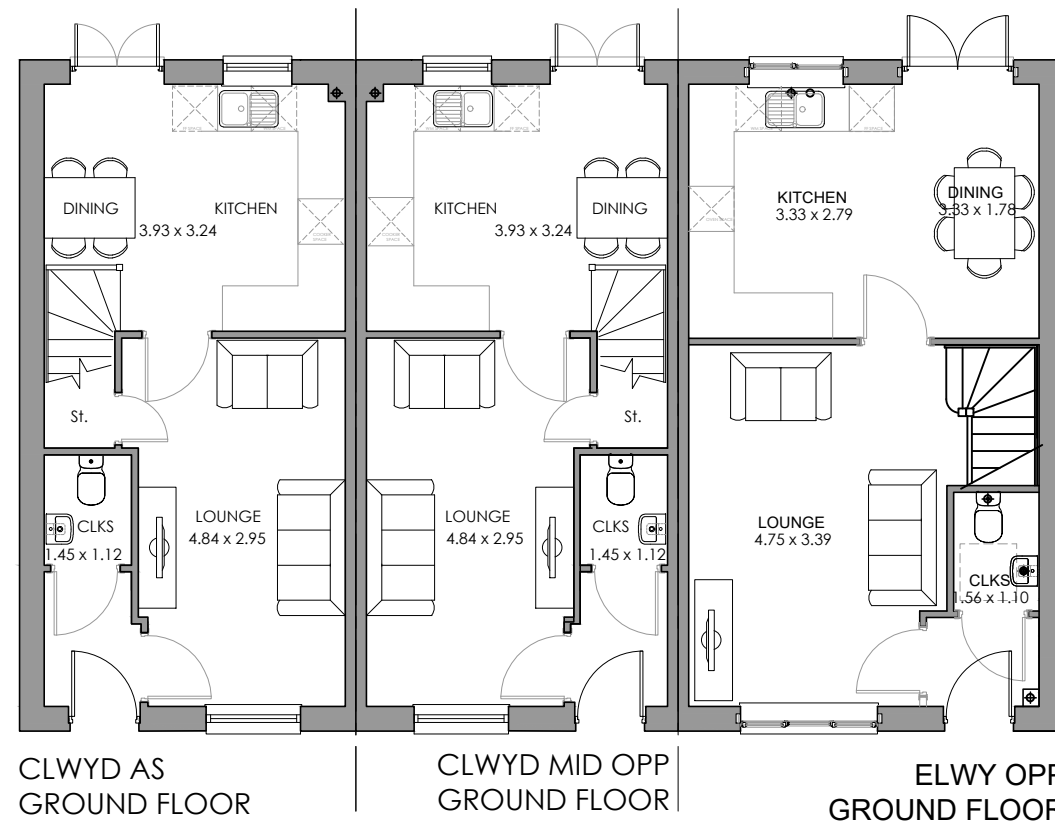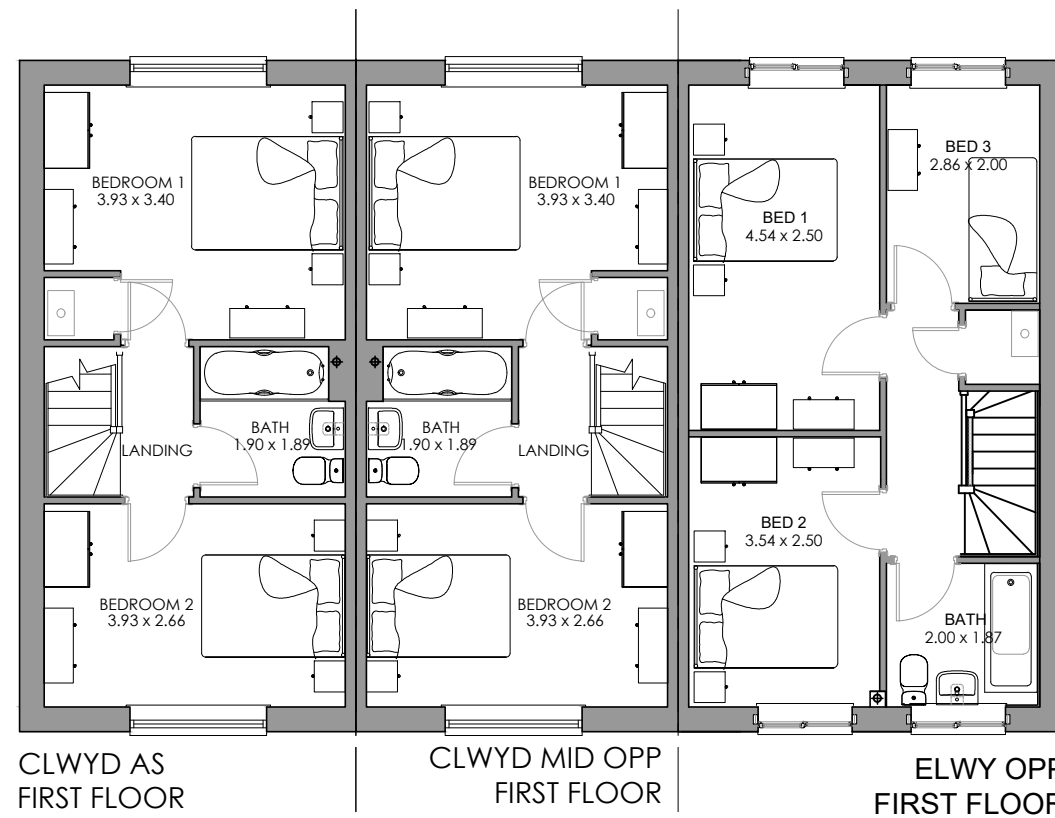

Rev:	Description:	Date:
 Castle Green Homes, Unit 20, St. Asaph Business Park, Ffordd Richard Davies, St Asaph, Denbighshire. LL17 0LJ. Tel. 01745 536677		
Site:	Main Road, Rhosrobin, Wrexham	
Title:	Clwyd-Clwyd-Elwy Floor Plans	
Scale:	1:100 @ A3	Date: 26.01.21
Ref:	MRRW - CLWYELWY3. PL01	Rev: -



CLWYD AS
FRONT ELEVATION

CLWYD MID OPP
FRONT ELEVATION

ELWY OPP
FRONT ELEVATION




ELWY OPP
SIDE ELEVATION



ELWY OPP
REAR ELEVATION

CLWYD MID OPP
REAR ELEVATION

CLWYD AS
REAR ELEVATION

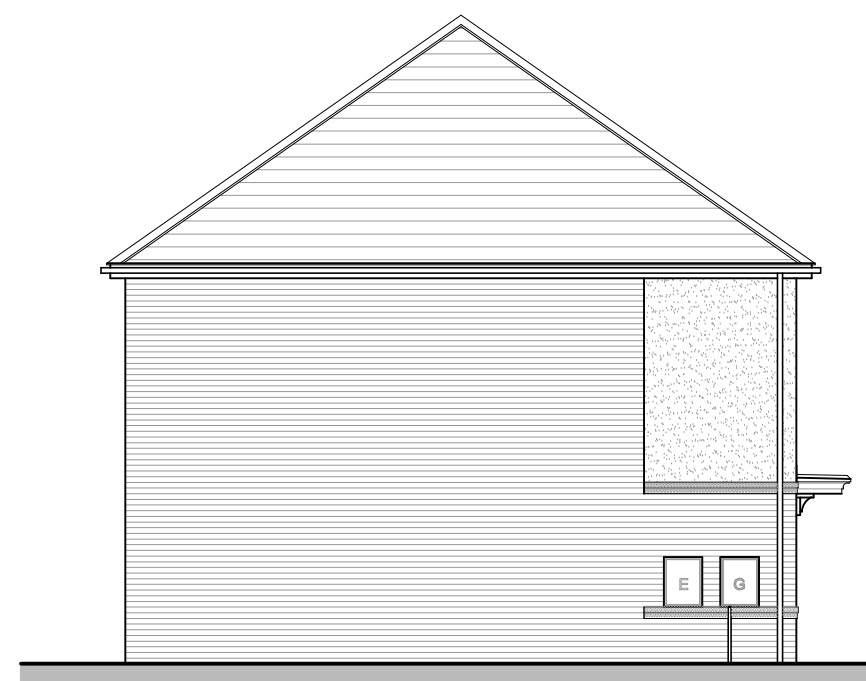



CLWYD AS
SIDE ELEVATION

Rev:	Description:	Date:



Castle Green Homes,
Unit 20,
St. Asaph Business Park,
Ffordd Richard Davies, St Asaph,
Denbighshire. LL17 0LJ.
Tel. 01745 536677

Site:	Main Road, Rhosrobin, Wrexham	
Title:	Clwyd-Clwyd-Elwy Elevations	
Scale:	1:100 @ A3	Date: 26.01.21
Ref:	MRRW - CLWYELWY3. PL02	Rev: -

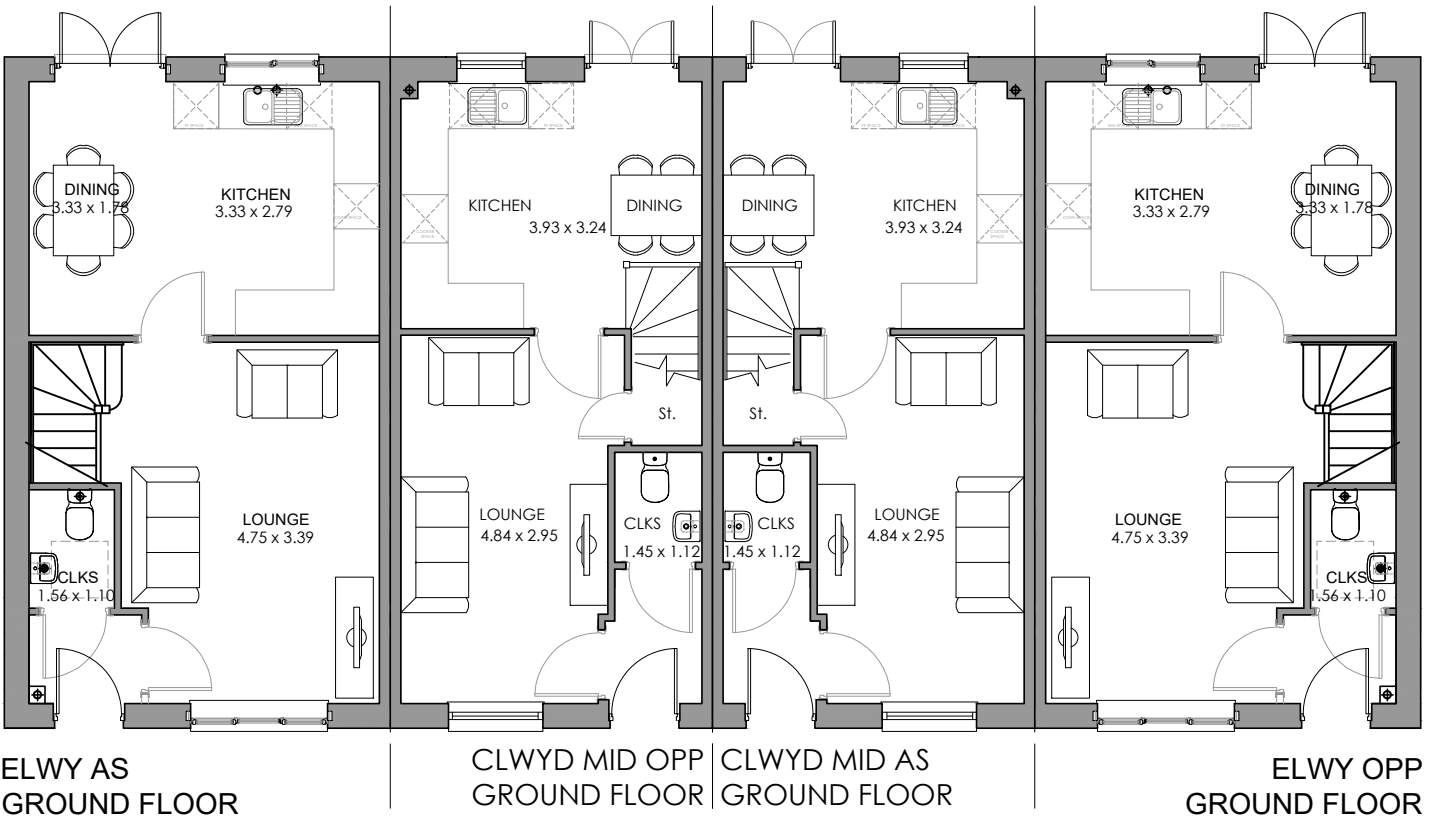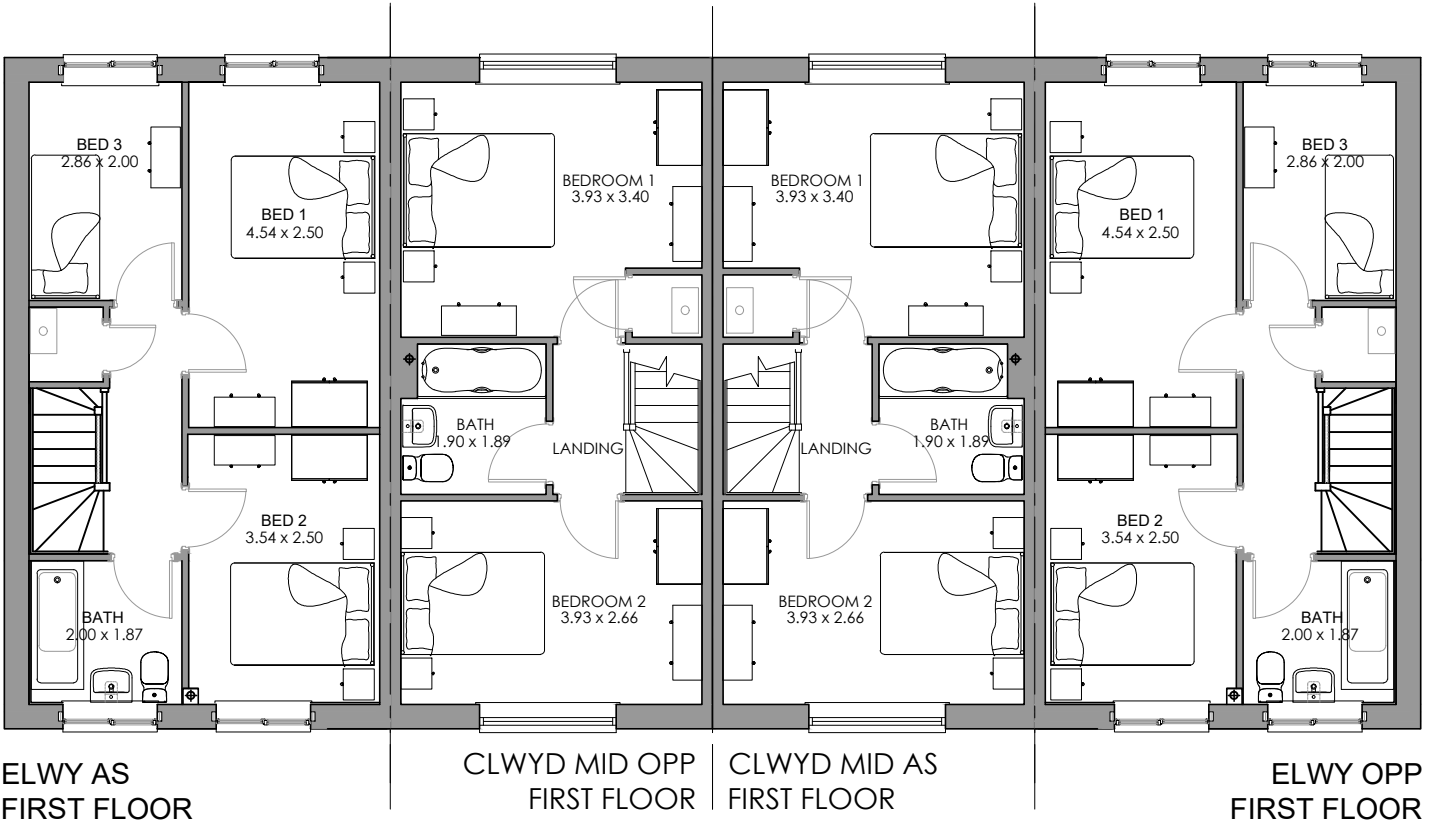

Rev:	Description:	Date:
 Castle Green Homes, Unit 20, St. Asaph Business Park, Ffordd Richard Davies, St Asaph, Denbighshire. LL17 0LJ. Tel. 01745 536677		
Site:	Main Road, Rhosrobin, Wrexham	
Title:	Elwy & Clwyd 4 Block Floor Plans	
Scale:	1:100 @ A3	Date: 26.01.21
Ref:	MRRW - CLWYELWY4. PL01	Rev: -



ELWY AS
FRONT ELEVATION

CLWYD MID OPP
FRONT ELEVATION

CLWYD MID AS
FRONT ELEVATION

ELWY OPP
FRONT ELEVATION



ELWY AS
SIDE ELEVATION



ELWY OPP
REAR ELEVATION

CLWYD MID AS
REAR ELEVATION

CLWYD MID OPP
REAR ELEVATION

ELWY AS
REAR ELEVATION



ELWY OPP
SIDE ELEVATION

Rev:	Description:	Date:



Castle Green Homes,
Unit 20,
St. Asaph Business Park,
Ffordd Richard Davies, St Asaph,
Denbighshire. LL17 0LJ.
Tel. 01745 536677

Site:	Main Road, Rhosrobin, Wrexham	
Title:	Elwy & Clwyd 4 Block Elevations (Brick)	
Scale:	1:100 @ A3	Date: 26.01.21
Ref:	MRRW - CLWYELWY4. PL02	Rev: -



ELWY AS
FRONT ELEVATION

CLWYD MID OPP
FRONT ELEVATION

CLWYD MID AS
FRONT ELEVATION

ELWY OPP
FRONT ELEVATION



ELWY AS
SIDE ELEVATION



ELWY OPP
REAR ELEVATION

CLWYD MID AS
REAR ELEVATION

CLWYD MID OPP
REAR ELEVATION

ELWY AS
REAR ELEVATION




ELWY OPP
SIDE ELEVATION

Rev:	Description:	Date:



Castle Green Homes,
Unit 20,
St. Asaph Business Park,
Ffordd Richard Davies, St Asaph,
Denbighshire. LL17 0LJ.
Tel. 01745 536677

Site:	Main Road, Rhosrobin, Wrexham	
Title:	Elwy & Clwyd 4 Block Elevations (Render)	
Scale:	1:100 @ A3	Date: 26.01.21
Ref:	MRRW - CLWYELWY4. PL03	Rev: -

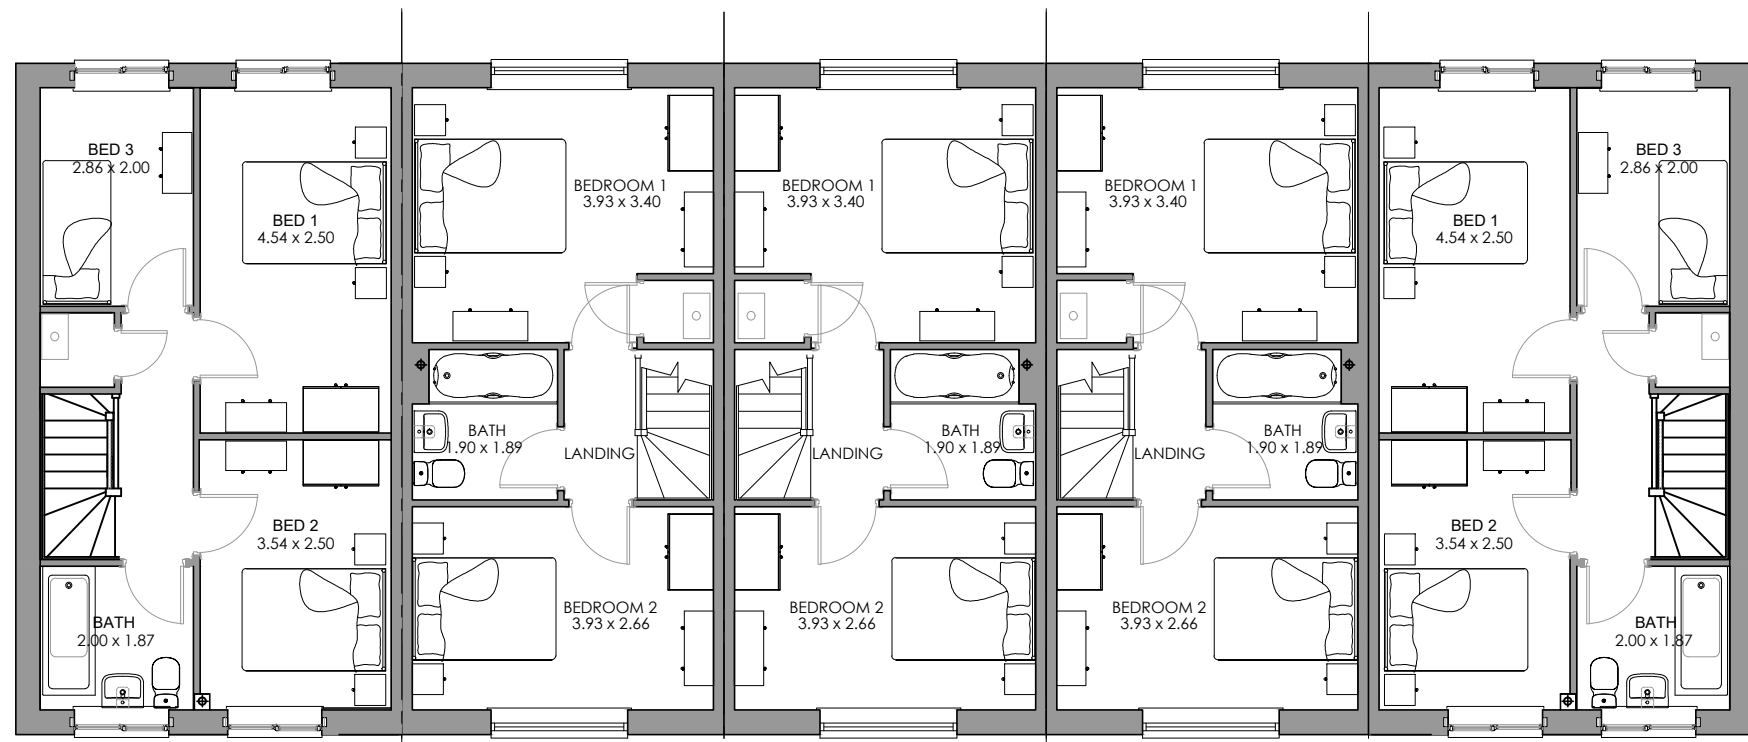


ELWY AS
FIRST FLOOR

CLWYD MID OPP
FIRST FLOOR

CLWYD MID AS
FIRST FLOOR

CLWYD MID AS
FIRST FLOOR

ELWY OPP
FIRST FLOOR

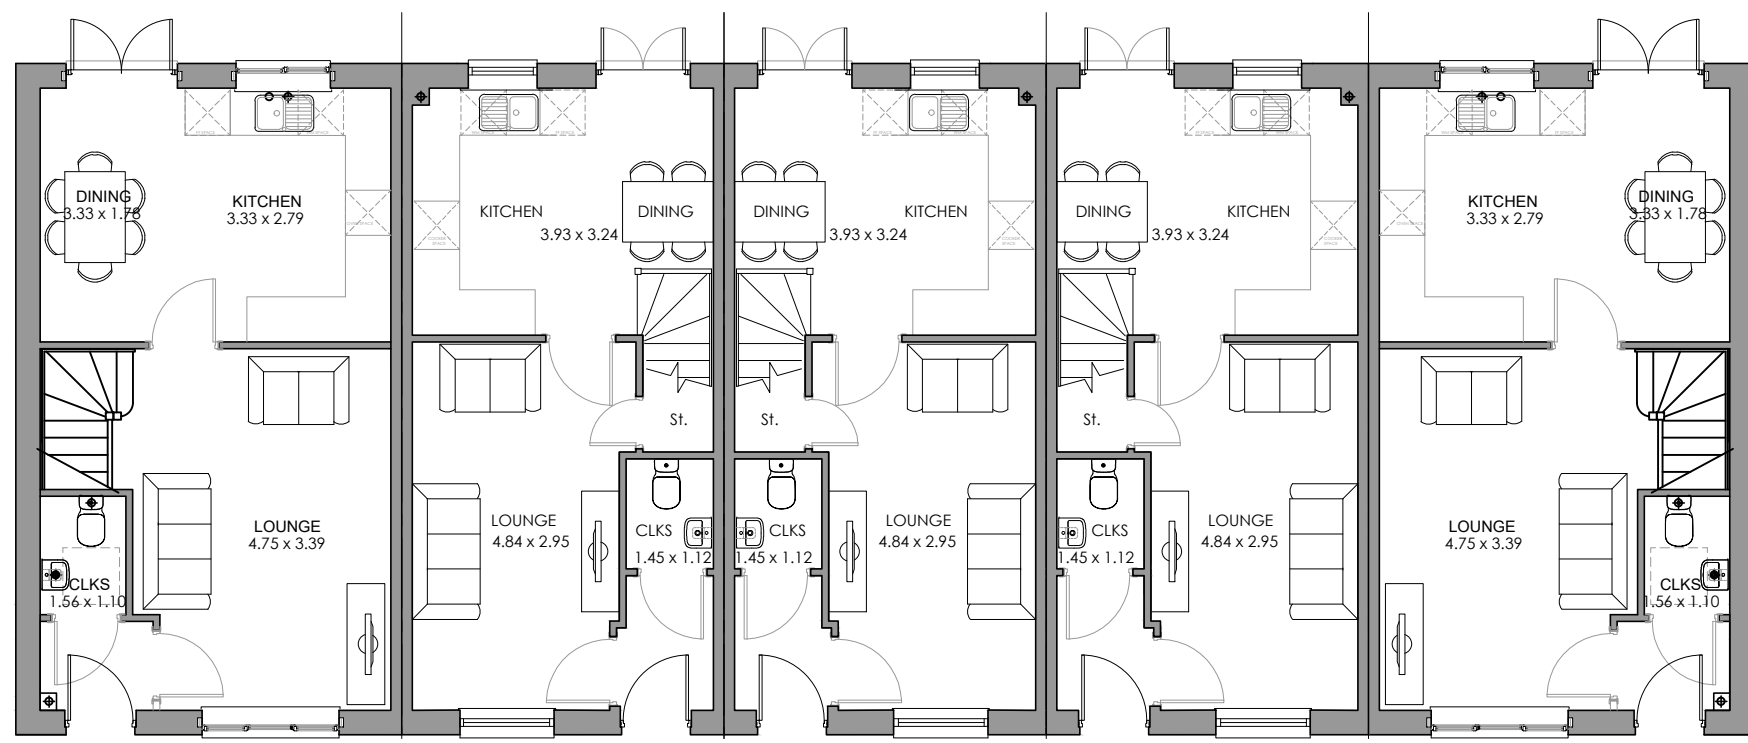

ELWY AS
GROUND FLOOR

CLWYD MID OPP
GROUND FLOOR

CLWYD MID AS
GROUND FLOOR

CLWYD MID AS
GROUND FLOOR

ELWY OPP
GROUND FLOOR



Castle Green Homes,
Unit 20,
St. Asaph Business Park,
Ffordd Richard Davies, St Asaph,
Denbighshire. LL17 0LJ.
Tel. 01745 536677

Site: Main Road, Rhosrobin, Wrexham


Title: Elwy & Clwyd 5 Block Floor Plans

Scale: 1:100 @ A3


Date: 26.01.21

Ref: MRRW - CLWYELWY5. PL01

Rev: -

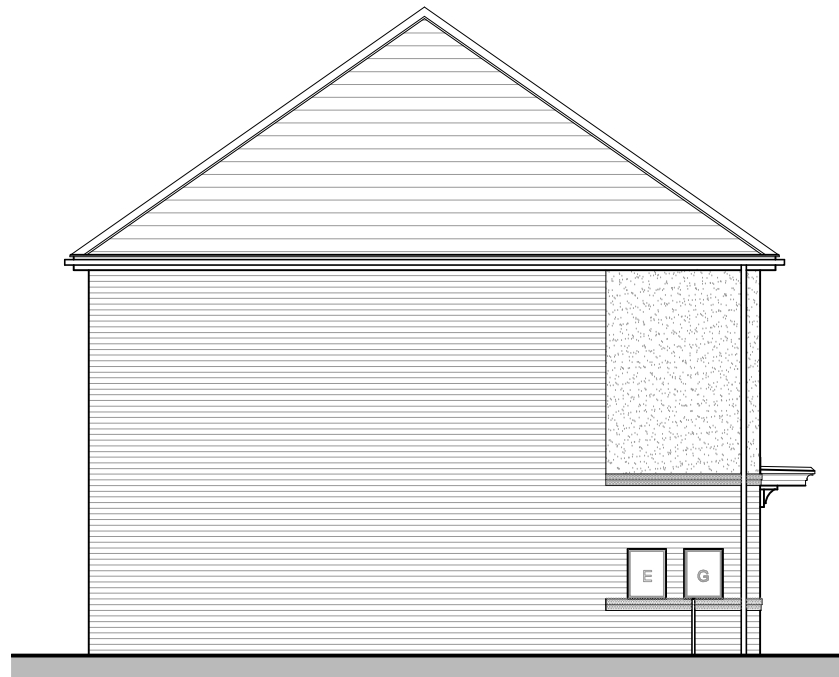

ELWY AS
SIDE ELEVATION

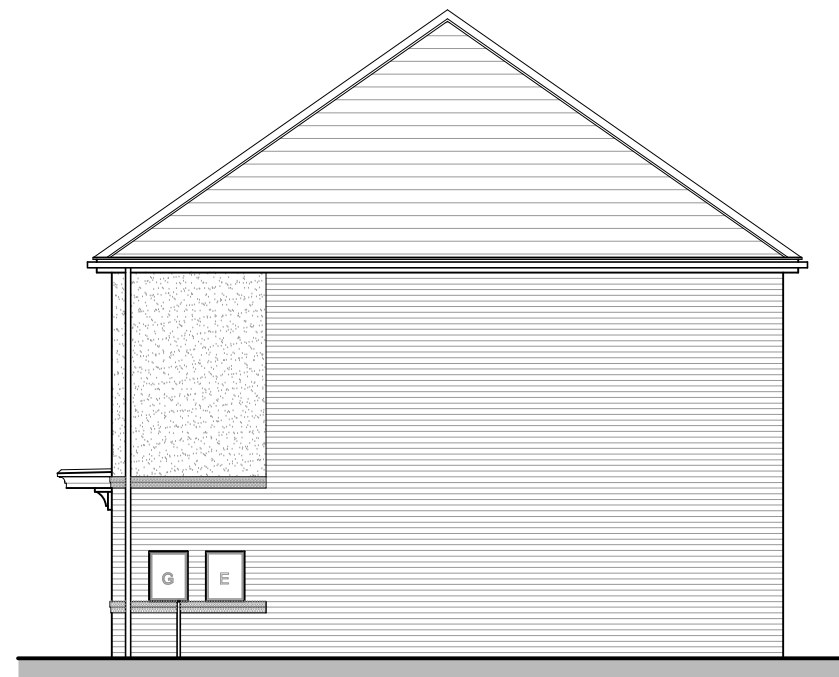


ELWY OPP
SIDE ELEVATION

Rev:	Description:	Date:




Castle Green Homes,
Unit 20,
St. Asaph Business Park,
Ffordd Richard Davies, St Asaph,
Denbighshire. LL17 0LJ.
Tel. 01745 536677


Site: Main Road, Rhosrobin, Wrexham	
Title: Elwy & Clwyd 5 Block Elevations (Render) (2/2)	
Scale: 1:100 @ A3	Date: 26.01.21
Ref: MRRW - CLWYELWY5. PL03	Rev: -

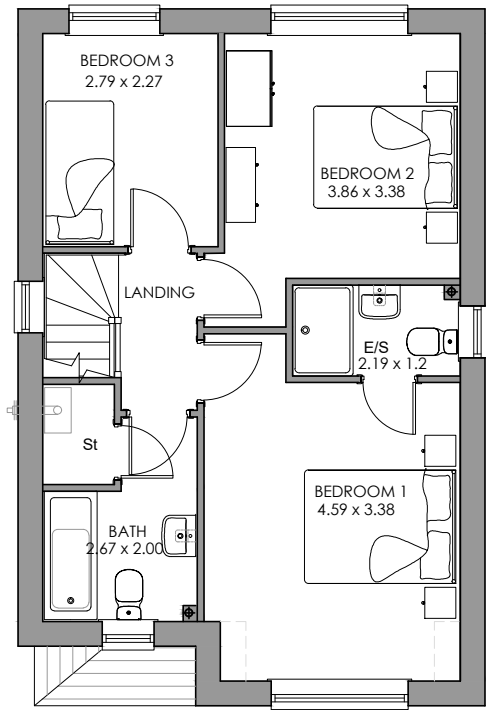

FIRST FLOOR

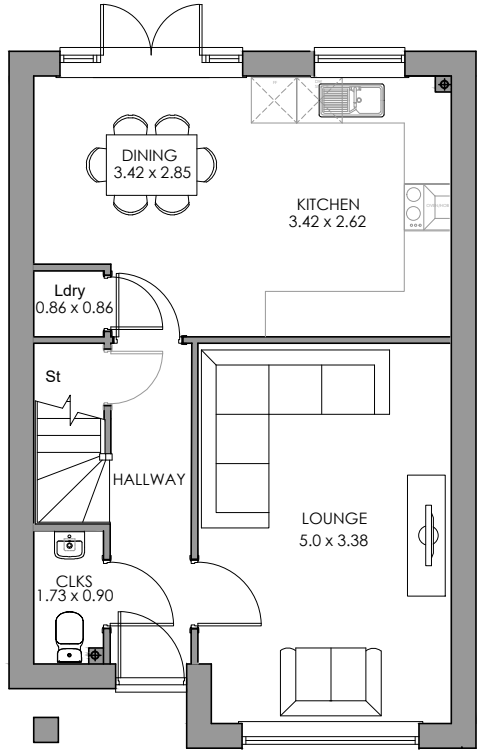

GROUND FLOOR

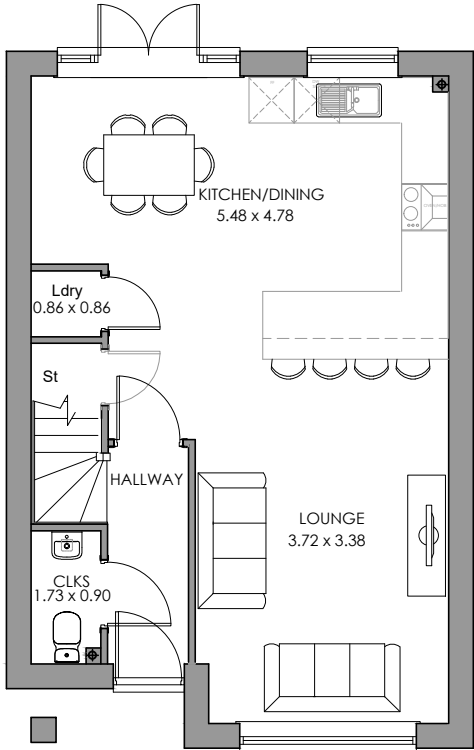

GROUND FLOOR
OPEN PLAN

Rev:	Description:	Date:
 Castle Green Homes, Unit 20, St. Asaph Business Park, Ffordd Richard Davies, St Asaph, Denbighshire. LL17 0LJ. Tel. 01745 536677		
Site:	Main Road, Rhosrobin, Wrexham	
Title:	Marlow Floor Plans	
Scale:	1:100 @ A3	Date: 26.01.21
Ref:	MRRW - MARL. PL01	Rev: -



FRONT ELEVATION



SIDE ELEVATION



REAR ELEVATION



SIDE ELEVATION

Rev:	Description:	Date:



Castle Green Homes,
Unit 20,
St. Asaph Business Park,
Ffordd Richard Davies, St Asaph,
Denbighshire. LL17 0LJ.
Tel. 01745 536677

Site:	Main Road, Rhosrobin, Wrexham		
Title:	Marlow Elevations (Brick)		
Scale:	1:100 @ A3	Date:	26.01.21
Ref:	MRRW - MARL. PL02	Rev:	-




FRONT ELEVATION



SIDE ELEVATION



REAR ELEVATION

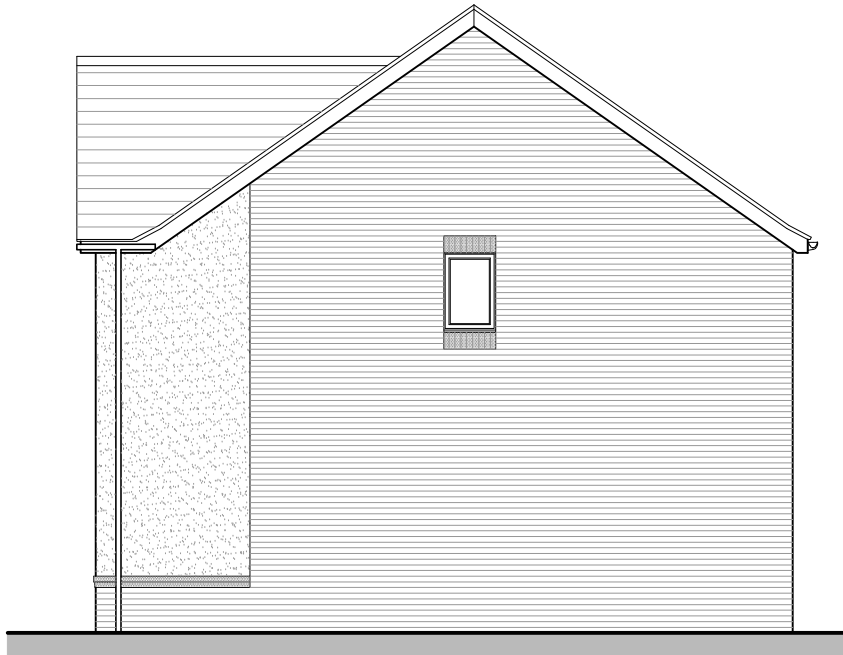


SIDE ELEVATION

Rev:	Description:	Date:




Castle Green Homes,
Unit 20,
St. Asaph Business Park,
Ffordd Richard Davies, St Asaph,
Denbighshire. LL17 0LJ.
Tel. 01745 536677

Site:	Main Road, Rhosrobin, Wrexham	
Title:	Marlow Elevations (Render)	
Scale:	1:100 @ A3	Date: 26.01.21
Ref:	MRRW - MARL. PL03	Rev: -

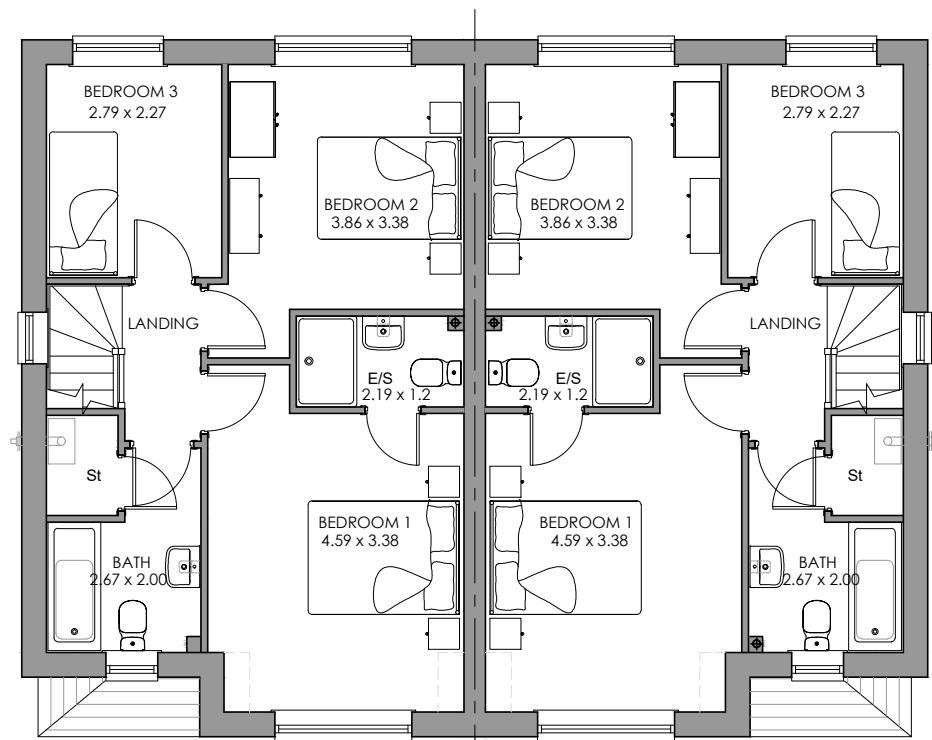

FIRST FLOOR

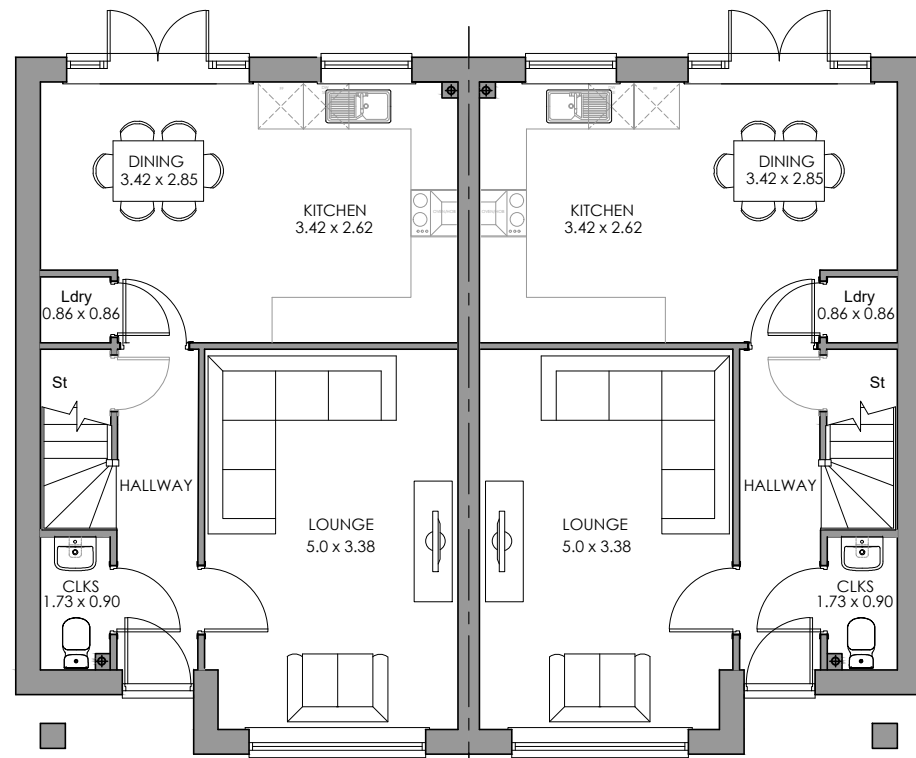

GROUND FLOOR

Rev:	Description:	Date:



Castle Green Homes,
Unit 20,
St. Asaph Business Park,
Ffordd Richard Davies, St Asaph,
Denbighshire. LL17 0LJ.
Tel. 01745 536677

Site:	Main Road, Rhosrobin, Wrexham	
Title:	Marlow Semi Floor Plans	
Scale:	1:100 @ A3	Date: 26.01.21
Ref:	MRRW - MARLSEMI. PL01	Rev: -



FRONT ELEVATION



SIDE ELEVATION



REAR ELEVATION



SIDE ELEVATION

Rev:	Description:	Date:



Castle Green Homes,
Unit 20,
St. Asaph Business Park,
Ffordd Richard Davies, St Asaph,
Denbighshire. LL17 0LJ.
Tel. 01745 536677

Site:	Main Road, Rhosrobin, Wrexham	
Title:	Marlow Semi Elevations (Brick)	
Scale:	1:100 @ A3	Date: 26.01.21
Ref:	MRRW - MARLSEMI. PL02	Rev: -



FRONT ELEVATION



SIDE ELEVATION



REAR ELEVATION




SIDE ELEVATION

Rev:	Description:	Date:




Castle Green Homes,
Unit 20,
St. Asaph Business Park,
Ffordd Richard Davies, St Asaph,
Denbighshire. LL17 0LJ.
Tel. 01745 536677

Site:	Main Road, Rhosrobin, Wrexham	
Title:	Marlow Semi Elevations (Render)	
Scale:	1:100 @ A3	Date: 26.01.21
Ref:	MRRW - MARLSEMI. PL03	Rev: -

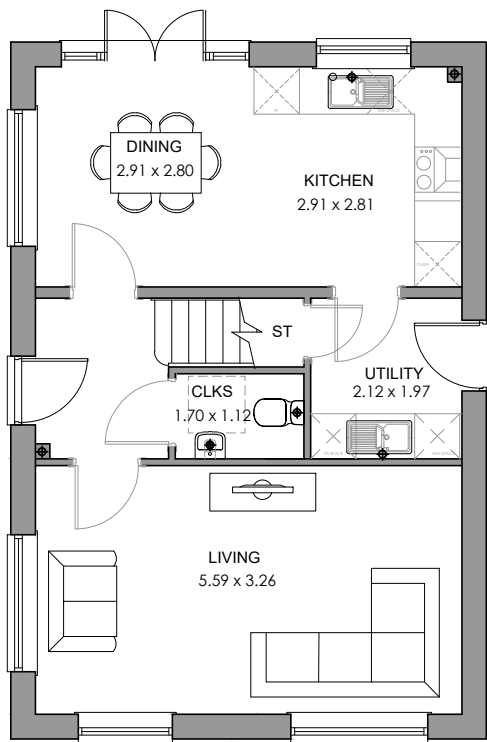

GROUND FLOOR

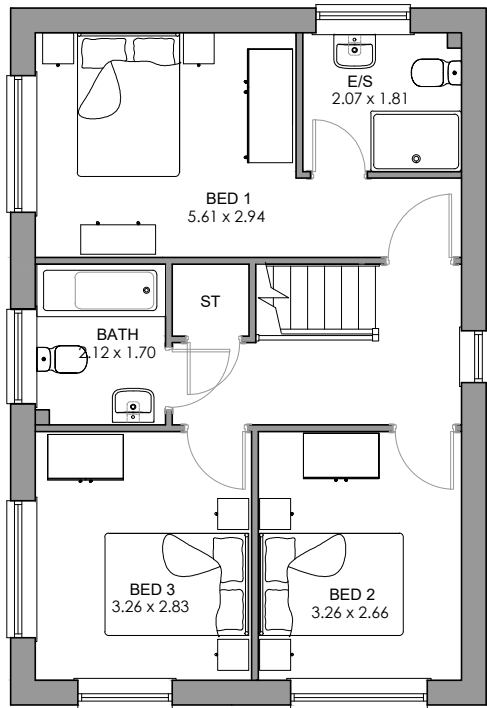

FIRST FLOOR

Rev:	Description:	Date:



Castle Green Homes,
Unit 20,
St. Asaph Business Park,
Ffordd Richard Davies, St Asaph,
Denbighshire. LL17 0LJ.
Tel. 01745 536677

Site:
Main Road, Rhosrobin, Wrexham

Title:
Henley Floor Plans

Scale:
1:100 @ A3

Date:
26.01.21

Ref:
MRRW - HENL. PL01

Rev:
-




FRONT ELEVATION



SIDE ELEVATION



REAR ELEVATION

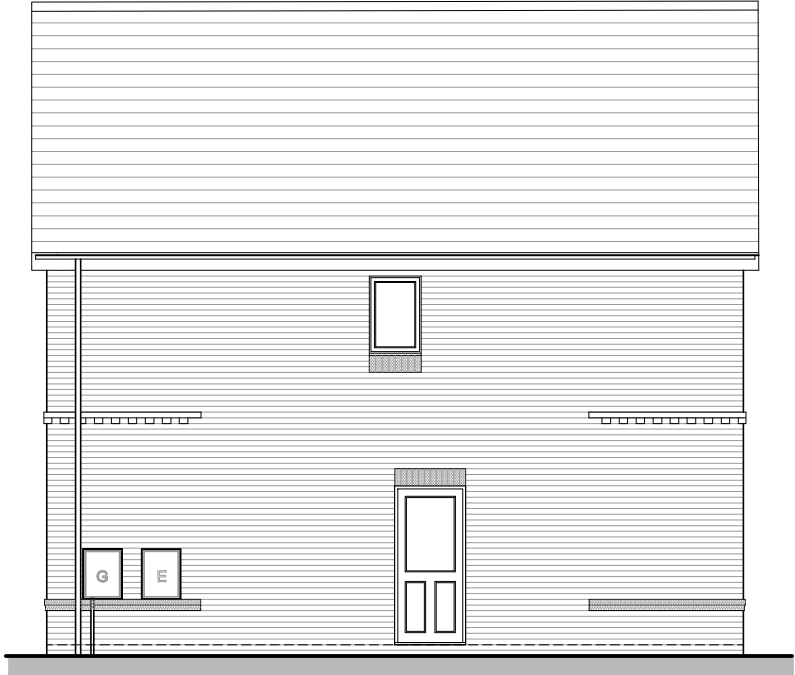

SIDE ELEVATION

Rev:	Description:	Date:



Castle Green Homes,
Unit 20,
St. Asaph Business Park,
Ffordd Richard Davies, St Asaph,
Denbighshire. LL17 0LJ.
Tel. 01745 536677

Site:	Main Road, Rhosrobin, Wrexham		
Title:	Henley Floor Elevations (Brick)		
Scale:	1:100 @ A3	Date:	26.01.21
Ref:	MRRW - HENL. PL02	Rev:	-




FRONT ELEVATION



SIDE ELEVATION



REAR ELEVATION

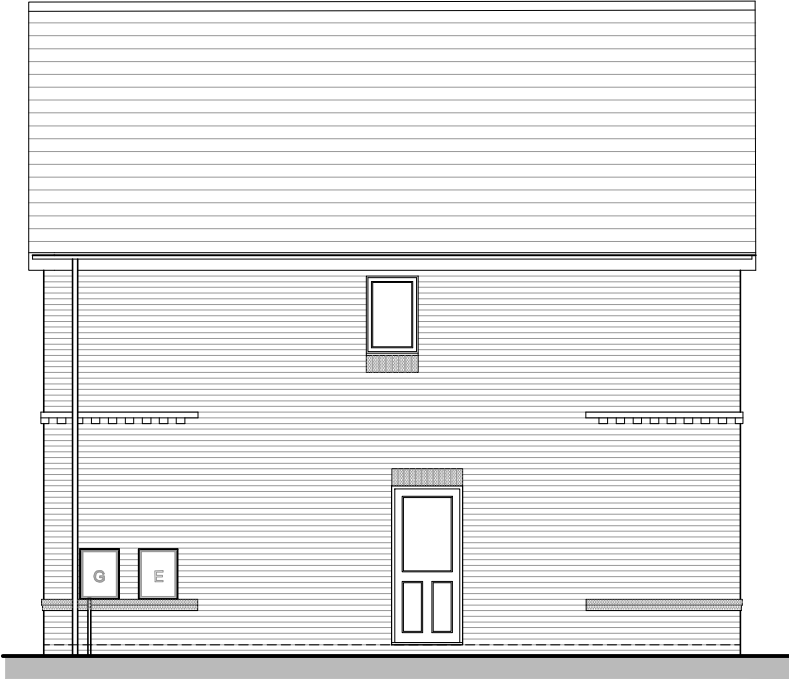



SIDE ELEVATION

Rev:	Description:	Date:



Castle Green Homes,
Unit 20,
St. Asaph Business Park,
Ffordd Richard Davies, St Asaph,
Denbighshire. LL17 0LJ.
Tel. 01745 536677

Site:	Main Road, Rhosrobin, Wrexham	
Title:	Henley Floor Elevations (Render)	
Scale:	1:100 @ A3	Date: 26.01.21
Ref:	MRRW - HENL. PL03	Rev: -

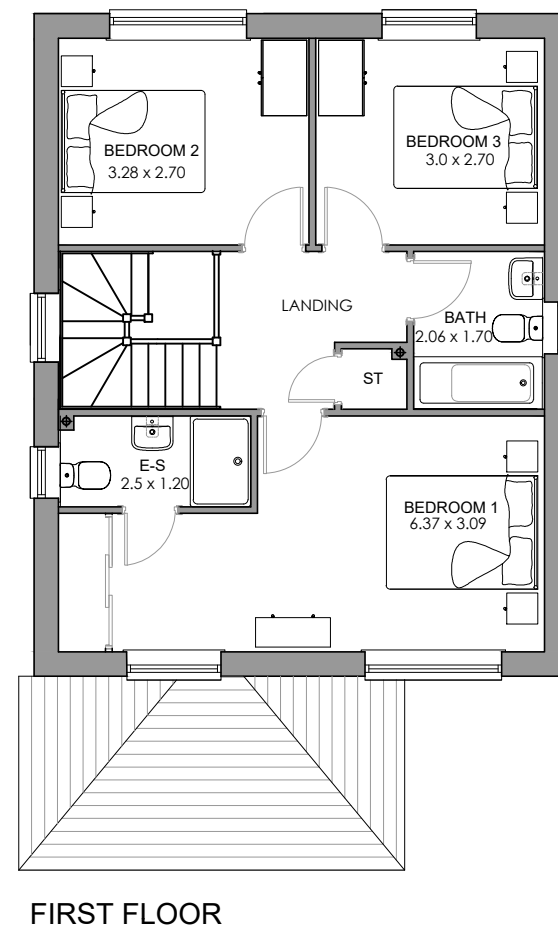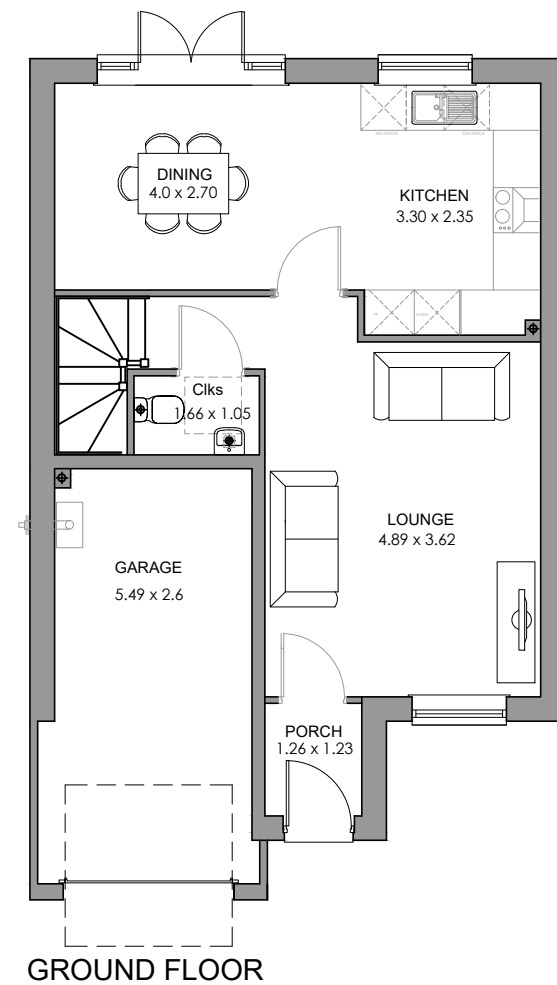

Rev:	Description:	Date:
 Castle Green Homes, Unit 20, St. Asaph Business Park, Ffordd Richard Davies, St Asaph, Denbighshire. LL17 0LJ. Tel. 01745 536677		
Site:	Main Road, Rhosrobin, Wrexham	
Title:	Stratford Floor Plans	
Scale:	1:100 @ A3	Date: 26.01.21
Ref:	MRRW - STRAT. PL01	Rev: -




FRONT ELEVATION



SIDE ELEVATION



REAR ELEVATION

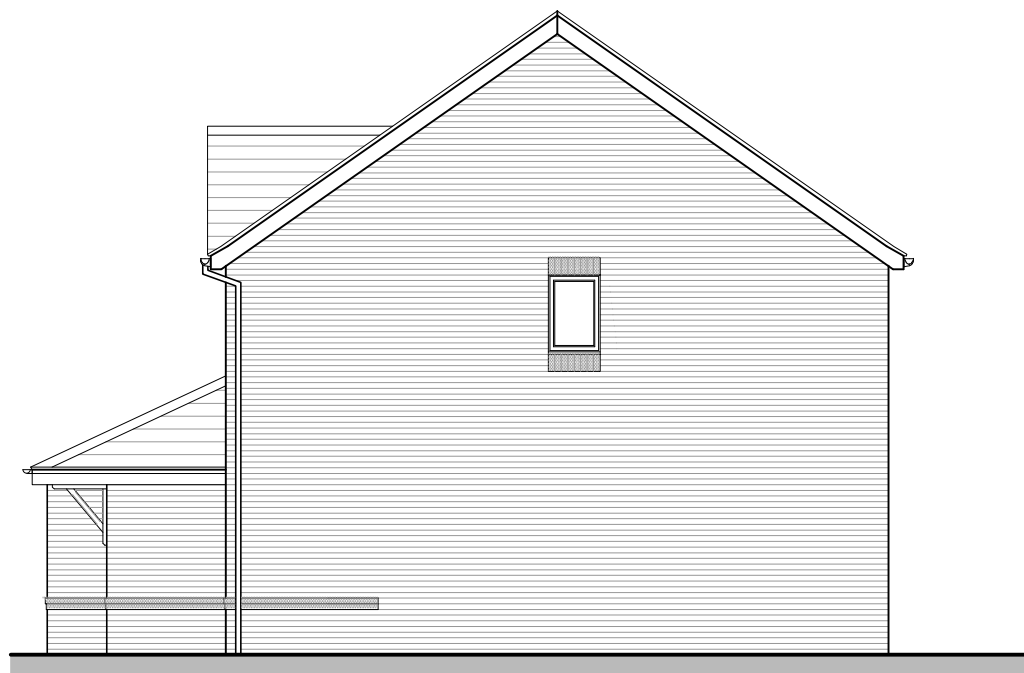

SIDE ELEVATION

Rev:	Description:	Date:



Castle Green Homes,
Unit 20,
St. Asaph Business Park,
Ffordd Richard Davies, St Asaph,
Denbighshire. LL17 0LJ.
Tel. 01745 536677

Site:	Main Road, Rhosrobin, Wrexham		
Title:	Stratford Elevations (Brick)		
Scale:	1:100 @ A3	Date:	26.01.21
Ref:	MRRW - STRAT. PL02	Rev:	-




FRONT ELEVATION



SIDE ELEVATION



REAR ELEVATION

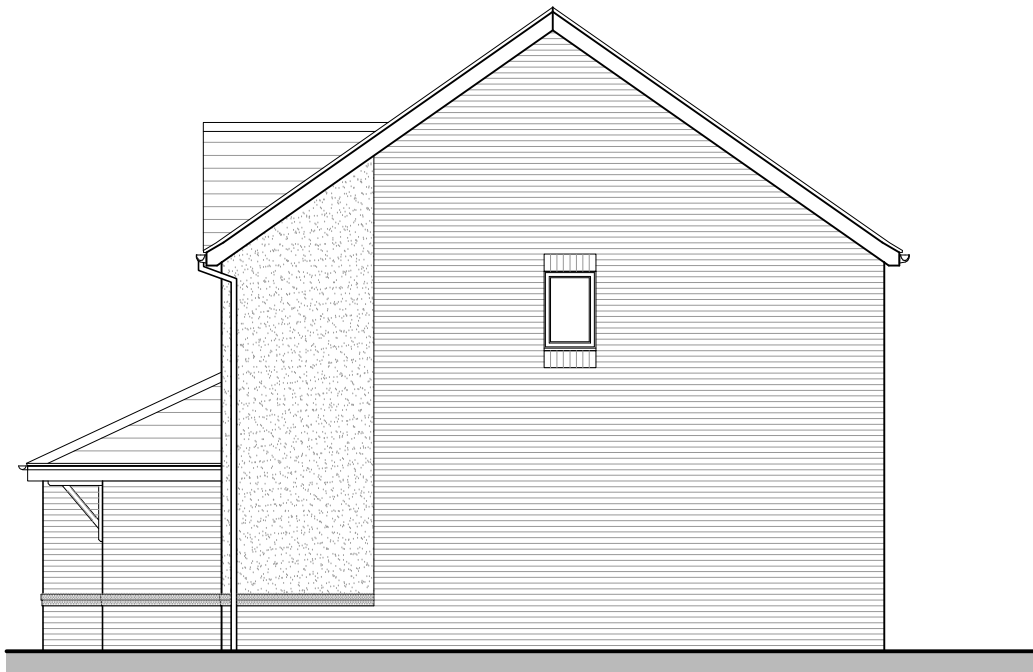


SIDE ELEVATION

Rev:	Description:	Date:




Castle Green Homes,
Unit 20,
St. Asaph Business Park,
Ffordd Richard Davies, St Asaph,
Denbighshire. LL17 0LJ.
Tel. 01745 536677

Site:	Main Road, Rhosrobin, Wrexham	
Title:	Stratford Elevations (Render)	
Scale:	1:100 @ A3	Date: 26.01.21
Ref:	MRRW - STRAT. PL03	Rev: -

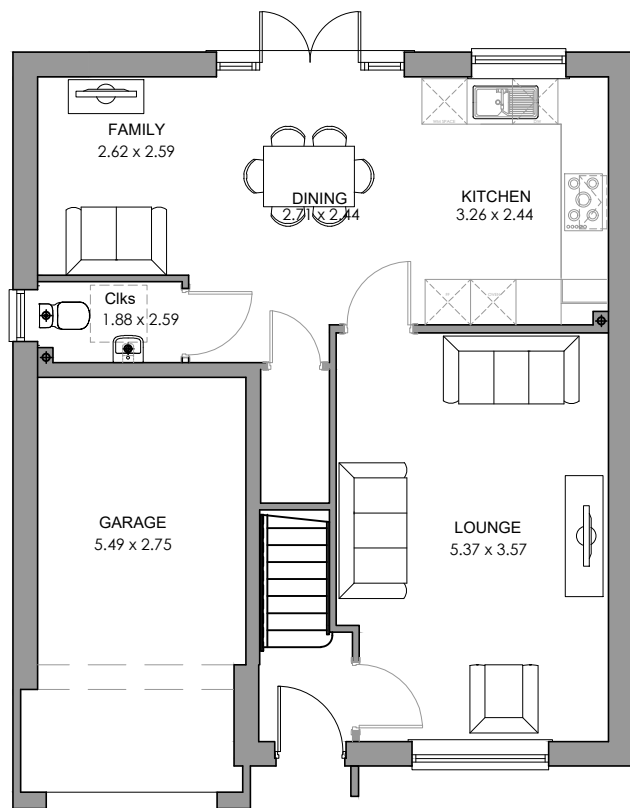

GROUND FLOOR

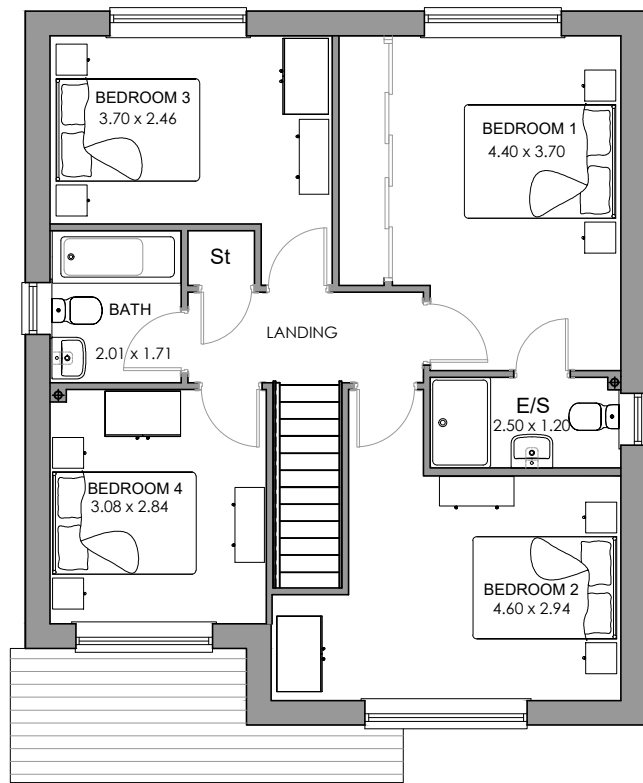

FIRST FLOOR

Rev:	Description:	Date:
 Castle Green Homes, Unit 20, St. Asaph Business Park, Ffordd Richard Davies, St Asaph, Denbighshire. LL17 0LJ. Tel. 01745 536677		
Site:	Main Road, Rhosrobin, Wrexham	
Title:	Ashbury Floor Plans	
Scale:	1:100 @ A3	Date: 26.01.21
Ref:	MRRW - ASHB. PL01	Rev: -



FRONT ELEVATION



SIDE ELEVATION



REAR ELEVATION



SIDE ELEVATION

Rev:	Description:	Date:




Castle Green Homes,
Unit 20,
St. Asaph Business Park,
Ffordd Richard Davies, St Asaph,
Denbighshire. LL17 0LJ.
Tel. 01745 536677

Site:	Main Road, Rhosrobin, Wrexham		
Title:	Ashbury Elevations (Brick)		
Scale:	1:100 @ A3	Date:	26.01.21
Ref:	MRRW - ASHB. PL02	Rev:	-



FRONT ELEVATION

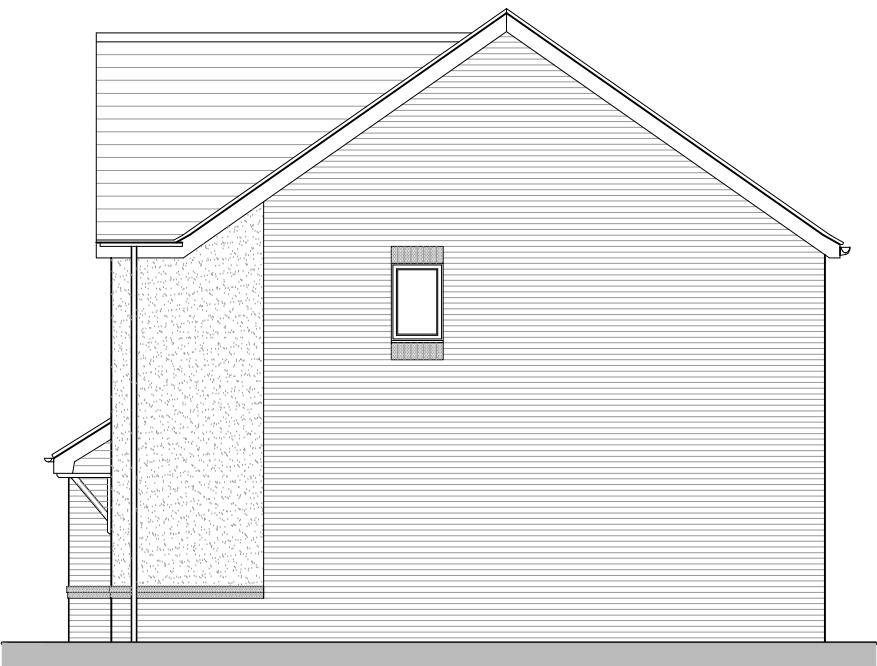

SIDE ELEVATION



REAR ELEVATION



SIDE ELEVATION

Rev:	Description:	Date:





Castle Green Homes,
Unit 20,
St. Asaph Business Park,
Ffordd Richard Davies, St Asaph,
Denbighshire. LL17 0LJ.
Tel. 01745 536677

Site:
Main Road, Rhosrobin, Wrexham

Title:
Ashbury Elevations (Render)

Scale:	Date:
1:100 @ A3	26.01.21

Ref:	Rev:
MRRW - ASHB. PL03	-

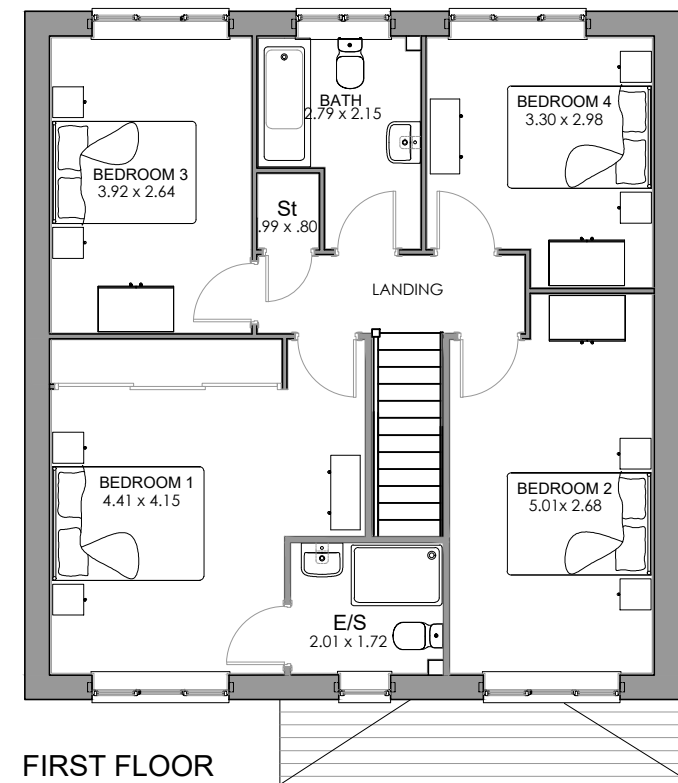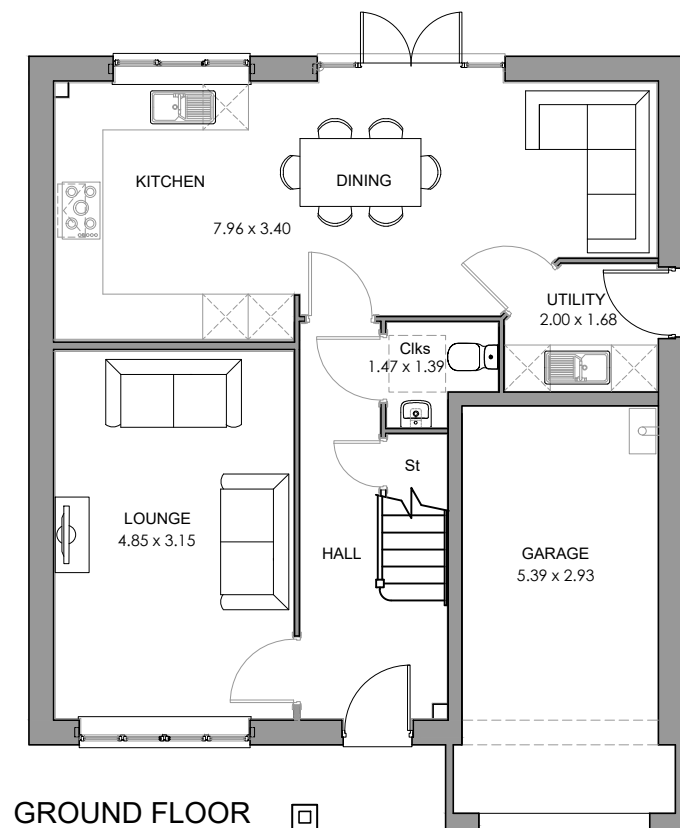

Rev:	Description:	Date:
 Castle Green Homes, Unit 20, St. Asaph Business Park, Ffordd Richard Davies, St Asaph, Denbighshire. LL17 0LJ. Tel. 01745 536677		
Site:	Main Road, Rhosrobin, Wrexham	
Title:	Canterbury Floor Plans	
Scale:	1:100 @ A3	Date: 26.01.21
Ref:	MRRW - CANT. PL01	Rev: -




FRONT ELEVATION



SIDE ELEVATION



REAR ELEVATION

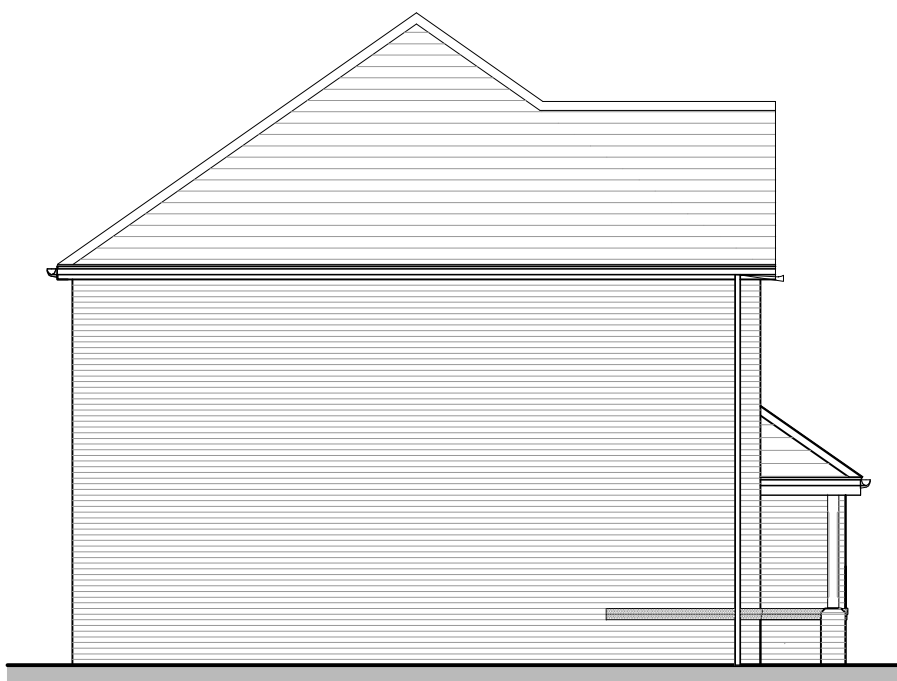

SIDE ELEVATION

Rev:	Description:	Date:



Castle Green Homes,
Unit 20,
St. Asaph Business Park,
Ffordd Richard Davies, St Asaph,
Denbighshire. LL17 0LJ.
Tel. 01745 536677

Site:	Main Road, Rhosrobin, Wrexham		
Title:	Canterbury Elevations (Brick)		
Scale:	1:100 @ A3	Date:	26.01.21
Ref:	MRRW - CANT. PL02	Rev:	-




FRONT ELEVATION



SIDE ELEVATION



REAR ELEVATION

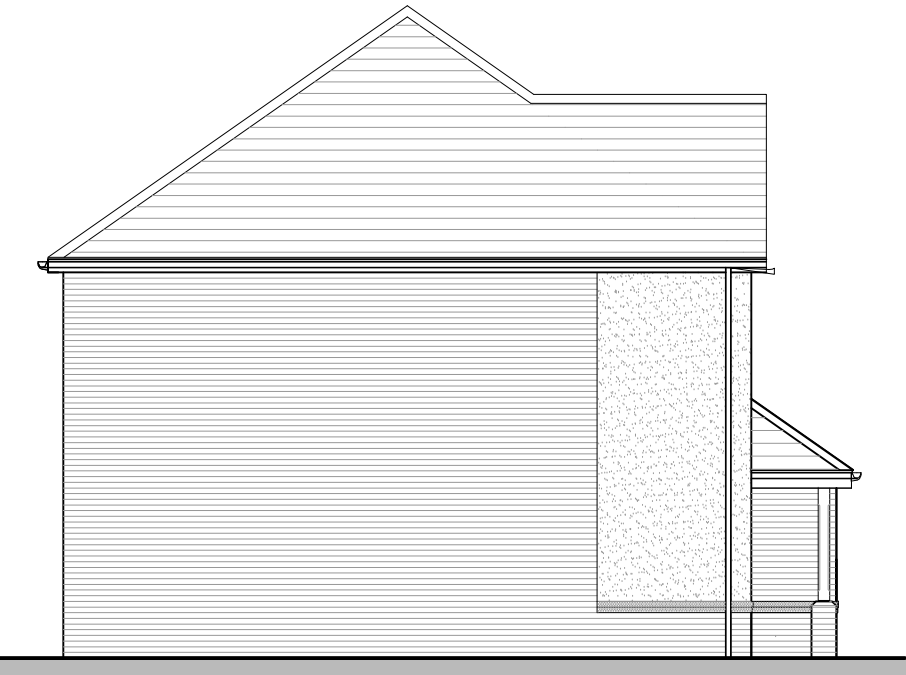



SIDE ELEVATION

Rev:	Description:	Date:



Castle Green Homes,
Unit 20,
St. Asaph Business Park,
Ffordd Richard Davies, St Asaph,
Denbighshire. LL17 0LJ.
Tel. 01745 536677

Site:	Main Road, Rhosrobin, Wrexham	
Title:	Canterbury Elevations (Render)	
Scale:	1:100 @ A3	Date: 26.01.21
Ref:	MRRW- CANT. PL03	Rev: -

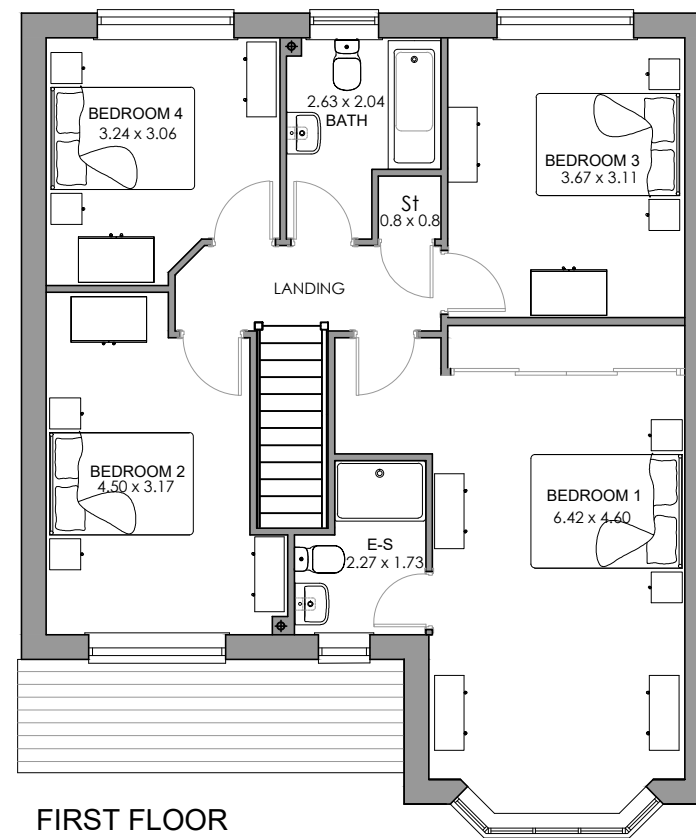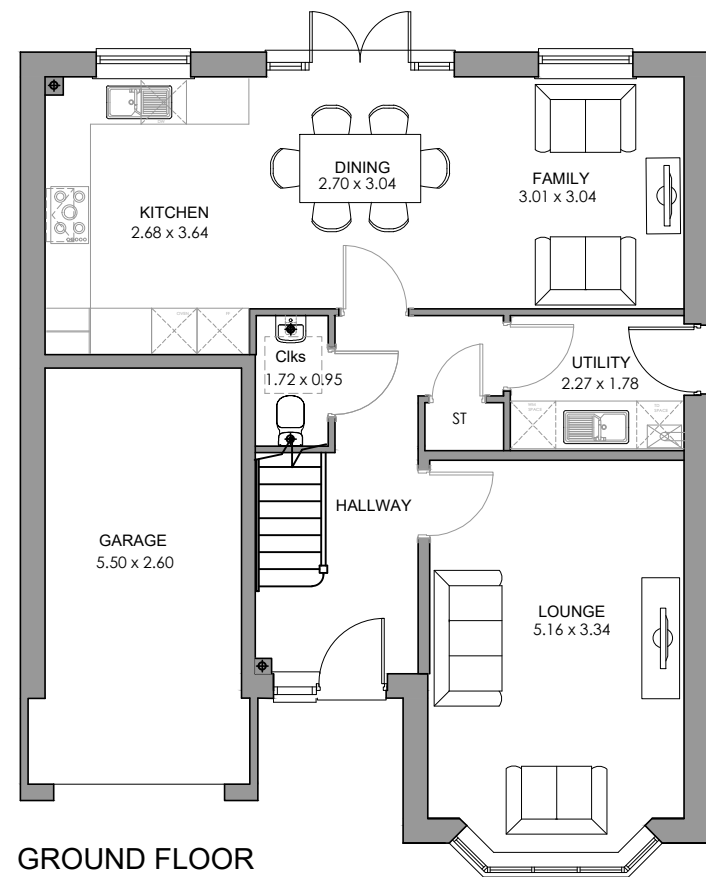

Rev:	Description:	Date:
 Castle Green Homes, Unit 20, St. Asaph Business Park, Ffordd Richard Davies, St Asaph, Denbighshire. LL17 0LJ. Tel. 01745 536677		
Site:	Main Road, Rhosrobin, Wrexham	
Title:	Alderton Floor Plans	
Scale:	1:100 @ A3	Date: 26.01.21
Ref:	MRRW - ALD. PL01	Rev: -



FRONT ELEVATION



SIDE ELEVATION



REAR ELEVATION



SIDE ELEVATION

Rev:	Description:	Date:



Castle Green Homes,
Unit 20,
St. Asaph Business Park,
Ffordd Richard Davies, St Asaph,
Denbighshire. LL17 0LJ.
Tel. 01745 536677

Site:	Main Road, Rhosrobin, Wrexham		
Title:	Alderton Elevations (Brick)		
Scale:	1:100 @ A3	Date:	26.01.21
Ref:	MRRW - ALD. PL02	Rev:	-




FRONT ELEVATION



SIDE ELEVATION



REAR ELEVATION

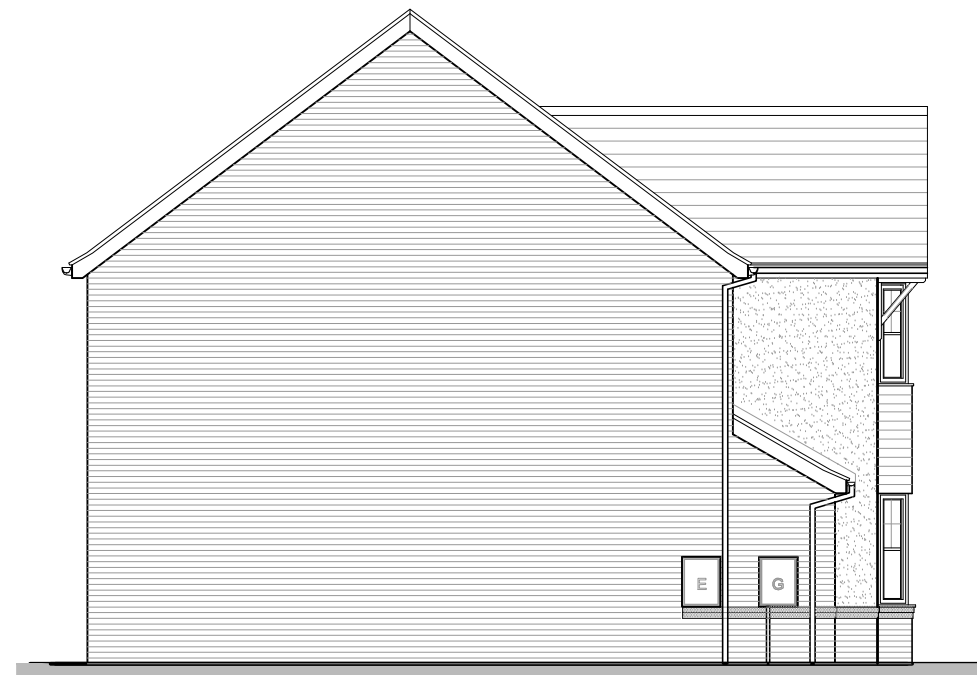



SIDE ELEVATION

Rev:	Description:	Date:



Castle Green Homes,
Unit 20,
St. Asaph Business Park,
Ffordd Richard Davies, St Asaph,
Denbighshire. LL17 0LJ.
Tel. 01745 536677

Site:	Main Road, Rhosrobin, Wrexham		
Title:	Alderton Elevations (Render)		
Scale:	1:100 @ A3	Date:	26.01.21
Ref:	MRRW - ALD. PL03	Rev:	-

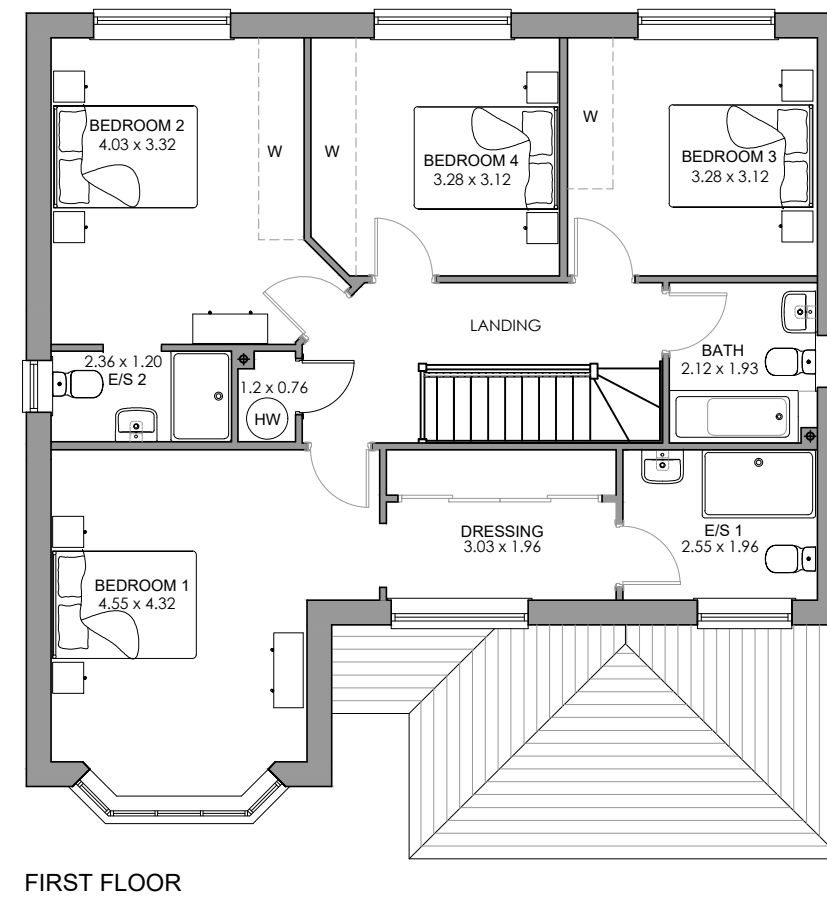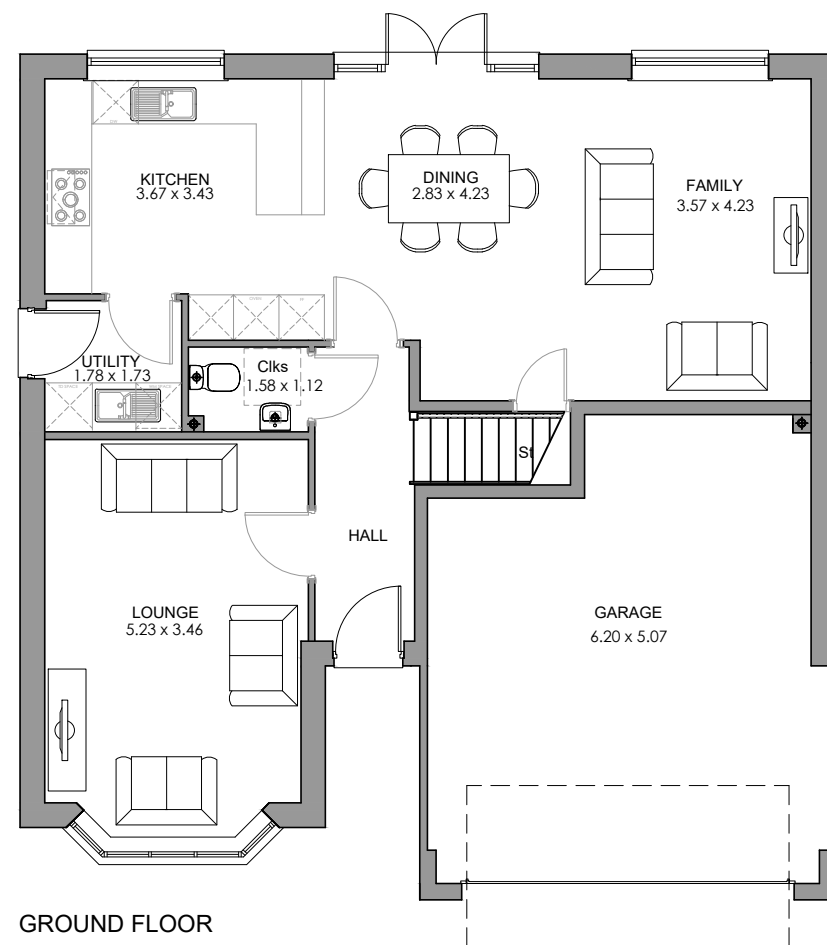

Rev:	Description:	Date:

 Castle Green Homes, Unit 20, St. Asaph Business Park, Ffordd Richard Davies, St Asaph, Denbighshire. LL17 0LJ. Tel. 01745 536677

Site:	Main Road, Rhosrobin, Wrexham
-------	-------------------------------

Title:	Wiltshire Floor Plans
--------	-----------------------

Scale:	1:100 @ A3	Date:	26.01.21
--------	------------	-------	----------

Ref:	MRRW - WILT. PL01	Rev:	-
------	-------------------	------	---



FRONT ELEVATION



SIDE ELEVATION



REAR ELEVATION



SIDE ELEVATION

Rev:	Description:	Date:




Castle Green Homes,
Unit 20,
St. Asaph Business Park,
Ffordd Richard Davies, St Asaph,
Denbighshire. LL17 0LJ.
Tel. 01745 536677

Site:	Main Road, Rhosrobin, Wrexham		
Title:	Wiltshire Elevations (Brick)		
Scale:	1:100 @ A3	Date:	26.01.21
Ref:	MRRW - WILT. PL02	Rev:	-



FRONT ELEVATION

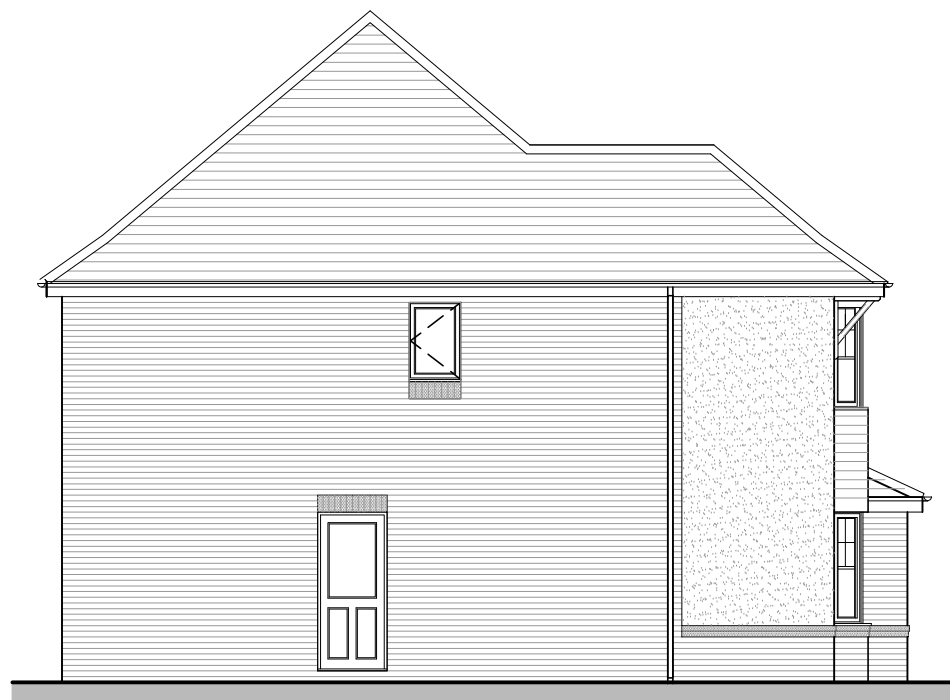

SIDE ELEVATION



REAR ELEVATION



SIDE ELEVATION

Rev:	Description:	Date:



Castle Green Homes,
Unit 20,
St. Asaph Business Park,
Ffordd Richard Davies, St Asaph,
Denbighshire. LL17 0LJ.
Tel. 01745 536677

Site:	Main Road, Rhosrobin, Wrexham	
Title:	Wiltshire Elevations (Render)	
Scale:	1:100 @ A3	Date: 26.01.21
Ref:	MRRW - WILT. PL03	Rev: -