



CROSS SECTION

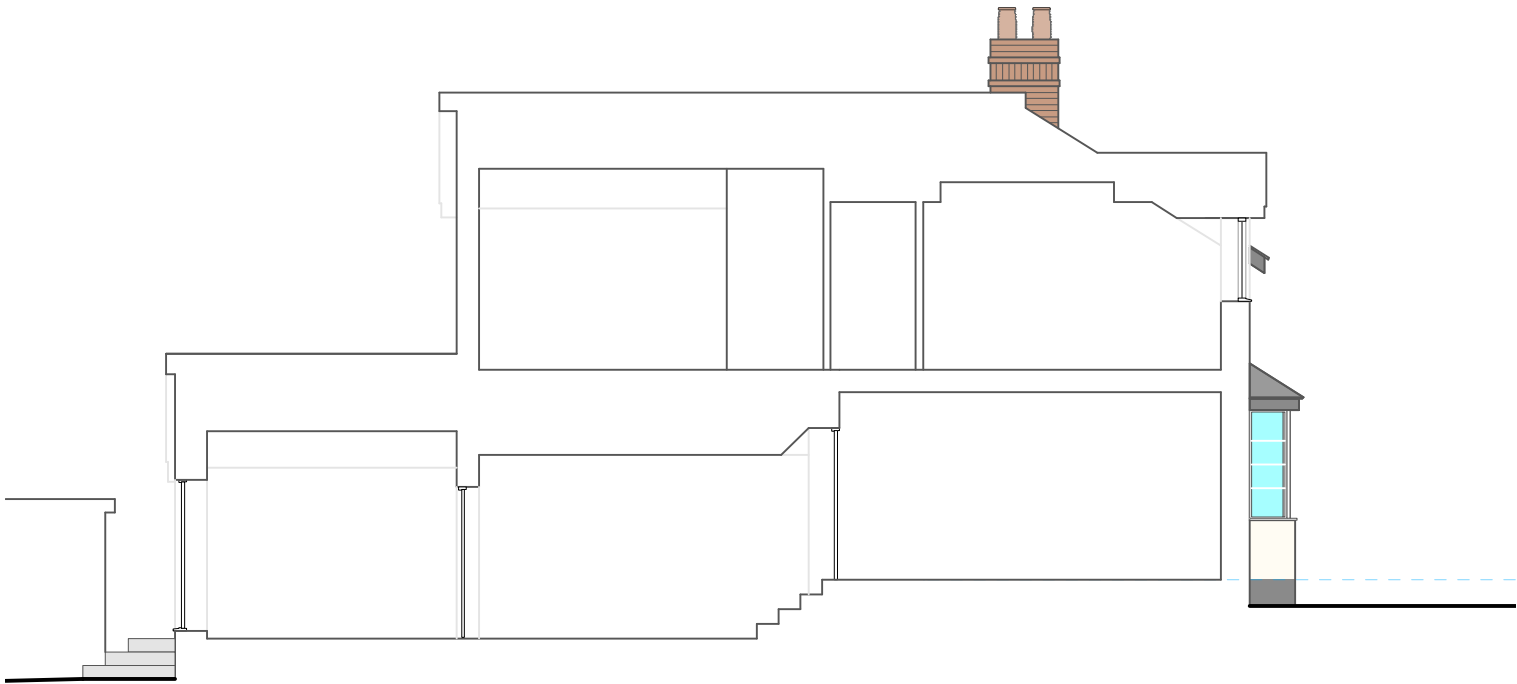


- ff1 LANDING
- ff2 BEDROOM
- ff3 BEDROOM
- ff4 SHOWER ROOM
- ff5 BEDROOM
- ff6 BEDROOM


FIRST FLOOR PLAN

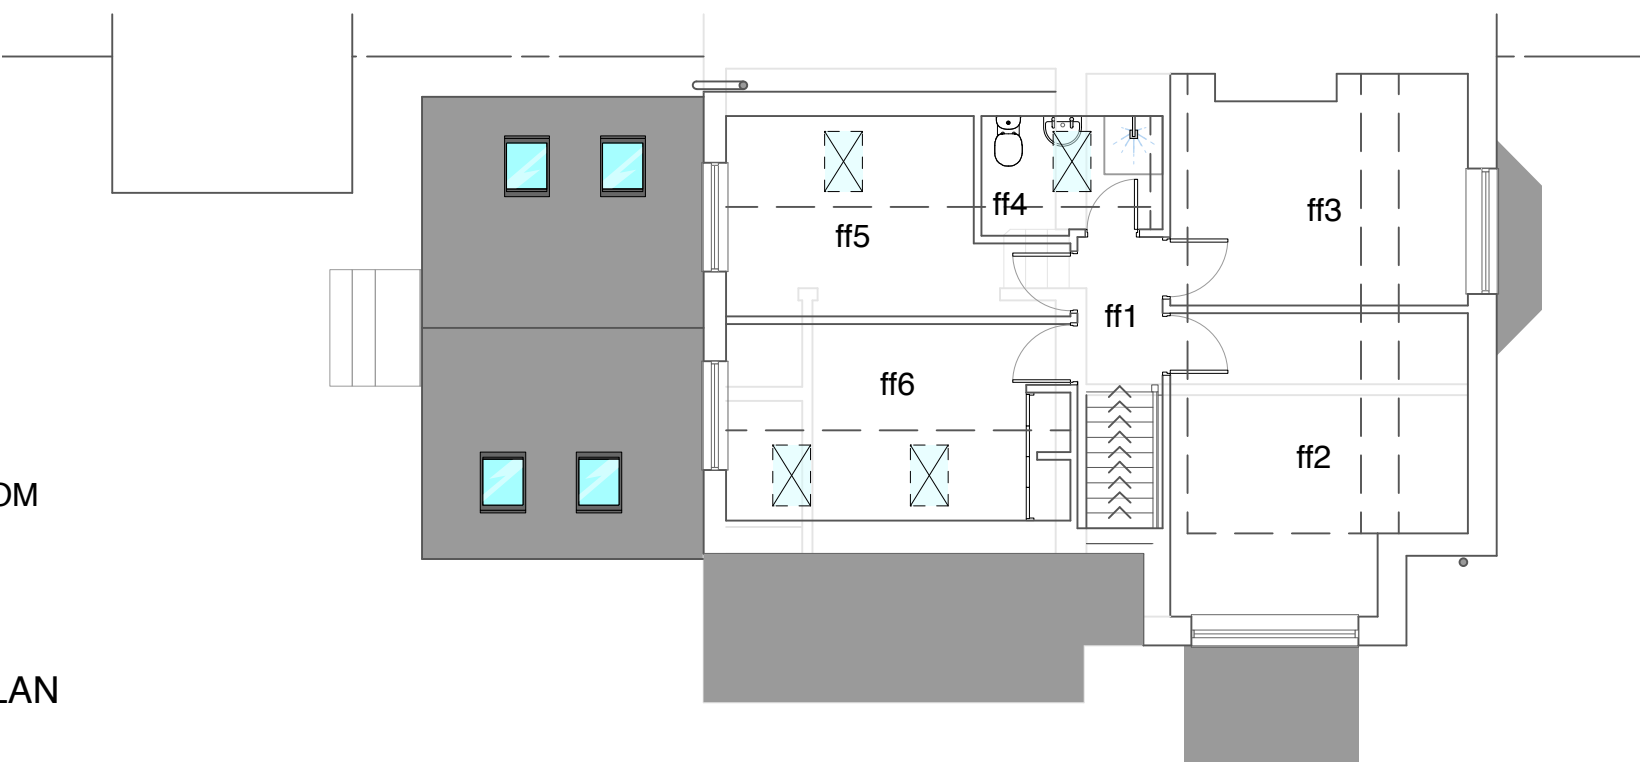

- gf1 STORE
- gf2 LIVING
- gf3 KITCHEN
- gf4 DINING
- gf5 LIVING
- gf6 BATHROOM
- gf7 ENTRANCE HALL
- gf8 PORCH

GROUND FLOOR PLAN

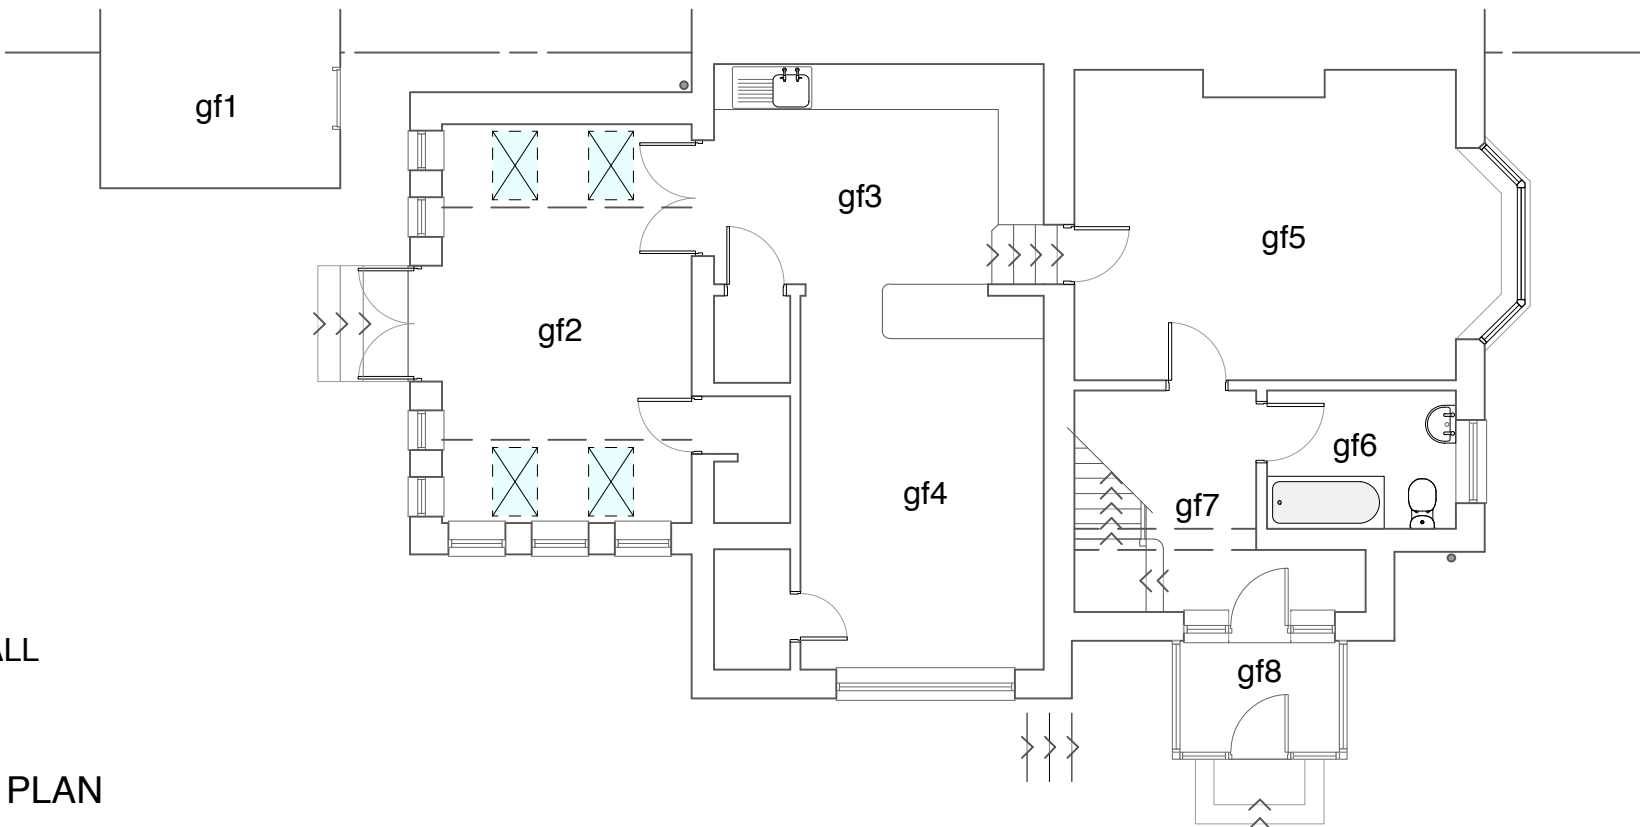

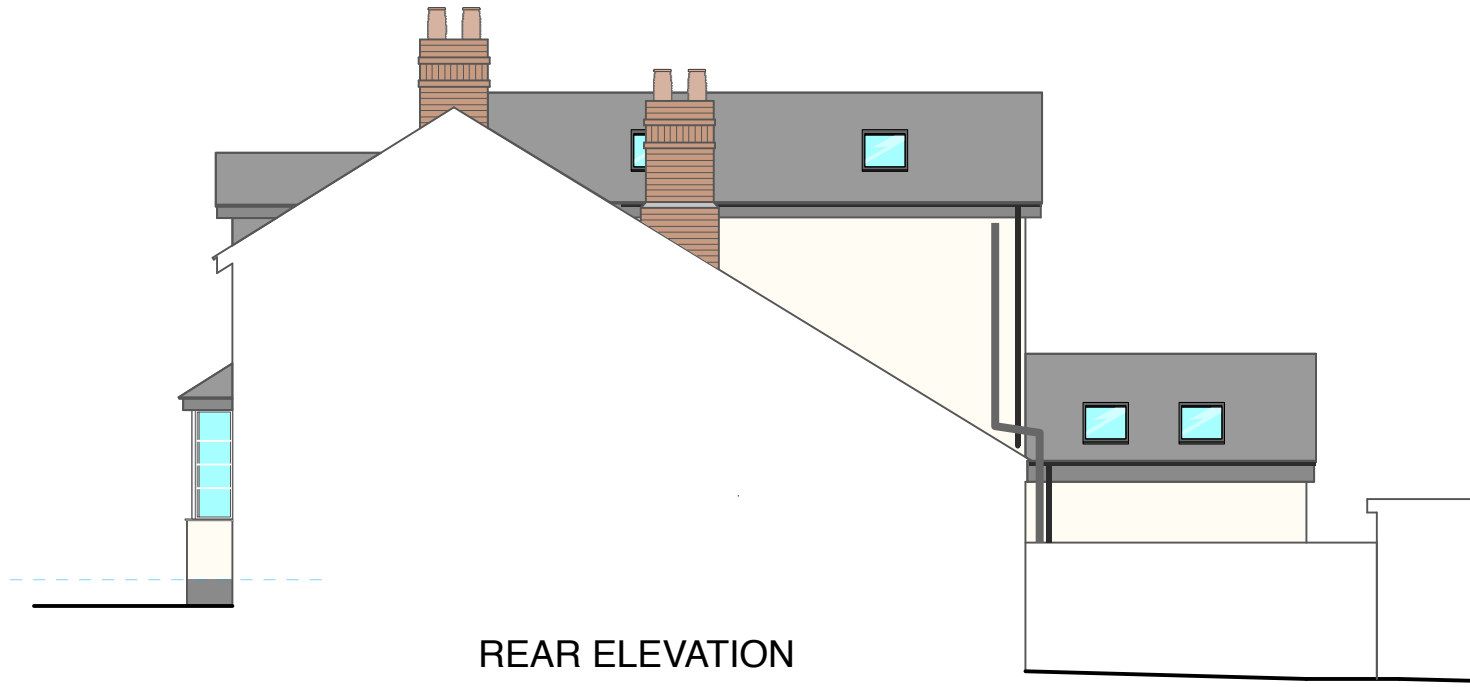

REAR ELEVATION



SIDE ELEVATION



SIDE ELEVATION



FRONT ELEVATION