
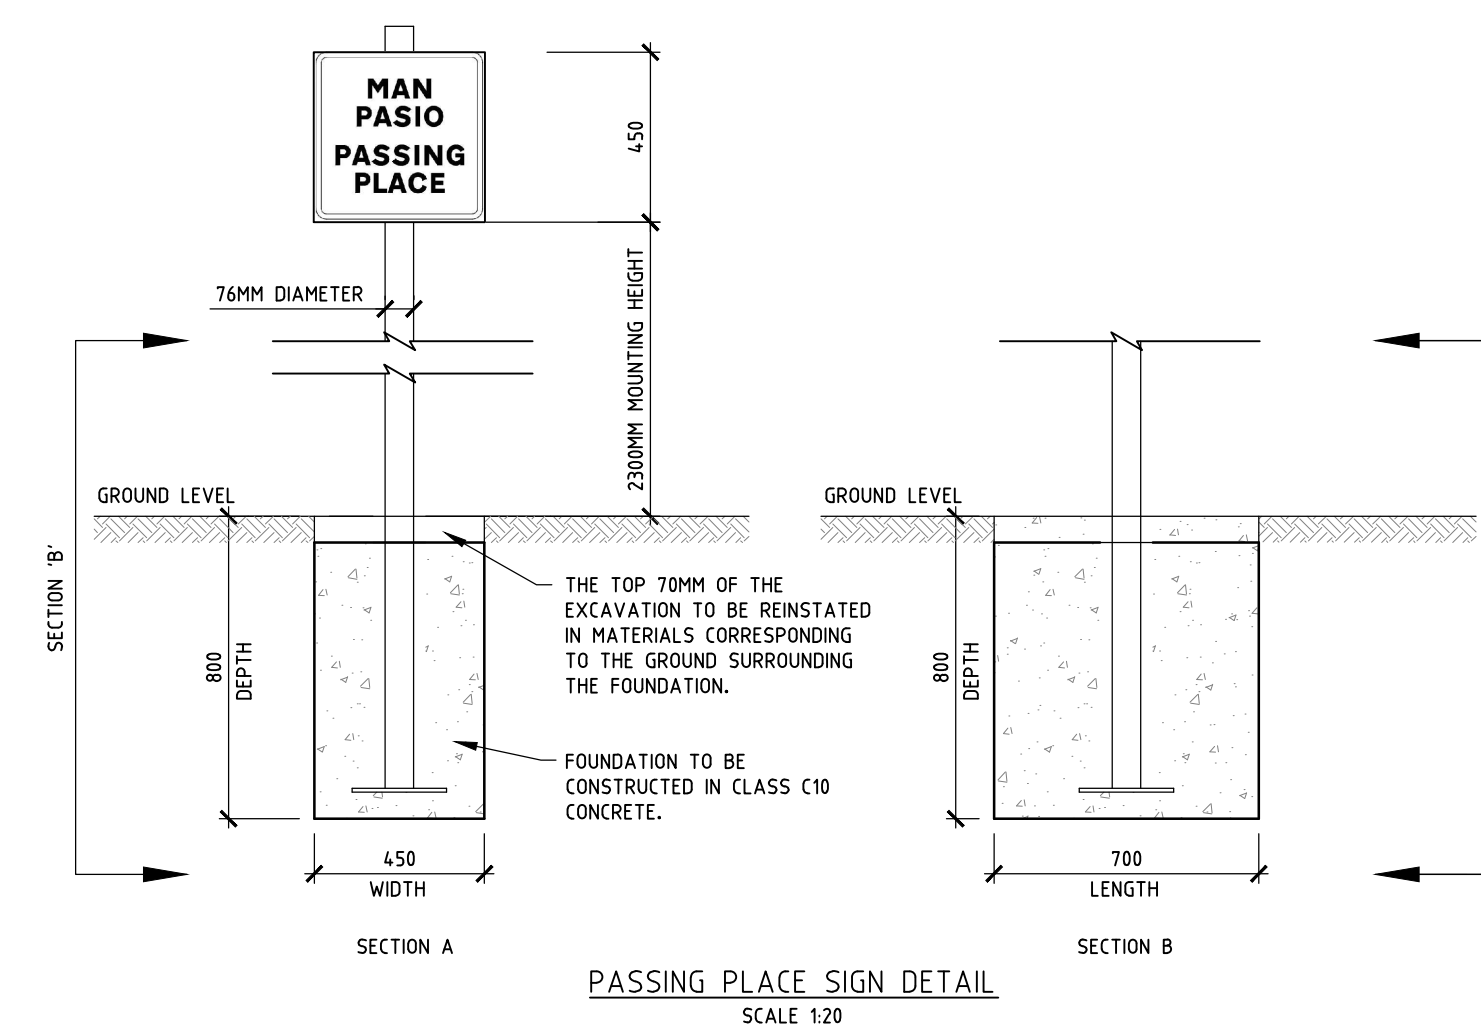
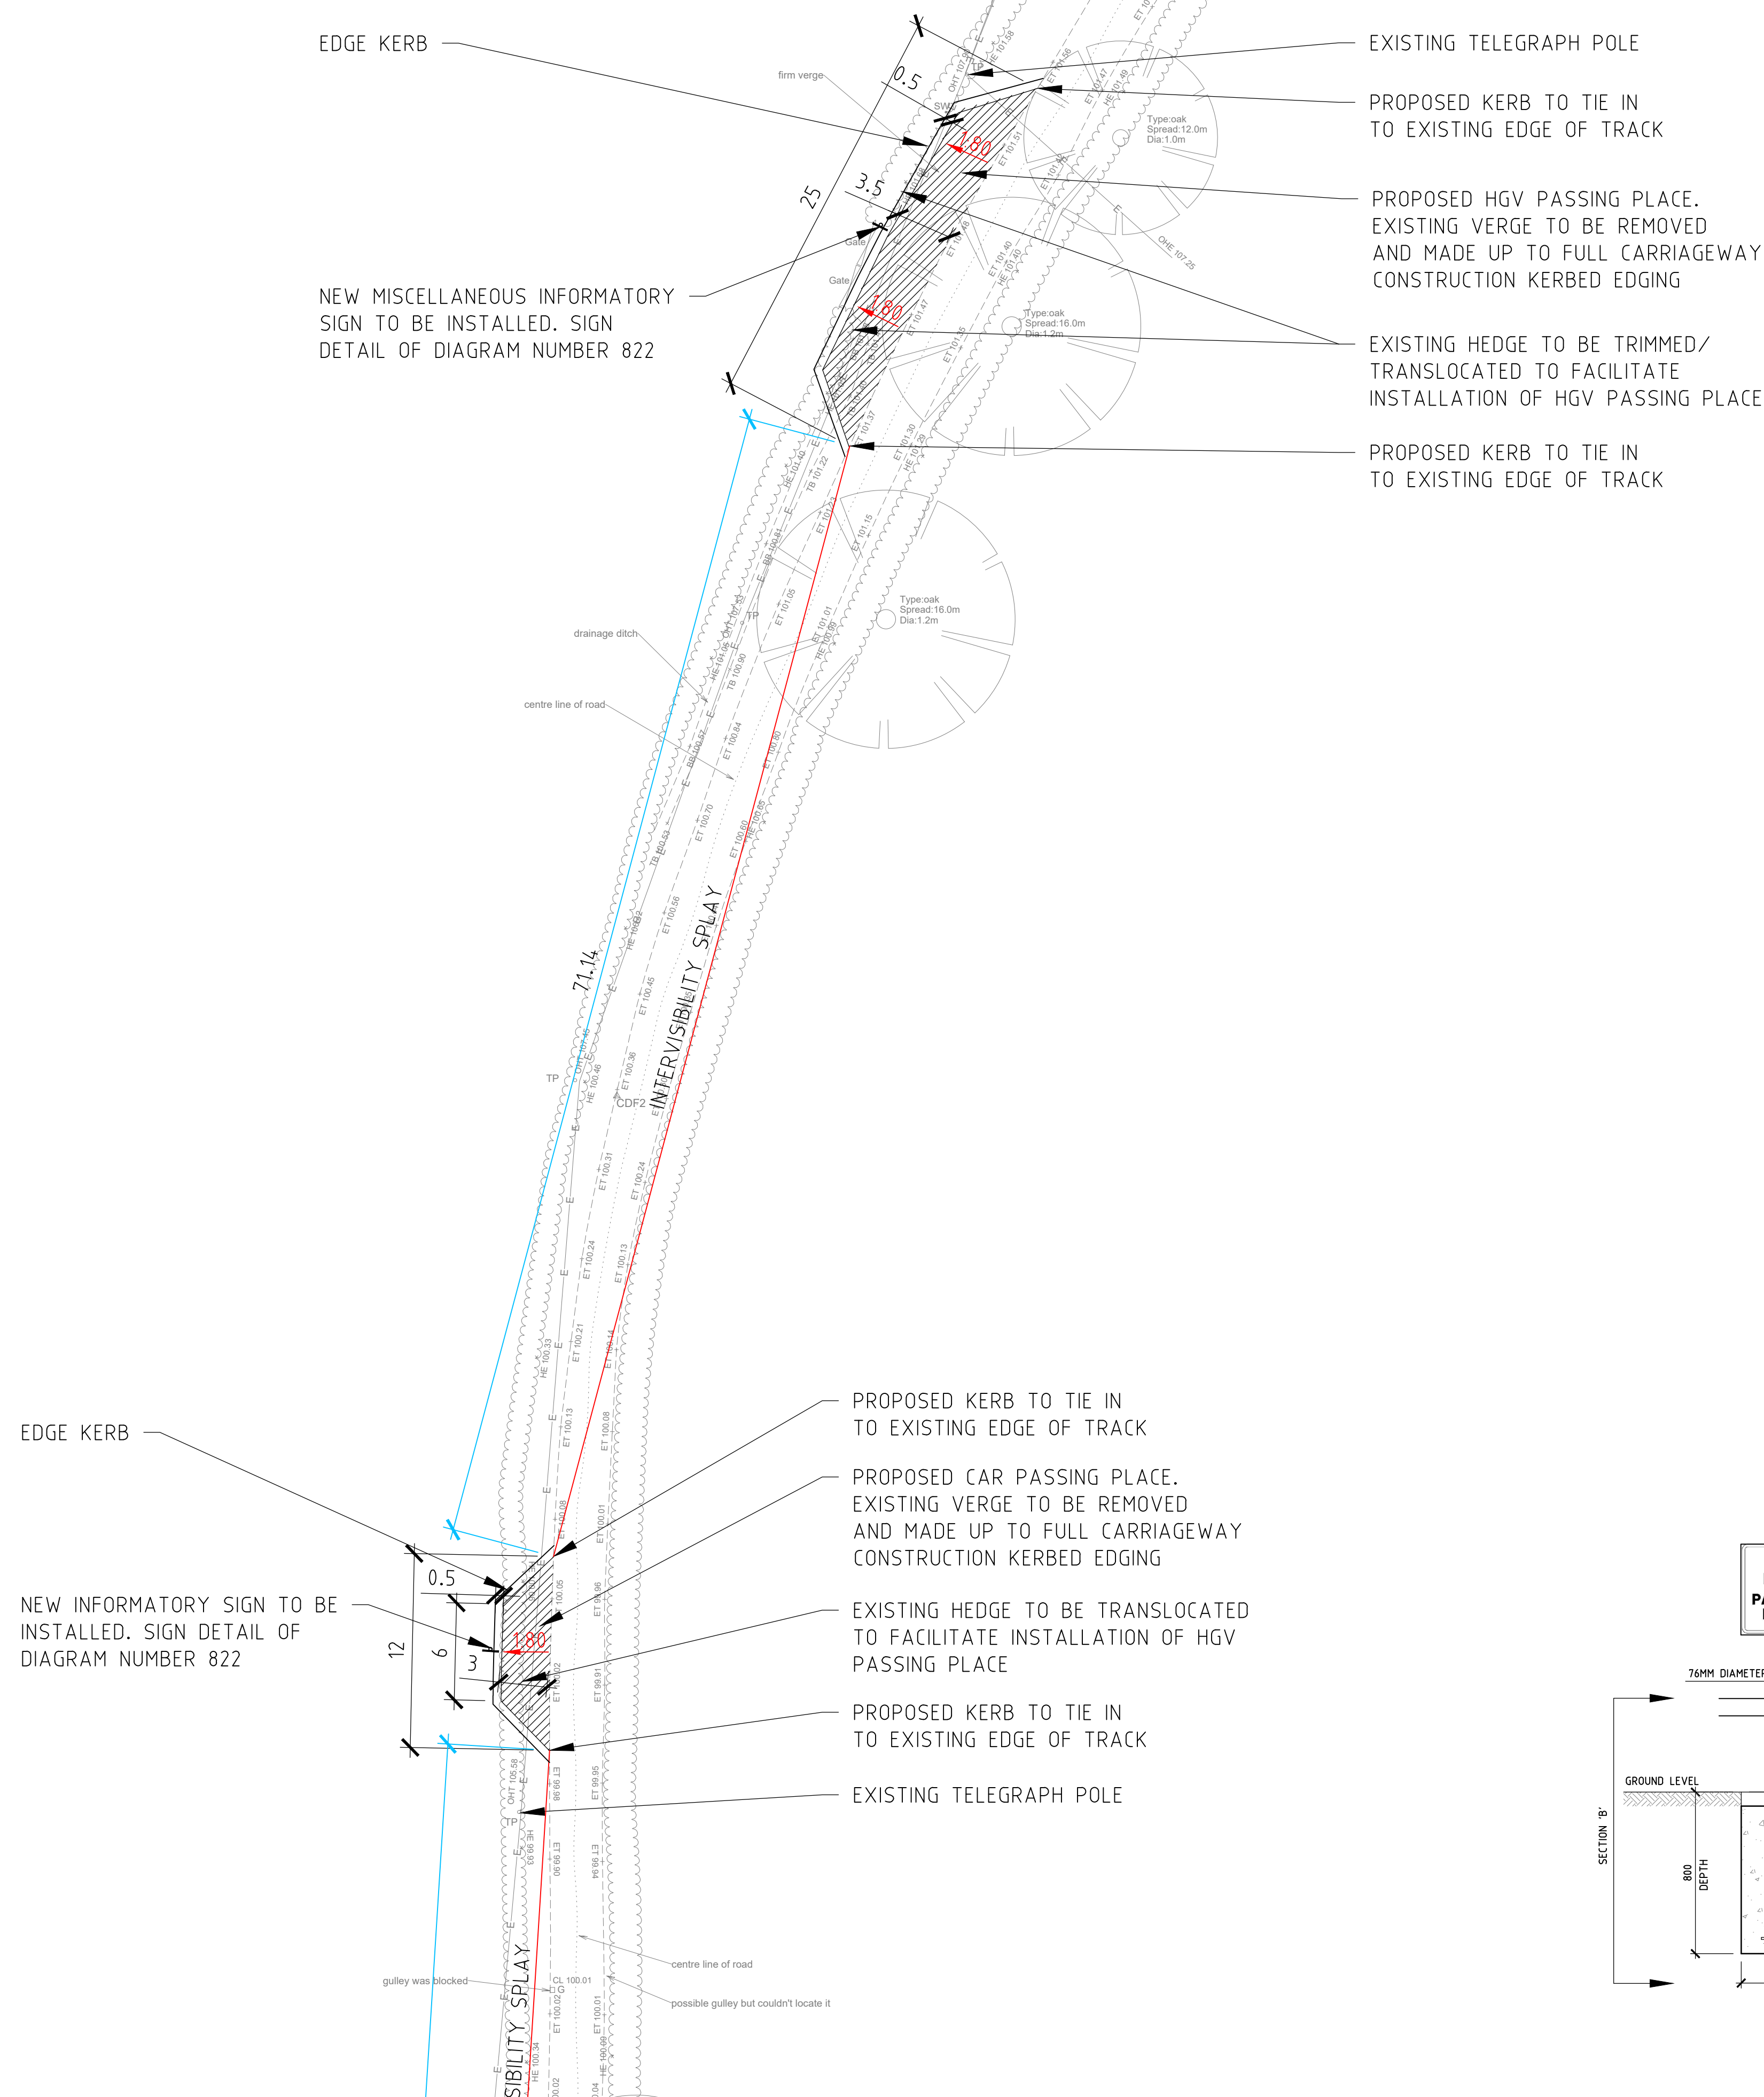


1. ALL WORKS SHALL BE CONSTRUCTED TO ADAPTABLE STANDARDS IN ACCORDANCE WITH WCBG STANDARD DETAILS.
2. ALL FOUNDATION DESIGN/MATERIALS TESTING SHALL BE CARRIED OUT IN ACCORDANCE WITH WCBG RESIDENTIAL ROADS & FOOTPATHS - APPENDIX D MINIMUM CONSTRUCTION SPECIFICATION. ALL TEST RESULTS/CERTIFICATES SHALL BE SUBMITTED TO WCBG FOR FURTHER APPROVAL.
3. ROAD MARKINGS SHALL COMPLY WITH THE TRAFFIC SIGNS REGULATIONS & GENERAL DIRECTIONS 2002 AND TRAFFIC SIGNS MANUAL (CHAPTER 5) ROAD MARKINGS 2003.

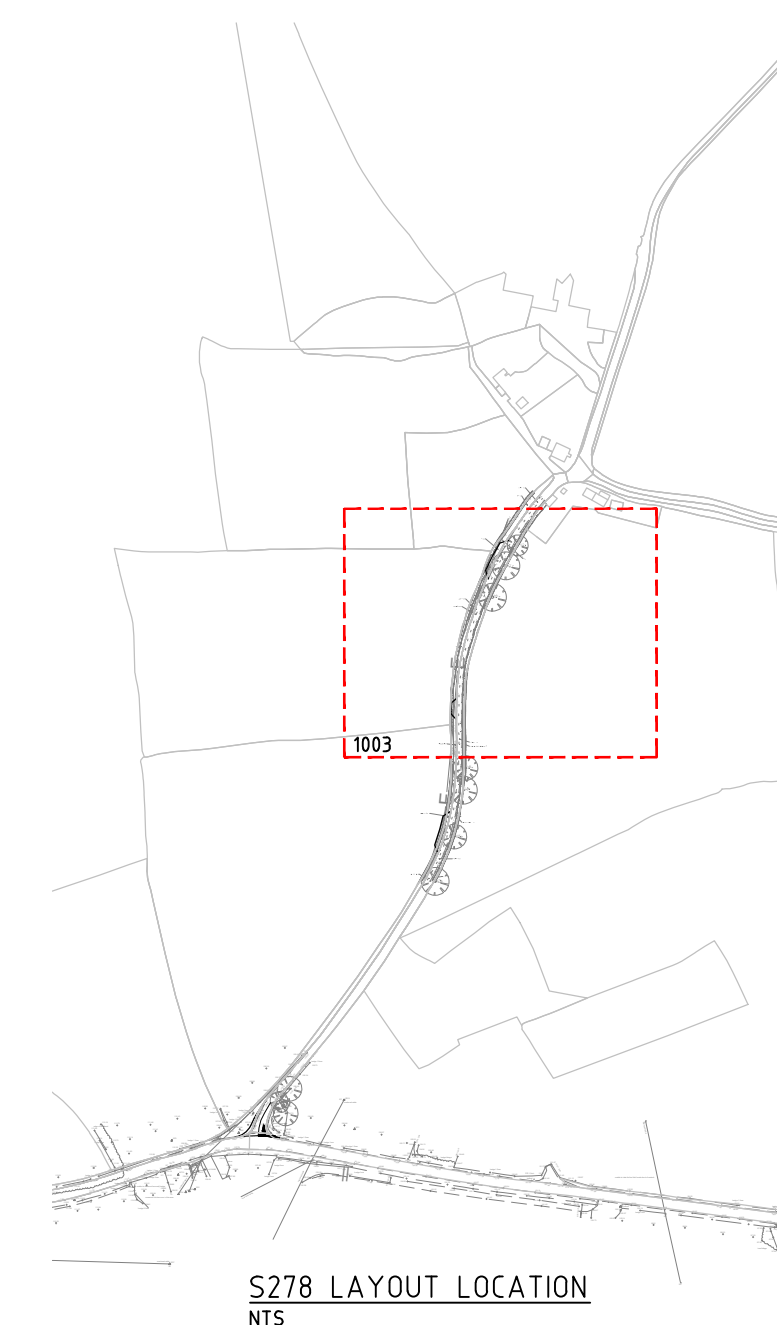

P02	22.02.21	Updated to suit WCBC S.278 comments	D.A	R
P01	18.11.20	PRELIMINARY - Issued for Information	J.C	R
Rev	Date	Description	By	C

EDGE
CONSULTING
ENGINEERS
www.edgece.com

Manchester . UK
3rd Floor, Conavon Court,
12 Blackfriars Street,
Manchester, M3 5BQ,
United Kingdom

T: +44 (0) 161 834 1938
E: manchester@edgece.com

The concepts + information contained in this document are the copyright of EDGE Consulting Engineers.
Use or copying of this document in whole or in part without the written permission of EDGE Consulting Engineers constitutes an infringement of copyright.

DO NOT SCALE DRAWINGS. IF IN DOUBT, ASK!

Project Name	
--------------	--

Project Name
**CINDERS FARM
RUABON**

Client _____

CARTER JONAS

Designed	Drawn	Checked	Scale @ A1
R.A	J.C	R.A	VARIES

Drawing Title
S278 GENERAL ARRANGEMENT
SHEET 3

Project No. _____ **PRELIMINARY**

200790

Drawing No. _____		Revision _____	
-------------------	--	----------------	--

200790-EDGE-XX-XX-DR-C-1003 P02

1997-03-12 12:12:12