


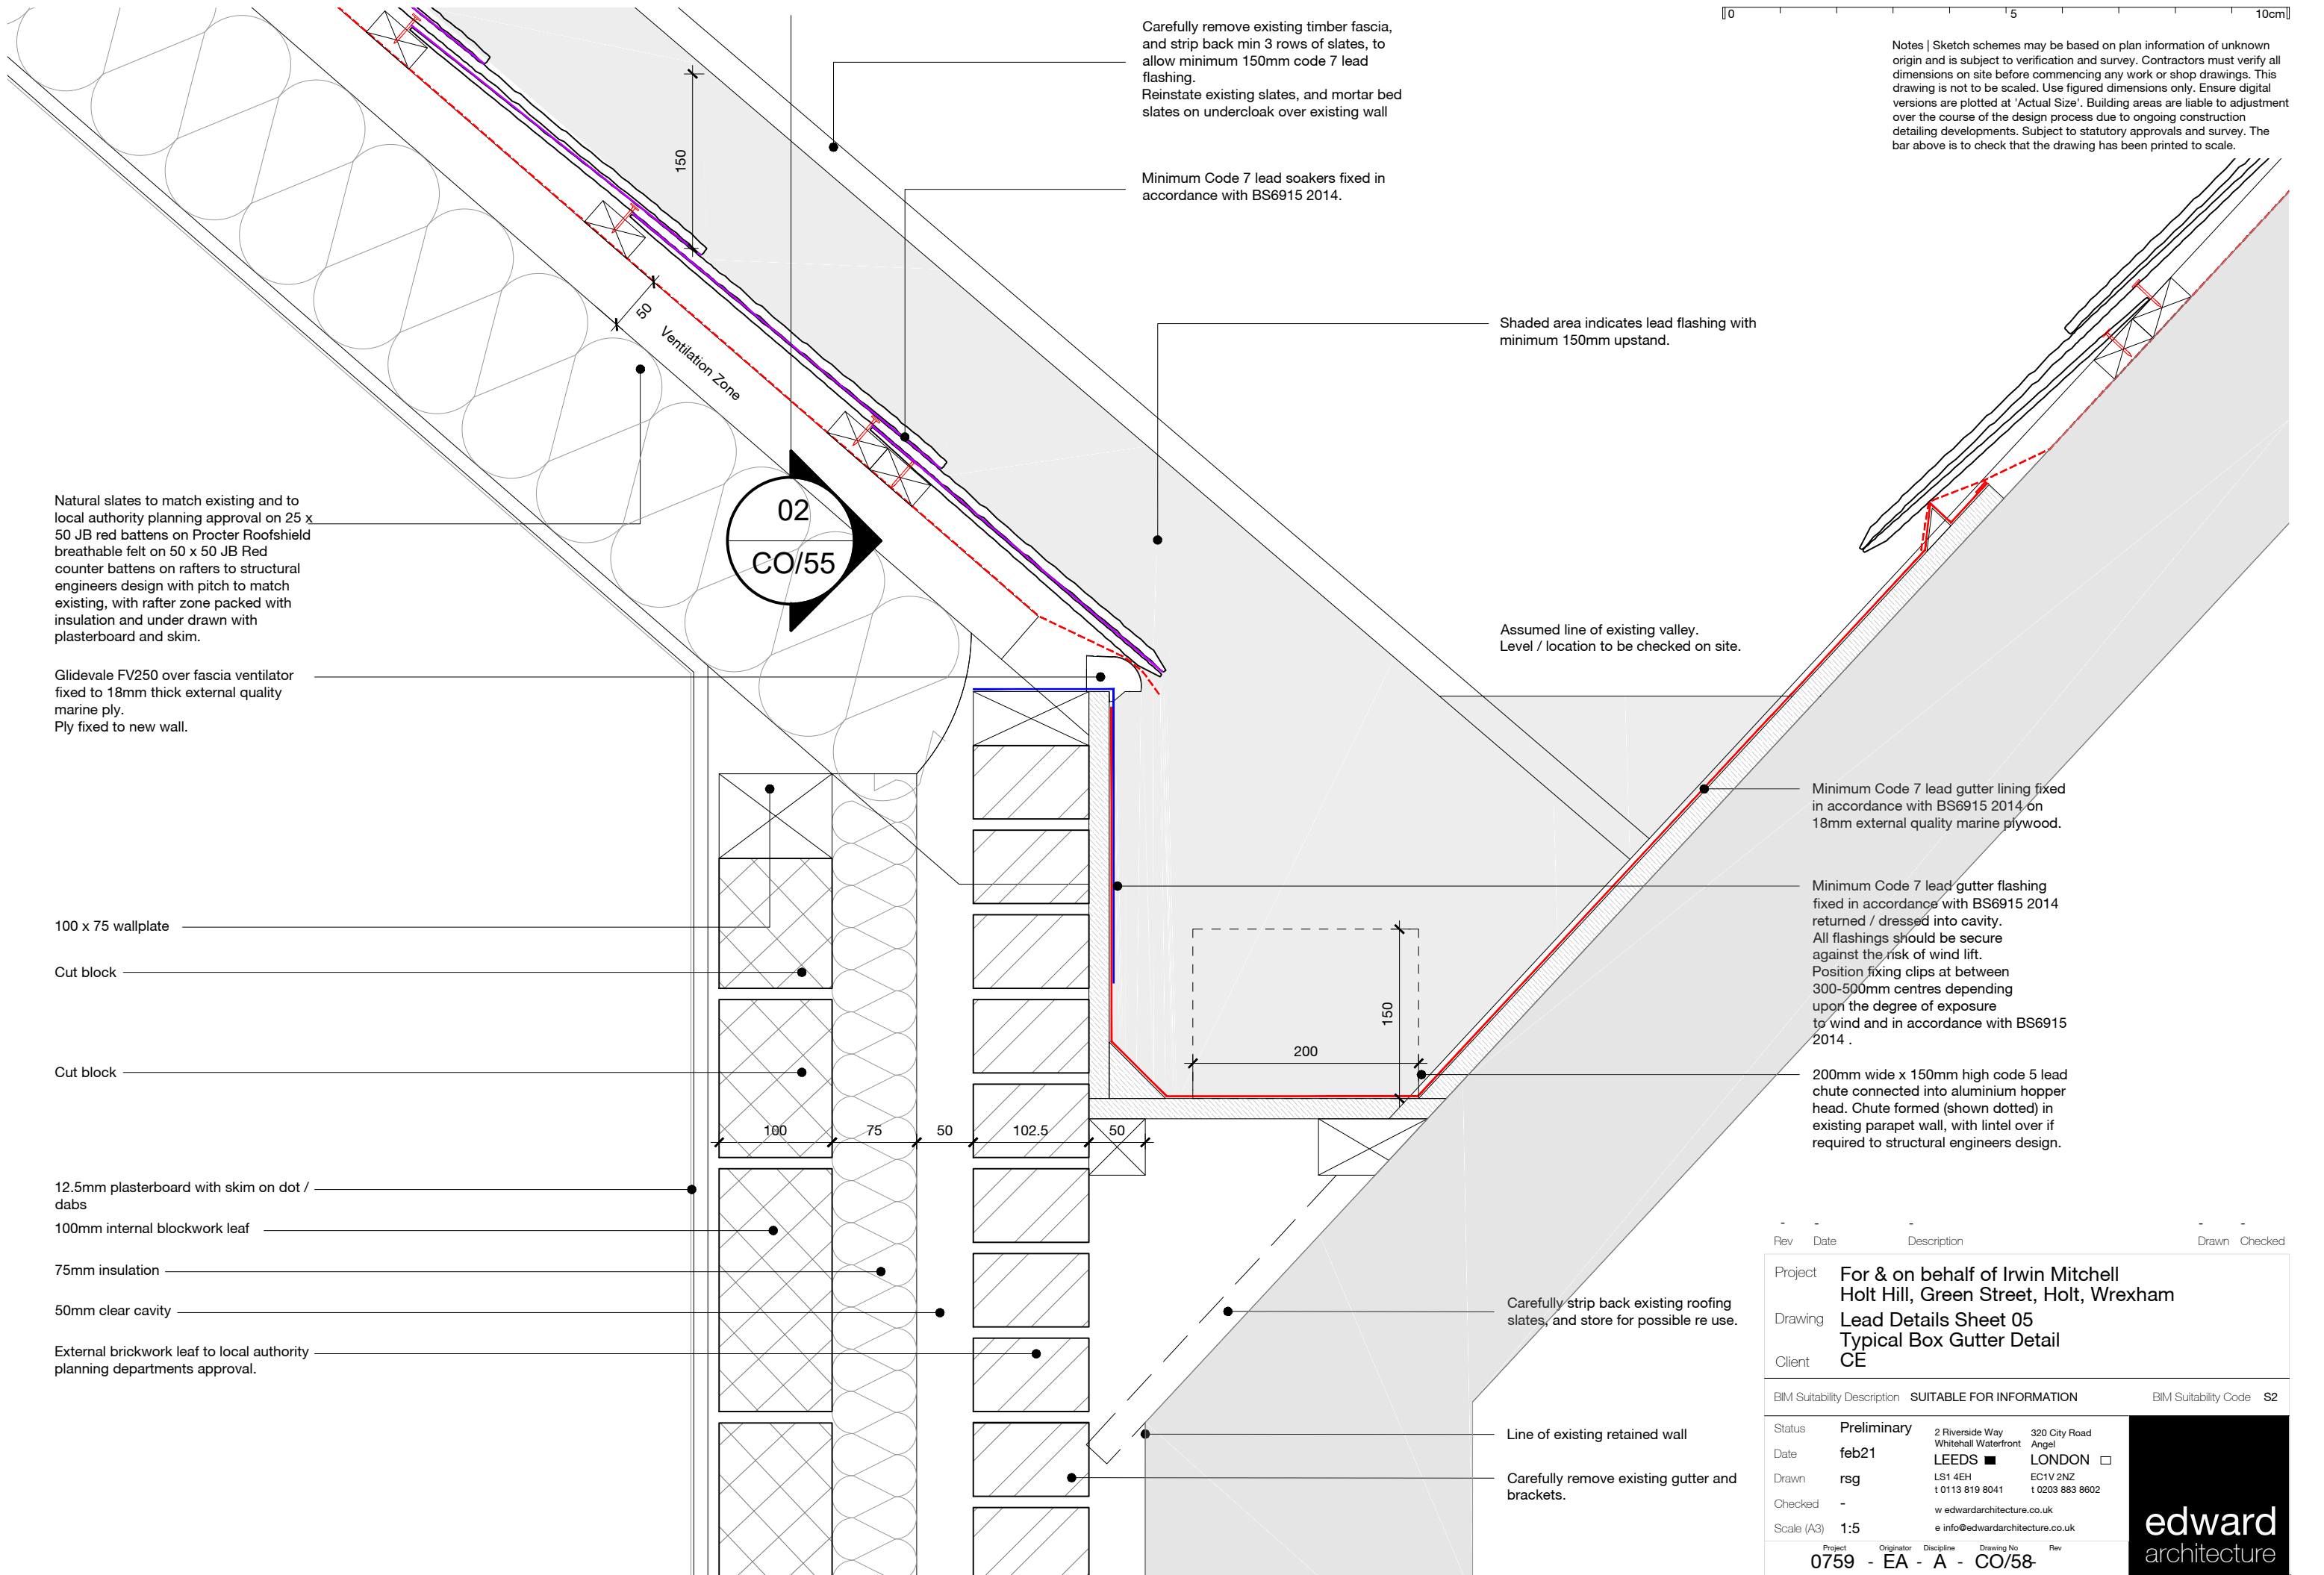

Rev	Date	Description	Drawn	Checked
Project	For & on behalf of Irwin Mitchell Holt Hill, Green Street, Holt, Wrexham			
Drawing	Lead Details Sheet 05 Typical Box Gutter Detail			
Client	CE			
BIM Suitability Description		SUITABLE FOR INFORMATION		BIM Suitability Code S2
Status	Preliminary	2 Riverside Way Whitehall Waterfront	320 City Road Angel	edward architecture
Date	feb21	LEEDS ■	LONDON □	
Drawn	rsg	LS1 4EH t 0113 819 8041	EC1V 2NZ t 0203 883 8602	
Checked	-	w edwardarchitecture.co.uk e info@edwardarchitecture.co.uk		
Scale (A3)	1:5			
Project	Originator	Discipline	Drawing No	Rev
0759	- EA	- A	CO/58	