


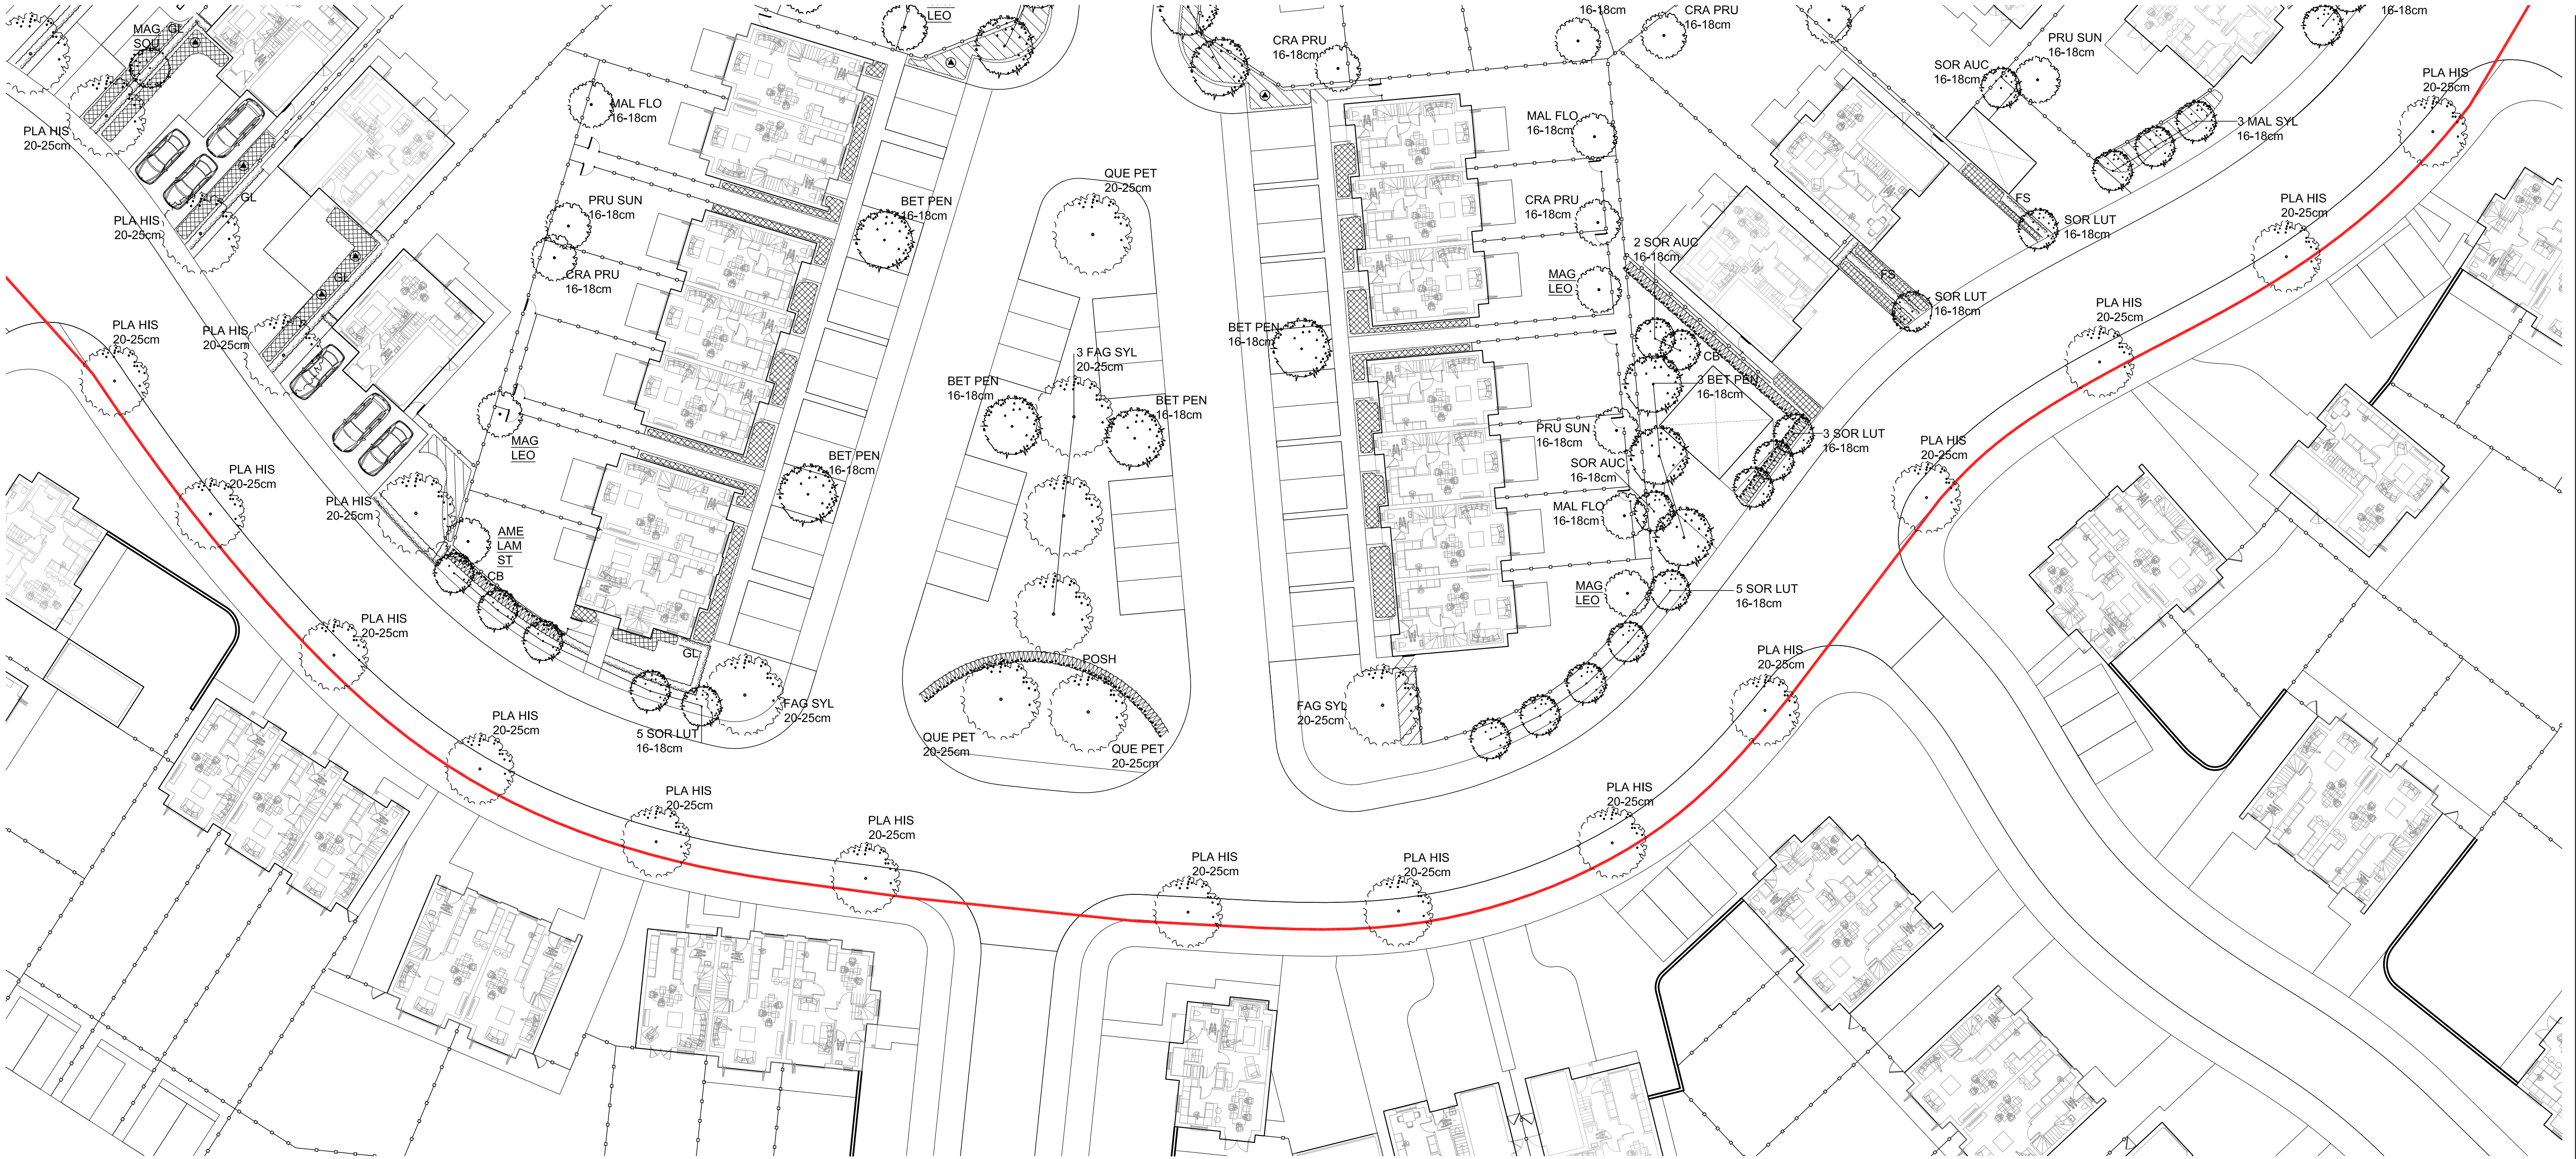


Spine Road Avenue Trees		Code	Size in cm	Root Condition
Platanus hispanica	London plane	PLA HIS	20-25 girth	RB

KEY

STRUCTURAL ELEMENTS - plants as labelled

- Proposed Large Trees
- Proposed Medium Trees
- Proposed Small/Ornamental Trees
- Proposed Specimen Shrub
- Proposed Native Boundary Hedges
- Proposed Hedges
- MIX A: Proposed Frontage Shrub Beds
- MIX B: Proposed Wall/Fence Shrub Beds
- MIX C: Proposed Parking Area Shrub Beds

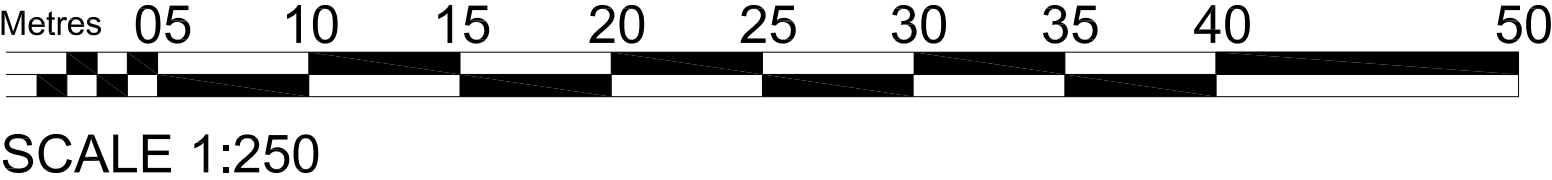

Unit 6, Longley Lane
Northenden, Manchester
M22 4WT

T: 0161 946 0808
E: design@barneswalker.co.uk
W: www.barneswalker.co.uk

DWG TITLE:
Plot Planting Southern Boundary

DWG NO:
M3246-PA-16-V1

CLIENT:
Pure Homes

PROJECT TITLE:
Ruabon, Wrexham

WORK STAGE:
PLANNING

DATE:
09.2020

SCALE:
1:250@A1

DRAWN BY:
HB/SC

CHECKED BY:
SC/CWB

© This drawing, the graphics and the landscape works and ideas depicted therein remains the copyright of Barnes Walker Limited and may not be used, copied in whole or part, or amended without prior written permission of Barnes Walker Limited. All dimensions are to be checked on site and in the event of any discrepancy refer to Barnes Walker Limited.