



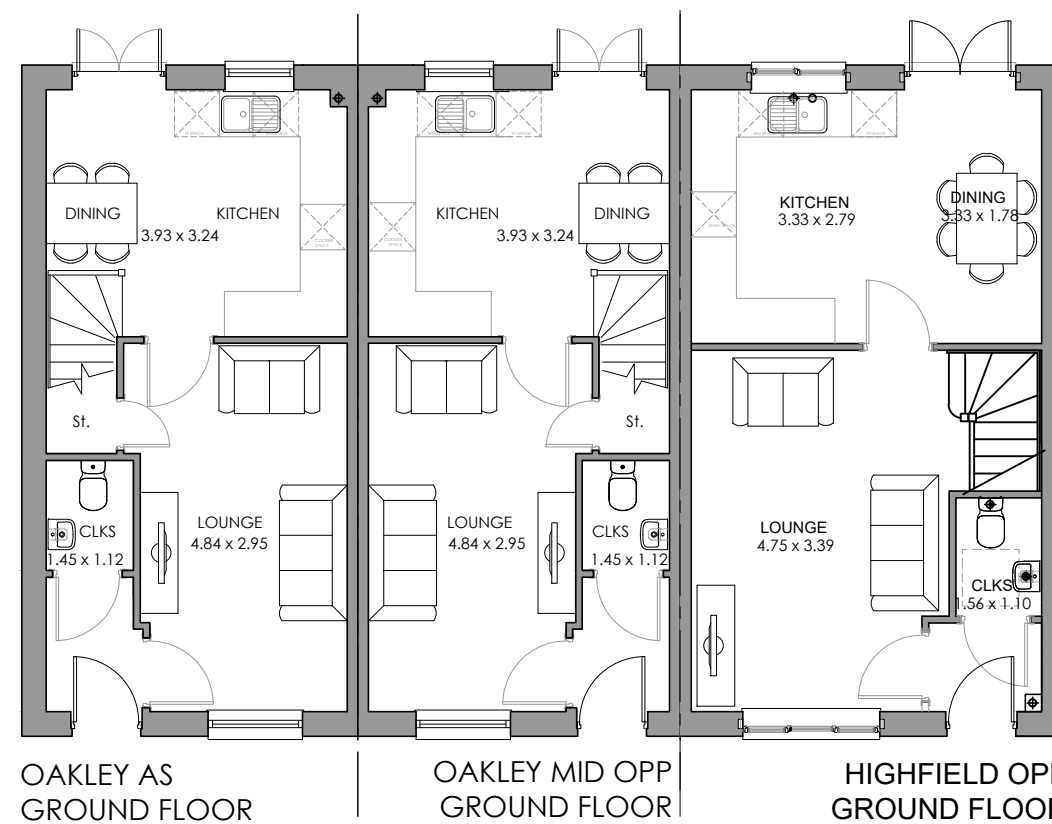


Rev:	Description:	Date:
 Castle Green Homes, Unit 20, St. Asaph Business Park, Ffordd Richard Davies, St Asaph, Denbighshire. LL17 0LJ. Tel. 01745 536677		
Site:	Rossett Road, Rossett	
Title:	Oakley & Highfield 3 Block Floor Plans	
Scale:	1:100 @ A3	Date: 18.01.21
Ref:	RRDR - OAKHIGH3. PL01	Rev: -

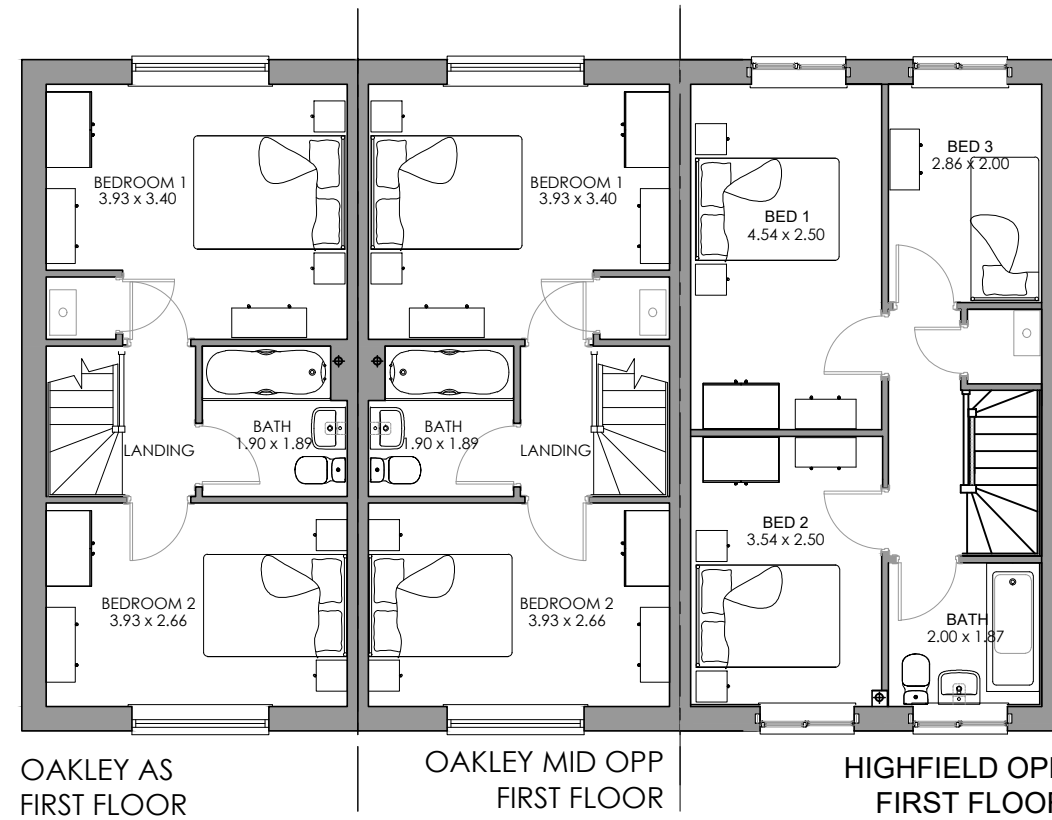

OAKLEY AS
FRONT ELEVATION

OAKLEY MID OPP
FRONT ELEVATION

HIGHFIELD OPP
FRONT ELEVATION

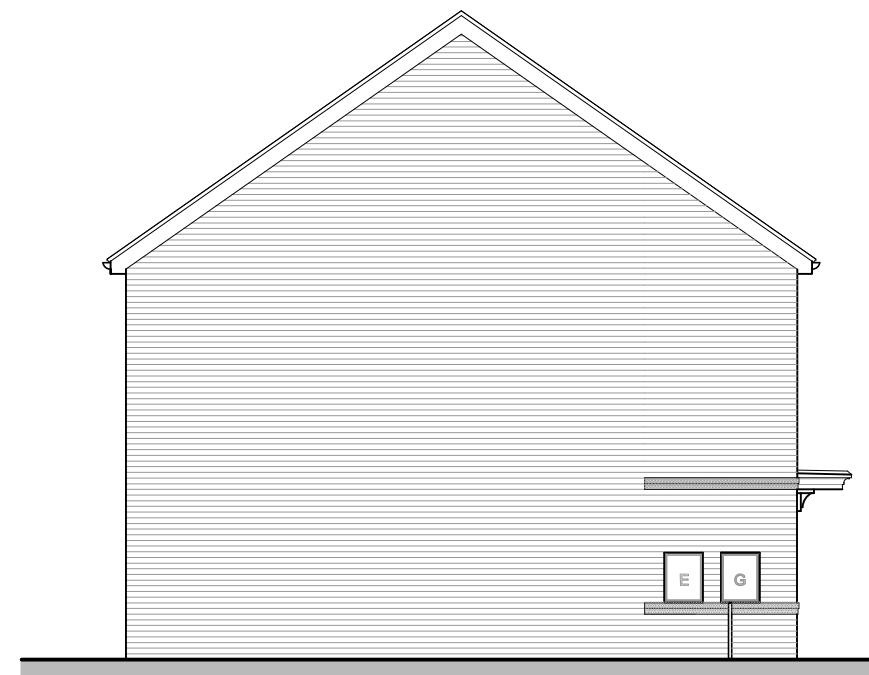

OAKLEY AS
SIDE ELEVATION



HIGHFIELD OPP
REAR ELEVATION

OAKLEY MID OPP
REAR ELEVATION

OAKLEY AS
REAR ELEVATION



HIGHFIELD OPP
SIDE ELEVATION

Rev:	Description:	Date:



Castle Green Homes,
Unit 20,
St. Asaph Business Park,
Ffordd Richard Davies, St Asaph,
Denbighshire. LL17 0LJ.
Tel. 01745 536677


Site:	Rossett Road, Rossett	
Title:	Oakley & Highfield 3 Block Elevations (Brick)	
Scale:	1:100 @ A3	Date: 18.01.21
Ref:	RRDR - OAKHIGH3. PL02	Rev: -



OAKLEY AS
FRONT ELEVATION

OAKLEY MID OPP
FRONT ELEVATION

HIGHFIELD OPP
FRONT ELEVATION

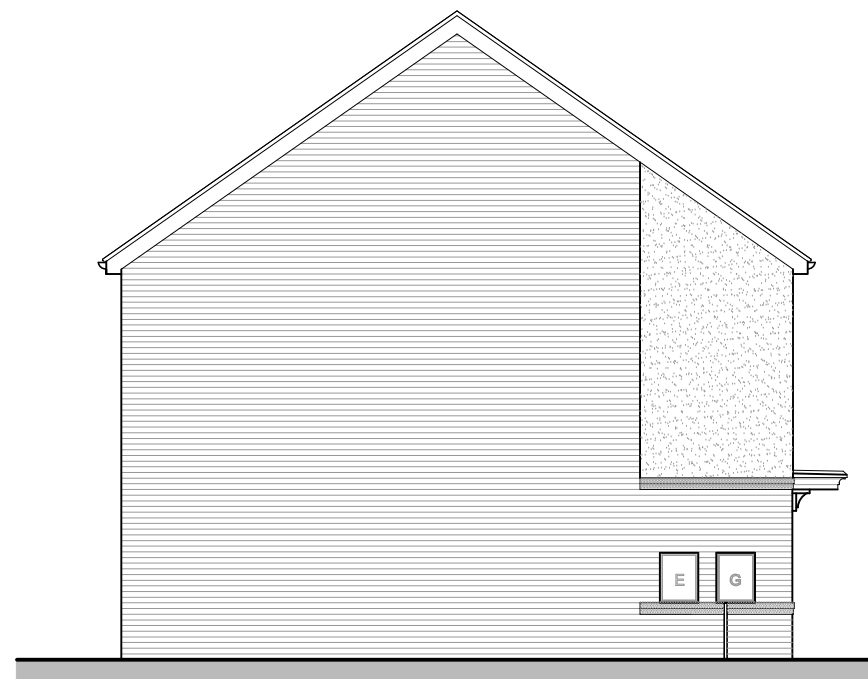

OAKLEY AS
SIDE ELEVATION



HIGHFIELD OPP
REAR ELEVATION

OAKLEY MID OPP
REAR ELEVATION

OAKLEY AS
REAR ELEVATION




HIGHFIELD OPP
SIDE ELEVATION

Rev:	Description:	Date:



Castle Green Homes,
Unit 20,
St. Asaph Business Park,
Ffordd Richard Davies, St Asaph,
Denbighshire. LL17 0LJ.
Tel. 01745 536677

Site:	Rossett Road, Rossett	
Title:	Oakley & Highfield 3 Block Elevations (Render)	
Scale:	1:100 @ A3	Date: 18.01.21
Ref:	RRDR - OAKHIGH3. PL03	Rev: -

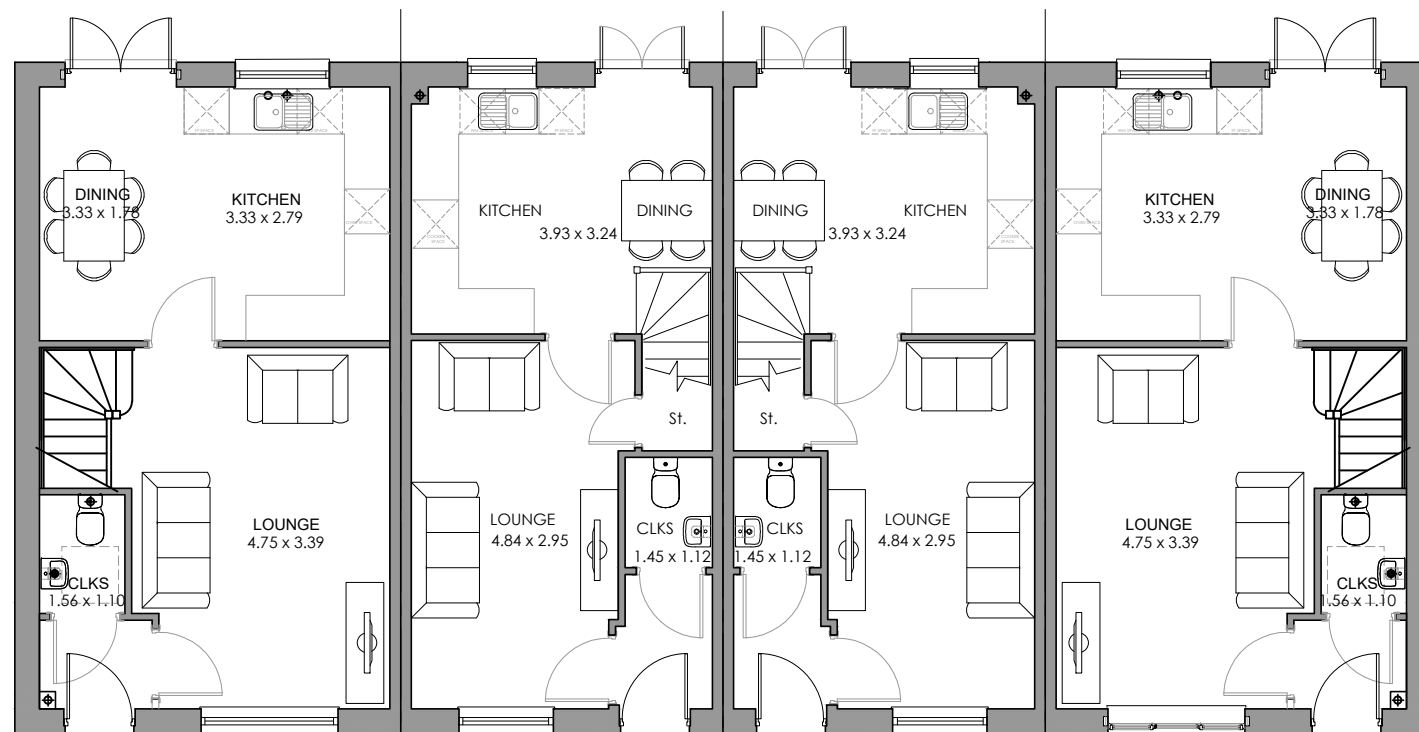


HIGHFIELD AS
GROUND FLOOR

OAKLEY MID OPP
GROUND FLOOR

OAKLEY MID AS
GROUND FLOOR

HIGHFIELD OPP
GROUND FLOOR

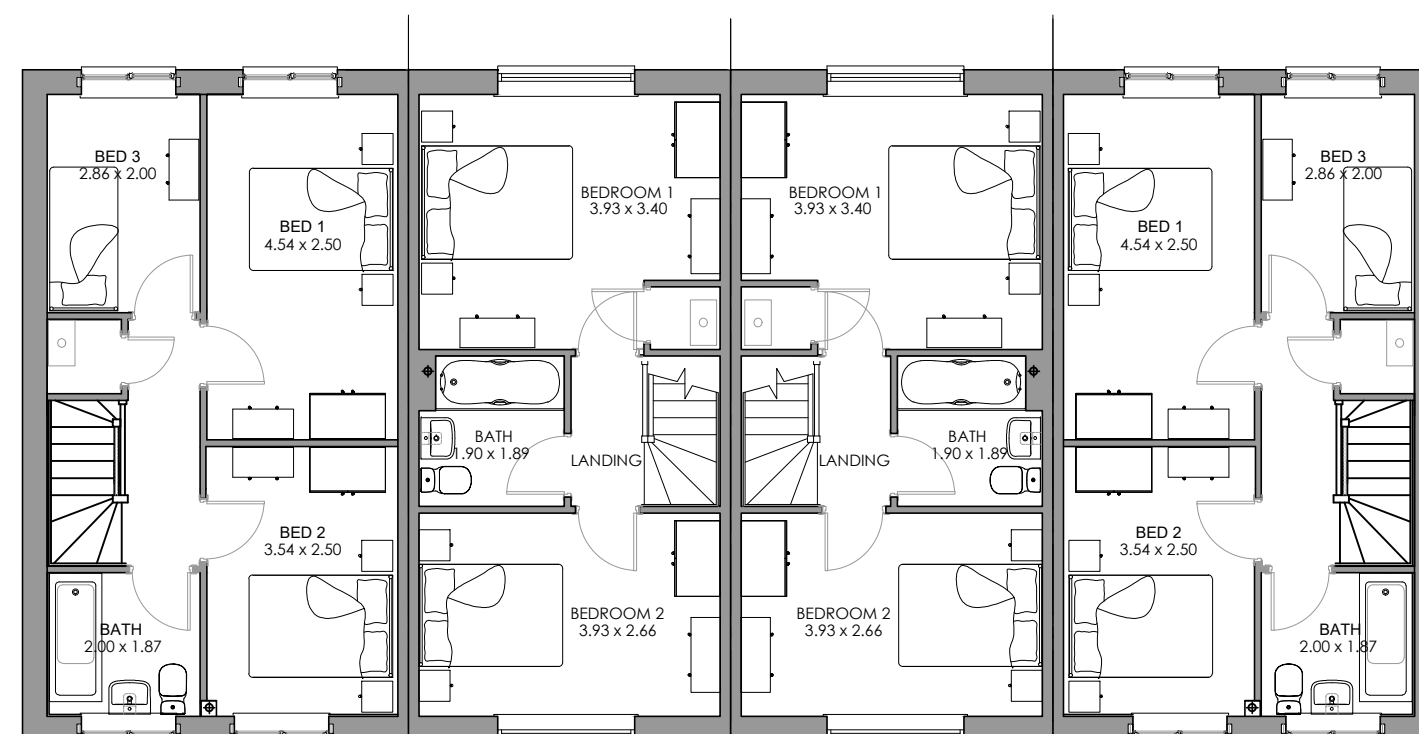

HIGHFIELD AS
FIRST FLOOR

OAKLEY MID OPP
FIRST FLOOR

OAKLEY MID AS
FIRST FLOOR

HIGHFIELD OPP
FIRST FLOOR

Rev:	Description:	Date:
 Castle Green Homes, Unit 20, St. Asaph Business Park, Ffordd Richard Davies, St Asaph, Denbighshire. LL17 0LJ. Tel. 01745 536677		
Site: Rossett Road, Rossett		
Title: Oakley & Highfield 4 Block Floor Plans		
Scale: 1:100 @ A3	Date: 18.01.21	
Ref: RRDR - OAKHIGH4. PL01	Rev: -	



HIGHFIELD AS
FRONT ELEVATION

OAKLEY MID OPP
FRONT ELEVATION

OAKLEY MID OPP
FRONT ELEVATION

HIGHFIELD AS
FRONT ELEVATION



HIGHFIELD OPP
SIDE ELEVATION



HIGHFIELD AS
REAR ELEVATION

OAKLEY MID OPP
REAR ELEVATION

OAKLEY MID OPP
REAR ELEVATION

HIGHFIELD AS
REAR ELEVATION





HIGHFIELD AS
SIDE ELEVATION

Rev:	Description:	Date:




Castle Green Homes,
Unit 20,
St. Asaph Business Park,
Ffordd Richard Davies, St Asaph,
Denbighshire. LL17 0LJ.
Tel. 01745 536677

Site:	Rossett Road, Rossett	
Title:	Oakley & Highfield 4 Block Elevations (Brick)	
Scale:	1:100 @ A3	Date: 18.01.21
Ref:	RRDR - OAKHIGH4. PL02	Rev: -

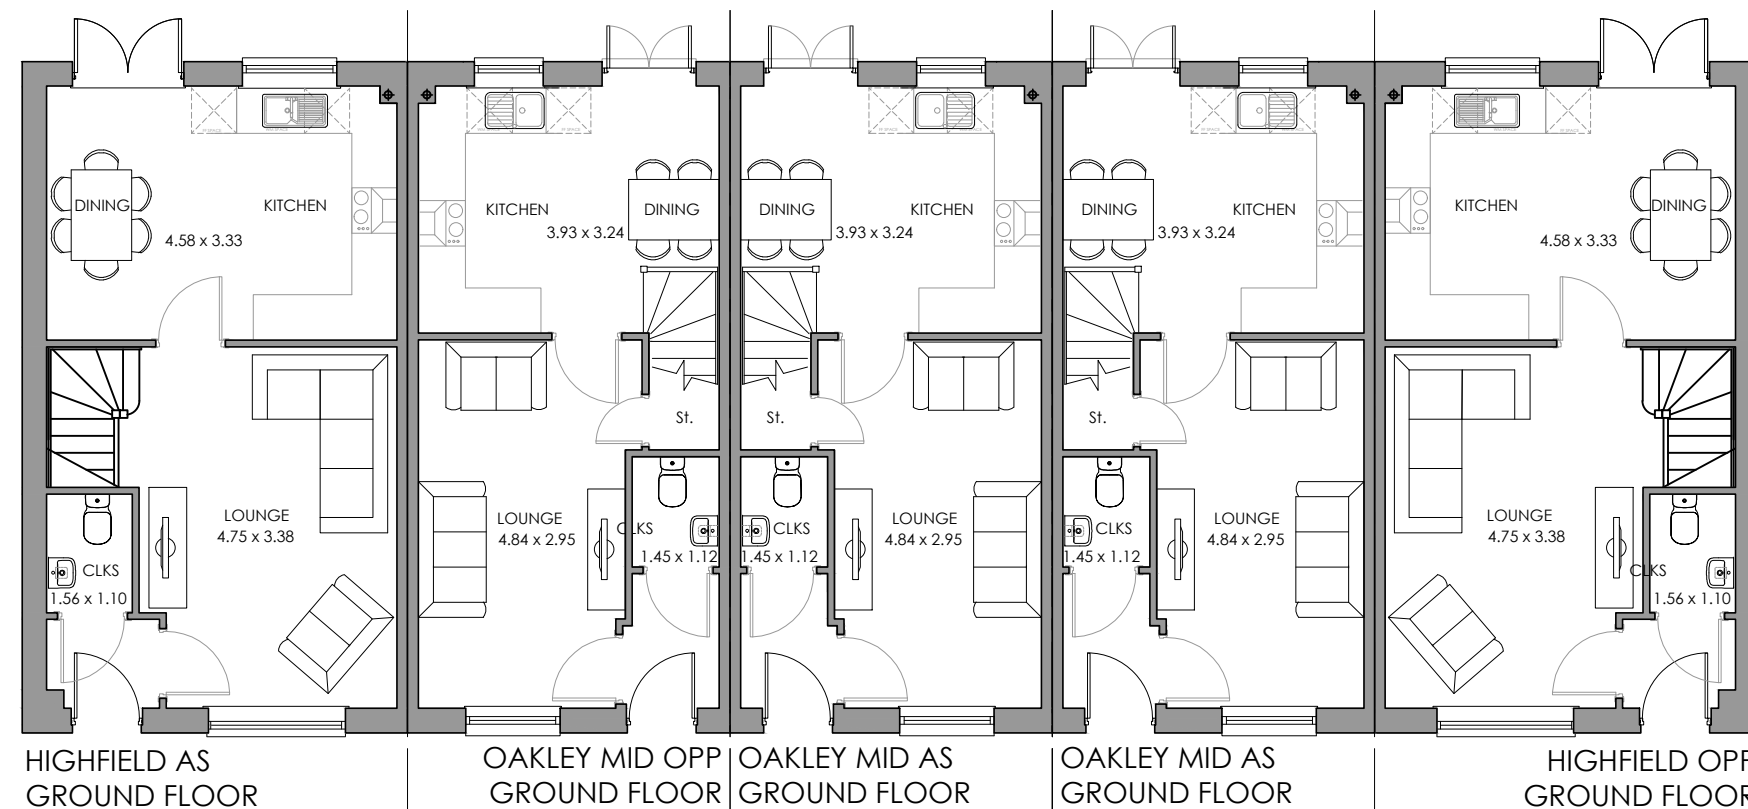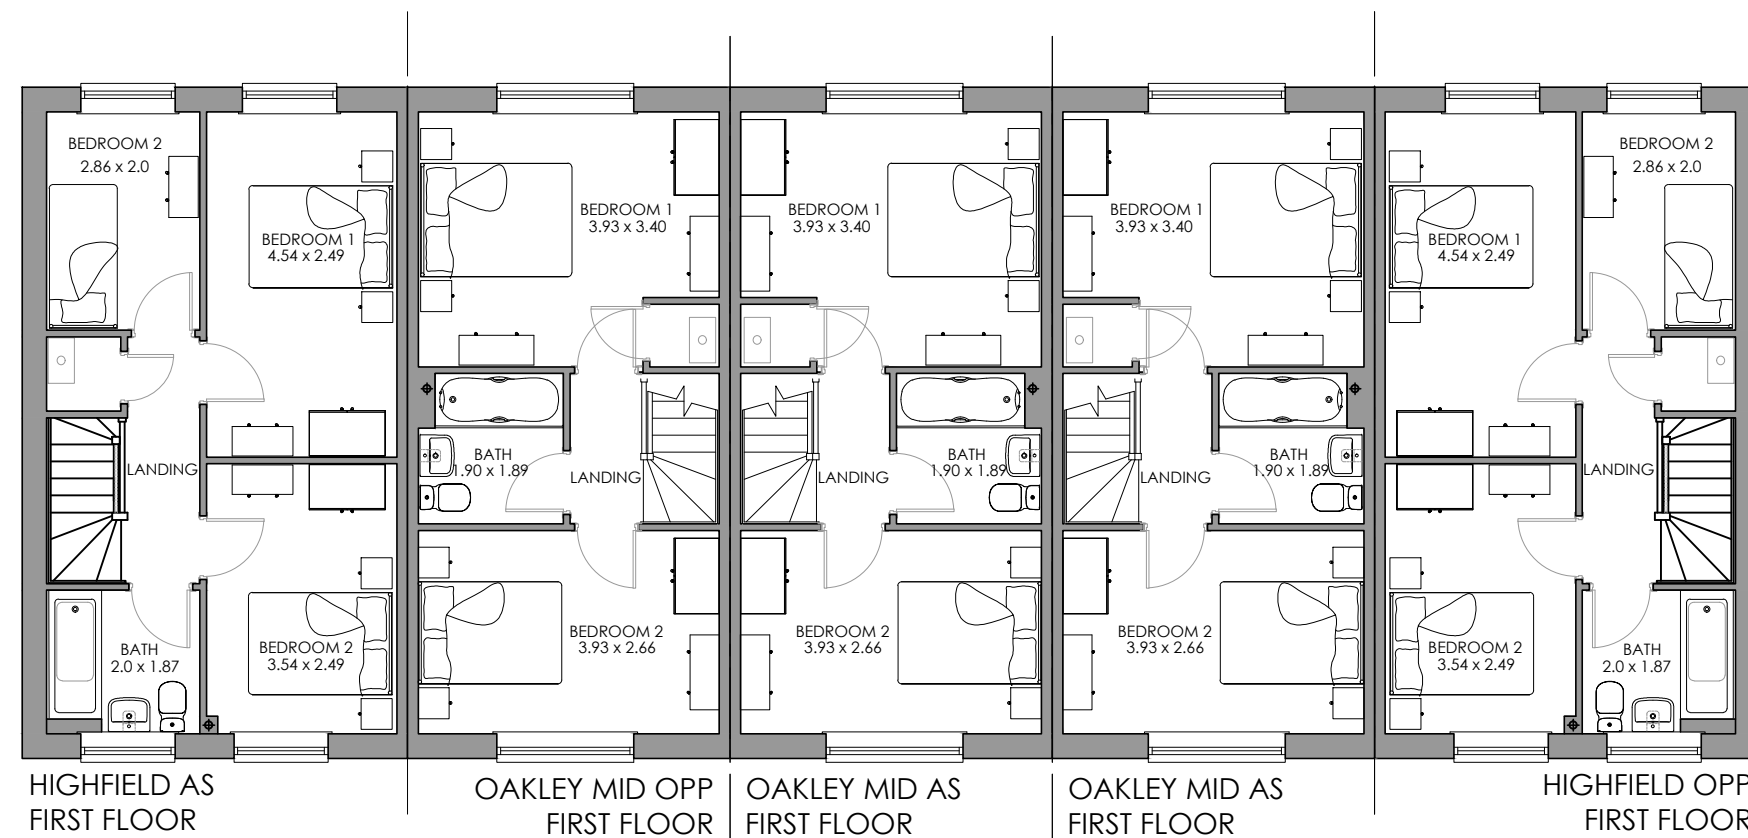

Rev:	Description:	Date:
 Castle Green Homes, Unit 20, St. Asaph Business Park, Ffordd Richard Davies, St Asaph, Denbighshire. LL17 0LJ. Tel. 01745 536677		
Site: Rossett Road, Rossett		
Title: Oakley & Highfield 5 Block Floor Plans		
Scale: 1:100 @ A3	Date: 18.01.21	
Ref: RRDR - OAKHIGH5. PL01	Rev: -	

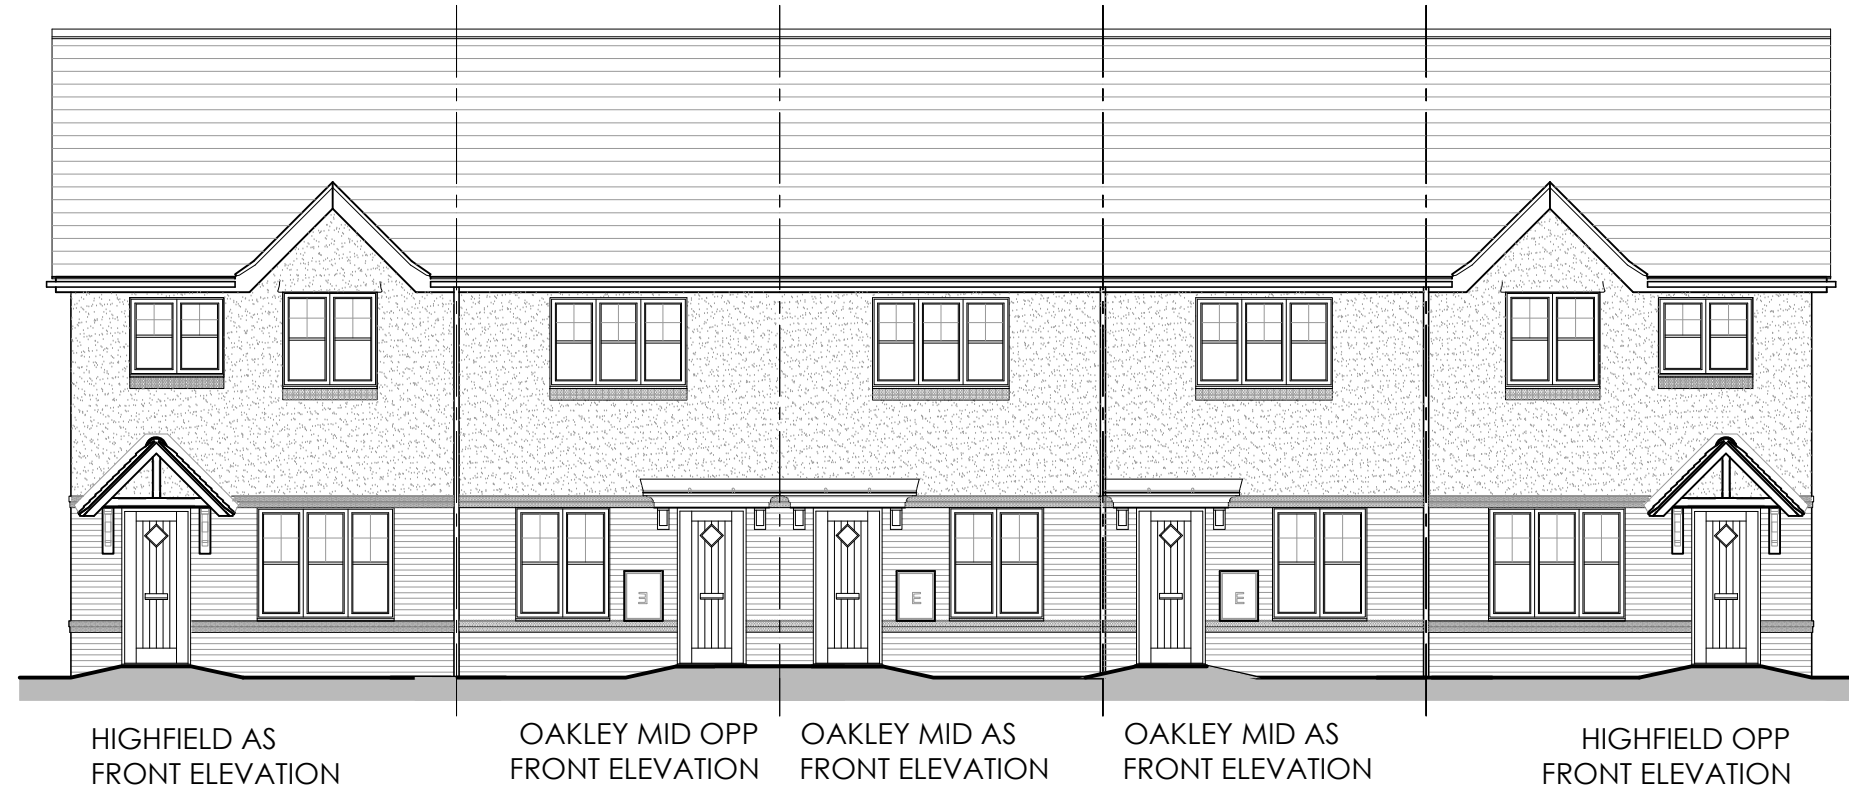

HIGHFIELD AS
FRONT ELEVATION

OAKLEY MID OPP
FRONT ELEVATION

OAKLEY MID AS
FRONT ELEVATION

OAKLEY MID AS
FRONT ELEVATION

HIGHFIELD OPP
FRONT ELEVATION



HIGHFIELD OPP
REAR ELEVATION


OAKLEY MID AS
REAR ELEVATION

OAKLEY MID AS
REAR ELEVATION


OAKLEY MID OPP
REAR ELEVATION

HIGHFIELD AS
REAR ELEVATION

Rev:	Description:	Date:
 Castle Green Homes, Unit 20, St. Asaph Business Park, Ffordd Richard Davies, St Asaph, Denbighshire. LL17 0LJ. Tel. 01745 536677		
Site: Rossett Road, Rossett		
Title: Oakley & Highfield 5 Block Elevations (Render)		
Scale: 1:100 @ A3	Date: 18.01.21	
Ref: RRDR - OAKHIGH5. PL02	Rev: -	

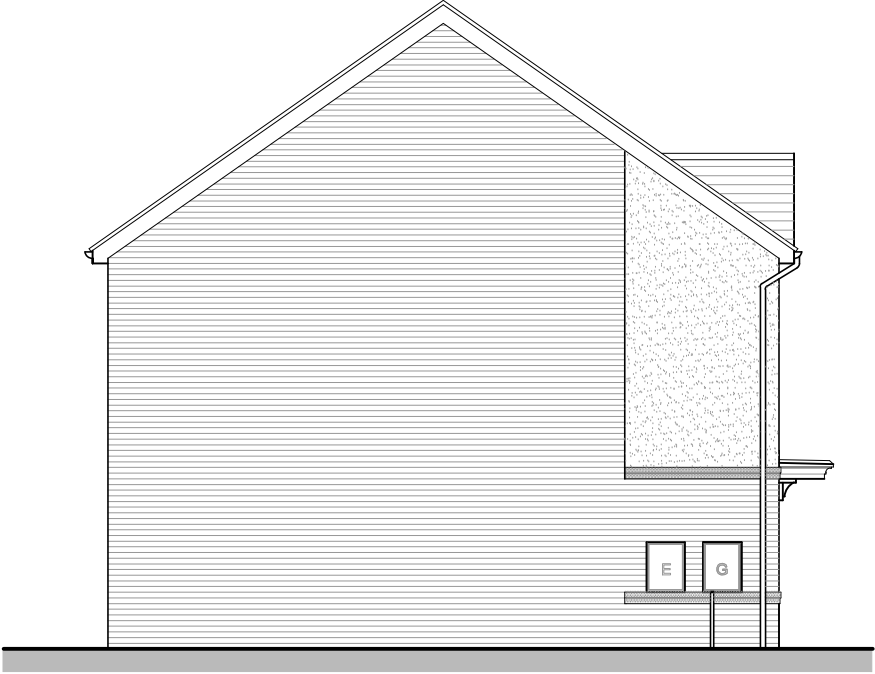

HIGHFIELD AS
SIDE ELEVATION

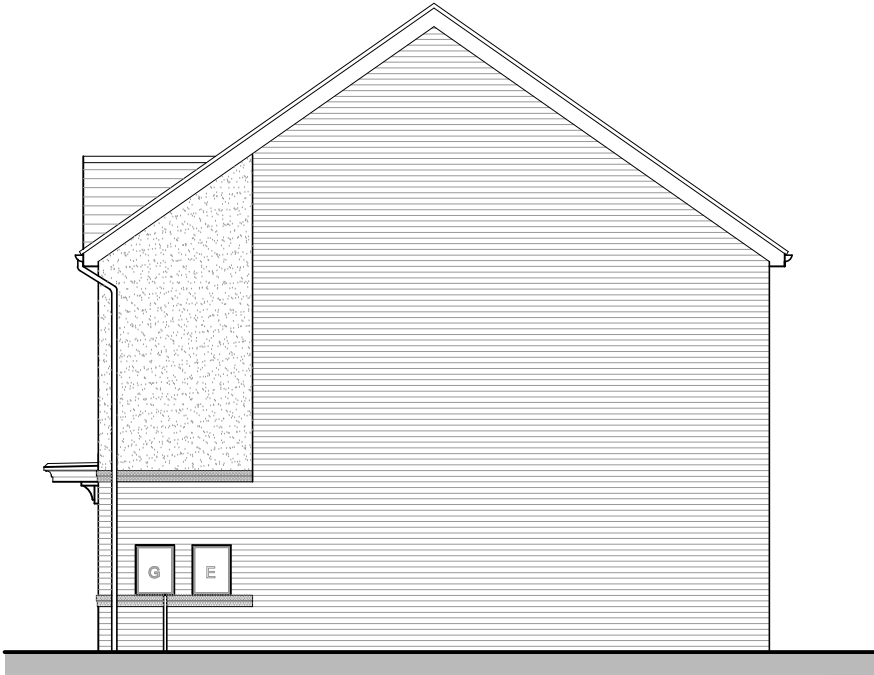


HIGHFIELD OPP
SIDE ELEVATION

Rev:	Description:	Date:




Castle Green Homes,
Unit 20,
St. Asaph Business Park,
Ffordd Richard Davies, St Asaph,
Denbighshire. LL17 0LJ.
Tel. 01745 536677

Site:	Rossett Road, Rossett		
Title:	Oakley & Highfield 5 Block Elevations (Render)		
Scale:	1:100 @ A3	Date:	18.01.21
Ref:	RRDR - OAKHIGH5. PL03	Rev:	-

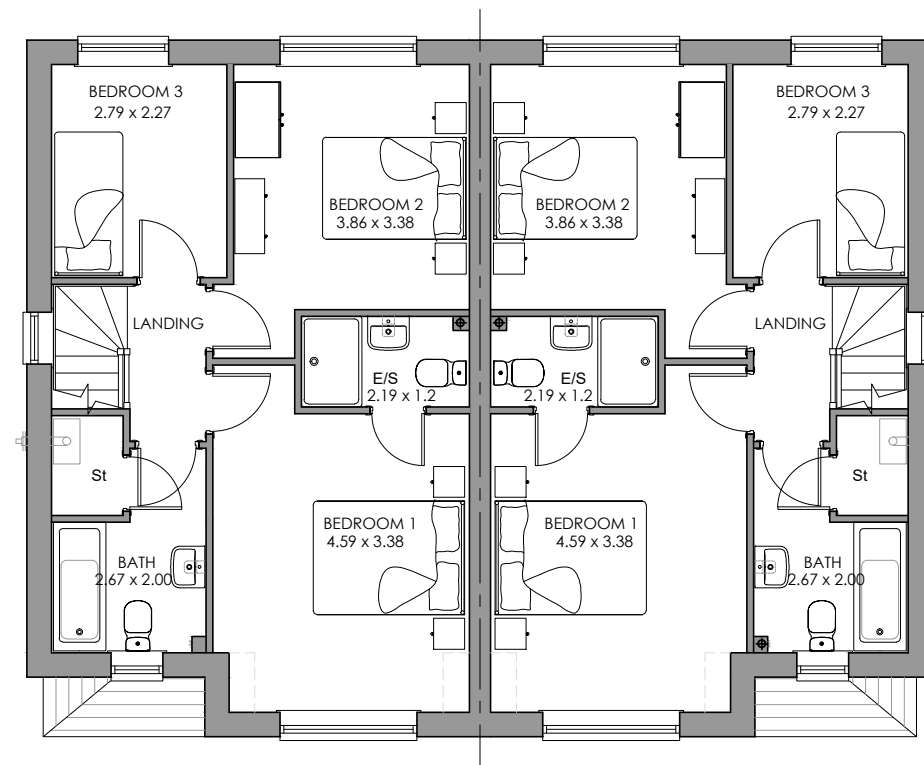

FIRST FLOOR

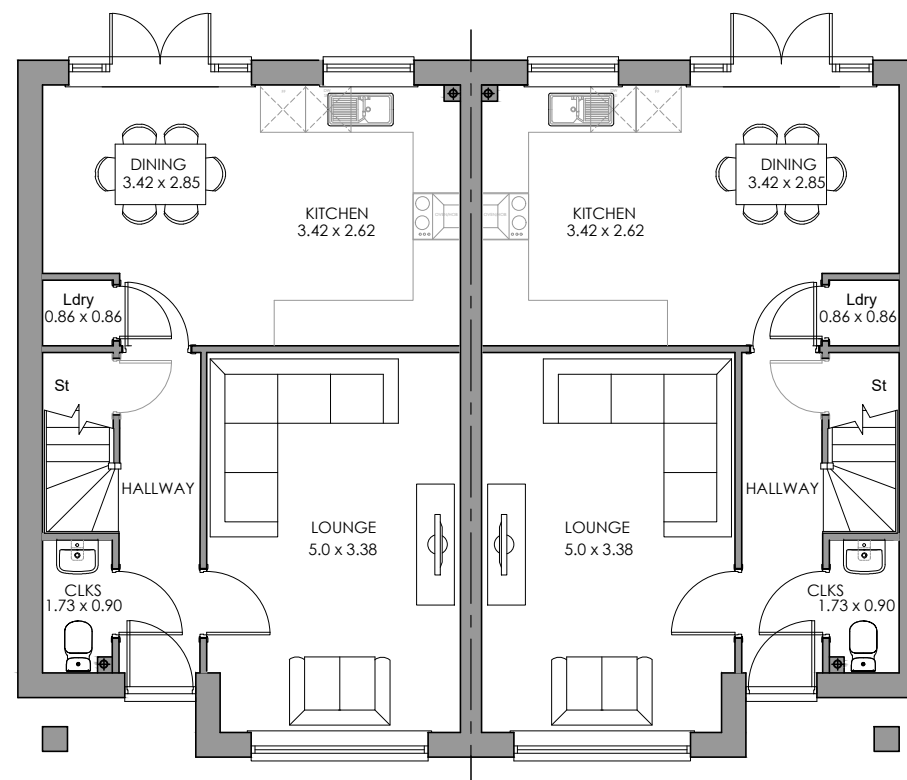

GROUND FLOOR

Rev:	Description:	Date:



Castle Green Homes,
Unit 20,
St. Asaph Business Park,
Ffordd Richard Davies, St Asaph,
Denbighshire. LL17 0LJ.
Tel. 01745 536677

Site:	Rossett Road, Rossett	
Title:	Marlow Semi Floor Plans	
Scale:	1:100 @ A3	Date: 18.01.21
Ref:	RRDR - MARL. PL01	Rev: -



FRONT ELEVATION



SIDE ELEVATION



REAR ELEVATION



SIDE ELEVATION

Rev:	Description:	Date:



Castle Green Homes,
Unit 20,
St. Asaph Business Park,
Ffordd Richard Davies, St Asaph,
Denbighshire. LL17 0LJ.
Tel. 01745 536677

Site:	Rossett Road, Rossett		
Title:	Marlow Semi Elevations (Brick)		
Scale:	1:100 @ A3	Date:	18.01.21
Ref:	RRDR - MARL. PL02	Rev:	-



FRONT ELEVATION



SIDE ELEVATION



REAR ELEVATION




SIDE ELEVATION

Rev:	Description:	Date:




Castle Green Homes,
Unit 20,
St. Asaph Business Park,
Ffordd Richard Davies, St Asaph,
Denbighshire. LL17 0LJ.
Tel. 01745 536677

Site:	Rossett Road, Rossett	
Title:	Marlow Semi Elevations (Render)	
Scale:	1:100 @ A3	Date: 18.01.21
Ref:	RRDR - MARL. PL03	Rev: -

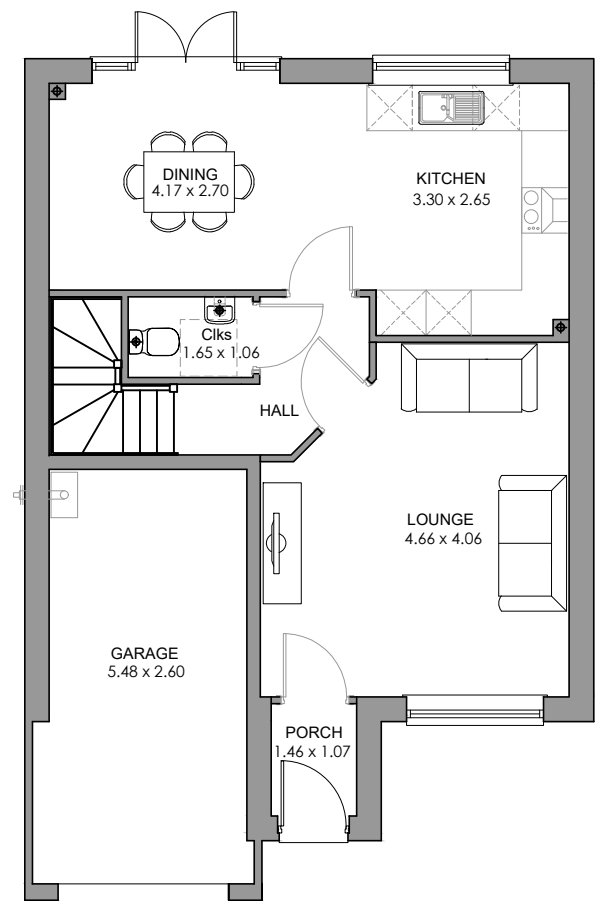

GROUND FLOOR

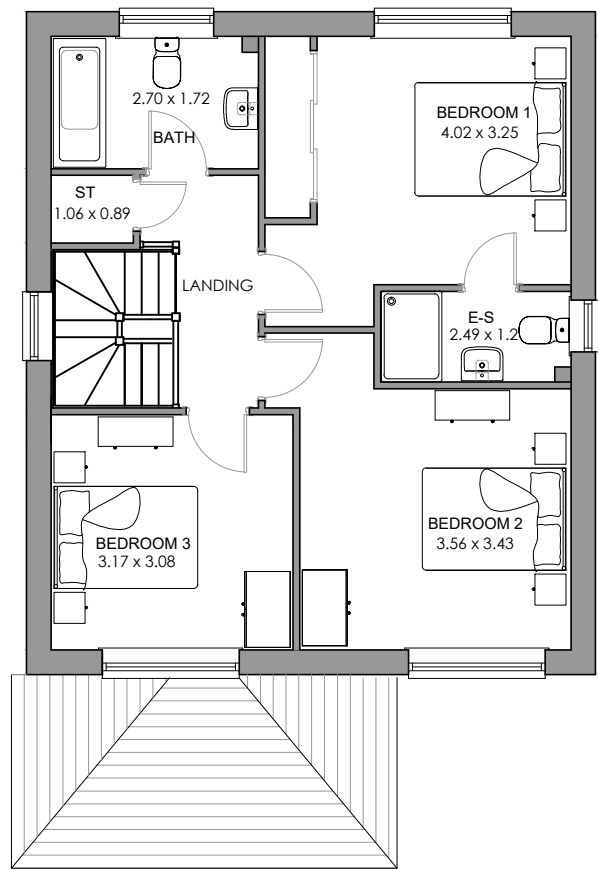

FIRST FLOOR

Rev:	Description:	Date:
 Castle Green Homes, Unit 20, St. Asaph Business Park, Ffordd Richard Davies, St Asaph, Denbighshire. LL17 0LJ. Tel. 01745 536677		
Site:	Rossett Road, Rossett	
Title:	Evesham Floor Plans	
Scale:	1:100 @ A3	Date: 18.01.21
Ref:	RRDR - EVE. PL01	Rev: -




FRONT ELEVATION



SIDE ELEVATION



REAR ELEVATION

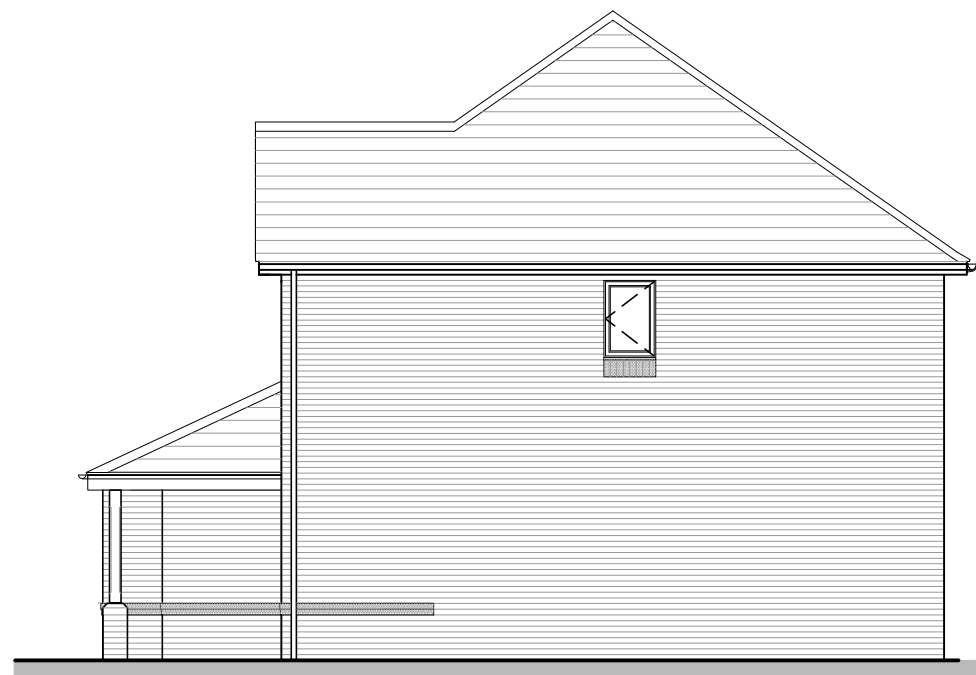

SIDE ELEVATION

Rev:	Description:	Date:




Castle Green Homes,
Unit 20,
St. Asaph Business Park,
Ffordd Richard Davies, St Asaph,
Denbighshire. LL17 0LJ.
Tel. 01745 536677


Site:	Rossett Road, Rossett		
Title:	Evesham Elevations (Brick)		
Scale:	1:100 @ A3	Date:	18.01.21
Ref:	RRDR - EVE. PL02	Rev:	-



FRONT ELEVATION

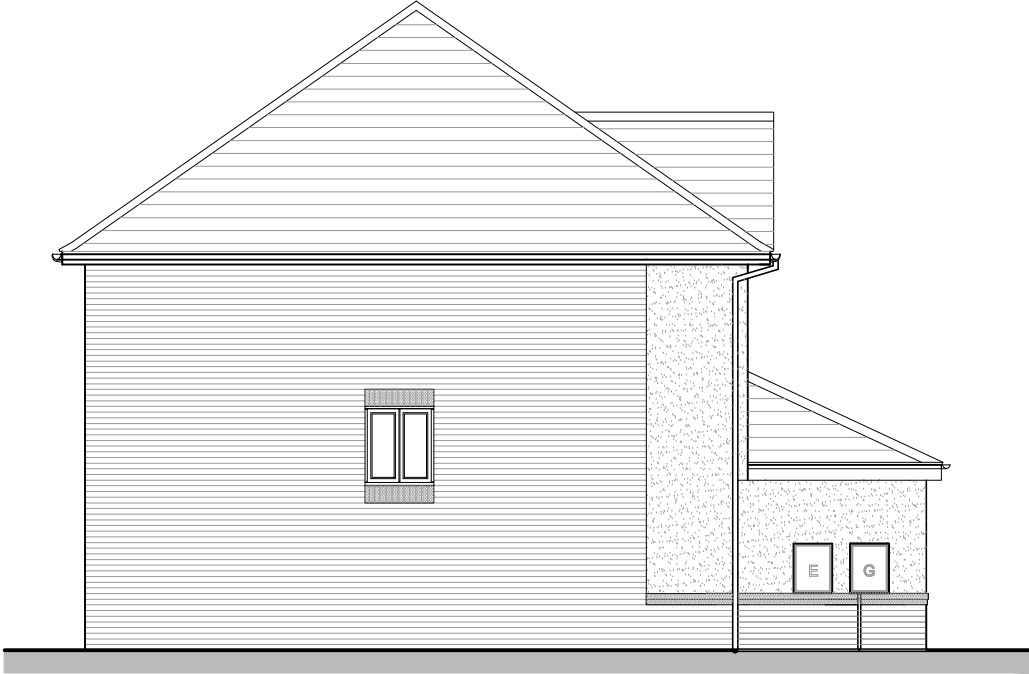

SIDE ELEVATION

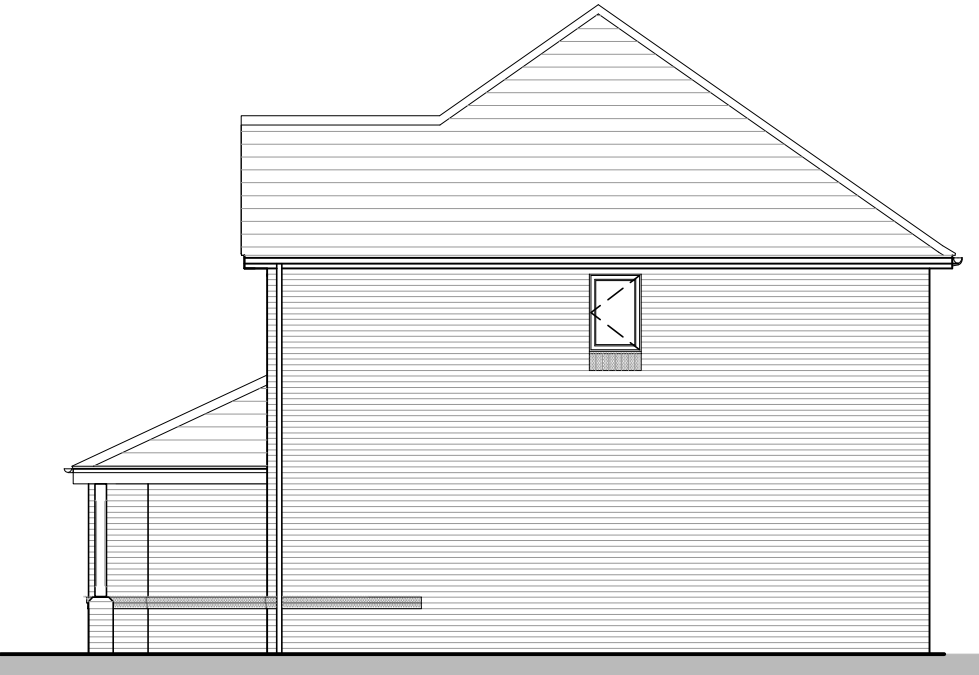

Rev:	Description:	Date:




Castle Green Homes,
Unit 20,
St. Asaph Business Park,
Ffordd Richard Davies, St Asaph,
Denbighshire. LL17 0LJ.
Tel. 01745 536677

Site:	Rossett Road, Rossett
-------	-----------------------


Title:	Evesham Elevations (Render)
--------	-----------------------------

Scale:	1:100 @ A3	Date:	18.01.21
--------	------------	-------	----------

Ref:	RRDR - EVE. PL03	Rev:	-
------	------------------	------	---

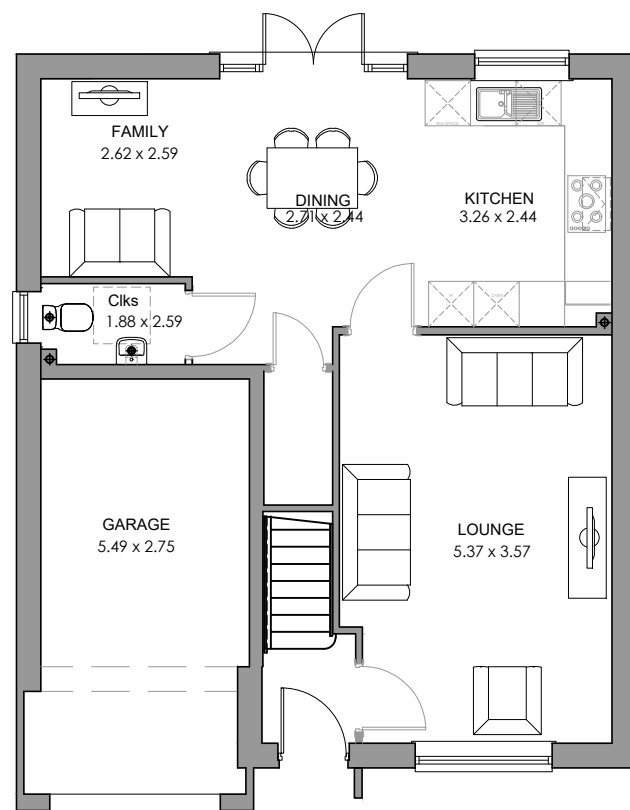

GROUND FLOOR

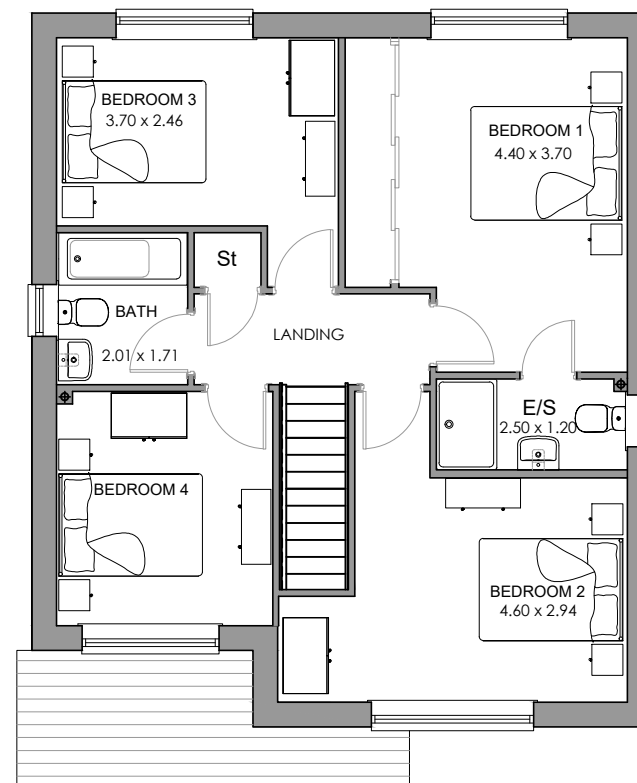


FIRST FLOOR

Rev:	Description:	Date:
 Castle Green Homes, Unit 20, St. Asaph Business Park, Ffordd Richard Davies, St Asaph, Denbighshire. LL17 0LJ. Tel. 01745 536677		
Site:	Rossett Road, Rossett	
Title:	Ashbury Floor Plans	
Scale:	1:100 @ A3	Date: 18.01.21
Ref:	RRDR - ASHB. PL01	Rev: -



FRONT ELEVATION

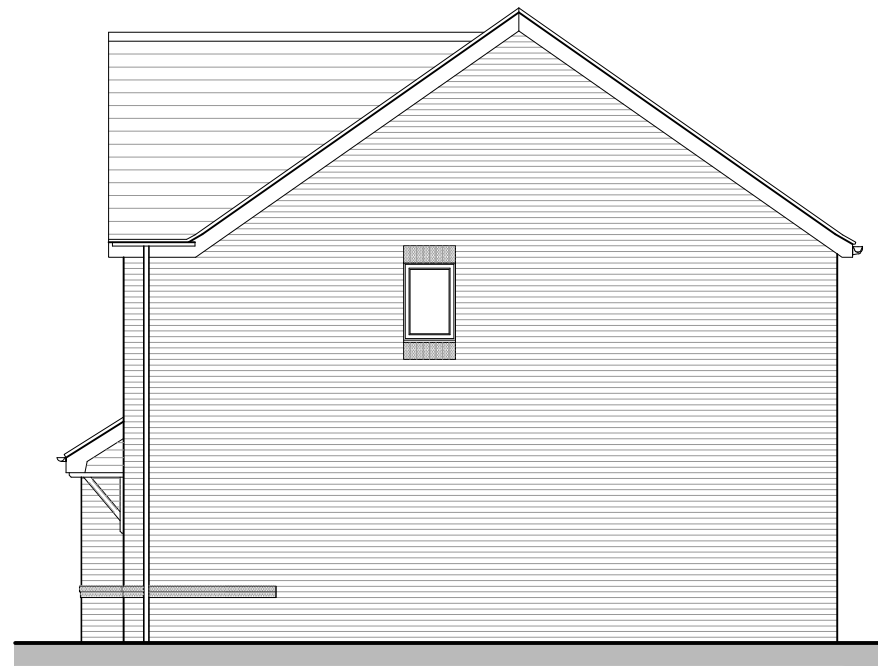

SIDE ELEVATION



REAR ELEVATION



SIDE ELEVATION

Rev:	Description:	Date:




Castle Green Homes,
Unit 20,
St. Asaph Business Park,
Ffordd Richard Davies, St Asaph,
Denbighshire. LL17 0LJ.
Tel. 01745 536677

Site:	Rossett Road, Rossett		
Title:	Ashbury Elevations (Brick)		
Scale:	1:100 @ A3	Date:	18.01.21
Ref:	RRDR - ASHB. PL02	Rev:	-



FRONT ELEVATION

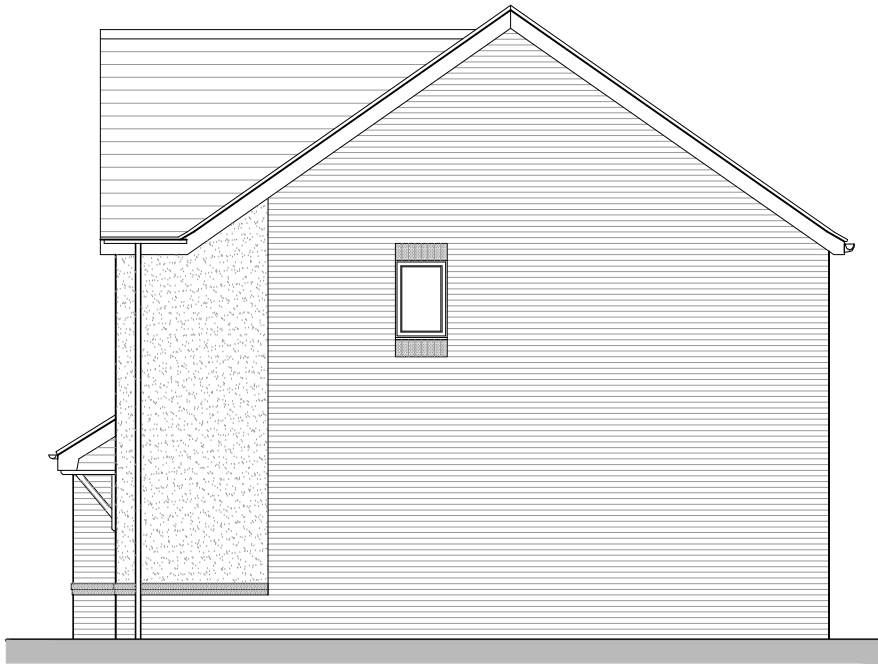

SIDE ELEVATION



REAR ELEVATION



SIDE ELEVATION



Rev:	Description:	Date:



Castle Green Homes,
Unit 20,
St. Asaph Business Park,
Ffordd Richard Davies, St Asaph,
Denbighshire. LL17 0LJ.
Tel. 01745 536677

Site:	Rossett Road, Rossett	
Title:	Ashbury Elevations (Render)	
Scale:	1:100 @ A3	Date: 18.01.21
Ref:	RRDR - ASHB. PL03	Rev: -

Rev:	Description:	Date:

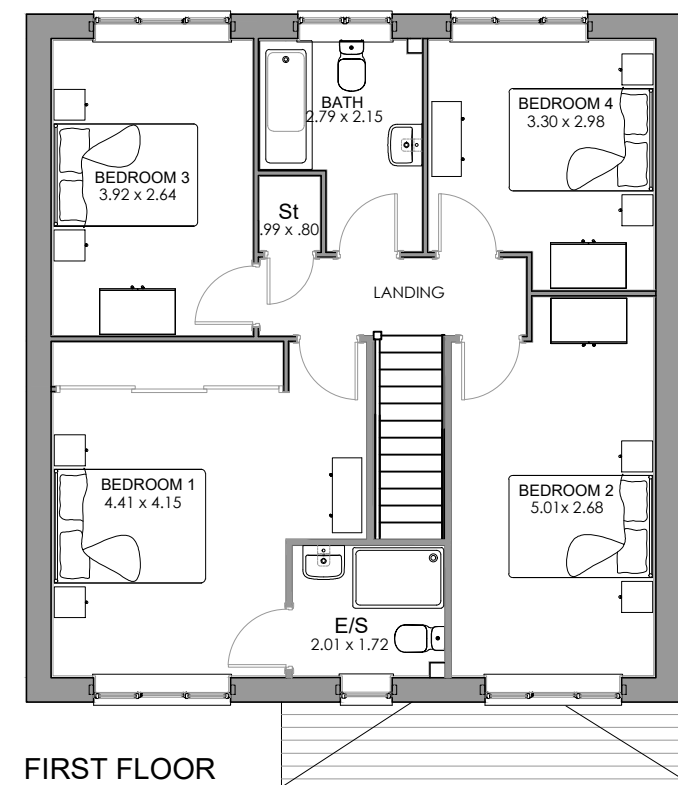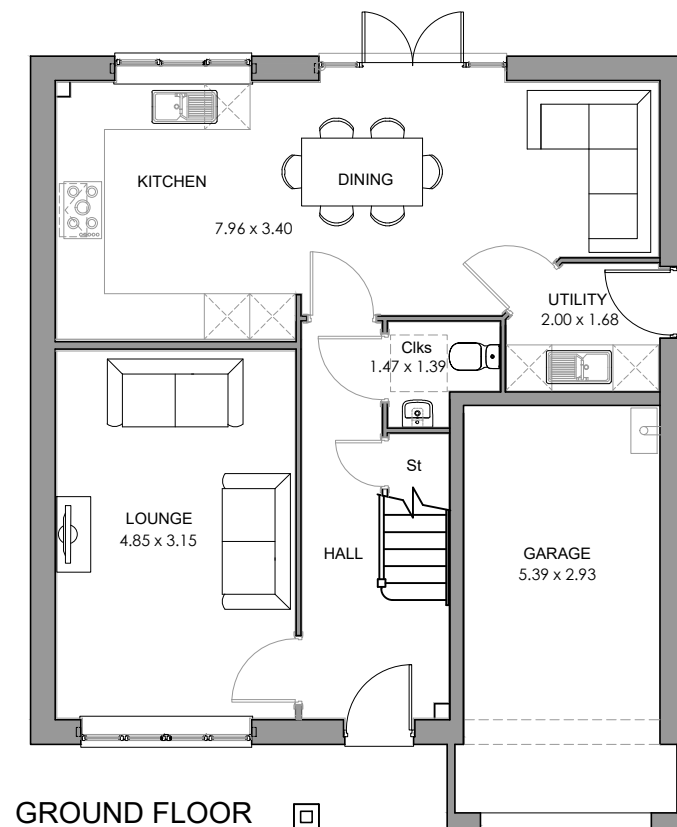

Castle Green Homes,
Unit 20,
St. Asaph Business Park,
Ffordd Richard Davies, St Asaph,
Denbighshire. LL17 0LJ.
Tel. 01745 536677

Site: Rossett Road, Rossett

Title: **Canterbury Floor Plans**

Scale: 1:100 @ A3

Date: 18.01.21

Ref: **RRDR - CANT. PL01**

Rev: -




FRONT ELEVATION



SIDE ELEVATION



REAR ELEVATION

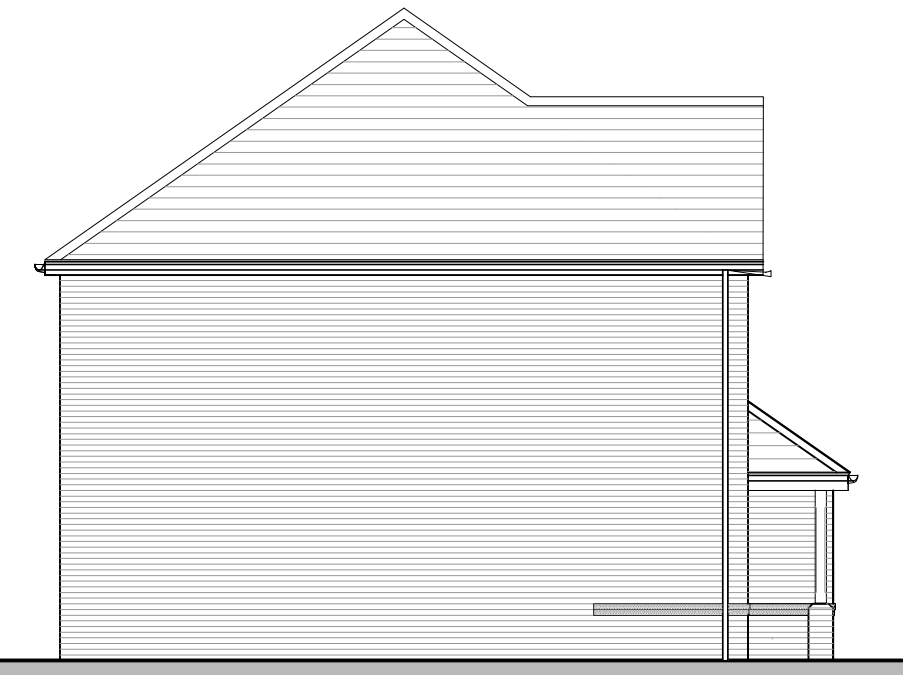

SIDE ELEVATION

Rev:	Description:	Date:



Castle Green Homes,
Unit 20,
St. Asaph Business Park,
Ffordd Richard Davies, St Asaph,
Denbighshire. LL17 0LJ.
Tel. 01745 536677

Site:	
Rossett Road, Rossett	
Title:	
Canterbury Elevations (Brick)	
Scale:	Date:
1:100 @ A3	18.01.21
Ref:	Rev:
RRDR - CANT. PL02	-




FRONT ELEVATION



SIDE ELEVATION



REAR ELEVATION

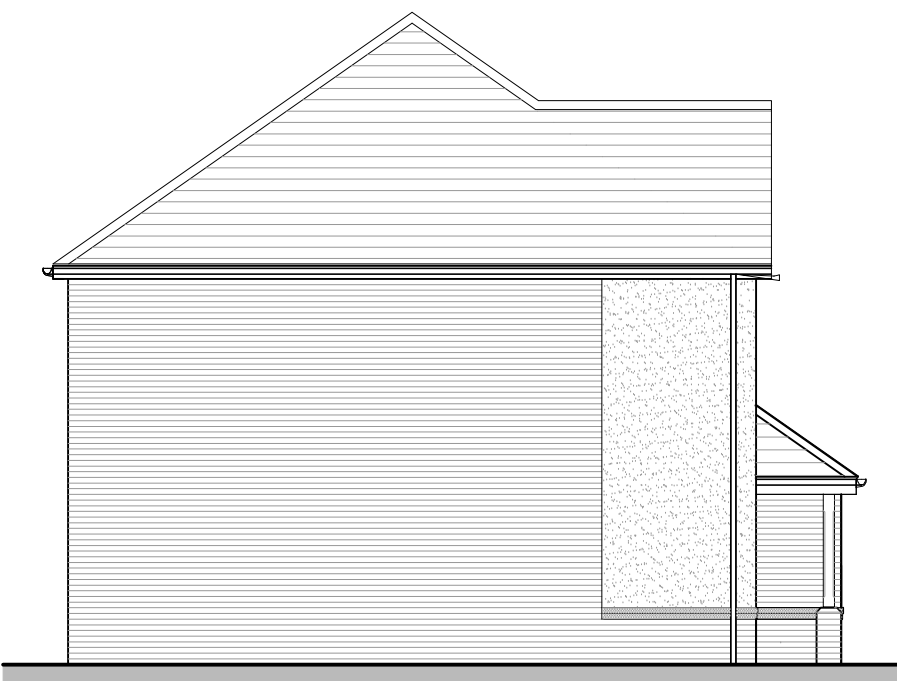


SIDE ELEVATION

Rev:	Description:	Date:




Castle Green Homes,
Unit 20,
St. Asaph Business Park,
Ffordd Richard Davies, St Asaph,
Denbighshire. LL17 0LJ.
Tel. 01745 536677

Site:	Rossett Road, Rossett	
Title:	Canterbury Elevations (Render)	
Scale:	1:100 @ A3	Date: 18.01.21
Ref:	RRDR - CANT. PL03	Rev: -

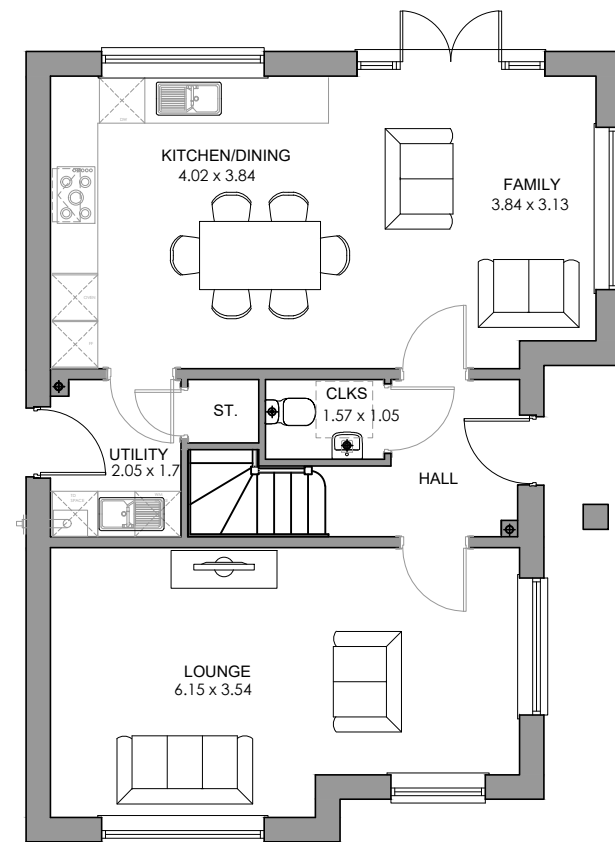

GROUND FLOOR

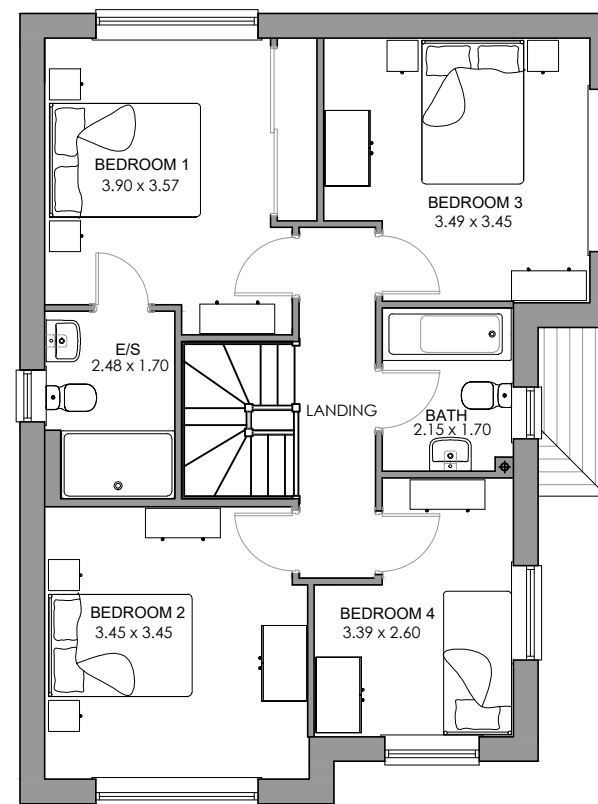

FIRST FLOOR

Rev:	Description:	Date:
 Castle Green Homes, Unit 20, St. Asaph Business Park, Ffordd Richard Davies, St Asaph, Denbighshire. LL17 0LJ. Tel. 01745 536677		
Site: Rossett Road, Rossett		
Title: Heatherington Floor Plans		
Scale: 1:100 @ A3	Date: 18.01.21	
Ref: RRDR - HEATH. PL01	Rev: -	



FRONT ELEVATION



SIDE ELEVATION



REAR ELEVATION



SIDE ELEVATION

Rev:	Description:	Date:



Castle Green Homes,
Unit 20,
St. Asaph Business Park,
Ffordd Richard Davies, St Asaph,
Denbighshire. LL17 0LJ.
Tel. 01745 536677

Site:	Rossett Road, Rossett		
Title:	Heatherington Elevations (Brick)		
Scale:	1:100 @ A3	Date:	18.01.21
Ref:	RRDR - HEATH. PL02	Rev:	-



FRONT ELEVATION



SIDE ELEVATION



REAR ELEVATION




SIDE ELEVATION

Rev:	Description:	Date:




Castle Green Homes,
Unit 20,
St. Asaph Business Park,
Ffordd Richard Davies, St Asaph,
Denbighshire. LL17 0LJ.
Tel. 01745 536677

Site:	Rossett Road, Rossett	
Title:	Heatherington Elevations (Render)	
Scale:	1:100 @ A3	Date: 18.01.21
Ref:	RRDR - HEATH. PL03	Rev: -

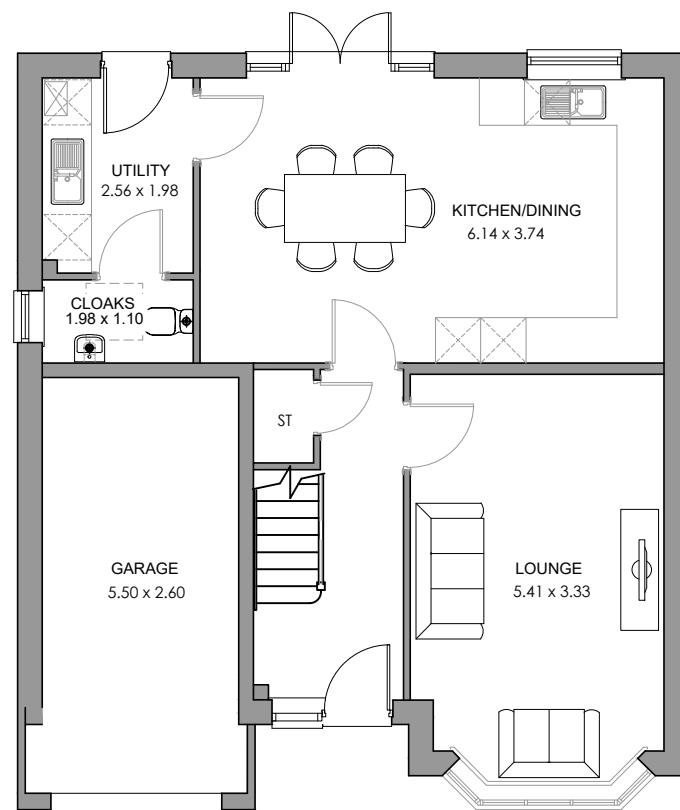

GROUND FLOOR

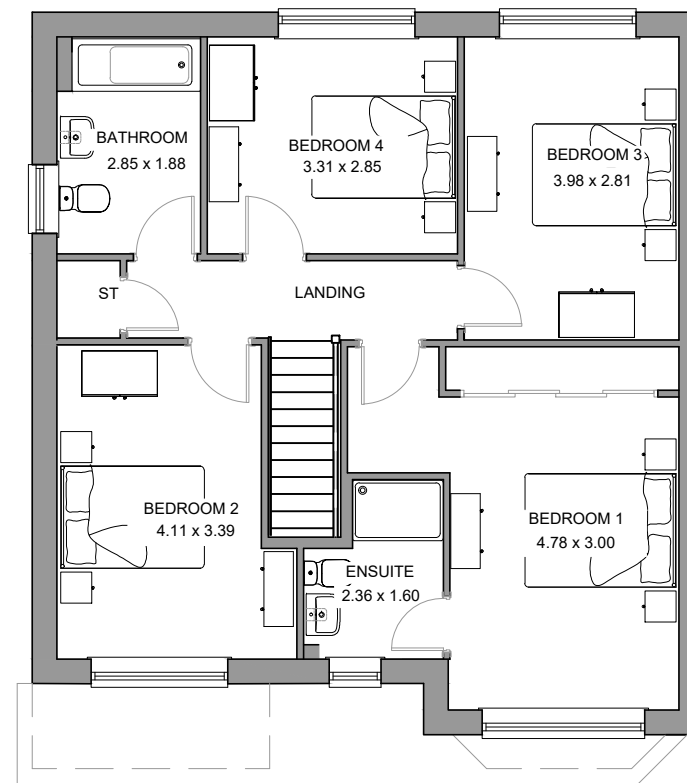


FIRST FLOOR

Rev:	Description:	Date:
 Castle Green Homes, Unit 20, St. Asaph Business Park, Ffordd Richard Davies, St Asaph, Denbighshire. LL17 0LJ. Tel. 01745 536677		
Site: Rossett Road, Rossett		
Title: Wentworth Floor Plans		
Scale: 1:100 @ A3	Date: 18.01.21	
Ref: RRDR - WENT. PL01	Rev: -	



FRONT ELEVATION

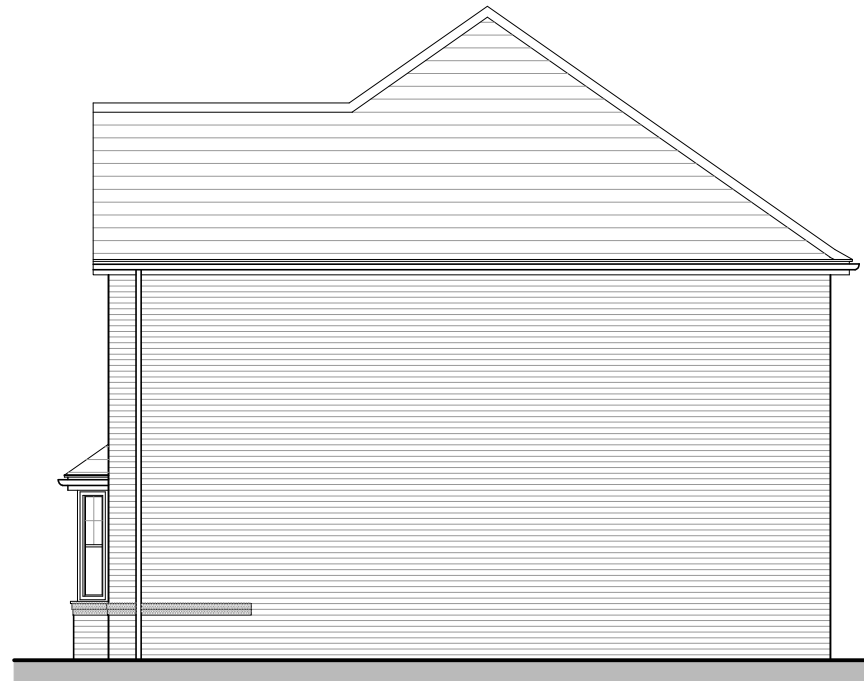

SIDE ELEVATION



REAR ELEVATION



SIDE ELEVATION

Rev:	Description:	Date:




Castle Green Homes,
Unit 20,
St. Asaph Business Park,
Ffordd Richard Davies, St Asaph,
Denbighshire. LL17 0LJ.
Tel. 01745 536677

Site:	Rossett Road, Rossett		
Title:	Wentworth Elevations (Brick)		
Scale:	1:100 @ A3	Date:	18.01.21
Ref:	RRDR - WENT. PL02	Rev:	-




FRONT ELEVATION

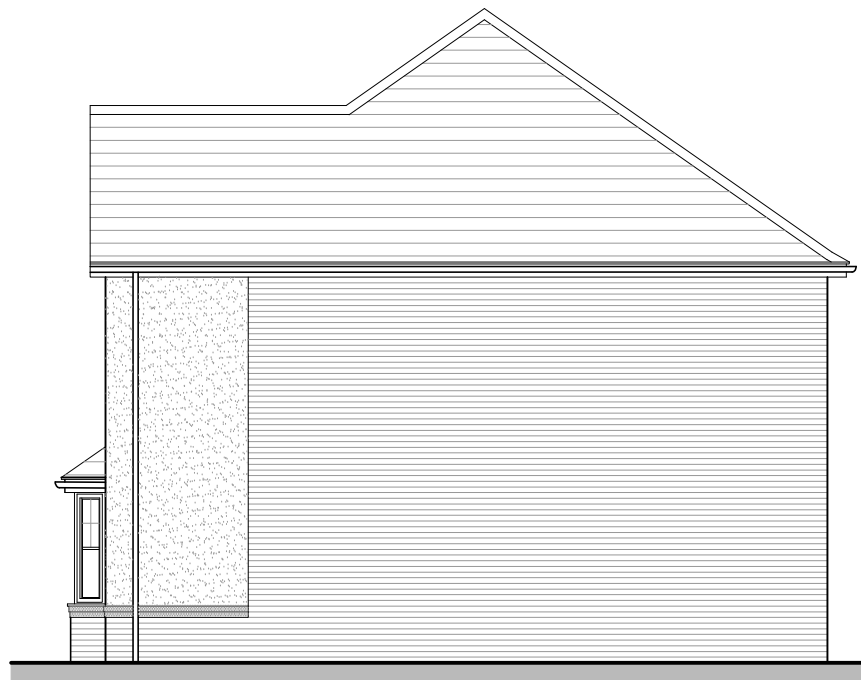

SIDE ELEVATION



REAR ELEVATION

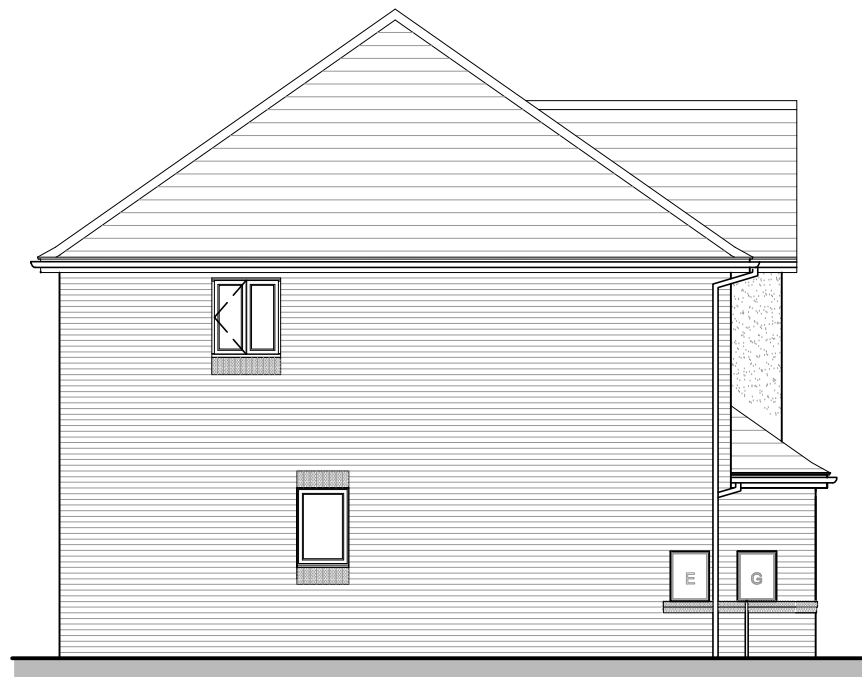


SIDE ELEVATION

Rev:	Description:	Date:




Castle Green Homes,
Unit 20,
St. Asaph Business Park,
Ffordd Richard Davies, St Asaph,
Denbighshire. LL17 0LJ.
Tel. 01745 536677

Site:	Rossett Road, Rossett		
Title:	Wentworth Elevations (Render)		
Scale:	1:100 @ A3	Date:	18.01.21
Ref:	RRDR - WENT. PL03	Rev:	-

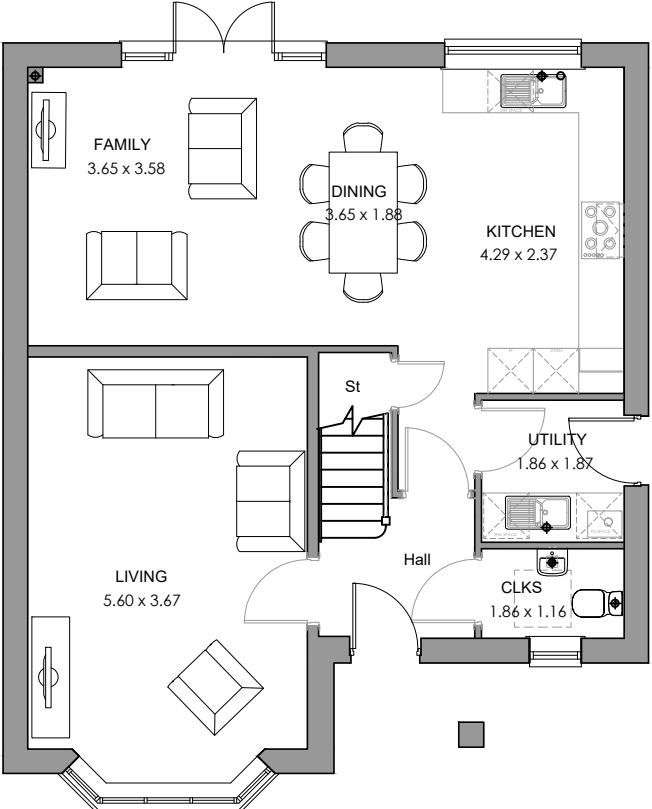

GROUND FLOOR

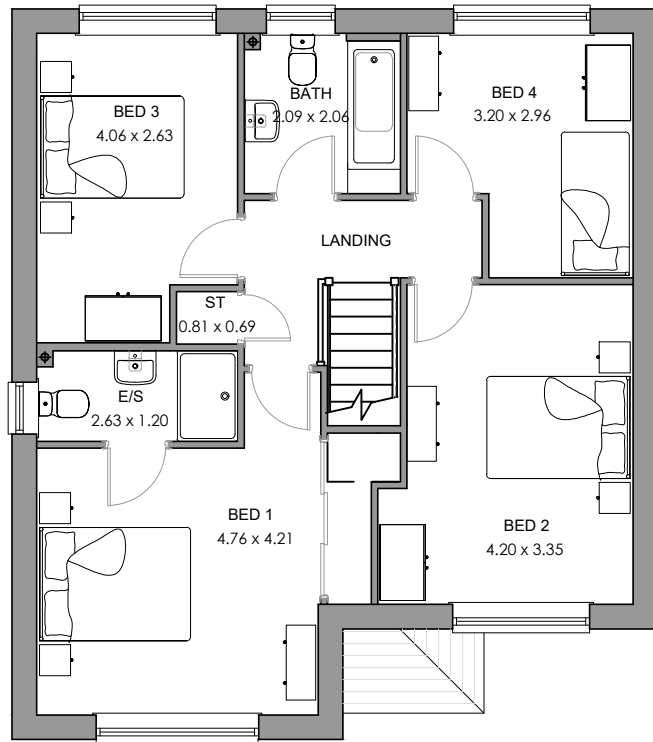

FIRST FLOOR

Rev:	Description:	Date:
 Castle Green Homes, Unit 20, St. Asaph Business Park, Ffordd Richard Davies, St Asaph, Denbighshire. LL17 0LJ. Tel. 01745 536677		
Site:	Rossett Road, Rossett	
Title:	Chatsworth Floor Plans	
Scale:	1:100 @ A3	Date: 18.01.21
Ref:	RRDR - CHATS. PL01	Rev: -



FRONT ELEVATION



SIDE ELEVATION



REAR ELEVATION



SIDE ELEVATION

Rev:	Description:	Date:



Castle Green Homes,
Unit 20,
St. Asaph Business Park,
Ffordd Richard Davies, St Asaph,
Denbighshire. LL17 0LJ.
Tel. 01745 536677

Site:	Rossett Road, Rossett	
Title:	Chatsworth Elevations (Brick)	
Scale:	1:100 @ A3	Date: 18.01.21
Ref:	RRDR - CHATS. PL02	Rev: -




FRONT ELEVATION



SIDE ELEVATION



REAR ELEVATION

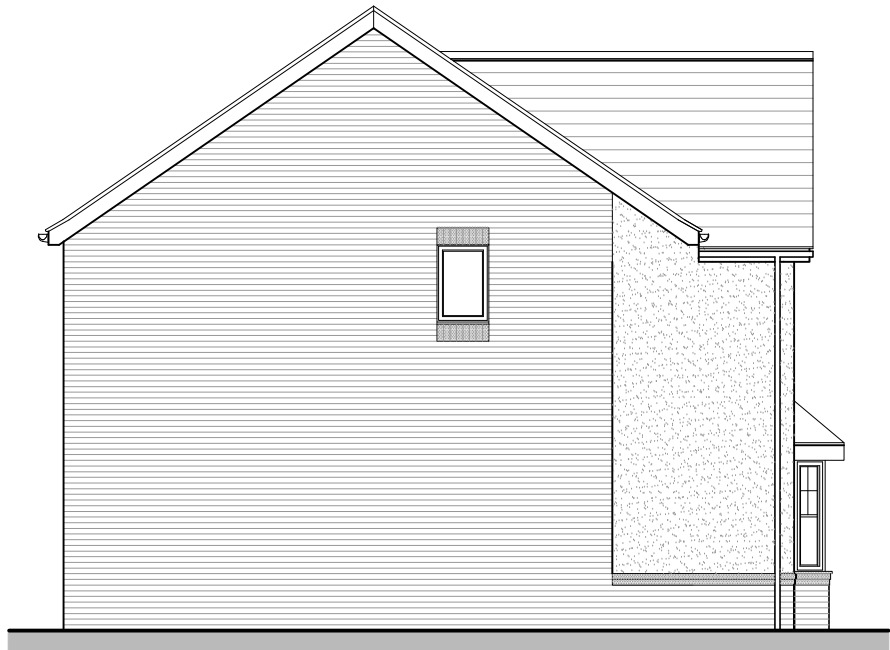



SIDE ELEVATION

Rev:	Description:	Date:



Castle Green Homes,
Unit 20,
St. Asaph Business Park,
Ffordd Richard Davies, St Asaph,
Denbighshire. LL17 0LJ.
Tel. 01745 536677

Site:	Rossett Road, Rossett		
Title:	Chatsworth Elevations (Brick)		
Scale:	1:100 @ A3	Date:	18.01.21
Ref:	RRDR - CHATS. PL03	Rev:	-

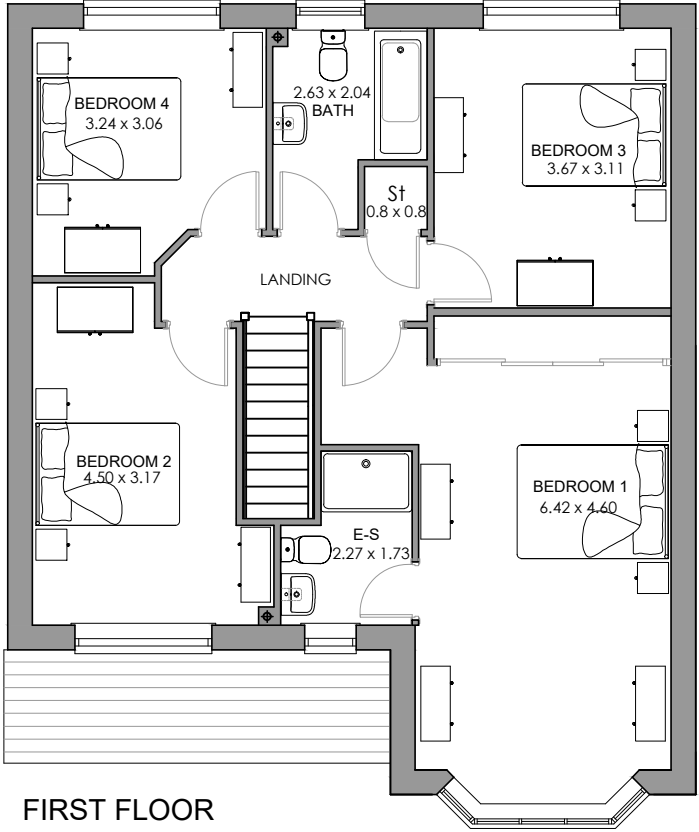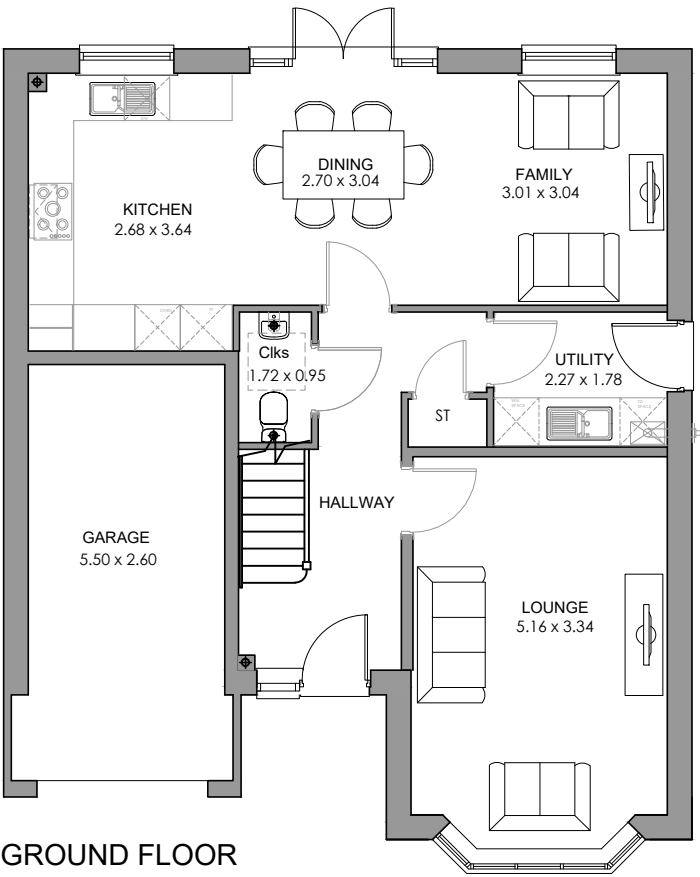

Rev:	Description:	Date:
 Castle Green Homes, Unit 20, St. Asaph Business Park, Ffordd Richard Davies, St Asaph, Denbighshire. LL17 0LJ. Tel. 01745 536677		
Site:	Rossett Road, Rossett	
Title:	Alderton Floor Plans	
Scale:	1:100 @ A3	Date: 18.01.21
Ref:	RRDR - ALD. PL01	Rev: -



FRONT ELEVATION



SIDE ELEVATION



REAR ELEVATION



SIDE ELEVATION

Rev:	Description:	Date:



Castle Green Homes,
Unit 20,
St. Asaph Business Park,
Ffordd Richard Davies, St Asaph,
Denbighshire. LL17 0LJ.
Tel. 01745 536677

Site:	Rossett Road, Rossett		
Title:	Alderton Elevations (Brick)		
Scale:	1:100 @ A3	Date:	18.01.21
Ref:	RRDR - ALD. PL02	Rev:	-



FRONT ELEVATION



SIDE ELEVATION



REAR ELEVATION





SIDE ELEVATION

Rev:	Description:	Date:



Castle Green Homes,
Unit 20,
St. Asaph Business Park,
Ffordd Richard Davies, St Asaph,
Denbighshire. LL17 0LJ.
Tel. 01745 536677

Site:	Rossett Road, Rossett		
Title:	Alderton Elevations (Render)		
Scale:	1:100 @ A3	Date:	18.01.21
Ref:	RRDR - ALD. PL03	Rev:	-

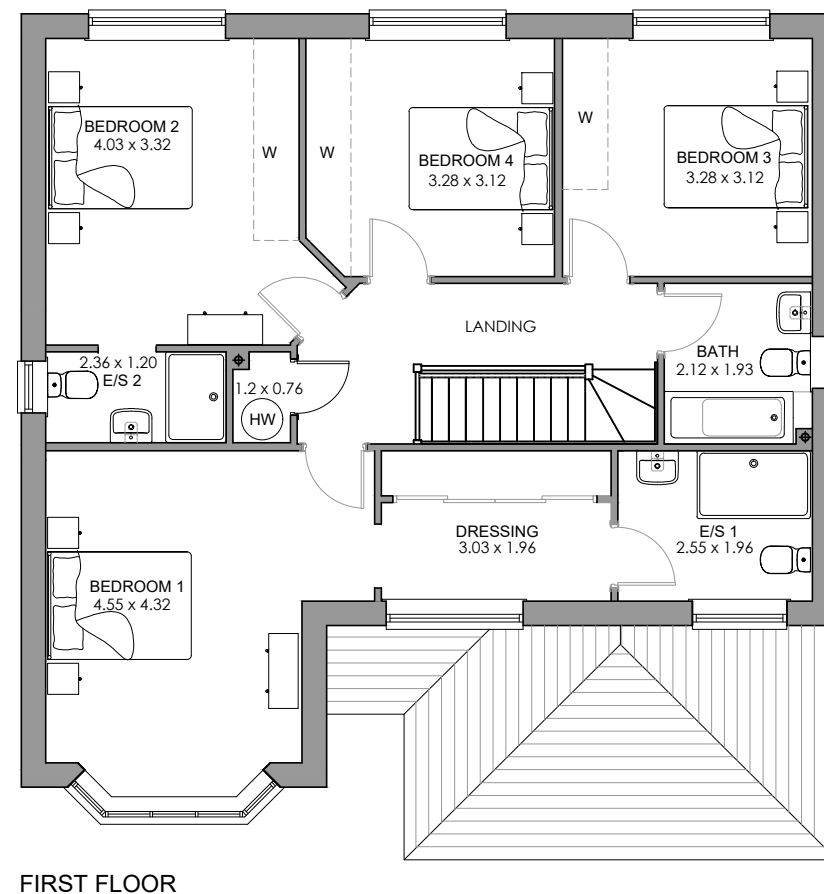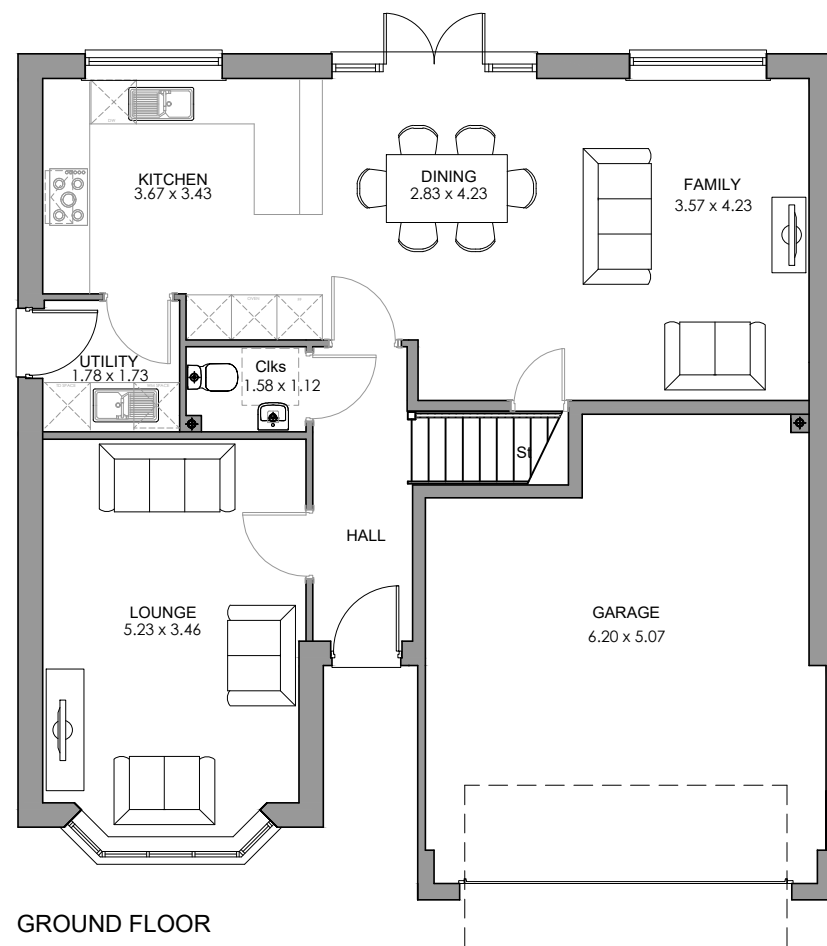

Rev:	Description:	Date:
 Castle Green Homes, Unit 20, St. Asaph Business Park, Ffordd Richard Davies, St Asaph, Denbighshire. LL17 0LJ. Tel. 01745 536677		
Site: Rossett Road, Rossett		
Title: Wiltshire Floor Plans		
Scale: 1:100 @ A3	Date: 18.01.21	
Ref: RRDR - WILT. PL01	Rev: -	



FRONT ELEVATION



SIDE ELEVATION



REAR ELEVATION



SIDE ELEVATION

Rev:	Description:	Date:




Castle Green Homes,
Unit 20,
St. Asaph Business Park,
Ffordd Richard Davies, St Asaph,
Denbighshire. LL17 0LJ.
Tel. 01745 536677

Site:	Rossett Road, Rossett	
Title:	Wiltshire Elevations (Brick)	
Scale:	1:100 @ A3	Date: 18.01.21
Ref:	RRDR - WILT. PL02	Rev: -



FRONT ELEVATION

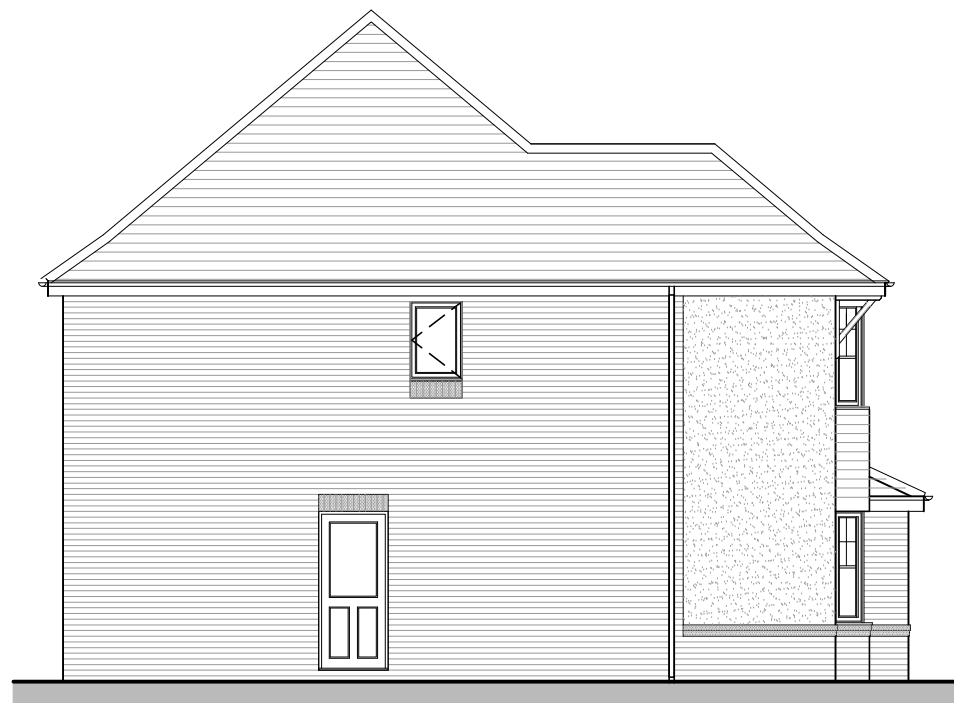

SIDE ELEVATION



REAR ELEVATION





SIDE ELEVATION

Rev:	Description:	Date:



Castle Green Homes,
Unit 20,
St. Asaph Business Park,
Ffordd Richard Davies, St Asaph,
Denbighshire. LL17 0LJ.
Tel. 01745 536677

Site:	Rossett Road, Rossett	
Title:	Wiltshire Elevations (Render)	
Scale:	1:100 @ A3	Date: 18.01.21
Ref:	RRDR - WILT. PL03	Rev: -

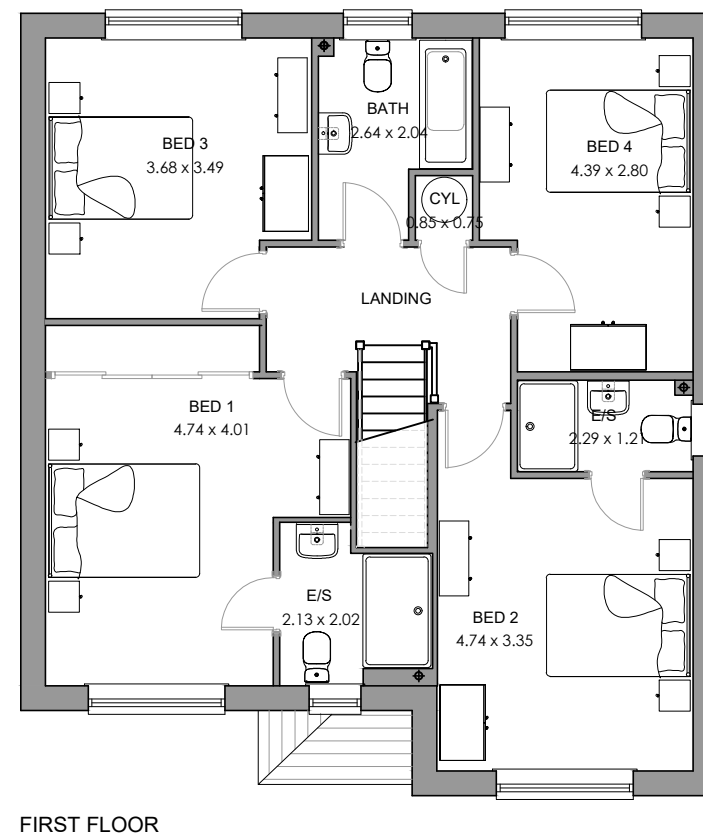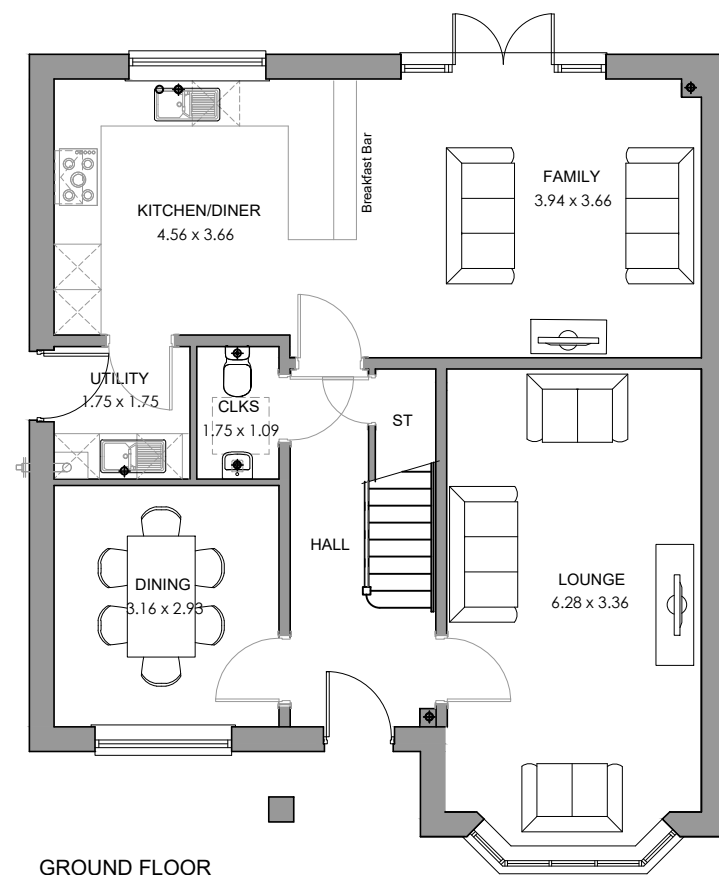

Rev:	Description:	Date:
 Castle Green Homes, Unit 20, St. Asaph Business Park, Ffordd Richard Davies, St Asaph, Denbighshire. LL17 0LJ. Tel. 01745 536677		
Site:	Rossett Road, Rossett	
Title:	Albury Floor Plans	
Scale:	1:100 @ A3	Date: 18.01.21
Ref:	RRDR - ALB. PL01	Rev: -



FRONT ELEVATION



SIDE ELEVATION



REAR ELEVATION



Rev:	Description:	Date:




Castle Green Homes,
Unit 20,
St. Asaph Business Park,
Ffordd Richard Davies, St Asaph,
Denbighshire. LL17 0LJ.
Tel. 01745 536677

Site:	Rossett Road, Rossett		
Title:	Albury Elevations (Brick)		
Scale:	1:100 @ A3	Date:	18.01.21
Ref:	RRDR - ALB. PL02	Rev:	-



FRONT ELEVATION

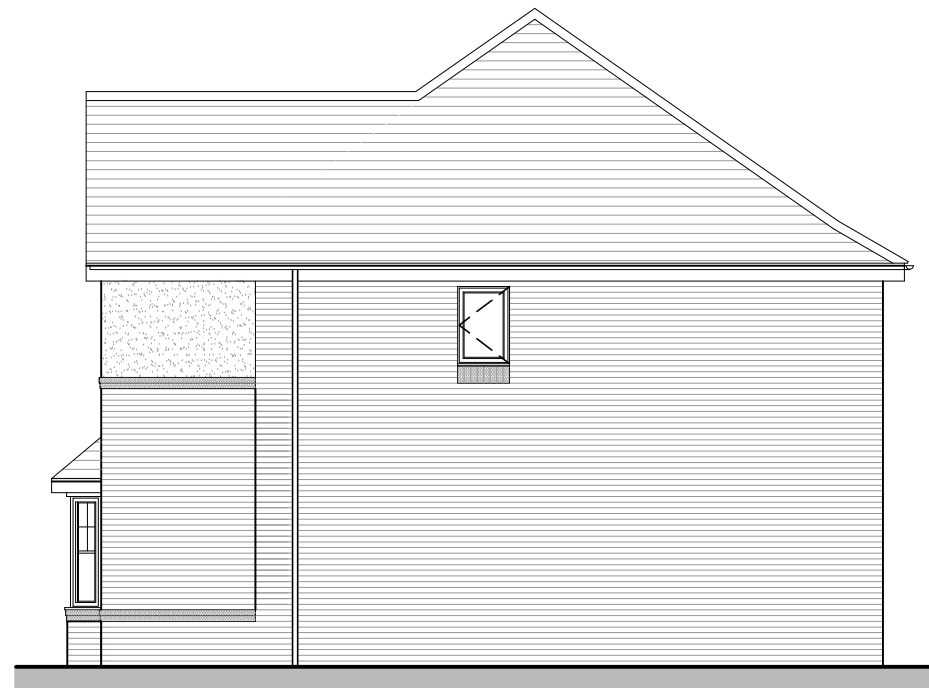

SIDE ELEVATION



REAR ELEVATION





SIDE ELEVATION

Rev:	Description:	Date:



Castle Green Homes,
Unit 20,
St. Asaph Business Park,
Ffordd Richard Davies, St Asaph,
Denbighshire. LL17 0LJ.
Tel. 01745 536677

Site:	Rossett Road, Rossett	
Title:	Albury Elevations (Render)	
Scale:	1:100 @ A3	Date: 18.01.21
Ref:	RRDR - ALB. PL03	Rev: -

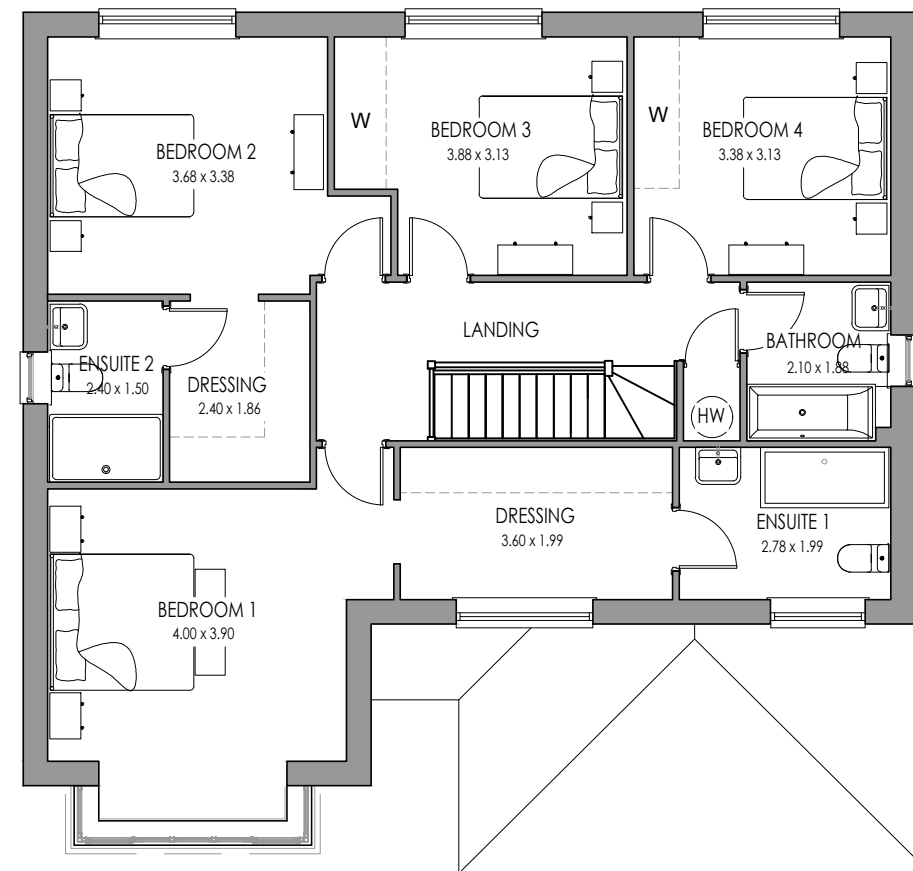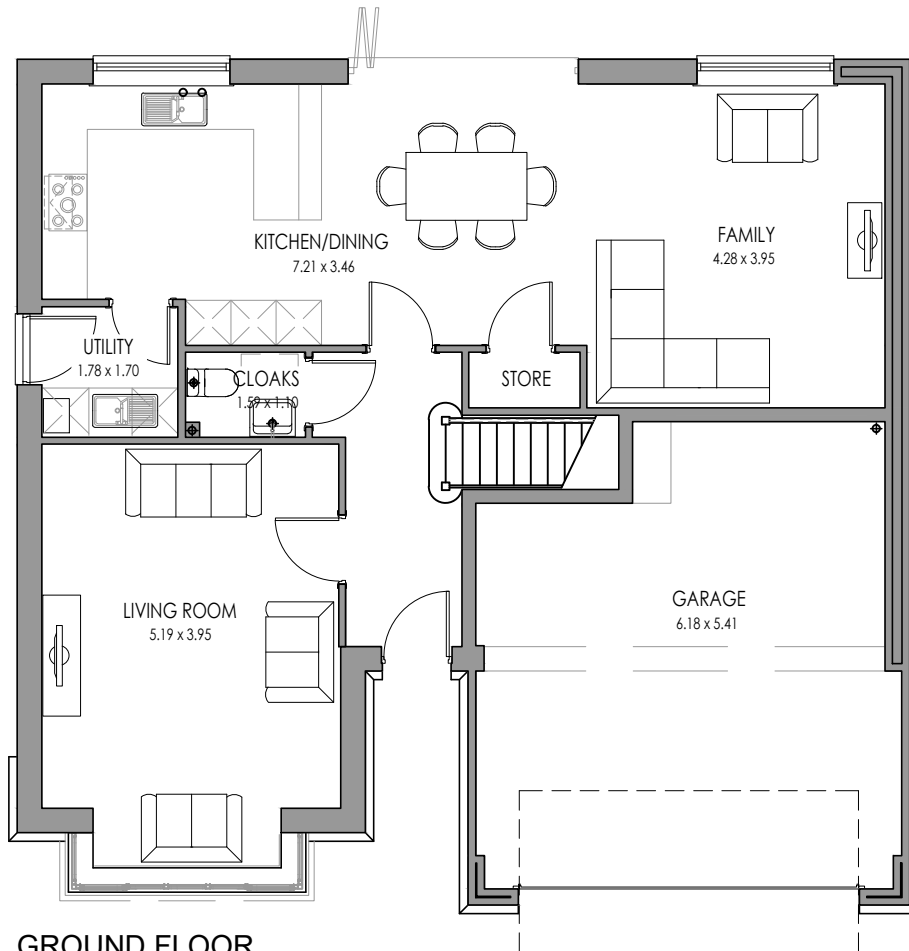

Rev:	Description:	Date:
 Castle Green Homes, Unit 20, St. Asaph Business Park, Ffordd Richard Davies, St Asaph, Denbighshire. LL17 0LJ. Tel. 01745 536677		
Site: Rossett Road, Rossett		
Title: Cambridge Floor Plans		
Scale: 1:100 @ A3		Date: 18.01.21
Ref: RRDR - CAMB. PL01		Rev: -

Rev:	Description:	Date:



FRONT ELEVATION



SIDE ELEVATION



REAR ELEVATION



SIDE ELEVATION



Castle Green Homes,
Unit 20,
St. Asaph Business Park,
Ffordd Richard Davies, St Asaph,
Denbighshire. LL17 0LJ.
Tel. 01745 536677

Site:	Rossett Road, Rossett	
Title:	Cambridge Elevations (Brick)	
Scale:	1:100 @ A3	Date: 18.01.21
Ref:	RRDR - CAMB. PL02	Rev: -



FRONT ELEVATION



SIDE ELEVATION



REAR ELEVATION




SIDE ELEVATION

Rev:	Description:	Date:



Castle Green Homes,
Unit 20,
St. Asaph Business Park,
Ffordd Richard Davies, St Asaph,
Denbighshire. LL17 0LJ.
Tel. 01745 536677

Site:	Rossett Road, Rossett		
Title:	Cambridge Elevations (Render)		
Scale:	1:100 @ A3	Date:	18.01.21
Ref:	RRDR - CAMB. PL03	Rev:	-

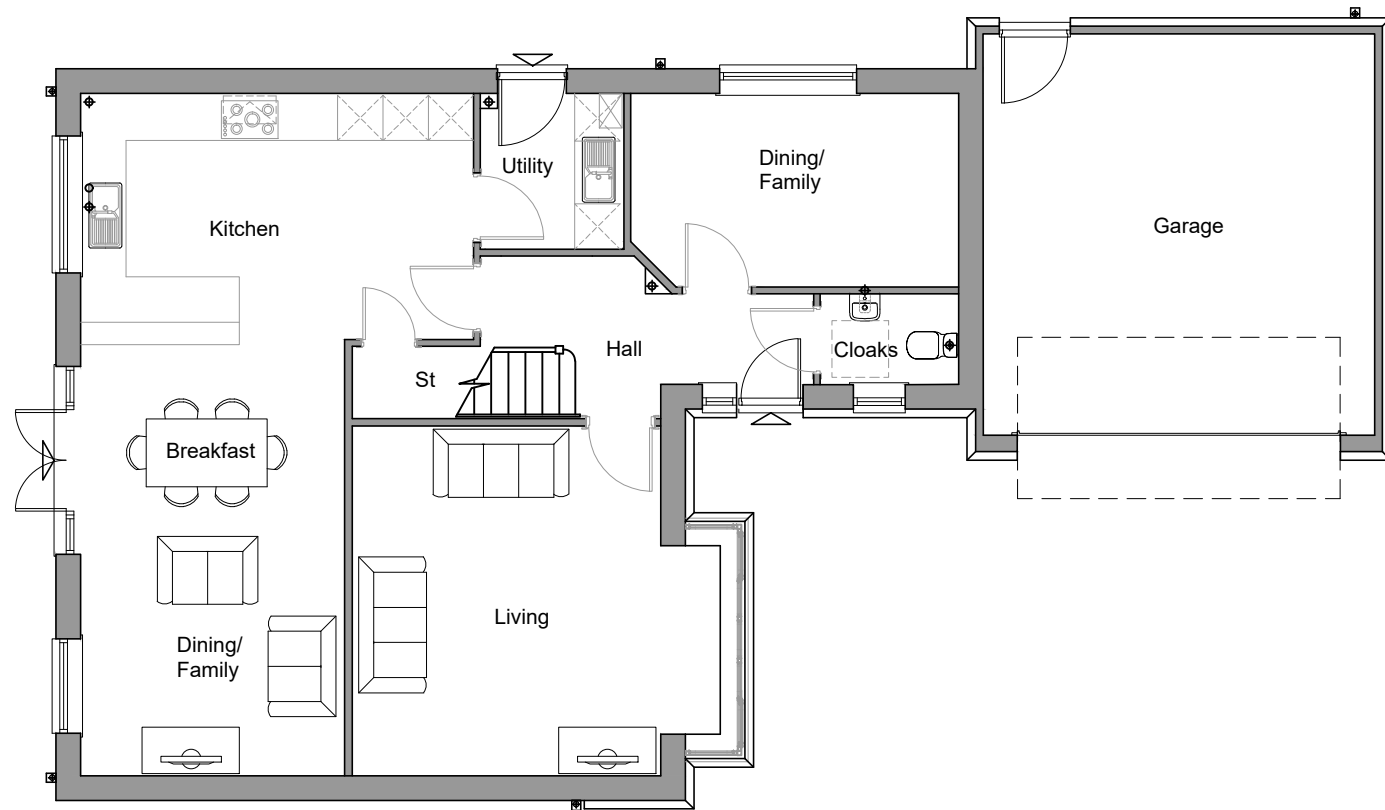

GROUND FLOOR



FIRST FLOOR

Rev:	Description:	Date:



Castle Green Homes,
Unit 20,
St. Asaph Business Park,
Ffordd Richard Davies, St Asaph,
Denbighshire. LL17 0LJ.
Tel. 01745 536677

Site:	Rossett Road, Rossett	
Title:	Windsor Floor Plans	
Scale:	1:100 @ A3	Date: 18.01.21
Ref:	RRDR - WIND. PL01	Rev: -



SIDE ELEVATION



FRONT ELEVATION



SIDE ELEVATION



REAR ELEVATION

Rev:	Description:	Date:



Castle Green Homes,
Unit 20,
St. Asaph Business Park,
Ffordd Richard Davies, St Asaph,
Denbighshire. LL17 0LJ.
Tel. 01745 536677

Site:	Rossett Road, Rossett		
Title:	Windsor Elevations (1)		
Scale:	1:100 @ A3	Date:	18.01.21
Ref:	RRDR - WIND. PL02	Rev:	-



SIDE ELEVATION



FRONT ELEVATION



SIDE ELEVATION



REAR ELEVATION

Rev:	Description:	Date:



Castle Green Homes,
Unit 20,
St. Asaph Business Park,
Ffordd Richard Davies, St Asaph,
Denbighshire. LL17 0LJ.
Tel. 01745 536677

Site:	Rossett Road, Rossett		
Title:	Windsor Elevations (2)		
Scale:	1:100 @ A3	Date:	18.01.21
Ref:	RRDR - WIND. PL03	Rev:	-



SIDE ELEVATION



FRONT ELEVATION



SIDE ELEVATION




REAR ELEVATION

Rev:	Description:	Date:




Castle Green Homes,
Unit 20,
St. Asaph Business Park,
Ffordd Richard Davies, St Asaph,
Denbighshire. LL17 0LJ.
Tel. 01745 536677

Site: Rossett Road, Rossett	
Title: Windsor Elevations (3)	
Scale: 1:100 @ A3	Date: 18.01.21
Ref: RRDR - WIND. PL04	Rev: -

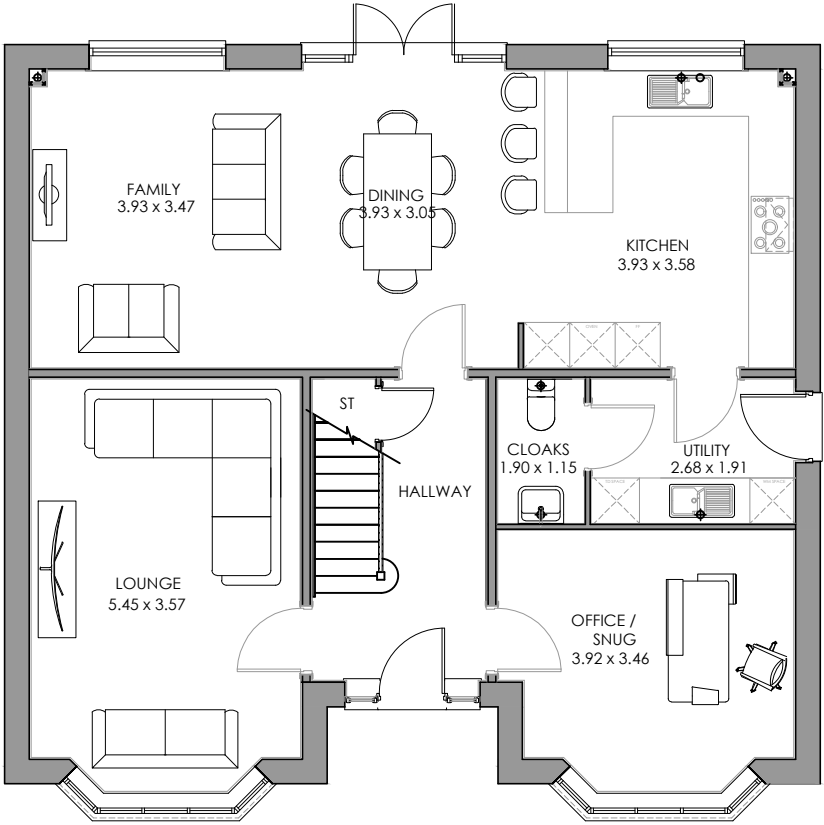

GROUND FLOOR

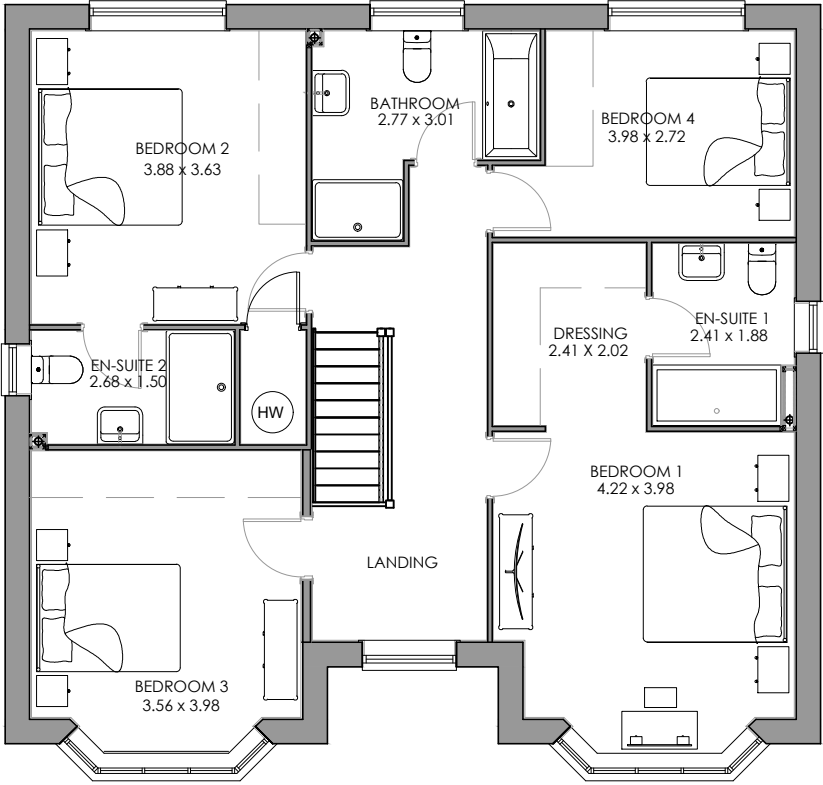

FIRST FLOOR


Rev:	Description:	Date:
 Castle Green Homes, Unit 20, St. Asaph Business Park, Ffordd Richard Davies, St Asaph, Denbighshire. LL17 0LJ. Tel. 01745 536677		
Site:	Rossett Road, Rossett	
Title:	Ashbourne Floor Plans	
Scale:	1:100 @ A3	Date: 18.01.21
Ref:	RRDR - ASH. PL01	Rev: -



FRONT ELEVATION



REAR ELEVATION

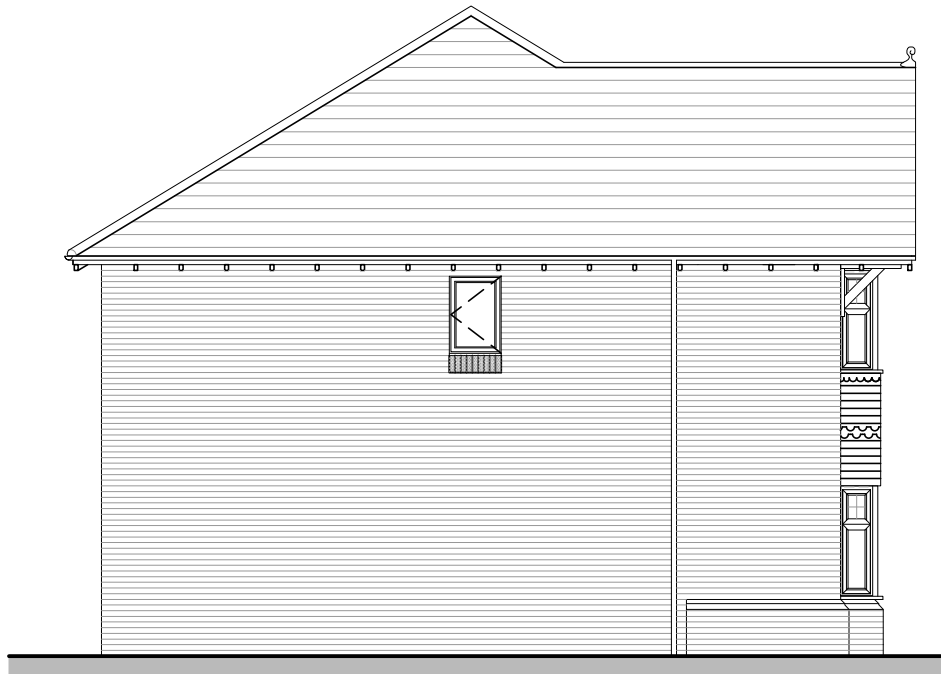

SIDE ELEVATION



SIDE ELEVATION

Rev:	Description:	Date:



Castle Green Homes,
Unit 20,
St. Asaph Business Park,
Ffordd Richard Davies, St Asaph,
Denbighshire. LL17 0LJ.
Tel. 01745 536677


Site:	Rossett Road, Rossett	
Title:	Ashbourne Elevations (1)	
Scale:	1:100 @ A3	Date: 18.01.21
Ref:	RRDR - ASH. PL02	Rev: -



FRONT ELEVATION



REAR ELEVATION

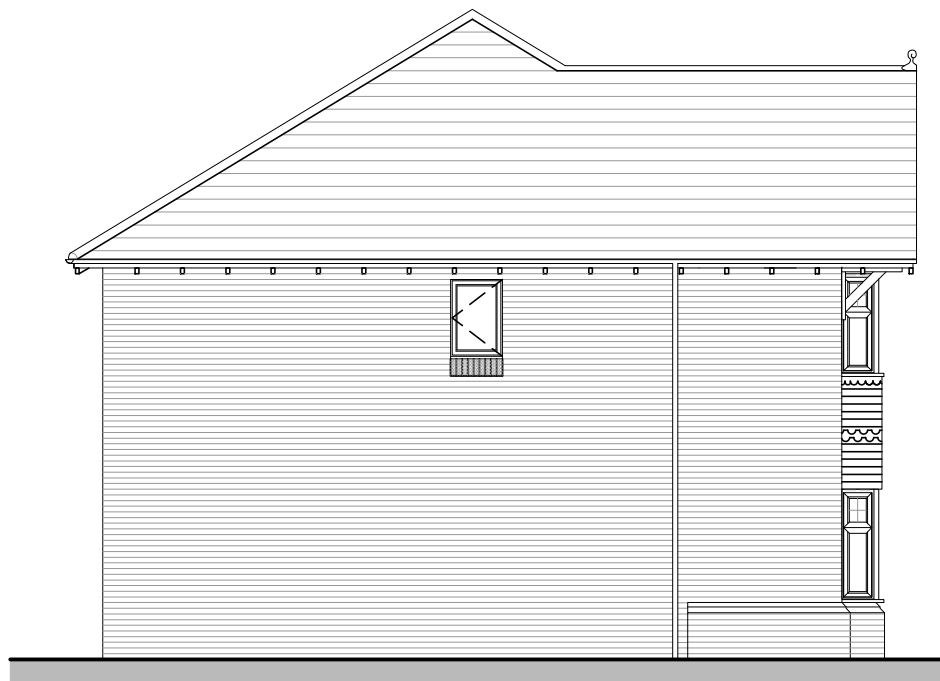

SIDE ELEVATION



SIDE ELEVATION

Rev:	Description:	Date:



Castle Green Homes,
Unit 20,
St. Asaph Business Park,
Ffordd Richard Davies, St Asaph,
Denbighshire. LL17 0LJ.
Tel. 01745 536677


Site:	Rossett Road, Rossett		
Title:	Ashbourne Elevations (2)		
Scale:	1:100 @ A3	Date:	18.01.21
Ref:	RRDR - ASH. PL02	Rev:	-



FRONT ELEVATION



REAR ELEVATION

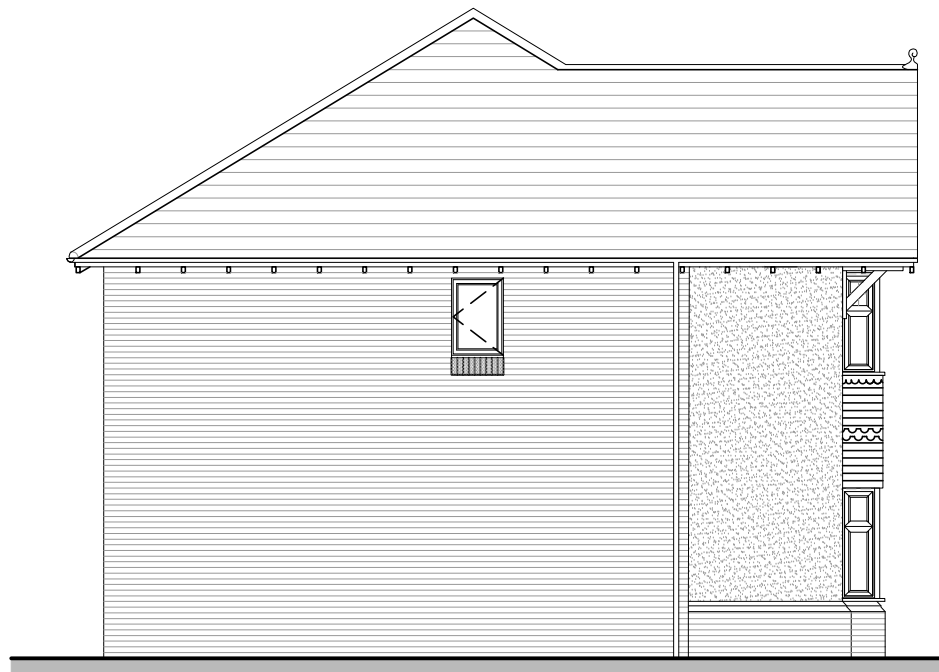

SIDE ELEVATION



SIDE ELEVATION

Rev:	Description:	Date:



Castle Green Homes,
Unit 20,
St. Asaph Business Park,
Ffordd Richard Davies, St Asaph,
Denbighshire. LL17 0LJ.
Tel. 01745 536677

Site:	Rossett Road, Rossett	
Title:	Ashbourne Elevations (3)	
Scale:	1:100 @ A3	Date: 18.01.21
Ref:	RRDR - ASH. PL03	Rev: -