


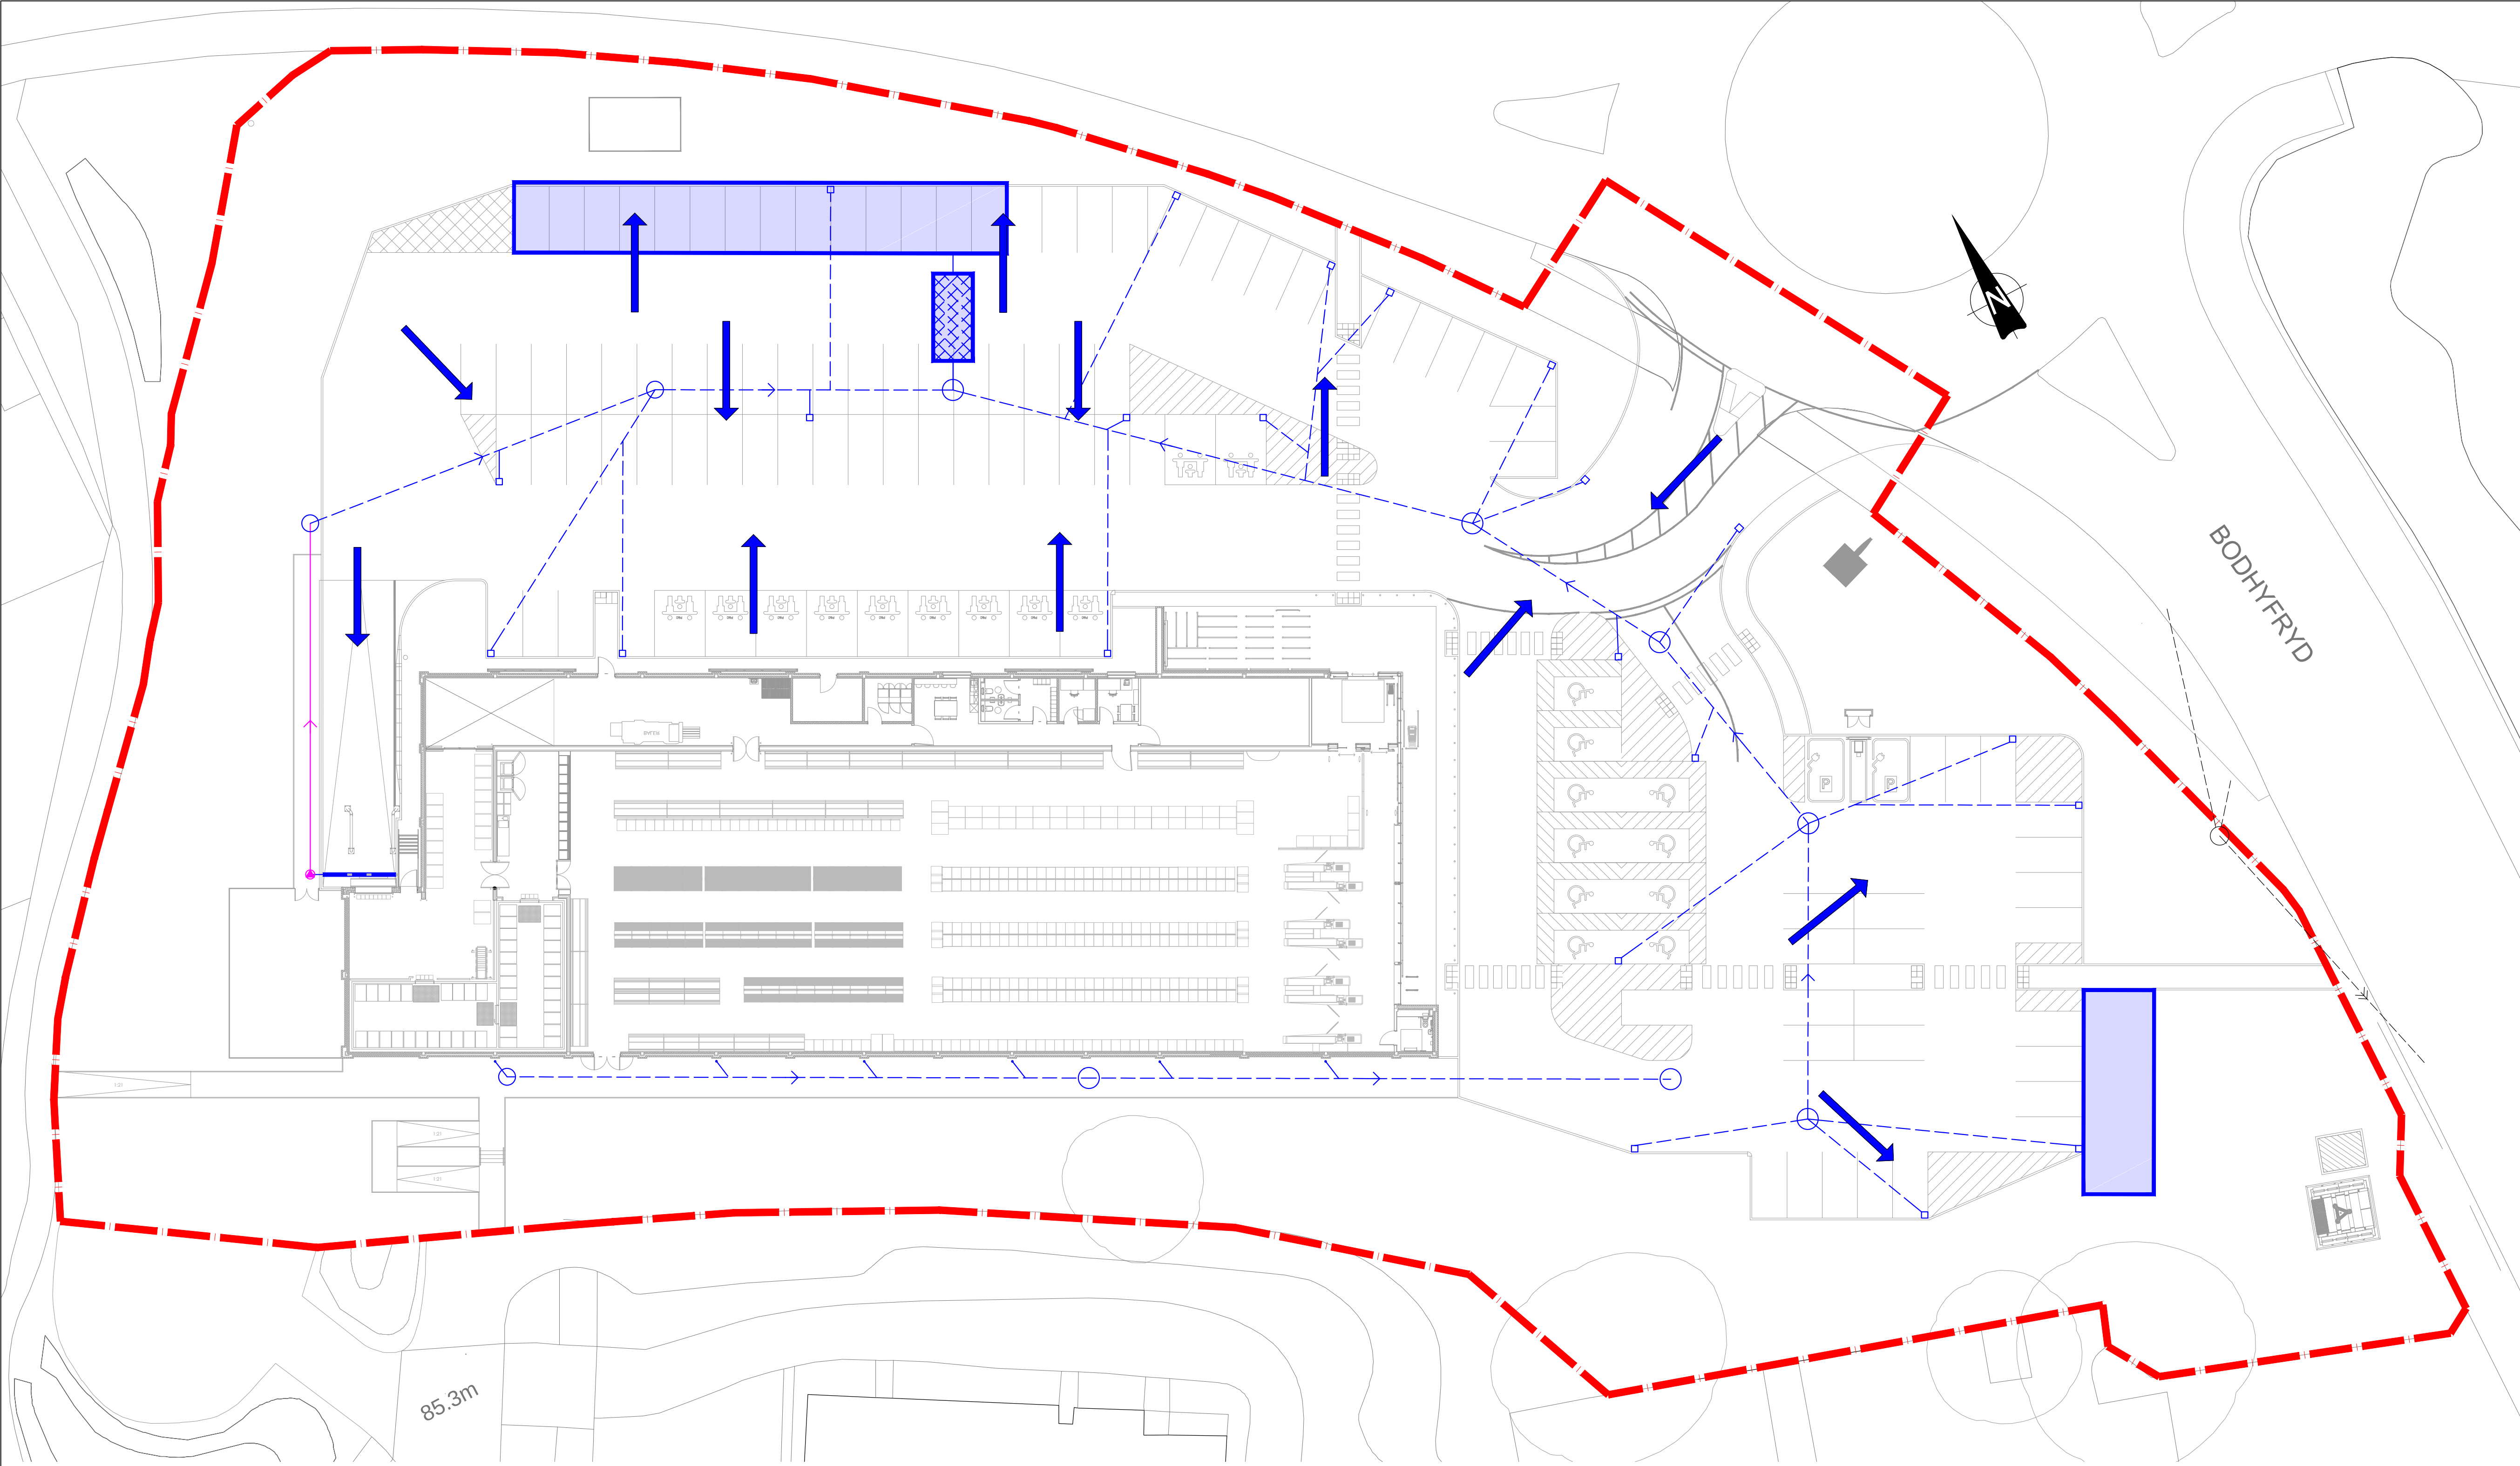

Flood Routing Plan
Scale 1:200

Key

→ Direction of flow from MH Blockage

---○--- Proposed Surface Water Drainage

DESCRIPTION		REV	DATE	CHK	APR
beamconsulting Beam Consulting 14 Bond Street Wakefield WF1 2QP Tel: 01924 361653 Fax: 01924 364631					
PROJECT					
Lidl Store Bodhydryd, Wrexham					
DRAWING TITLE					
Flood Routing Plan					
CLIENT					
Lidl GmbH UK					
STATUS					
Information					
DRAWN	JG	DATE	02/07/2020		
CHECKED	KA	SCALE	AS SHOWN @ A1		
APPROVED	KGP	DRAWING NUMBER	09-124-512		
		REVISION	-		