
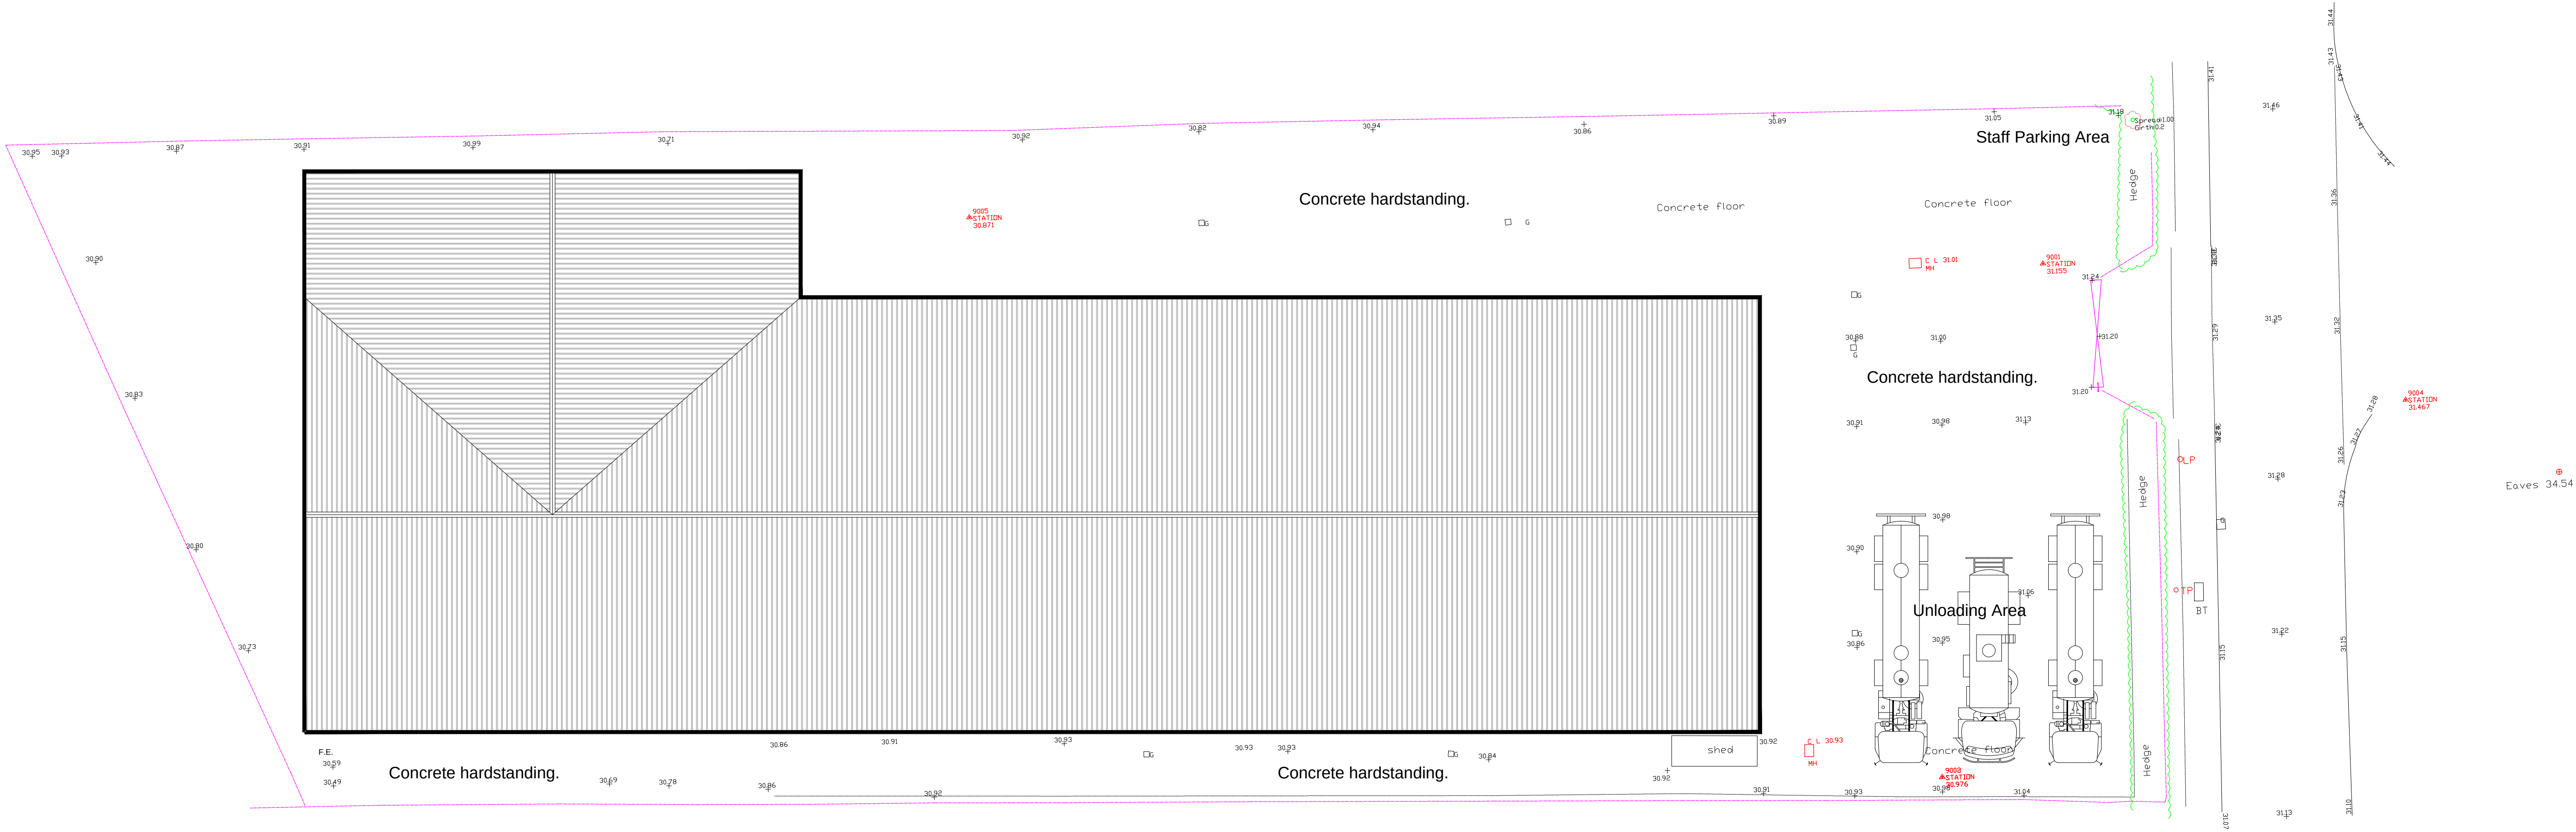


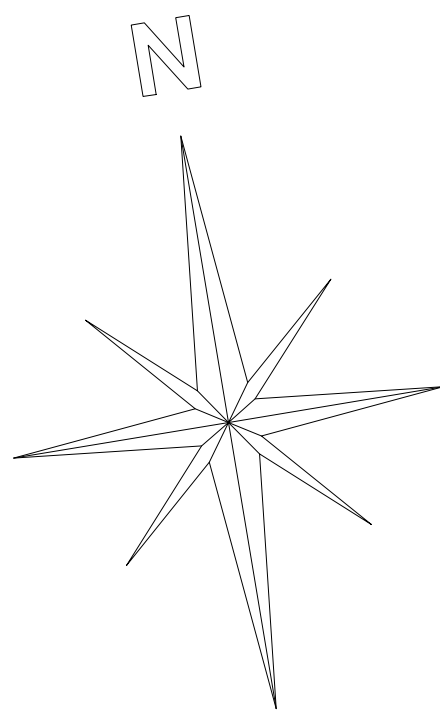

Proposed Site Plan 1:100