




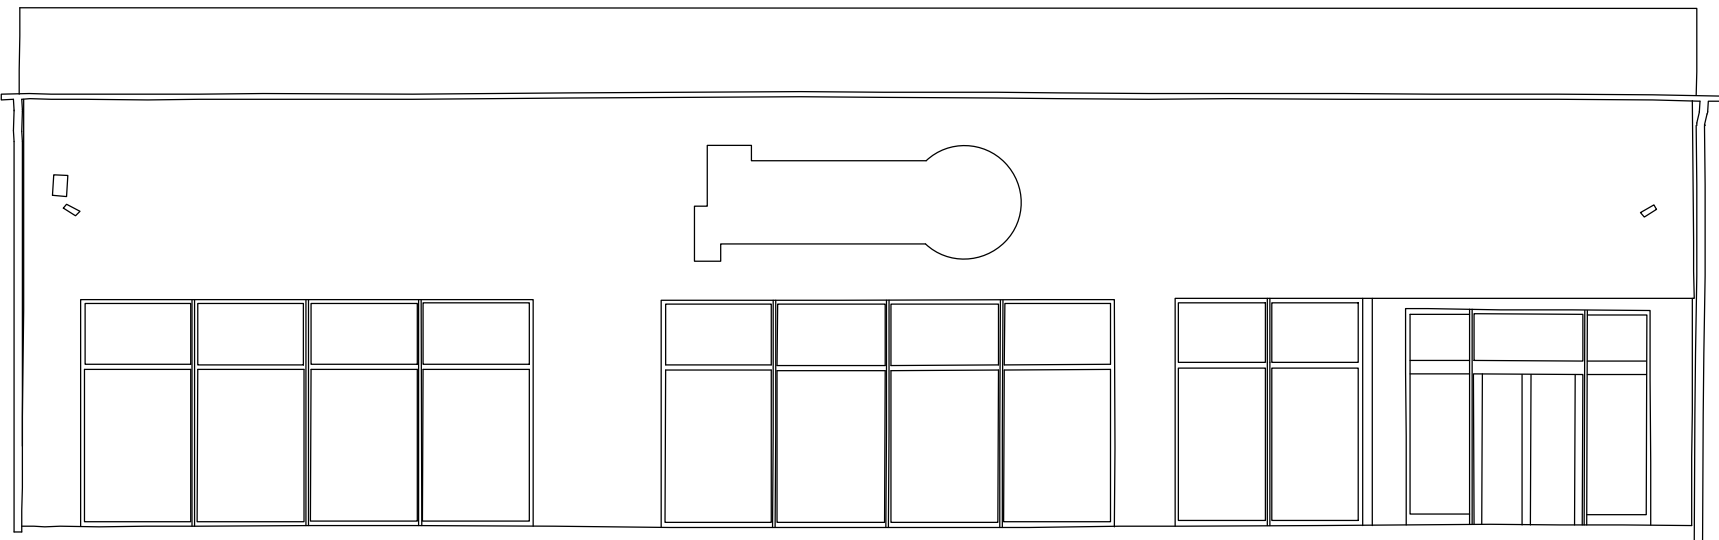


E1 Front (shop) Elevation to Pen-y-Bryn

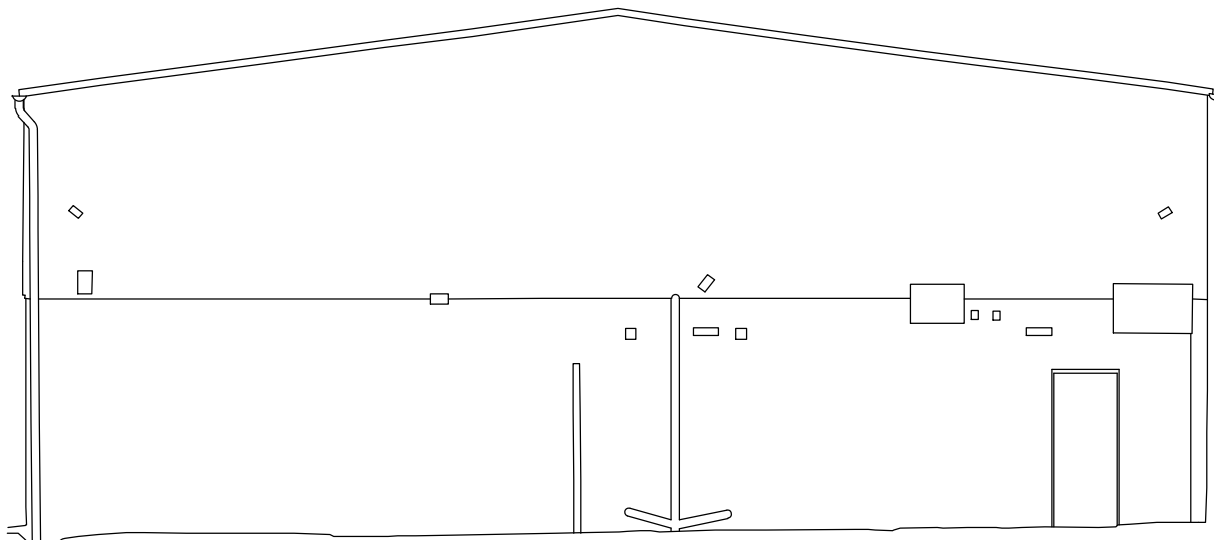


E2 Side (shop) Elevation to Bellevue Court

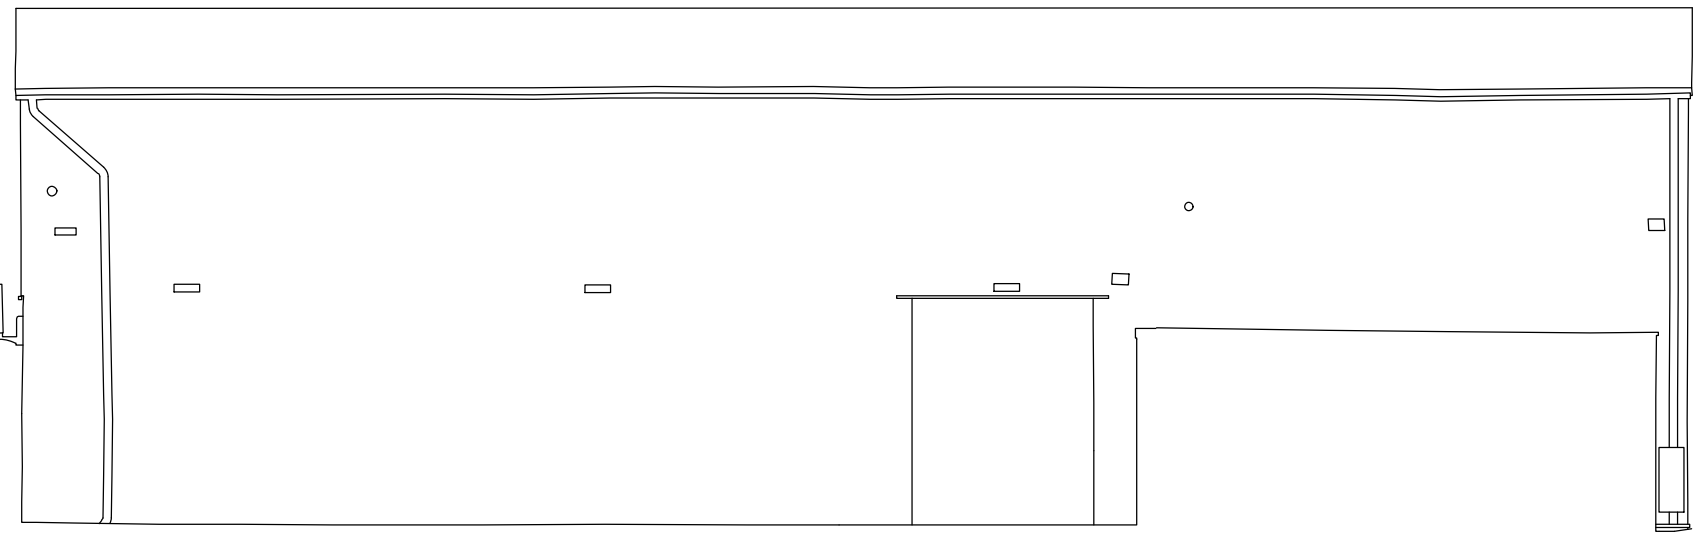


E3 Rear (shop) Elevation to External Yard Area

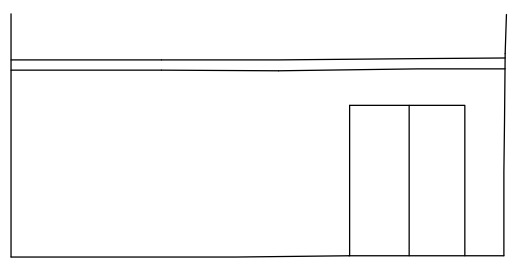


E4 (link building)
Elevation to
External Yard Area

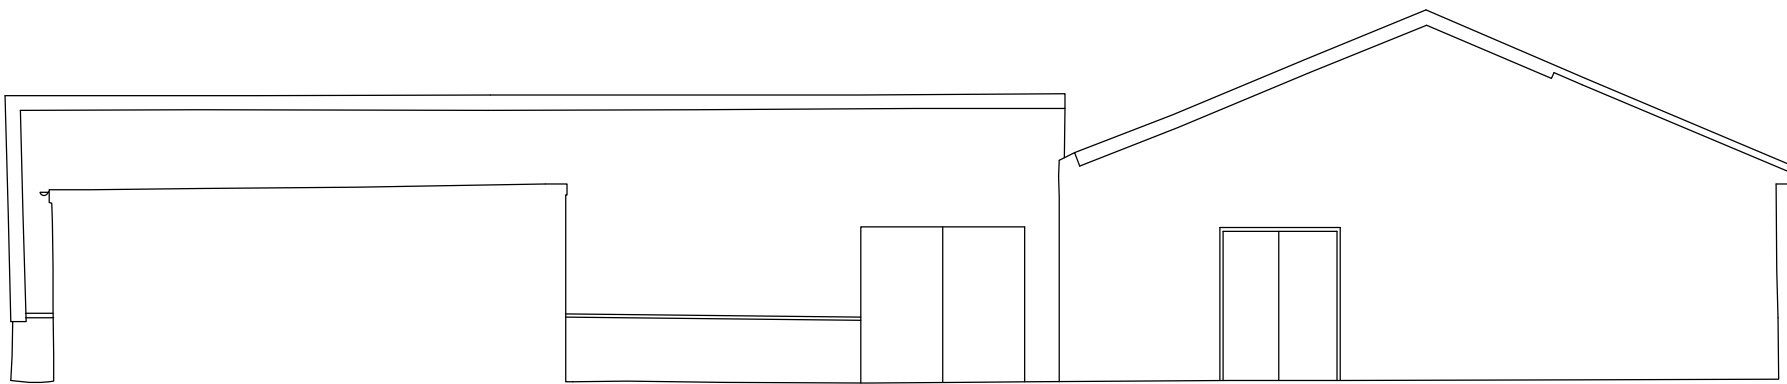


E5 (storage/bakery) Elevation to External Yard Area

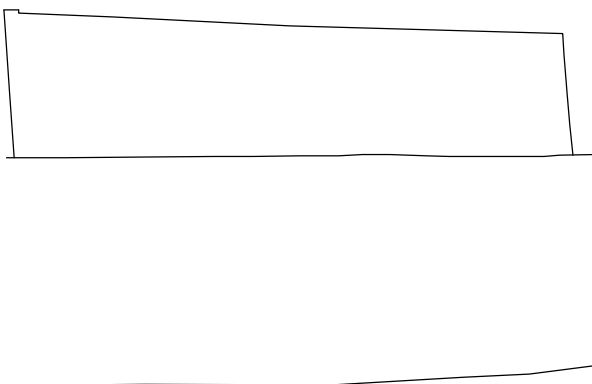


E6 Side (bakery) Elevation to Bellevue Court

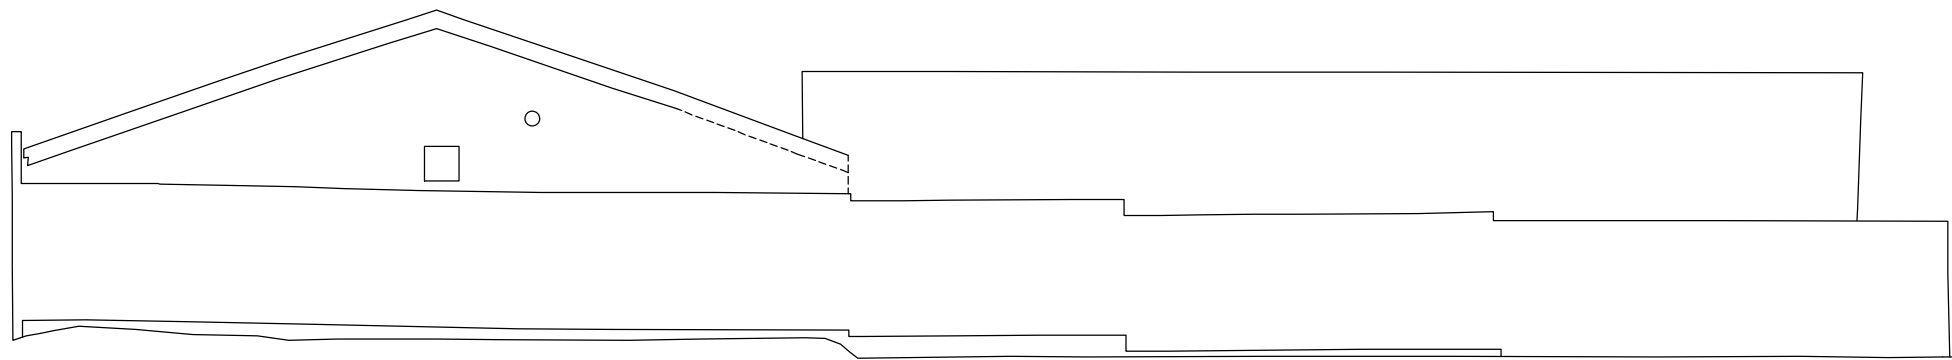

E7 Rear (bakery/storage) Elevation to Bellevue Court

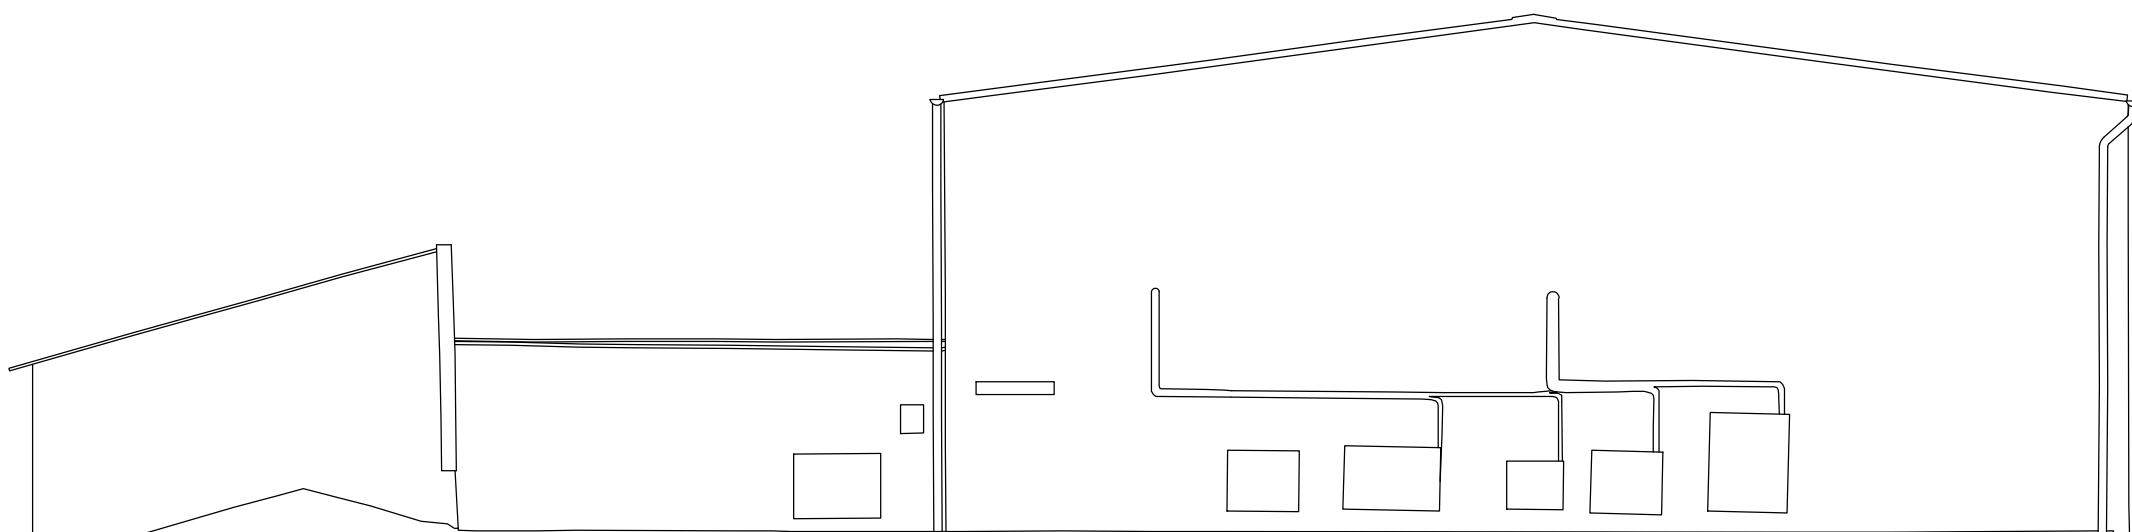

E8 Side (Storage/cold-store/shop) Elevation to 44 Pen-y-Bryn

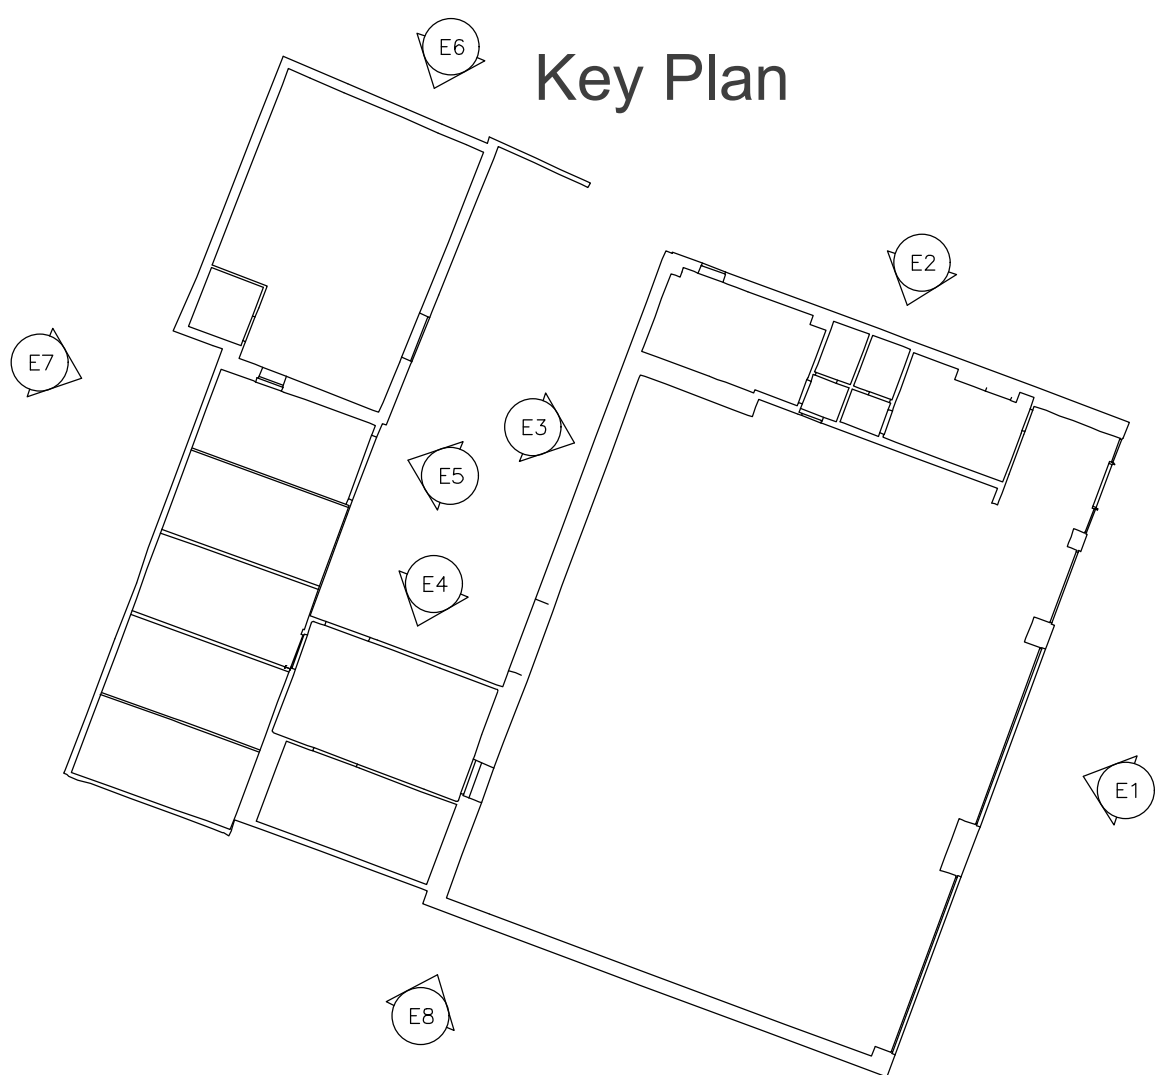

© Survey Operations Limited 2020
Reproduction in whole or in part by any means
is prohibited without the prior permission of
Survey Operations Limited.

Note:
All levels relate to Ordnance Datum,
achieved using the
OS National GPS Network.

Dashed lines are assumed due to obstructions.



Smith Street, Skelmersdale, Lancs. WN8 8LN
Tel: 01695 725662 Fax: 01695 51816
Email: mail@survops.co.uk - www.survops.co.uk

Client Northhold Group	
Drawing Title Elevational Survey at: 38 Pen-y-Bryn, Wrexham.	
Scale(s) 1:100	Surveyor MS
Date Sep 20	Drawn AW
Job Number 20I007	Checked SO
Sheet Size & Drg Number & Revision A1 20I007/003	