




Front Elevation
1 : 100



Side Elevation
1 : 100



Rear Elevation
1 : 100

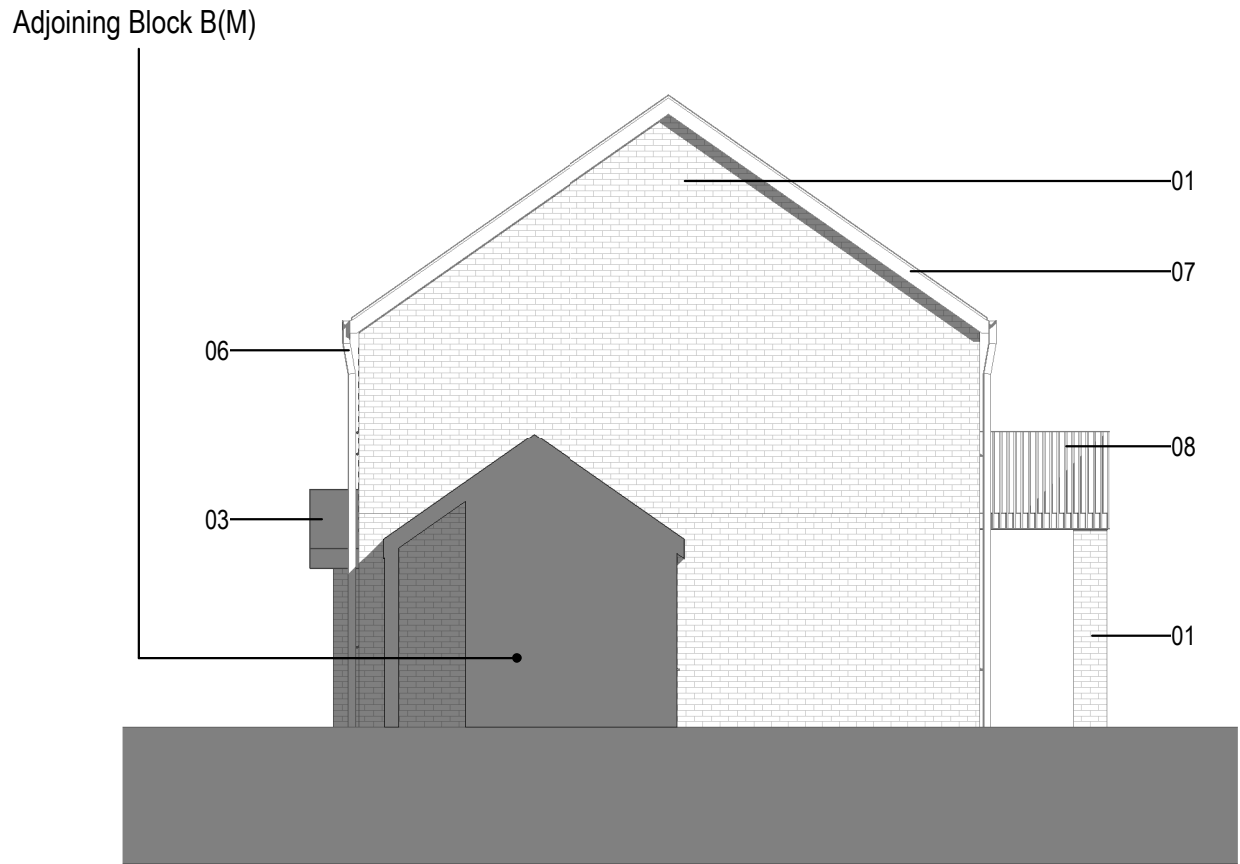

Side Elevation
1 : 100

Material	
01	Light Red Brick, pointing / mortar mix using local sand.
02	White Decorative Brick, pointing / mortar mix using local sand.
03	Roof Tile - Grey/Blue
05	Windows - UPVC Slimline Profile. Grey. RAL Colour TBC.
06	Rainwater Goods - Grey Half Round Gutters and Round Downpipes. Material and RAL Colour TBC.
07	External Timber Items - Fascias and Bargeboards. Grey. RAL Colour TBC.
08	Railing - Metal. Slim profile to extend and protrude from balcony profile as shown. Colour to match windows. Grey. RAL Colour TBC.
09	Light Red Brick Soldier Course, pointing / mortar mix using local sand.
10	White Decorative Brick Soldier Course, pointing / mortar mix using local sand.

Notes

The Contractor is to check all dimensions and conditions on site before commencing. Do not scale from this drawing.
This drawing remains the copyright of POZZONI Architecture Ltd.

Scale Bars

TO BE USED ONLY AS GUIDANCE

1:100 mm

1000

3000

5000

1:200 mm

5000

8000

1:500 M

5

15

25

1:1250 M

10

30

50

70

KEYPLAN

P1

Updated inline with client requirements

JG

10.08.2020

Rev

Description

By

Date

Client

PDW

Job

Bonc Wen, Wrexham

Drawing

Walk-Up Apartment Block B - Elevations

Ref

5525_SK3001

Rev

P1

SK3001

Date

07/09/20

Scale

1 : 100

@ A2

2D CoOrd

JG

Approved

EM

Project Status

Planning

Tender

Construction

Design

Contract

As Built

pozzoni

10-12 Emerald Street
London
WC1N 3QA

Woodville House
2 Woodville Road
Altrincham
WA14 2FH

+44 20 7078 0079
architects@pozzoni.co.uk

+44 161 928 7848
www.pozzoni.co.uk