


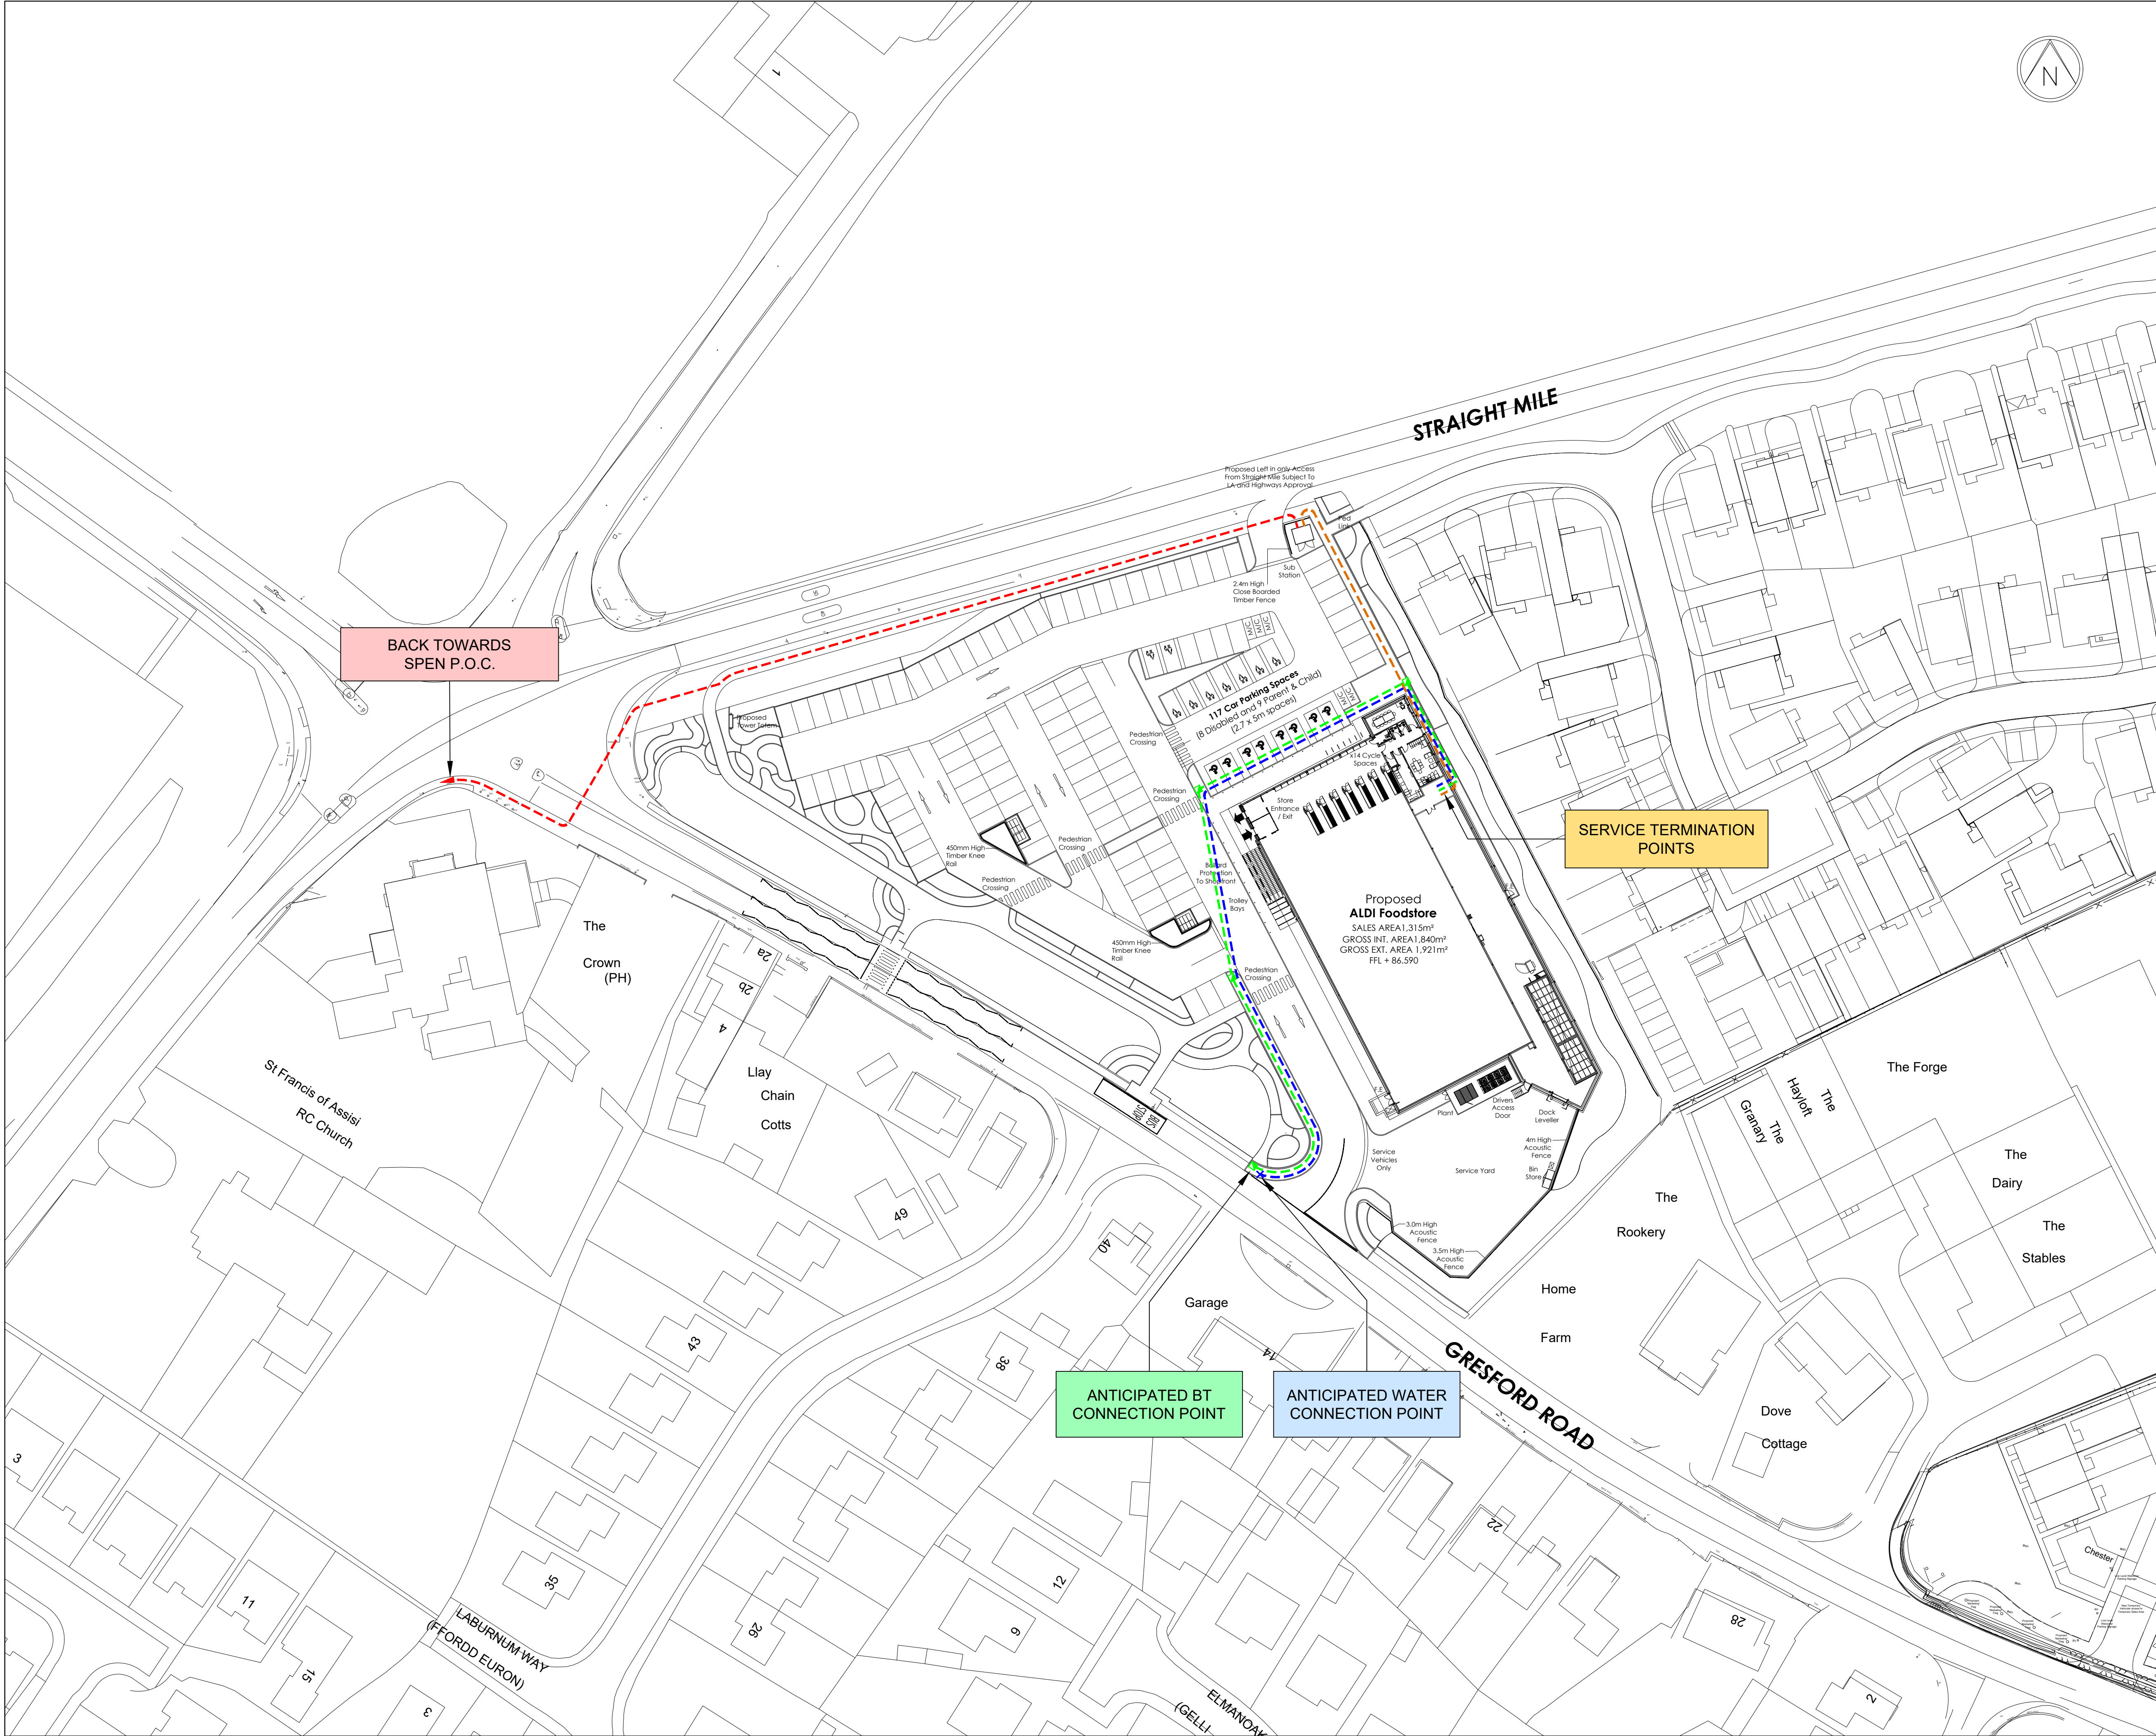

KEY

Proposed Infrastructure

11kV HV Infrastructure Route

LV Service Route

Water Service Route

BT Duct Route

Anticipated Chamber Locations

Ist	09.07.19	First Issue	JLR	AH
ISSUE	DATE	REVISION DETAILS	DRN	CHK'D
Title				
ALDI STRAIGHT MILE, LLAY				
Drawing				
INDICATIVE UTILITY INFRASTRUCTURE DRAWING				
Job No.	ATS/9379	Date	JULY 2019	
Drawn	JLR	Checked	AH	
Design		Appd		
utilityconnections This map is based upon Ordnance Survey material with the permission of Ordnance Survey on behalf of the Controller of Her Majesty's Stationary Office © Crown copyright. Unauthorised reproduction infringes Crown copyright and may lead to prosecution or civil proceedings. License No. 00000600				
CLIENT -				
SCALE 1:500 @ A1				
DRAWING No. UC-9379-02				
STATUS -				