
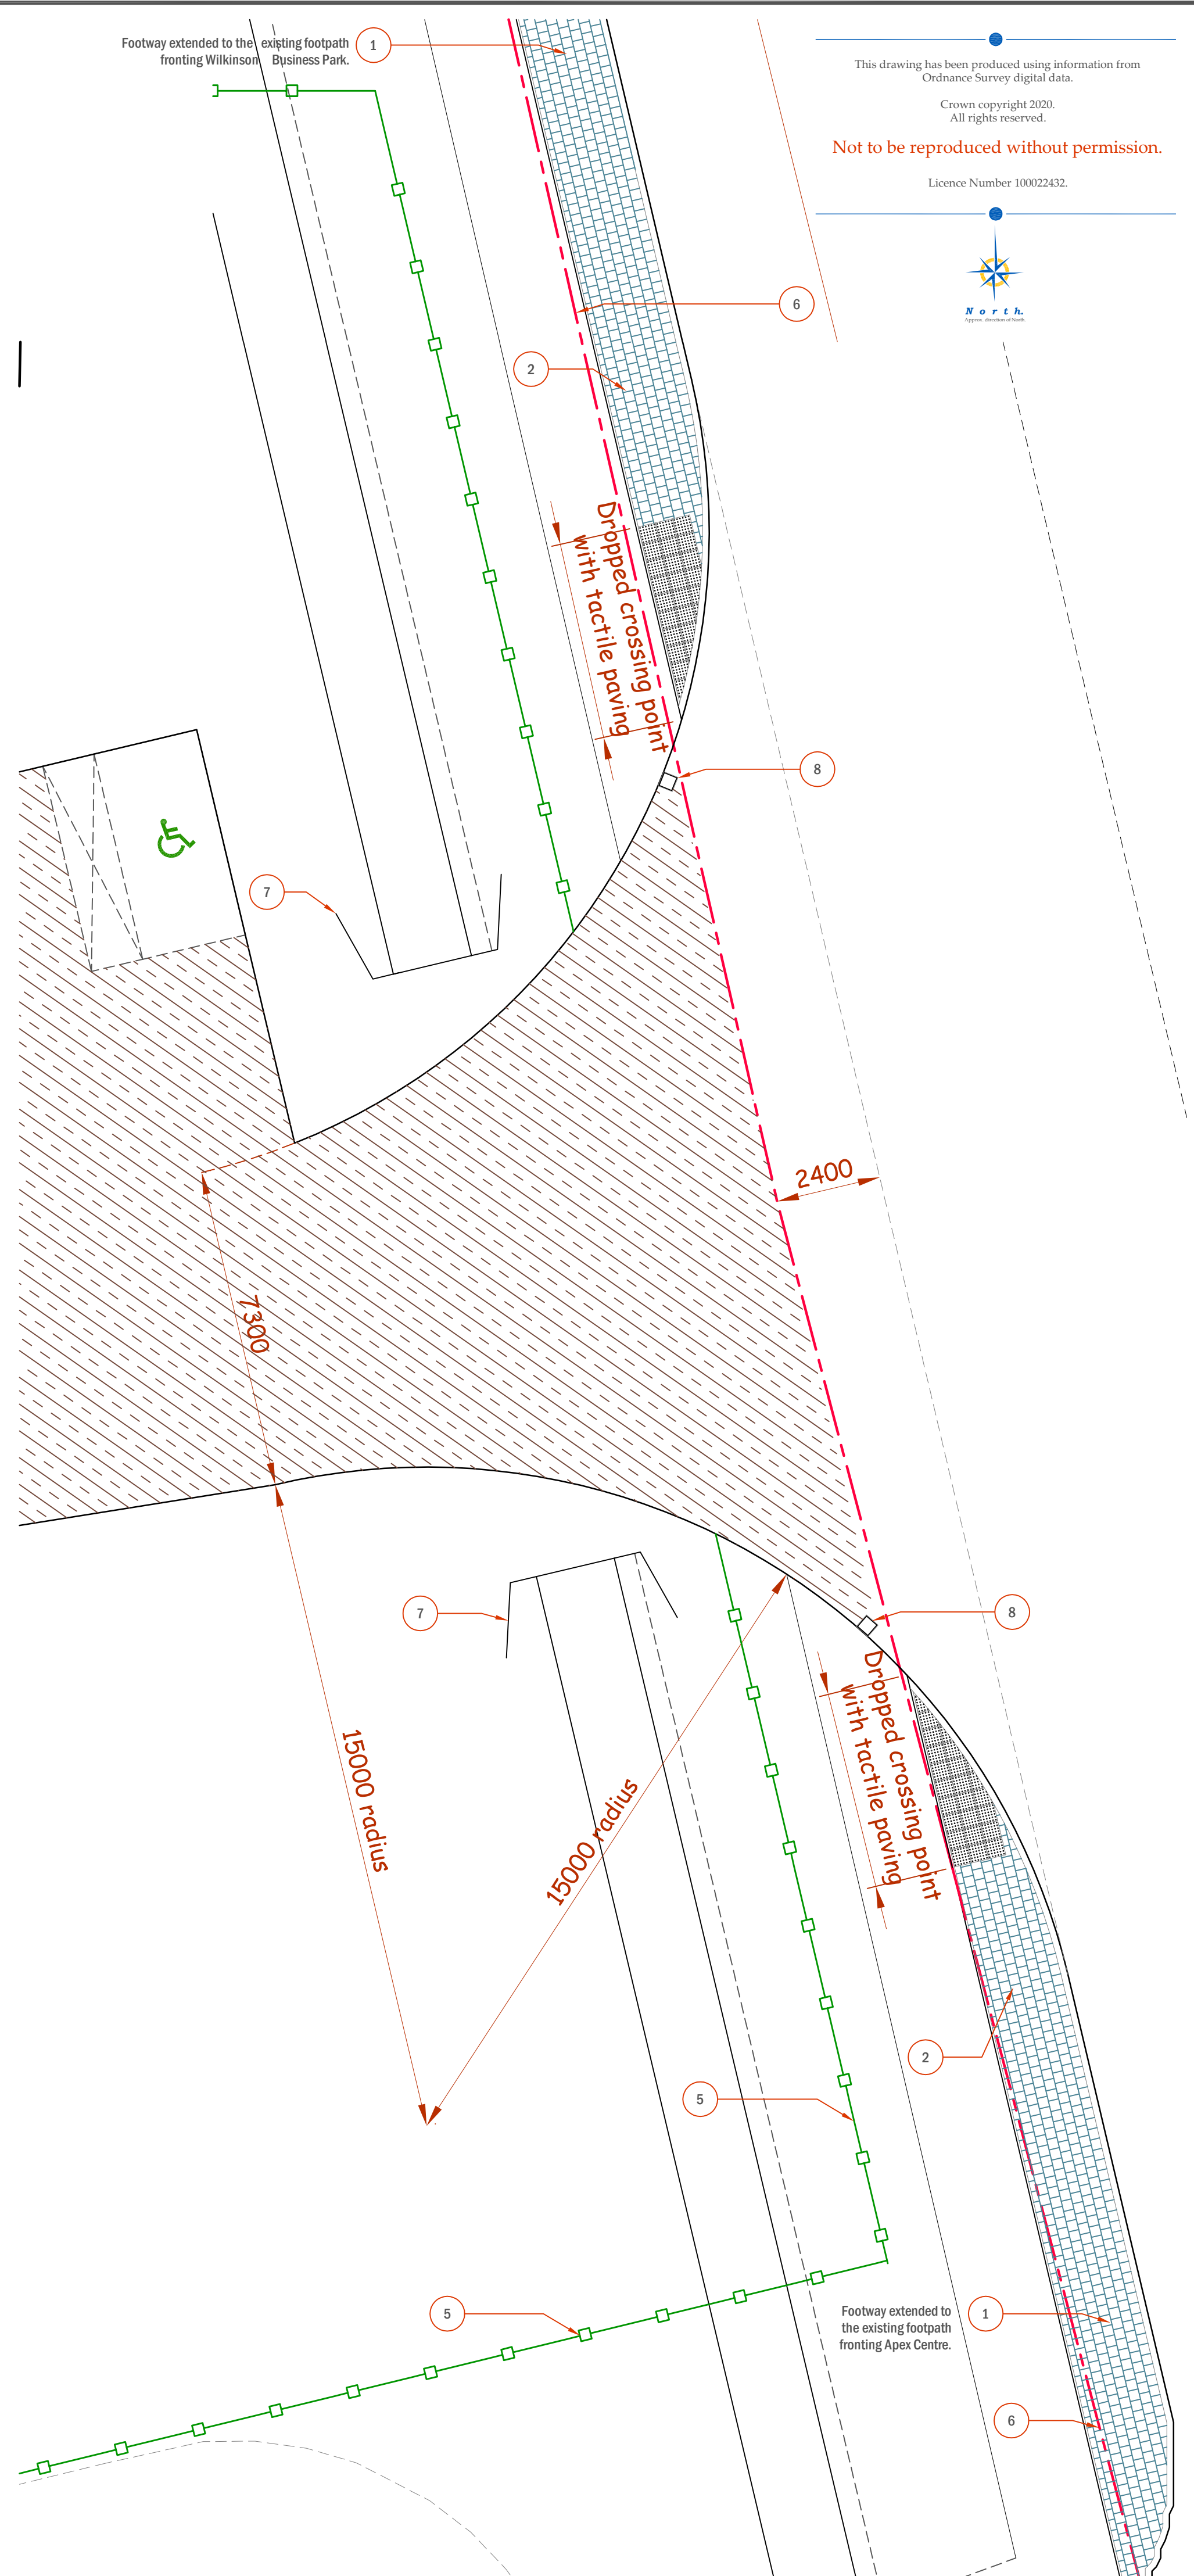


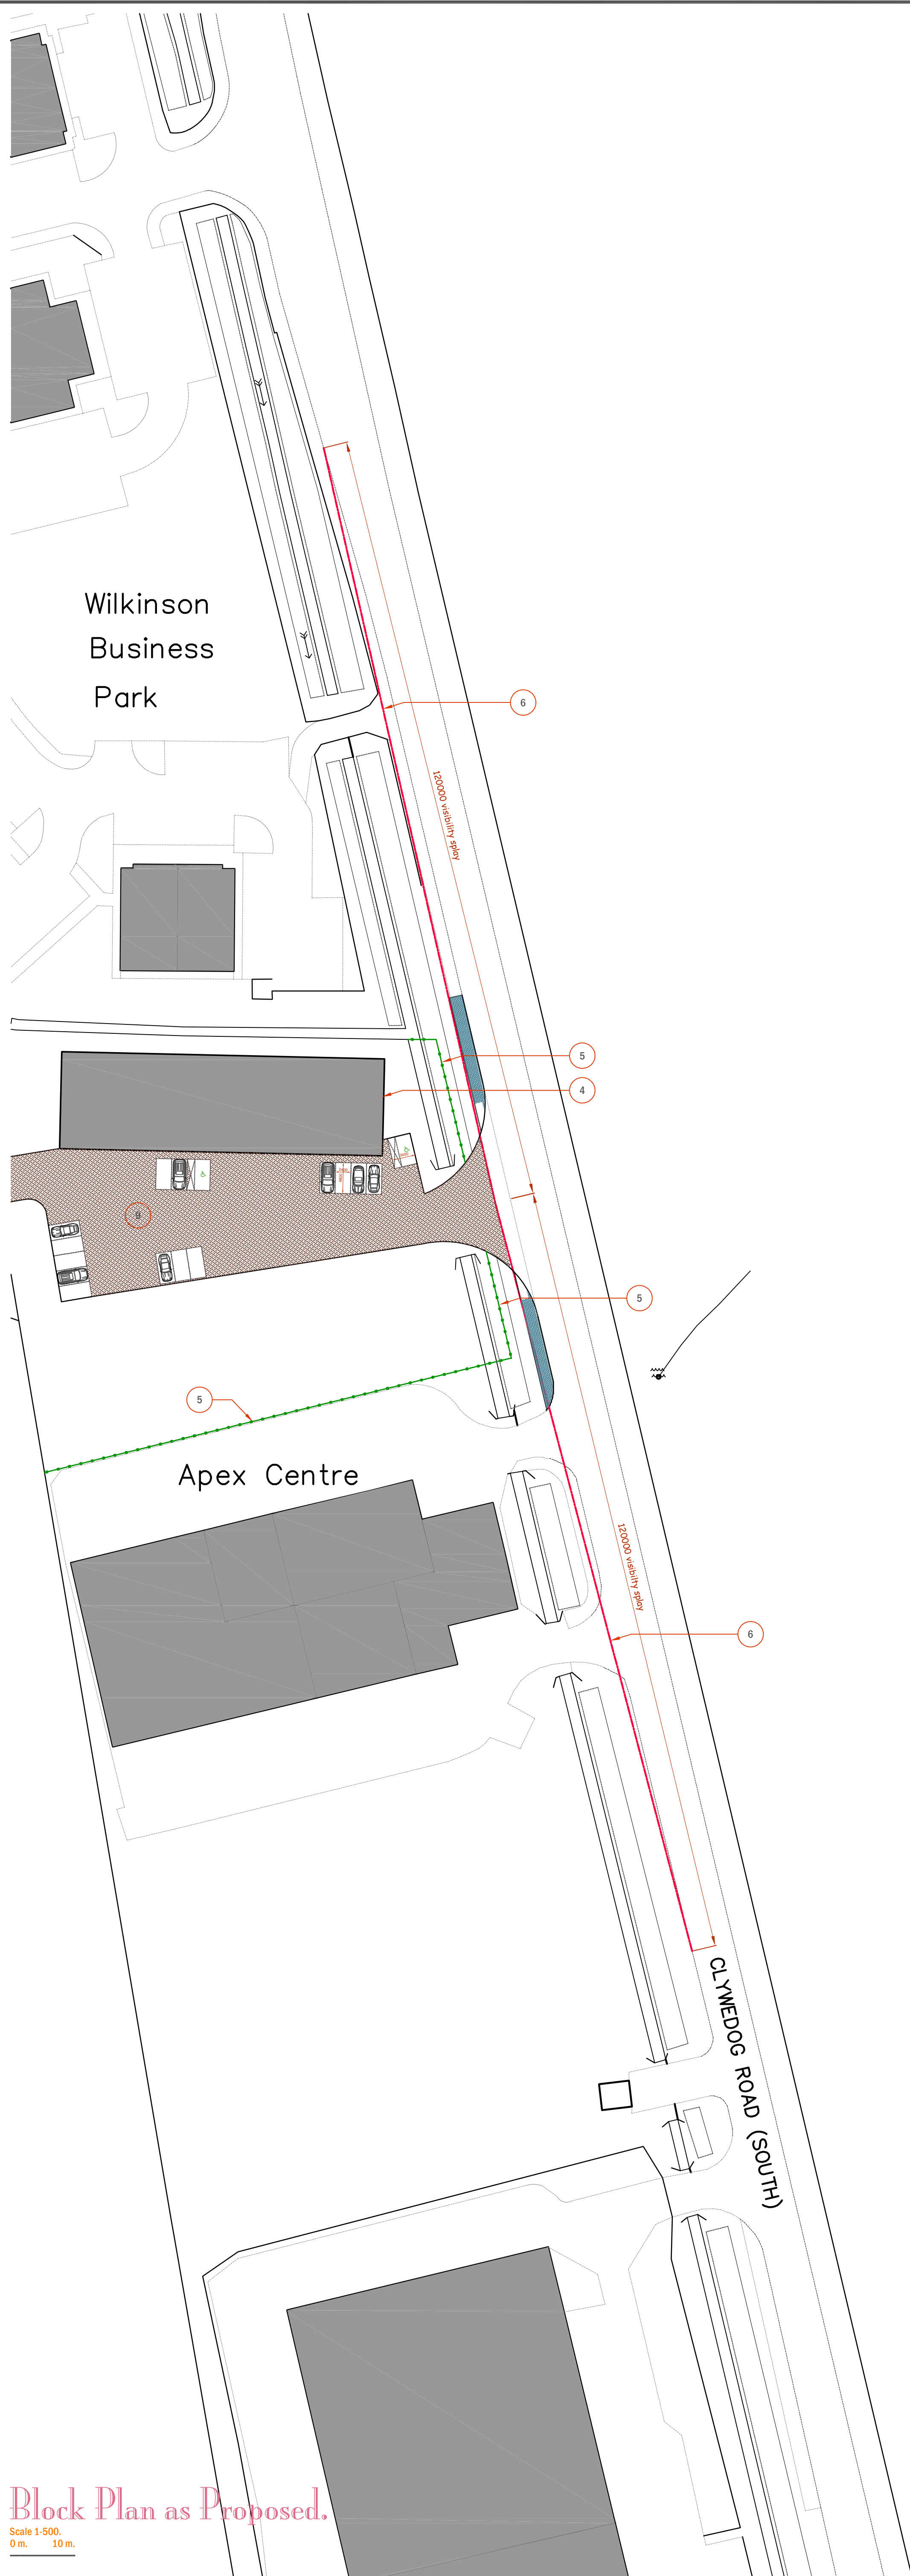

Plan of Proposed New Access.

Key to Numbered Notes.