


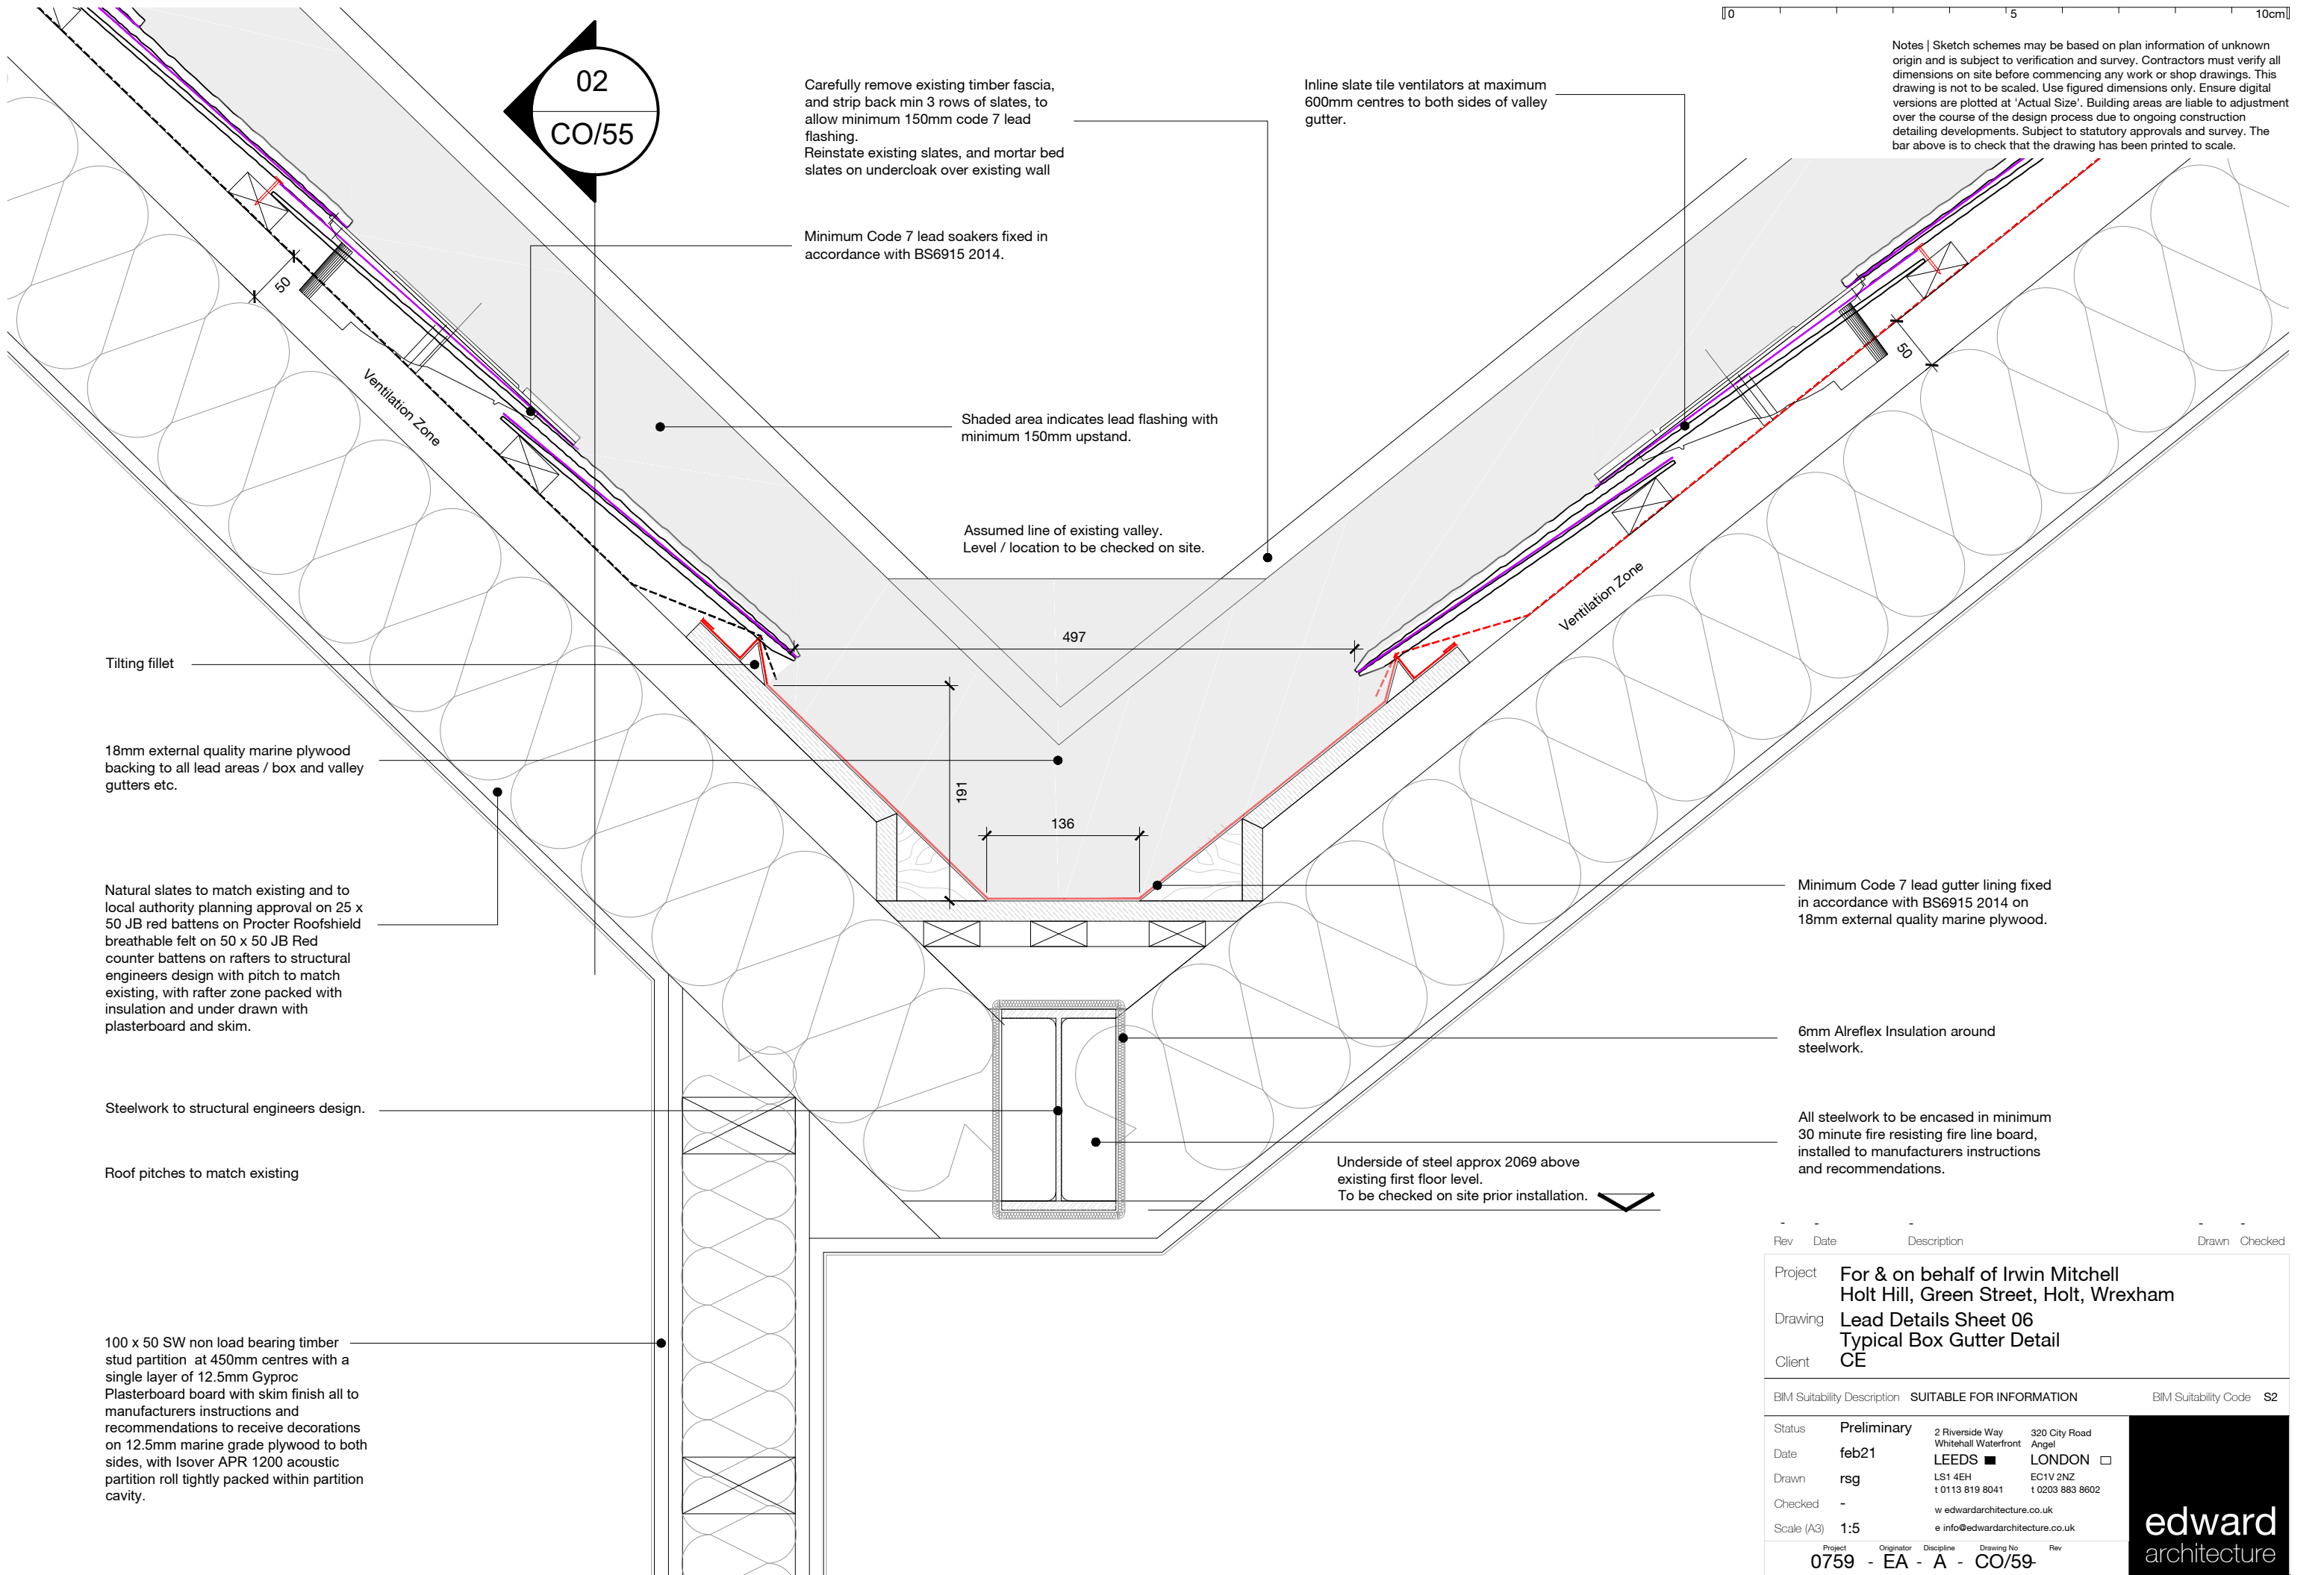

Notes | Sketch schemes may be based on plan information of unknown origin and is subject to verification and survey. Contractors must verify all dimensions on site before commencing any work or shop drawings. This drawing is not to be scaled. Use figured dimensions only. Ensure digital versions are plotted at 'Actual Size'. Building areas are liable to adjustment over the course of the design process due to ongoing construction detailing developments. Subject to statutory approvals and survey. The bar above is to check that the drawing has been printed to scale.

Rev	Date	Description	Drawn	Checked
Project For & on behalf of Irwin Mitchell Holt Hill, Green Street, Holt, Wrexham				
Drawing Lead Details Sheet 06 Typical Box Gutter Detail				
Client CE				
BIM Suitability Description SUITABLE FOR INFORMATION			BIM Suitability Code S2	
Status	Preliminary	2 Riverside Way Whitehall Waterfront Angel	320 City Road LONDON	
Date	feb21	LEEDS		
Drawn	rsg	LS1 4EH t 0113 819 8041	EC1V 2NZ t 0203 883 8602	
Checked	-	w edwardarchitecture.co.uk		
Scale (A3)	1:5	e info@edwardarchitecture.co.uk		
Project	Originator	Discipline	Drawing No	Rev
0759	- EA	- A	- CO/59-	

edward
architecture