


DETAIL D - FIXED 3 PANE WINDOW - W7 W8 W9 W10

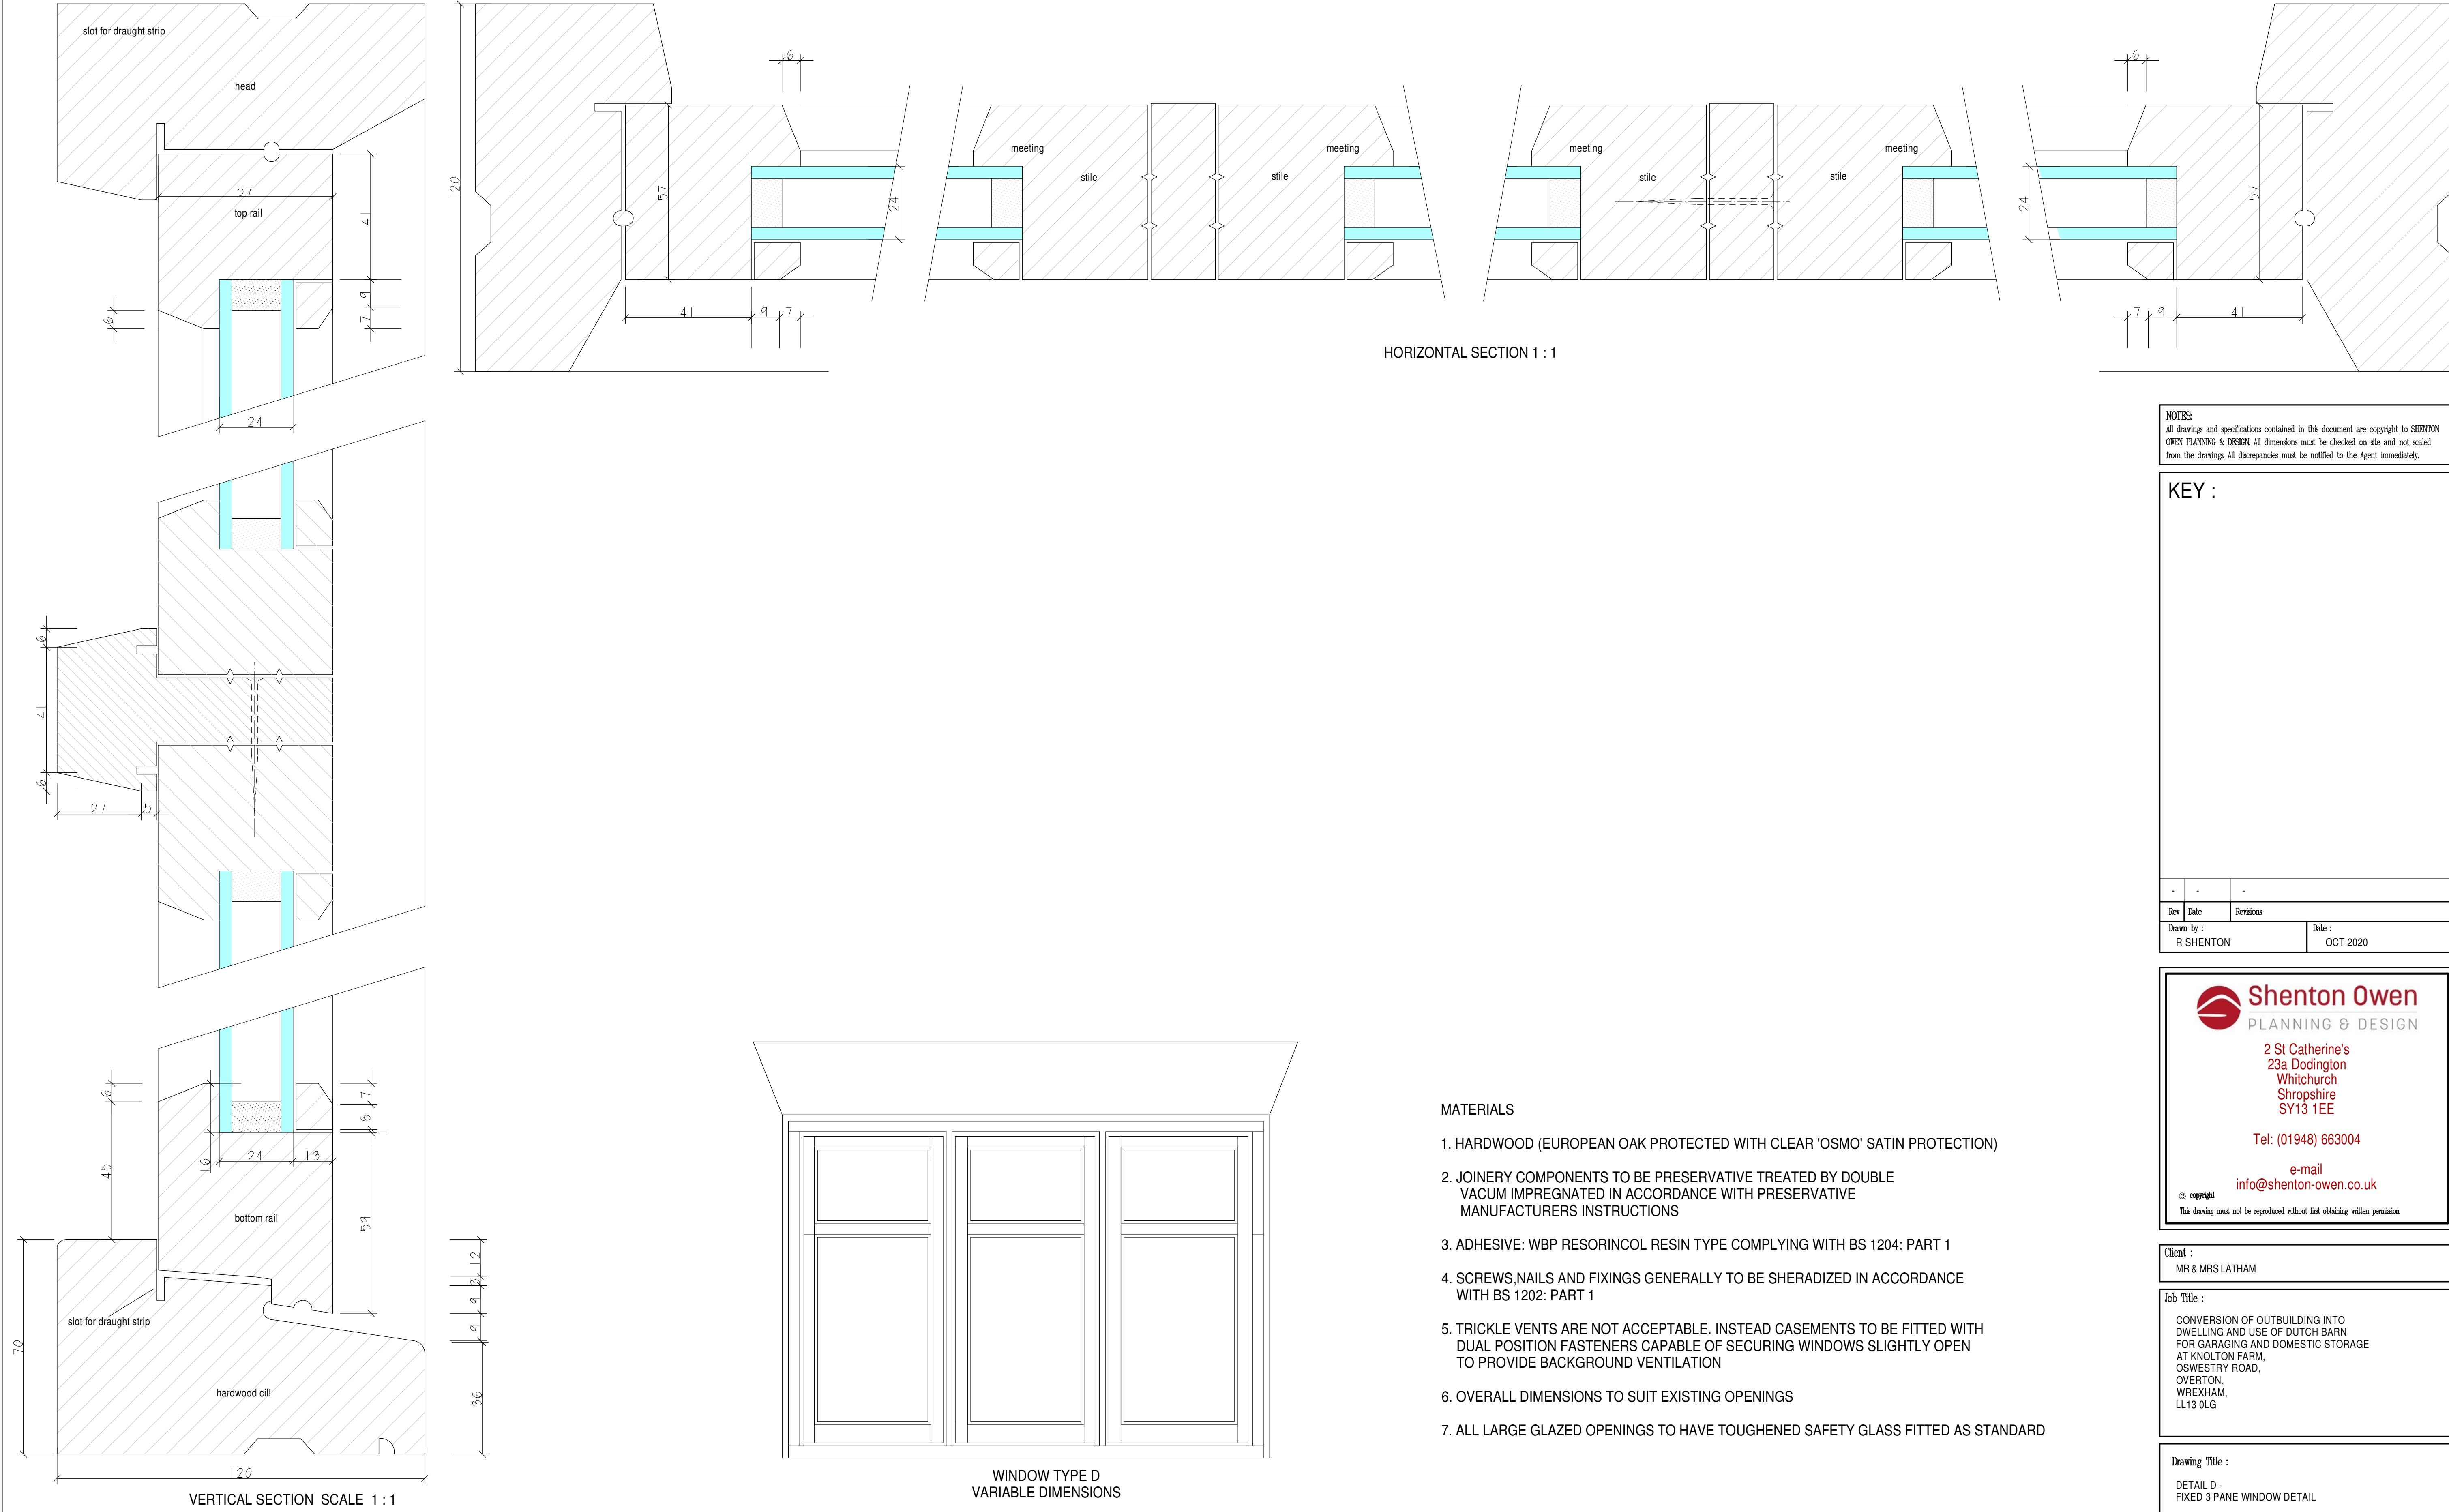

HORIZONTAL SECTION 1 : 1

VERTICAL SECTION SCALE 1 : 1

WINDOW TYPE D
VARIABLE DIMENSIONS

MATERIALS

1. HARDWOOD (EUROPEAN OAK PROTECTED WITH CLEAR 'OSMO' SATIN PROTECTION)
2. JOINERY COMPONENTS TO BE PRESERVATIVE TREATED BY DOUBLE VACUM IMPREGNATED IN ACCORDANCE WITH PRESERVATIVE MANUFACTURERS INSTRUCTIONS
3. ADHESIVE: WBP RESORINCOL RESIN TYPE COMPLYING WITH BS 1204: PART 1
4. SCREWS, NAILS AND FIXINGS GENERALLY TO BE SHERADIZED IN ACCORDANCE WITH BS 1202: PART 1
5. TRICKLE VENTS ARE NOT ACCEPTABLE. INSTEAD CASEMENTS TO BE FITTED WITH DUAL POSITION FASTENERS CAPABLE OF SECURING WINDOWS SLIGHTLY OPEN TO PROVIDE BACKGROUND VENTILATION
6. OVERALL DIMENSIONS TO SUIT EXISTING OPENINGS
7. ALL LARGE GLAZED OPENINGS TO HAVE TOUGHENED SAFETY GLASS FITTED AS STANDARD

NOTES
All drawings and specifications contained in this document are copyright to SHENTON OWEN PLANNING & DESIGN. All dimensions must be checked on site and not scaled from the drawings. All discrepancies must be notified to the Agent immediately.

KEY :

Rev	Date	Revisions
1		
Drawn by : R SHENTON		Date : OCT 2020



2 St Catherine's
23a Dodington
Whitchurch
Shropshire
SY13 1EE
Tel: (01948) 663004
e-mail
info@shenton-owen.co.uk
© copyright
This drawing must not be reproduced without first obtaining written permission

Client :
MR & MRS LATHAM

Job Title :
CONVERSION OF OUTBUILDING INTO DWELLING AND USE OF DUTCH BARN FOR GARAGING AND DOMESTIC STORAGE AT KNOLTON FARM, OSWESTRY ROAD, OVERTON, WREXHAM, LL13 0LG

Drawing Title :
DETAIL D -
FIXED 3 PANE WINDOW DETAIL

Dwg No : W20/2703/CC05	Scale : As Shown @ A1	Rev : .
---------------------------	--------------------------	------------