


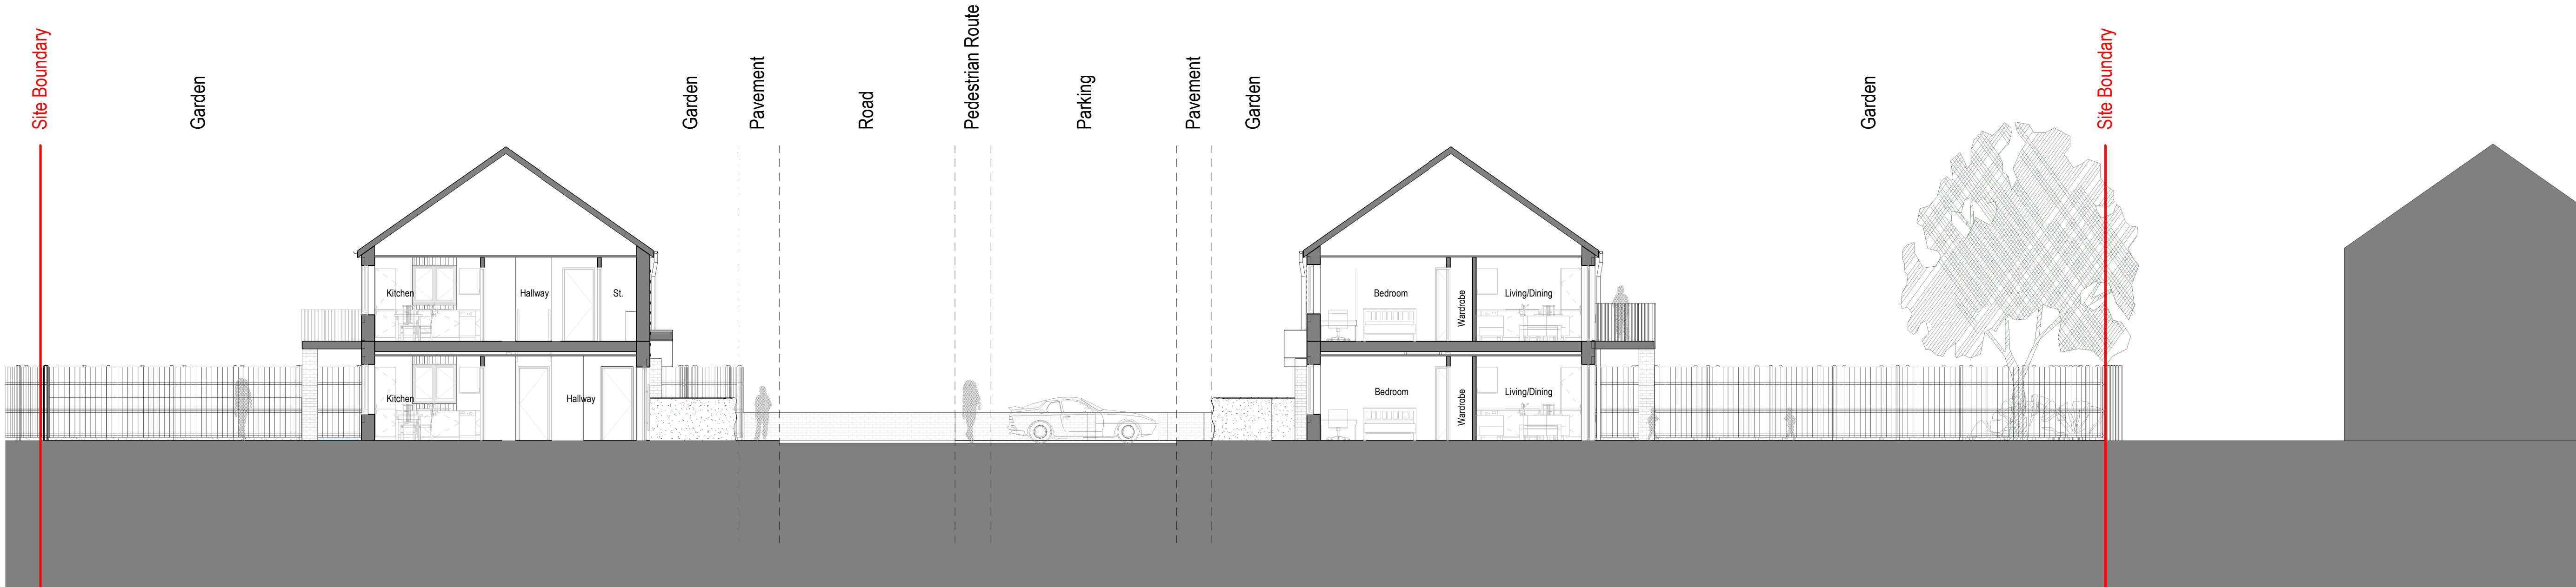


Section 1
1 : 100

Notes
The Contractor is to check all dimensions and conditions on site before commencing. Do not scale from this drawing.
This drawing remains the copyright of POZZONI Architecture Ltd.

Scale Bars		TO BE USED ONLY AS GUIDANCE			
1:100	mm	0	1000	2000	3000
1:200	mm	0	1000	2000	3000
1:500	m	0	10	20	30
1:1250	m	0	10	20	30

KEYPLAN

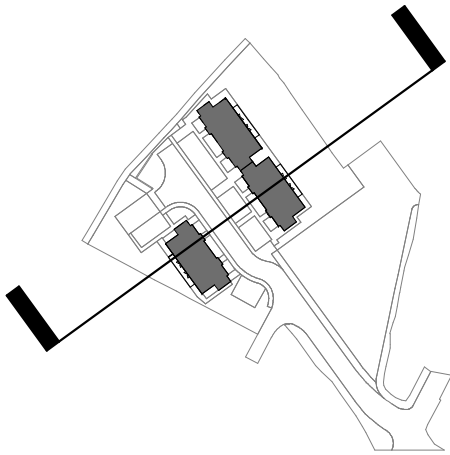

P3	Updates to site plan following DTM	JG	14.08.2020
P2	Updated inline with client requirements	JG	07.08.2020
P1	Red Line Updated	JG	22.07.2020
Rev	Description	By	Date
Client	PDW		
Job	Bonc Wen, Rhos		
Drawing	Site Section		
Ref	5525_SK4000	Rev	P3
Date	07/09/20	Scale	As indicated
As Built	JG	Approved	ET
Planning	Tender	Construction	
Design	Contract	As Built	

pozzoni

10-12 Emerald Street
London
WC1N 3QA
+44 20 7078 0079
architects@pozzoni.co.uk

Woodville House
2 Woodville Road
Altrincham
WA14 2FH
+44 161 928 7848
www.pozzoni.co.uk