


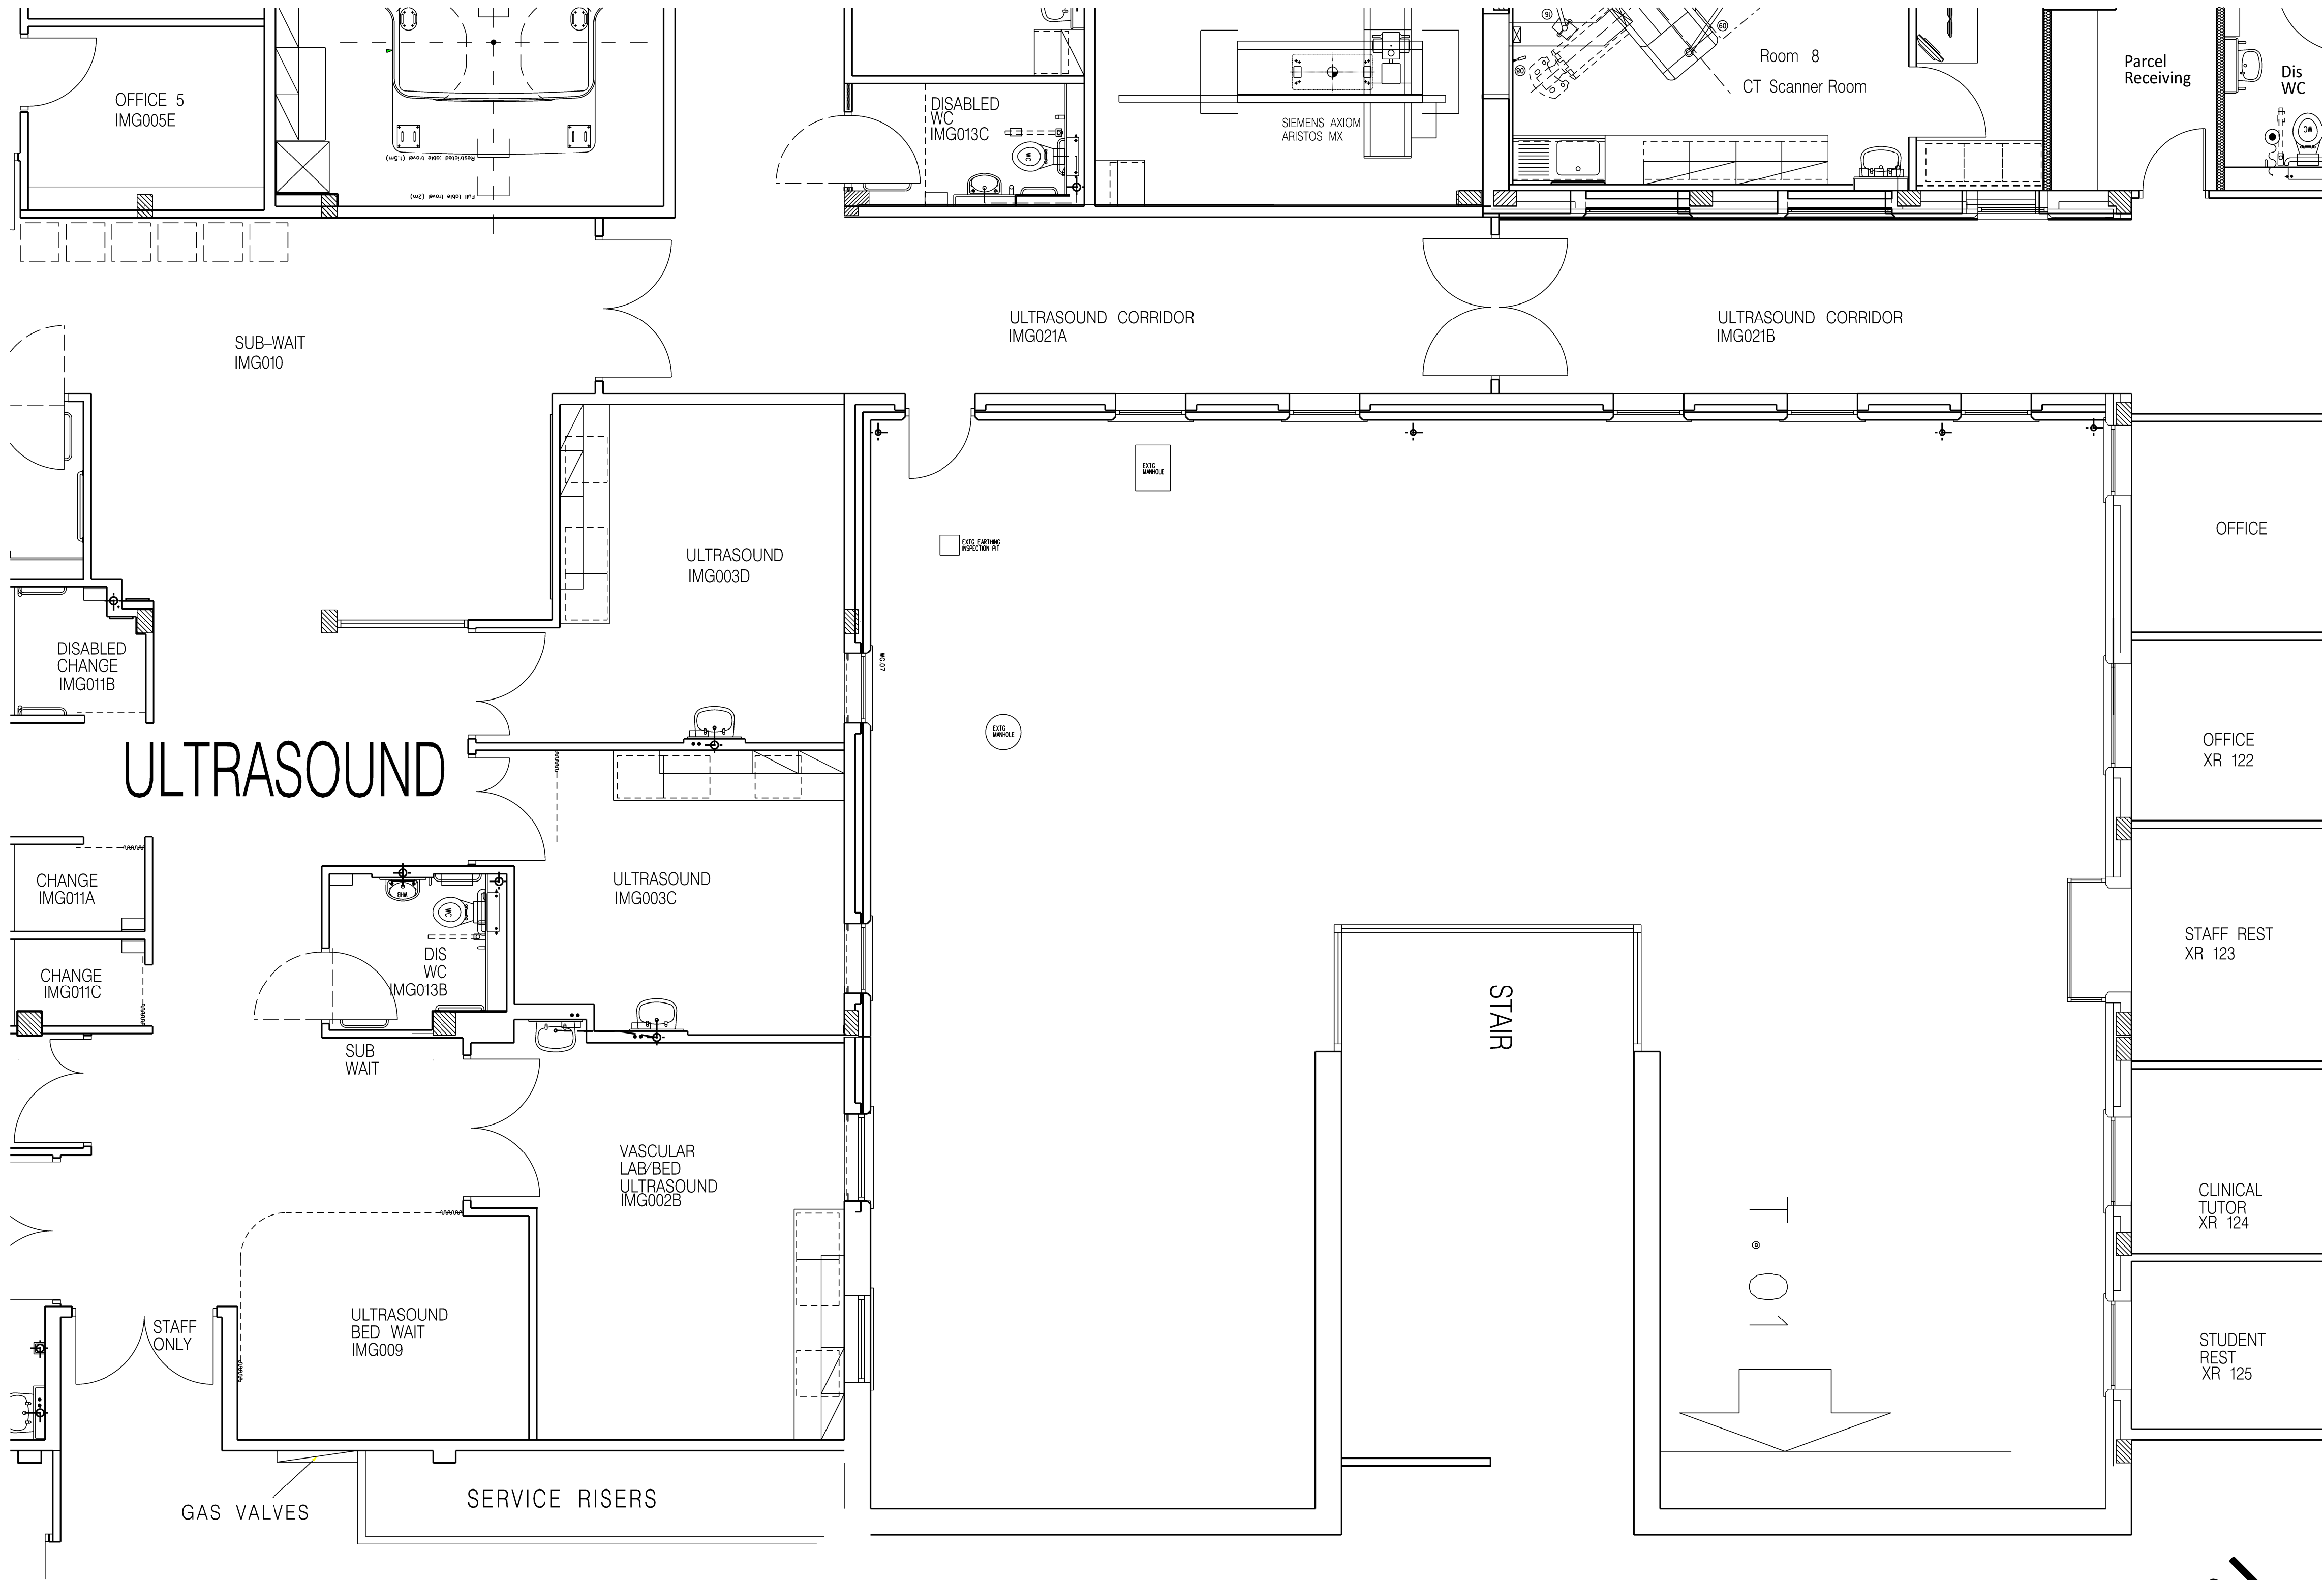

- General Notes
1. Contractor to verify all dimensions and check level datums on site
 2. All of the designs are the sole property of TACP Architects Ltd and may not be used without their written agreement
 3. All prints, specifications and their copyright are the property of TACP Architects Ltd
 4. Do not scale off drawings
 5. All dimensions shall be checked on site before commencement of shop drawings, manufacture and all discrepancies must be reported to TACP Architects Ltd

Risk Assessments

Revisions					
Rev	Date	Description	By	Check	
T1	19/11/06	Drawing issued for tender.	LT	ST	

Consultants

Client

Betsi Cadwaladr University Health Board

Project Title
Nuclear Medicine Gamma Camera

Drawing Title
Plan as Existing - NMS Courtyard Offices Scheme

Scale	Date	Drawn By	Checked By	Office
1:50@A1	OCT 19	LT	ST	Wrexham

Project No.	Project	Originator	Zone	Level	Type	Role	Number	Revision
19003	NMS-TACP-WMH-00-DR-A-001							T1

TACP Architects Ltd
Pembroke House
Ellice Way
Wrexham Technology Park
Wrexham LL13 7YF
T: 01978 291161
E: admin@tacparchitects.co.uk
www.tacparchitects.co.uk

Architecture • Interior Design • Healthcare Planning • Conservation • Masterplanning • Sustainable Design

