


345200.00mN

345100.00mN

345100.00mN

Existing Site Plan
1 : 200

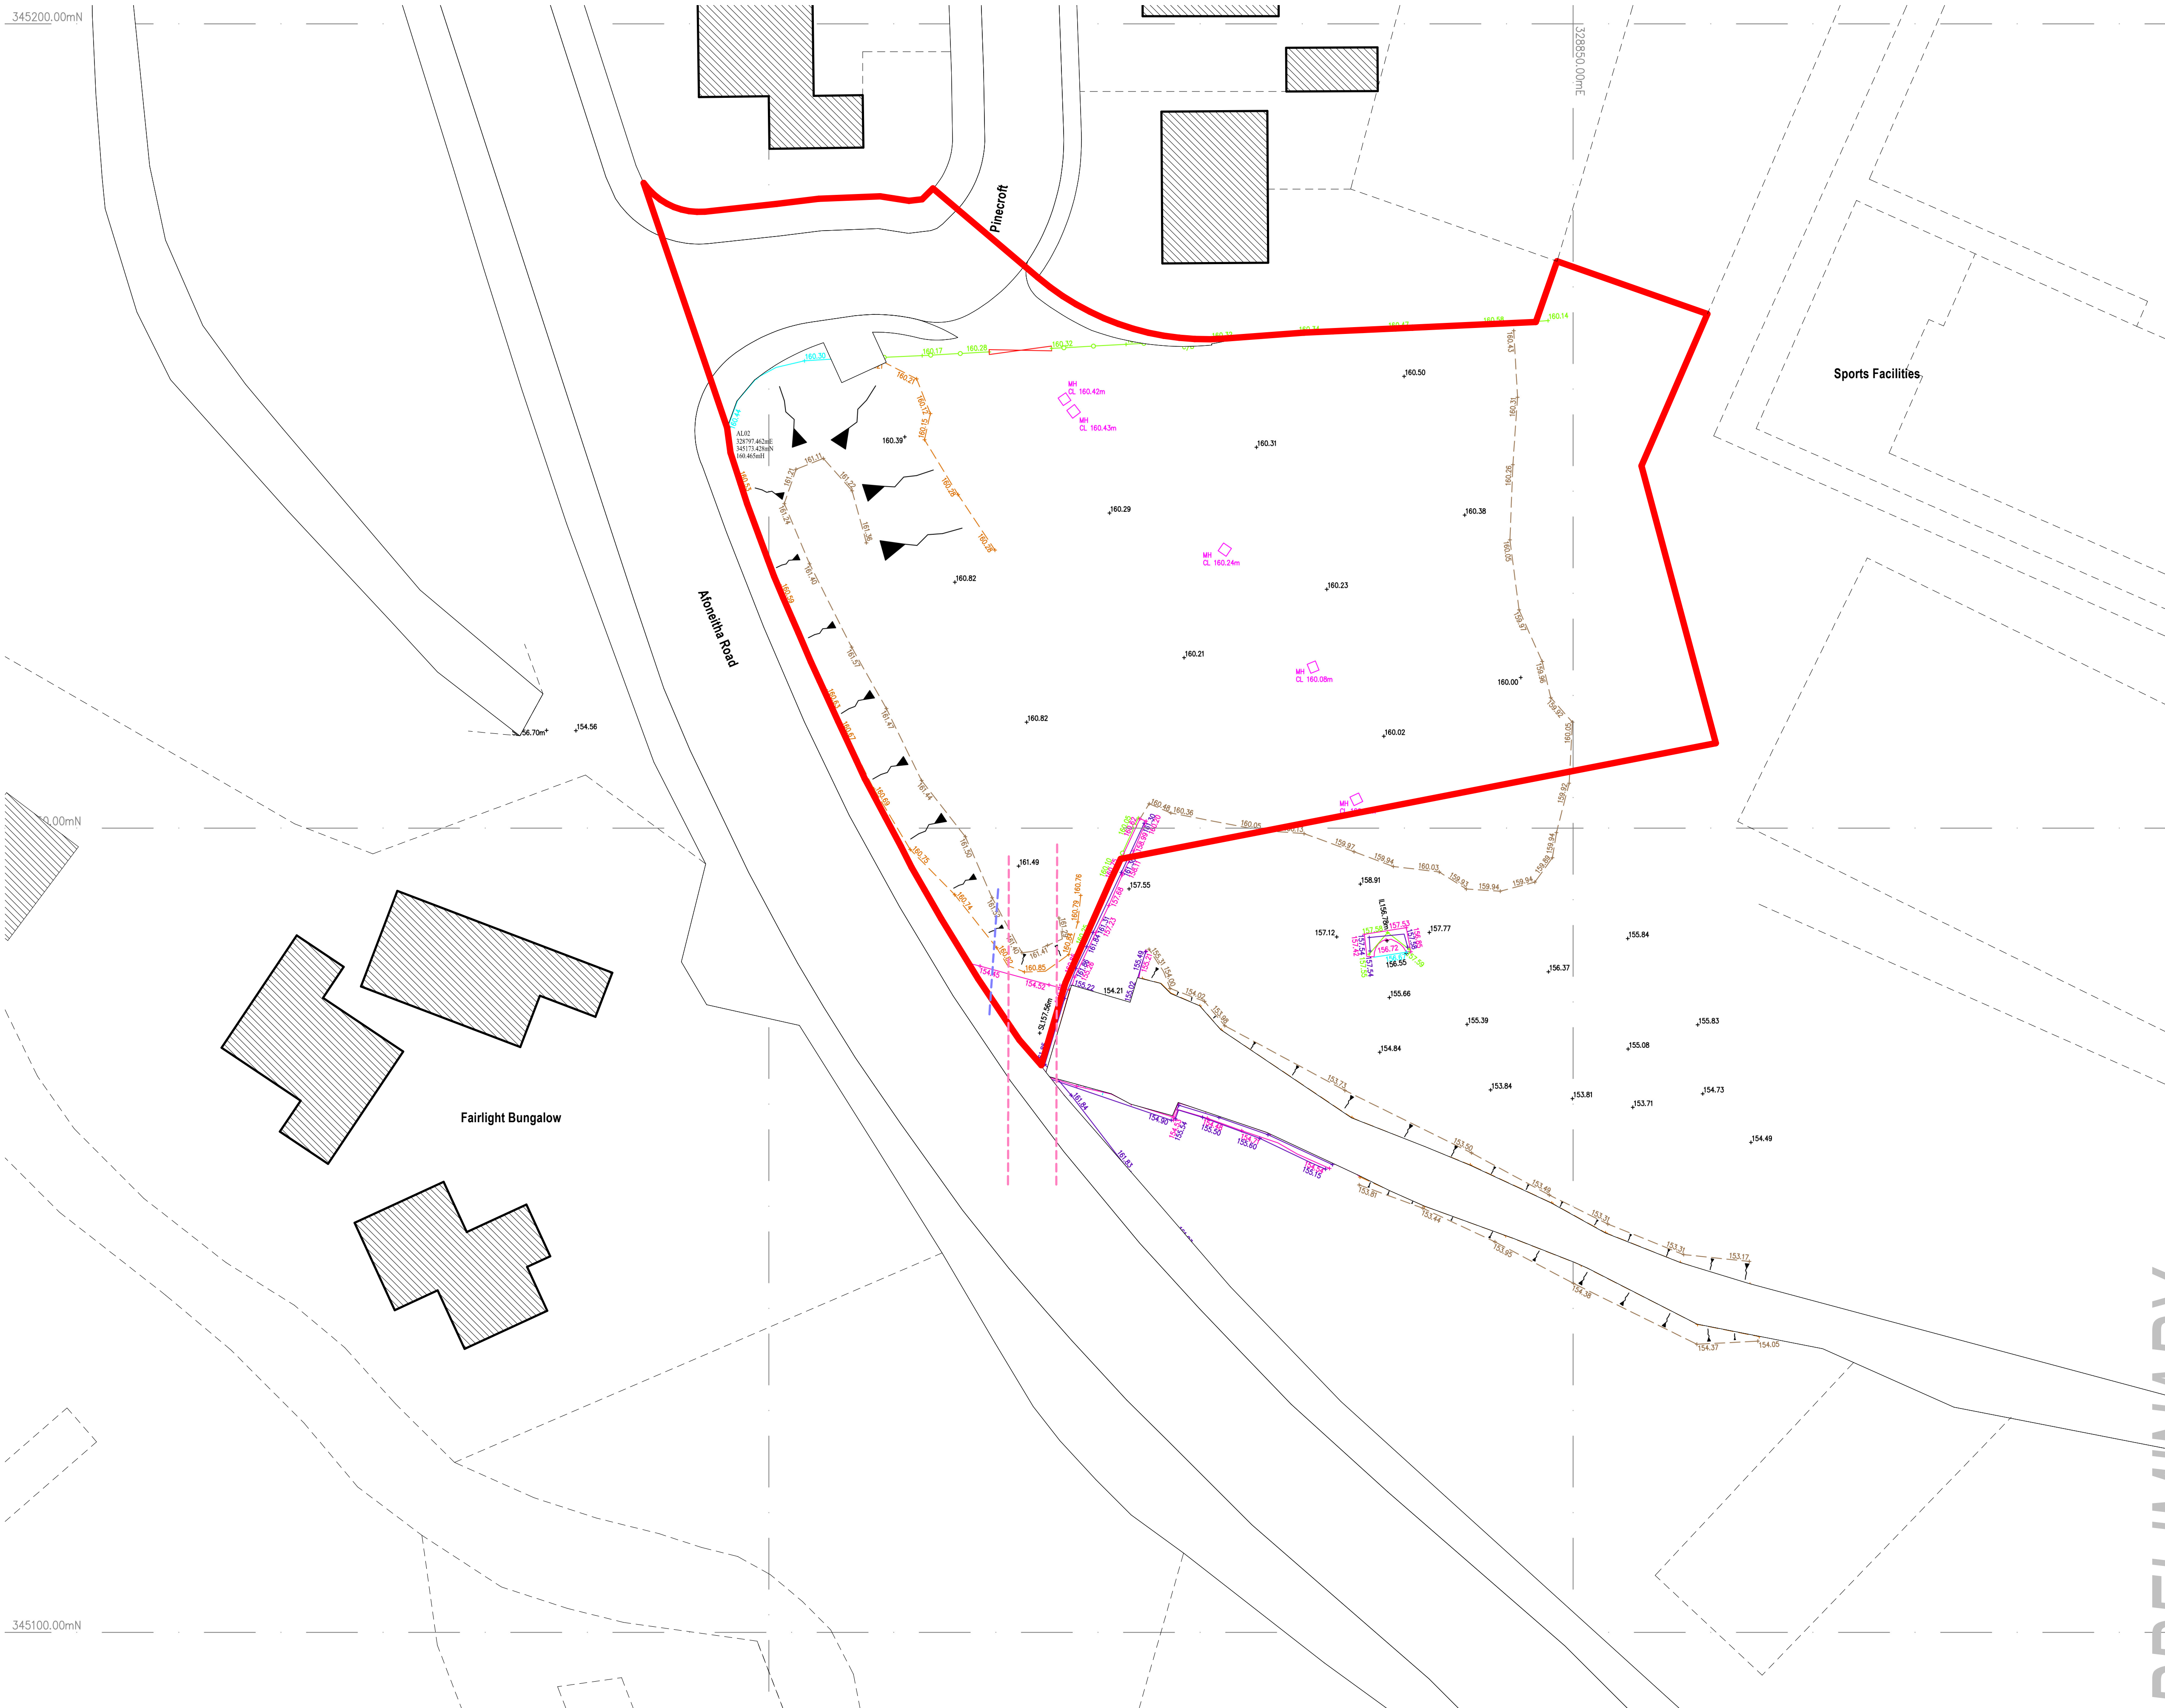

Notes
The Contractor is to check all dimensions and conditions on site before commencing. Do not scale from this drawing.
This drawing remains the copyright of POZZONI Architecture Ltd.

Scale Bars		TO BE USED ONLY AS GUIDANCE			
1:100	mm	0	1000	0	2000
1:200	mm	0	1000	0	2000
1:500	m	0	10	0	20
1:1000	m	0	10	0	20

Red Line Boundary

Rev	Description	By	Date
1	PDW		
2	Aloneitha Rd		
3	Existing Site Plan		
4	5524_SK1101		
5	SK1101		
6	07/10/20	As indicated	@ A1
7	JG	EM	
8	Planning	Tender	Construction
9	Design	Contract	As Built

pozzoni

10-12 Emerald Street
London
WC1N 3QA
+44 20 7078 0079
architects@pozzoni.co.uk

Woodville House
2 Woodville Road
Altrincham
WA14 2FH
+44 161 928 7848
www.pozzoni.co.uk