


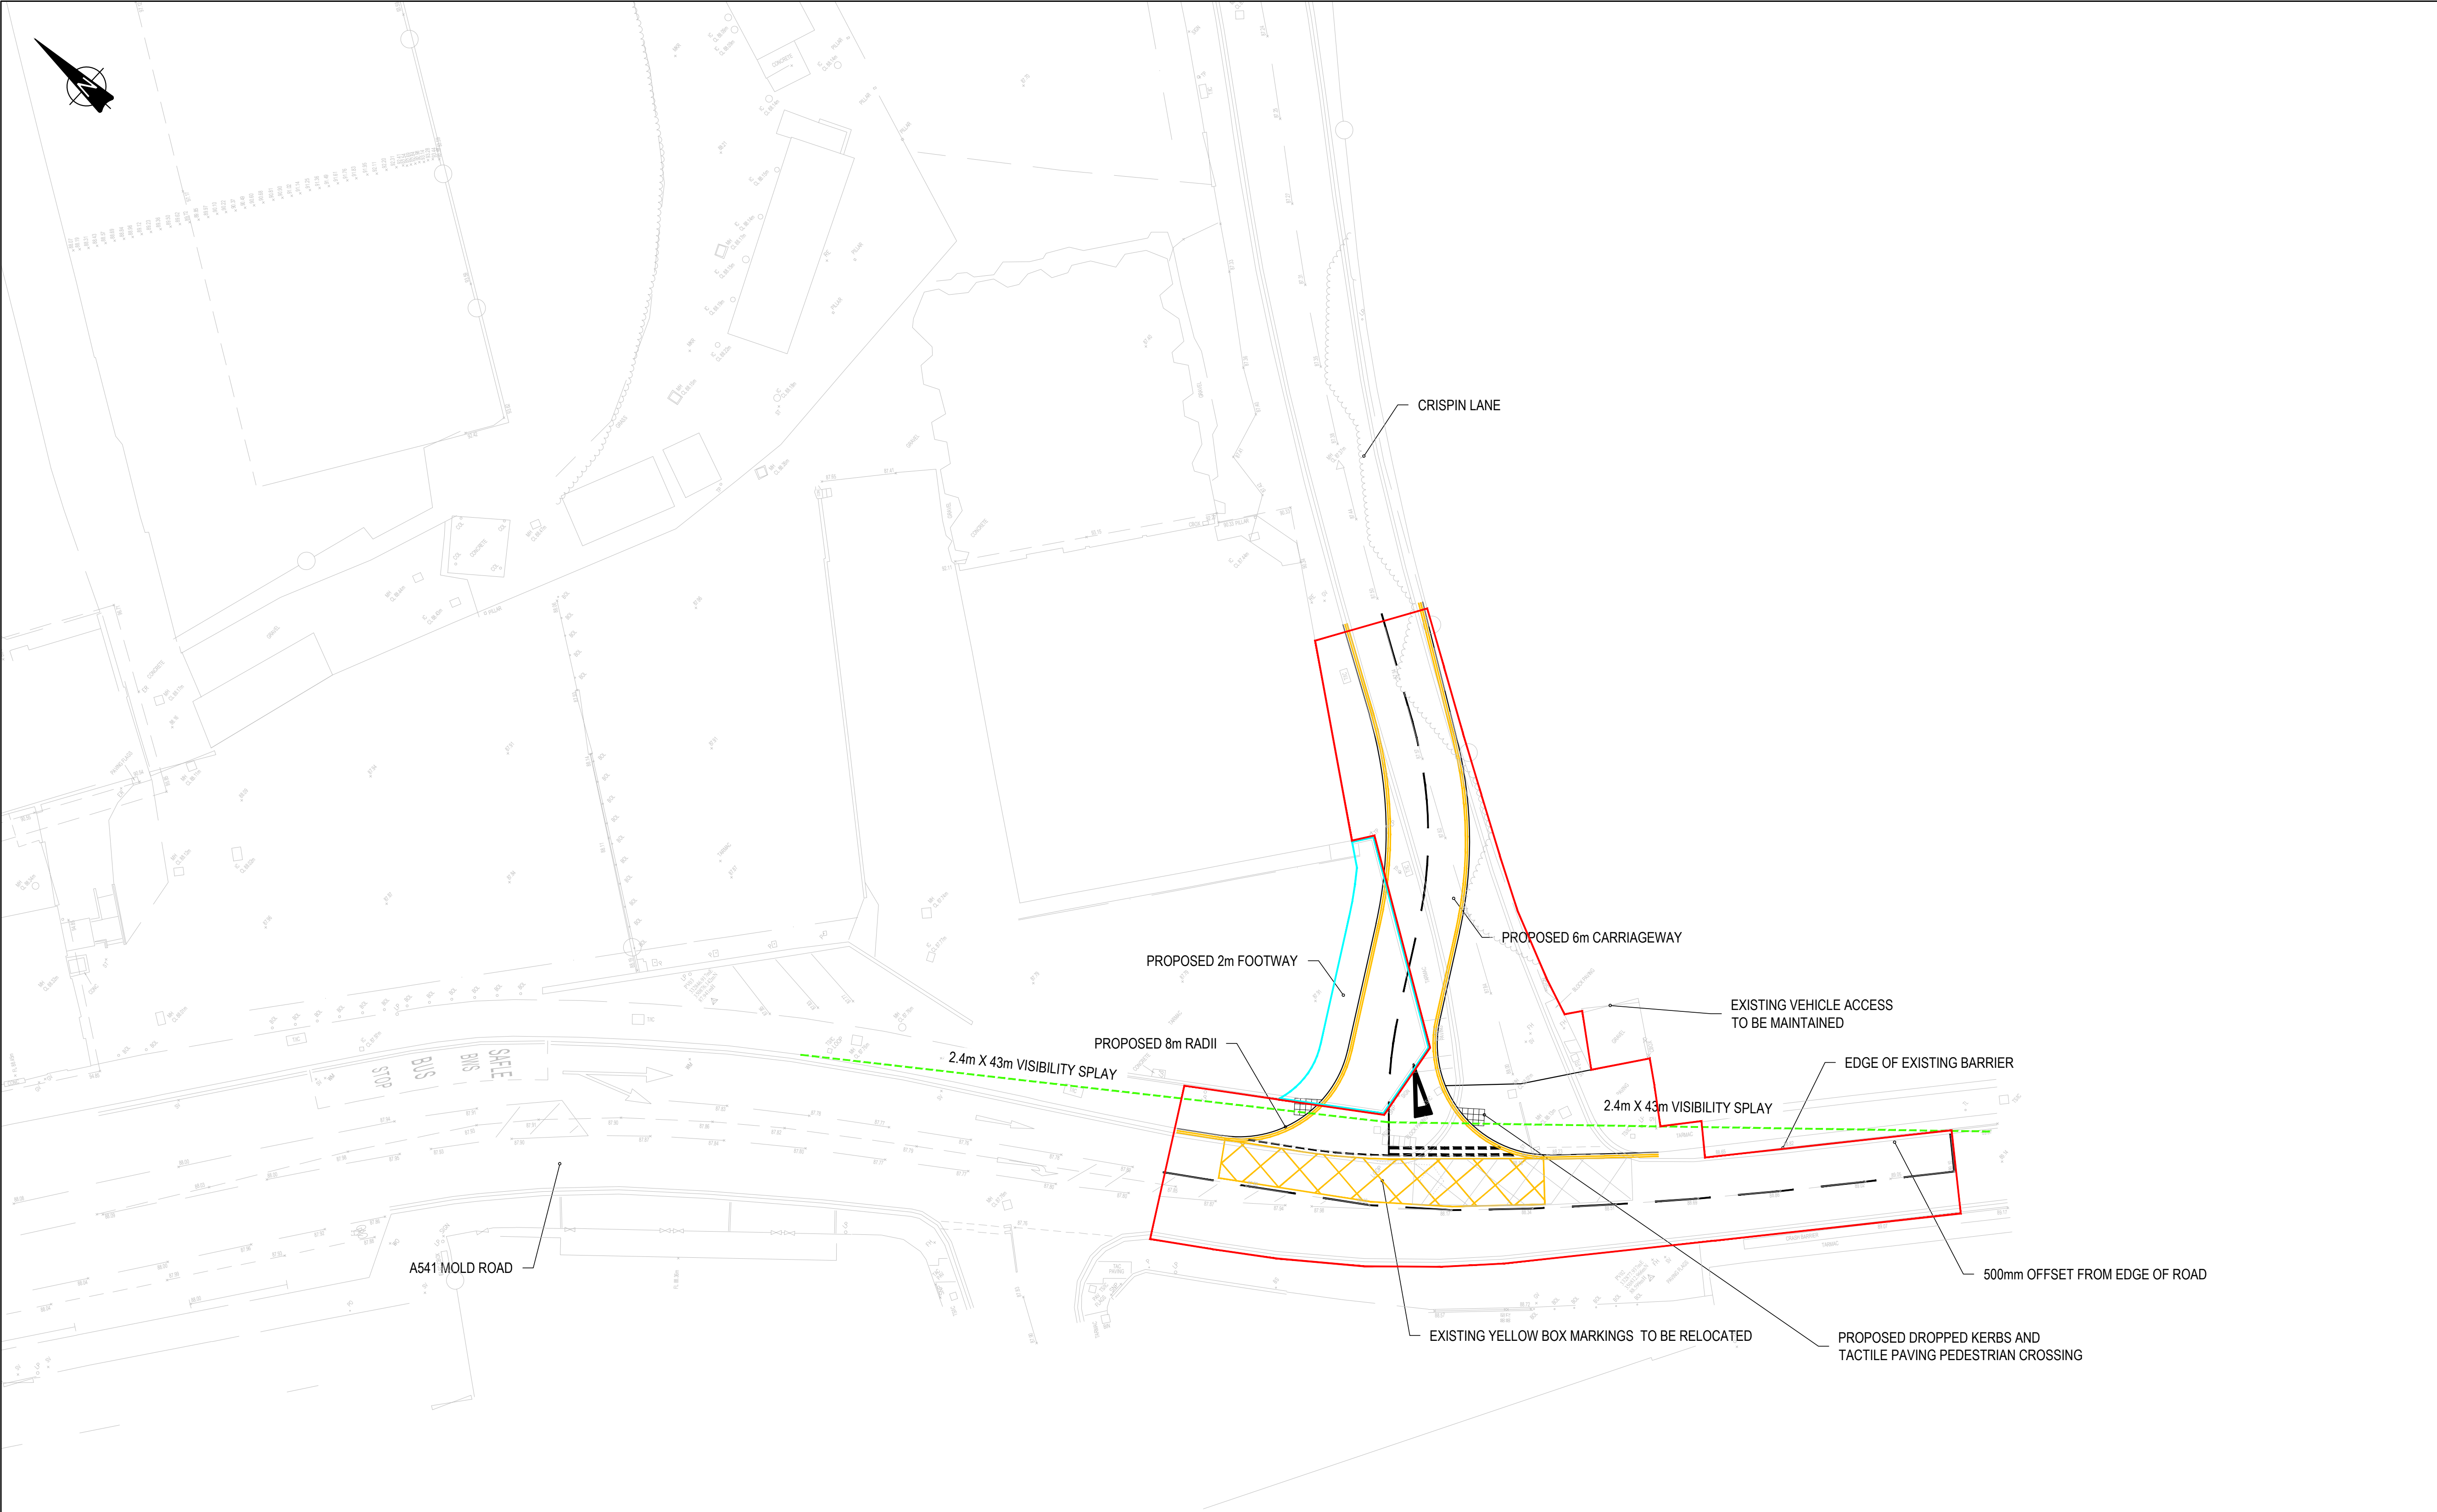

GENERAL NOTES:

1. THIS DRAWING IS TO BE READ IN CONJUNCTION WITH ALL RELEVANT ARCHITECTS AND ENGINEERS DRAWINGS AND SPECIFICATIONS.
2. DO NOT SCALE THIS DRAWING. ANY AMBIGUITIES, OMISSIONS AND ERRORS ON DRAWINGS SHALL BE BROUGHT TO THE ENGINEERS ATTENTION IMMEDIATELY. ALL DIMENSIONS MUST BE CHECKED / VERIFIED ON SITE.
3. ALL DIMENSIONS ARE IN METRES UNLESS NOTED OTHERWISE.
4. FOR GENERAL NOTES REFER TO DRAWING.
5. THE CONTENT OF THIS DRAWING IS FOR INDICATIVE INFORMATION ONLY AND NOT SUITABLE FOR CONSTRUCTION PURPOSES

KEY

- SECTION 278 BOUNDARY
- SECTION 38 BOUNDARY

P02	Topo updated	17/03/21	HS	AR
P01	First Issue	12/11/20	HS	AR
Rev:	Description:	Date:	By:	Chkd:

curtins

Merchant Exchange, 17-19 Whitworth Street West, Manchester, M1 5WG

0161 236 2394

manchester@curtins.com

www.curtins.com

Civils & Structures • Transport Planning • Environmental • Infrastructure • Geotechnical • Conservation & Heritage • Principal Designer

Birmingham • Bristol • Cambridge • Cardiff • Douglas • Dublin • Edinburgh • Glasgow • Kentish • Leeds • Liverpool • London • Manchester • Nottingham

Status: FOR COMMENT				
Project: WREXHAM GLYNDWR UNIVERSITY				
Orig Title: GENERAL ARRANGEMENT CRISPIN LANE / MOLD ROAD JUNCTION				
Size: A1	Date: 12/11/20	Drawn By: HS	Designed By: HS	Checked By: AR
Scale: 1:250				
Project No:	Originator:	Volume:	Level:	Type: Role: Category / Number: Rev:
76352 - CUR - 00 - XX - DR - D - 90001 - P02				