
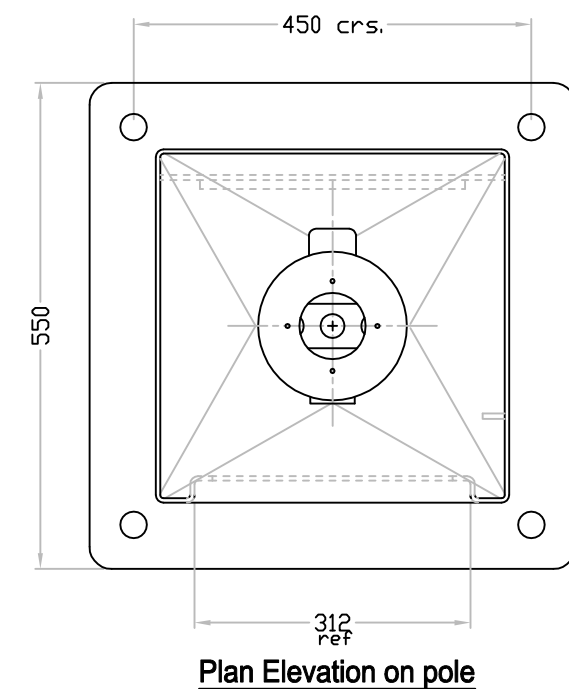
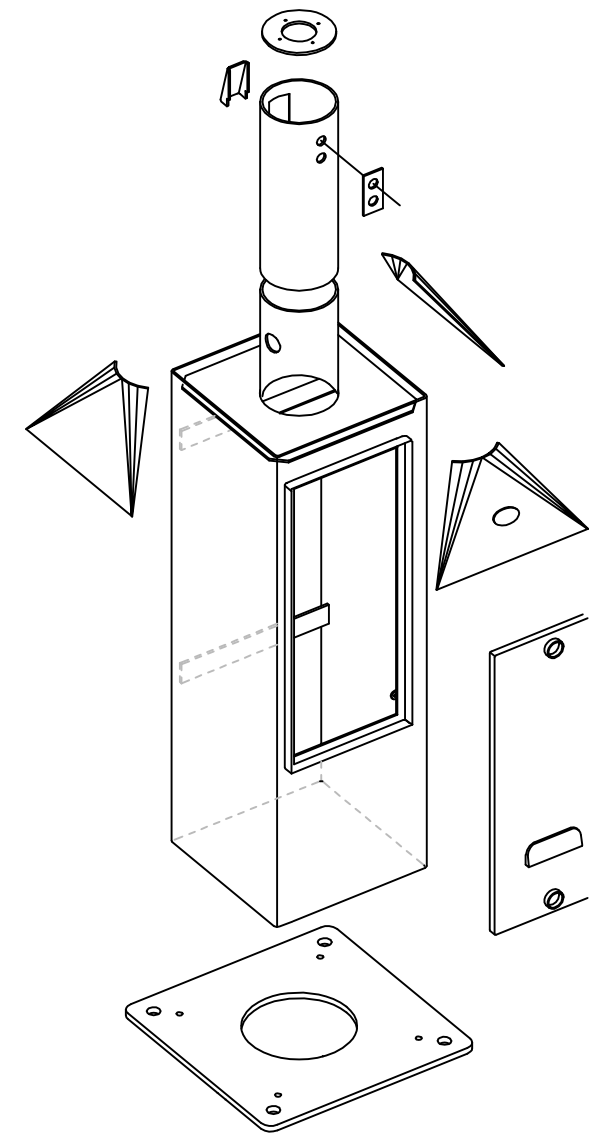
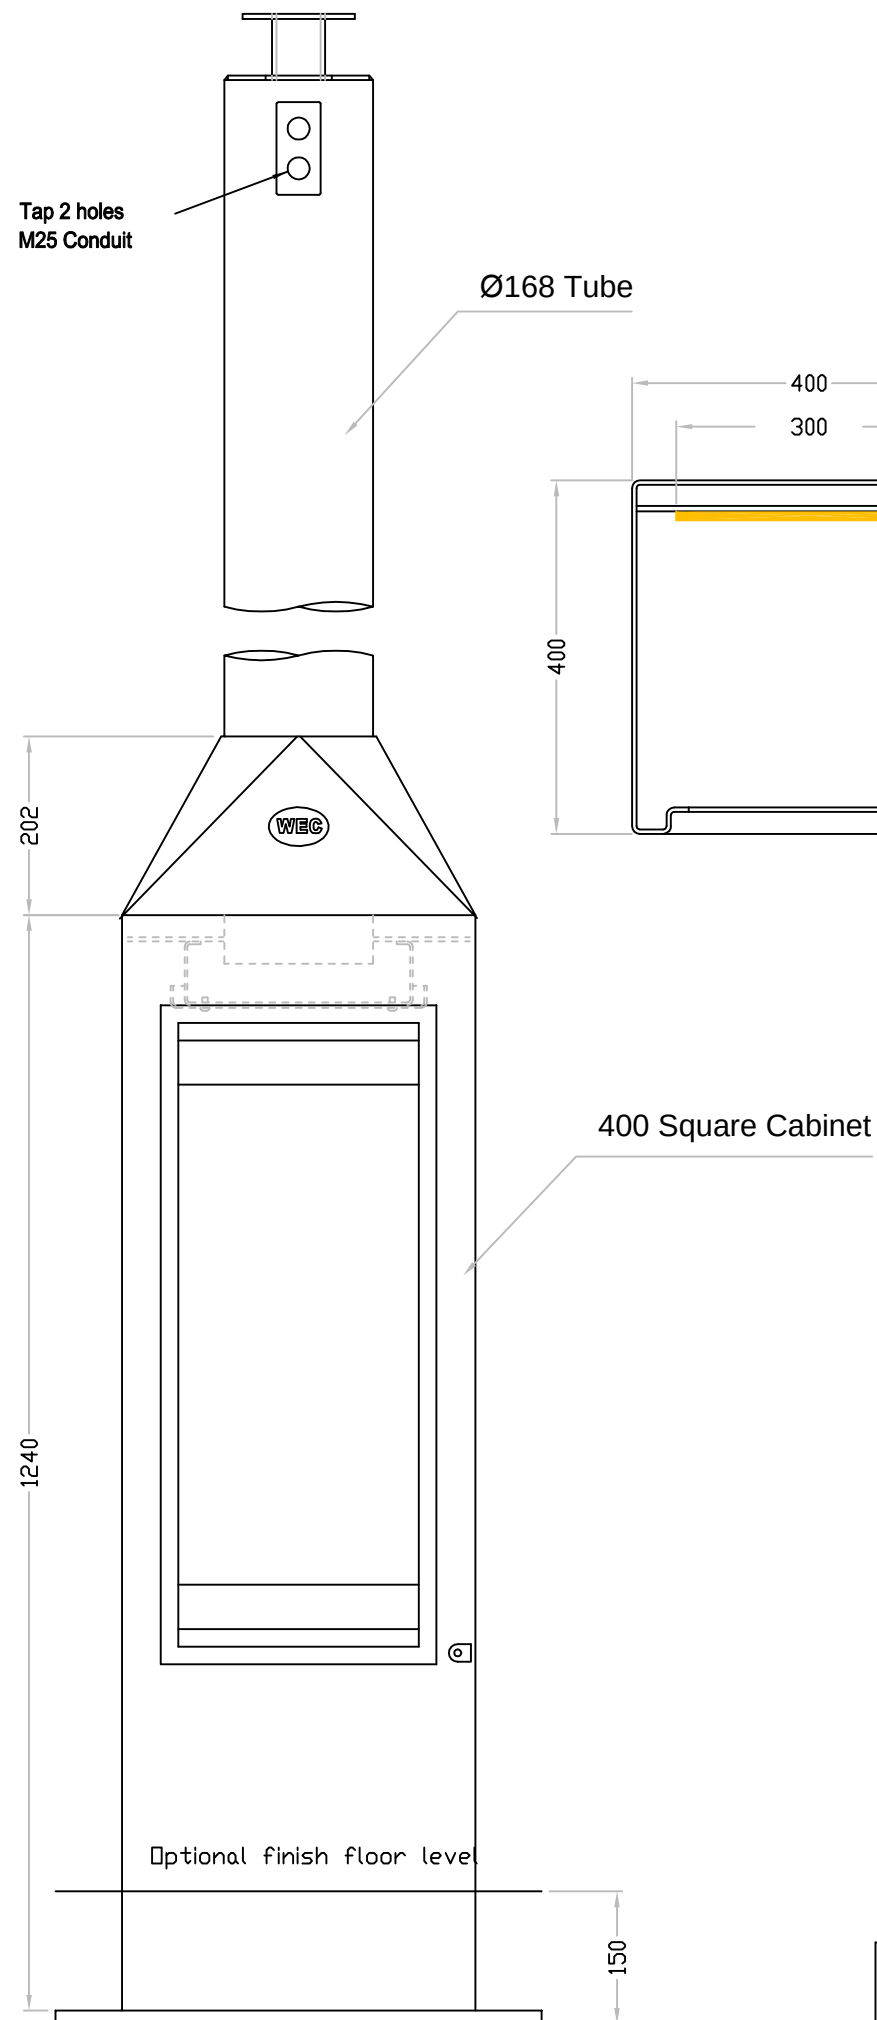


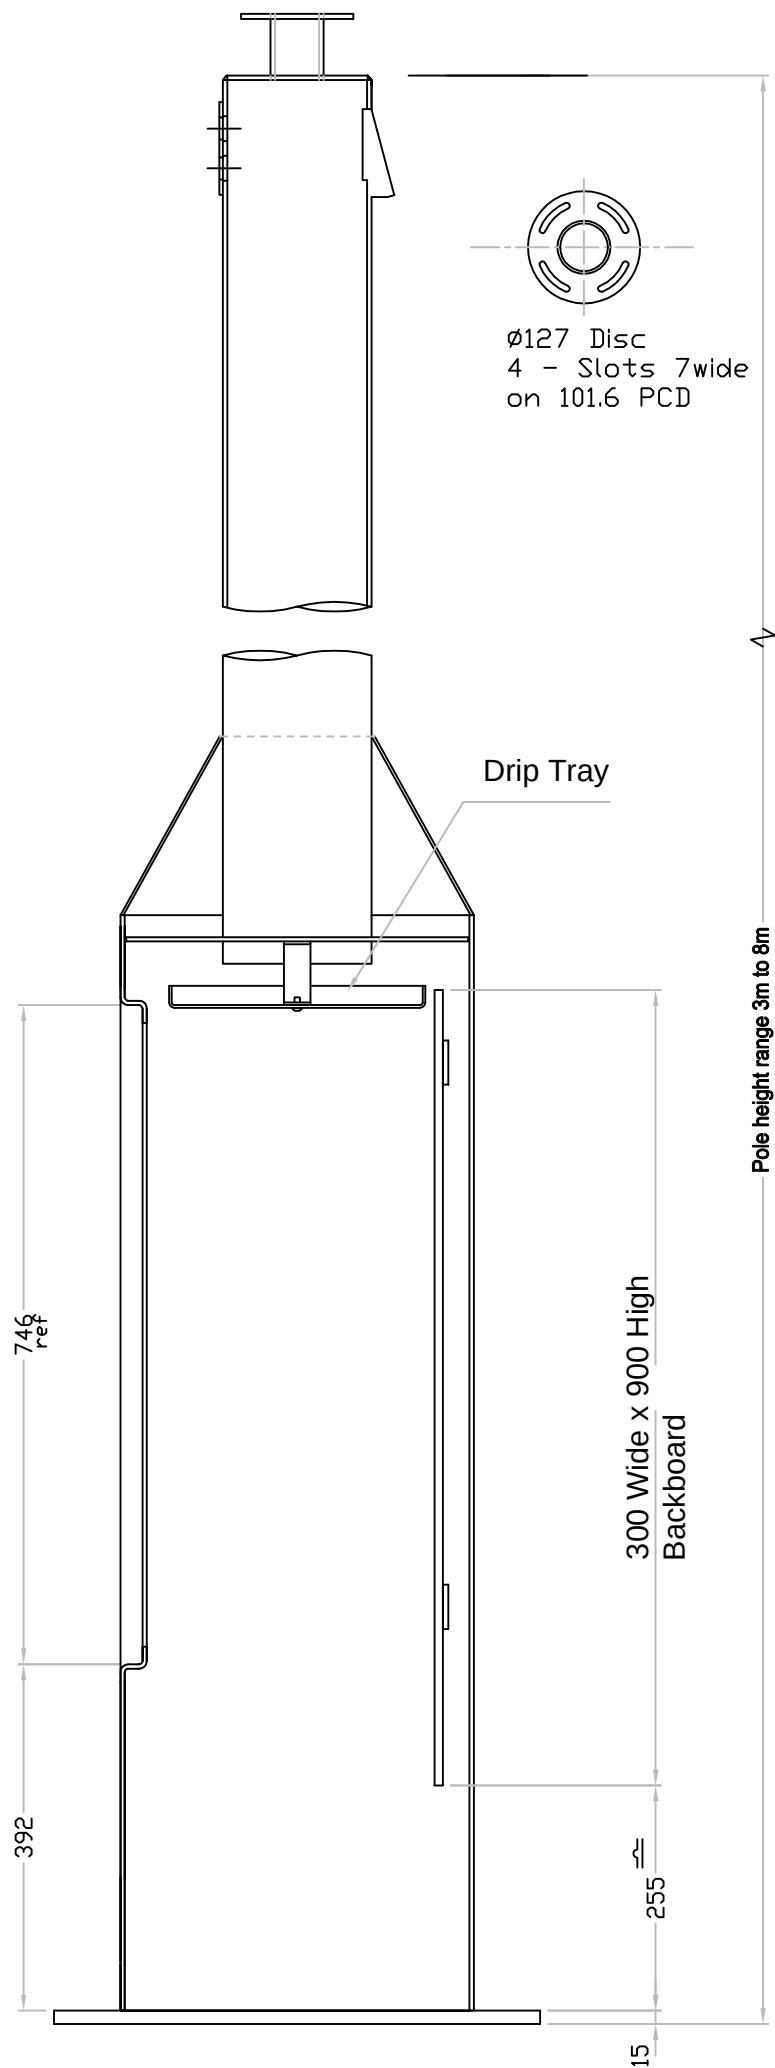

DESCRIPTION GA WEC TC 400 CAB SINGLE DOOR Model shown up to 8 mtrs high.			DRAWING No. TC mast (Single Door)	ISSUE No. 00
DRAWN Mik	CHECKED	DATE Oct 2013	SUPERSEDES	
WELDING ENGINEERING LTD, BRITANNIA HOUSE, JUNCTION STREET, DARVEN, LANCASHIRE BB3 2RB. TEL: (01254) 773718 FAX: (01254) 873637				
ALL RIGHTS STRICTLY RESERVED. REPRODUCTION OR ISSUE TO THIRD PARTIES IN ANY FORM WHATEVER IS NOT PERMITTED WITHOUT WRITTEN AUTHORITY FROM THE PROPRIETORS.				