


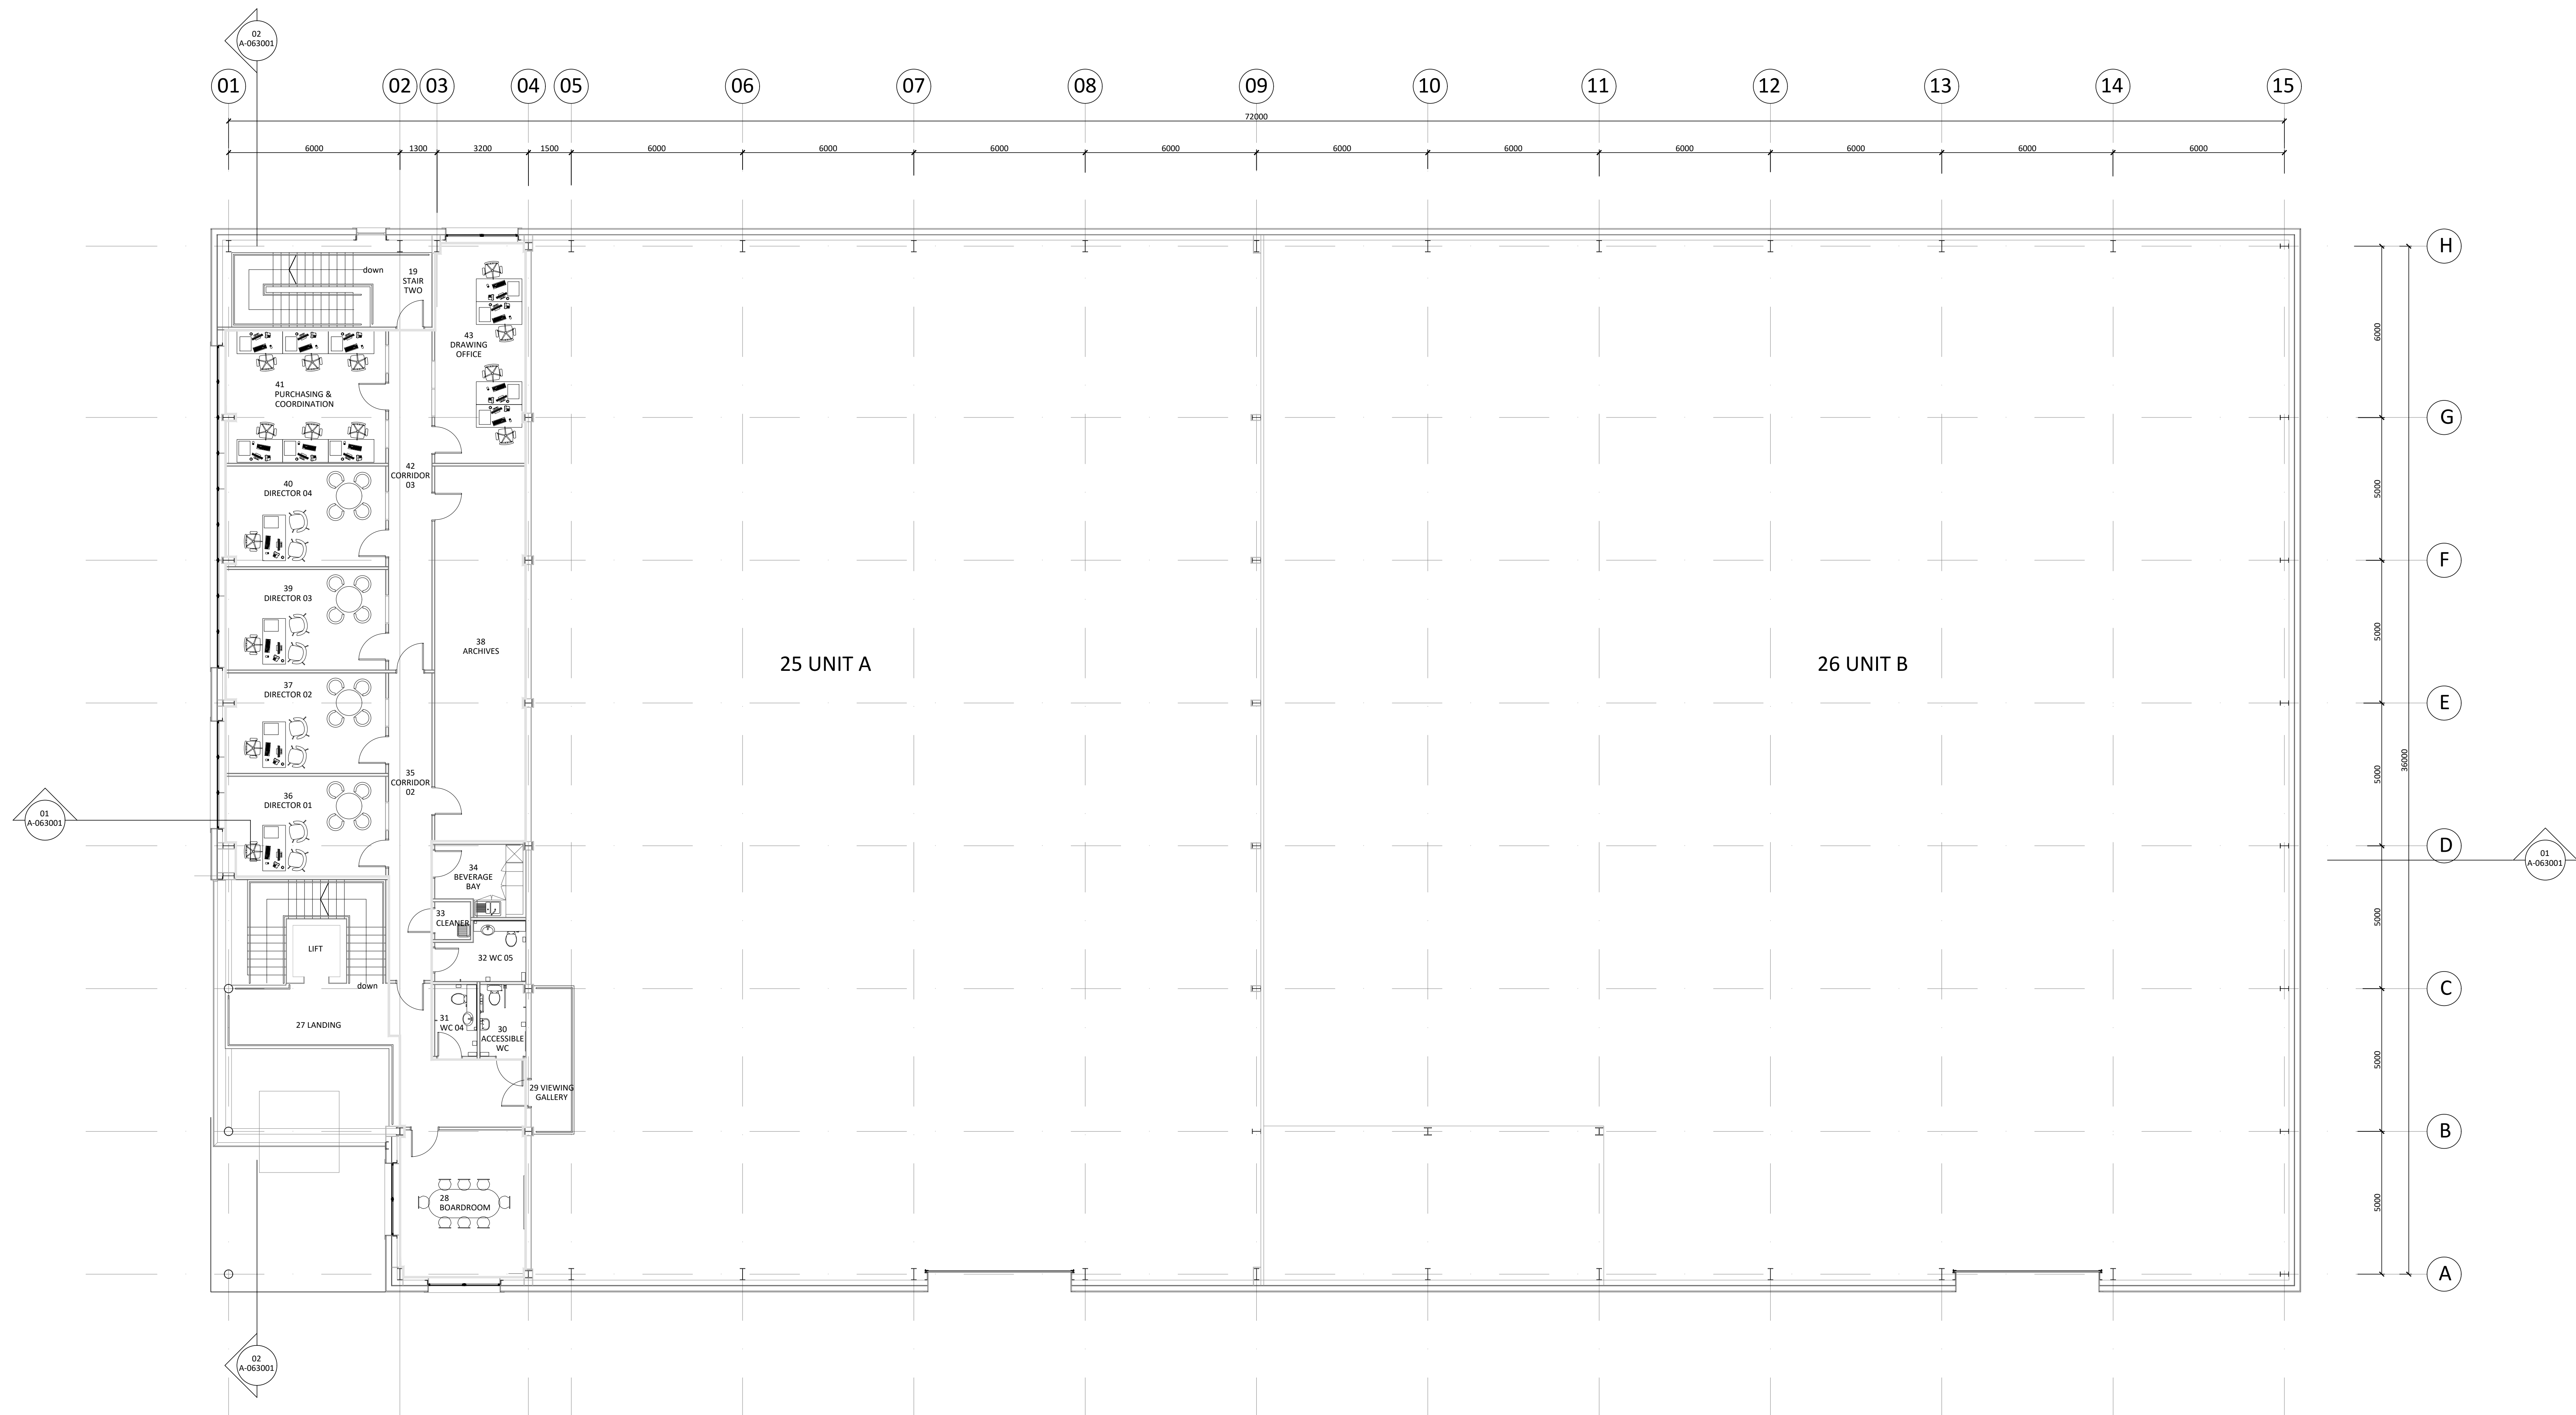

1 FIRST FLOOR - GENERAL ARRANGEMENT PLAN
1:100

DES	Profile control	13.10.20
DES	Sign and Stamp Development	20.02.20
DES	Initial Issue	23.01.20
REV	DESCRIPTION BY DATE	DATE
01	REVISION OF WORK 2020 WORKSTAGE	LEVEL OF MODEL DEFINITION (LOD)
01	Stage 1 - Developed Design	LOD 3 - Approximate Model
PURPOSE OF ISSUE - IFT FOR	ISSUE STATUS	
Information	Issue 01 - Information	