
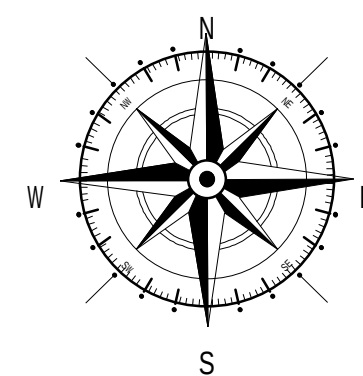
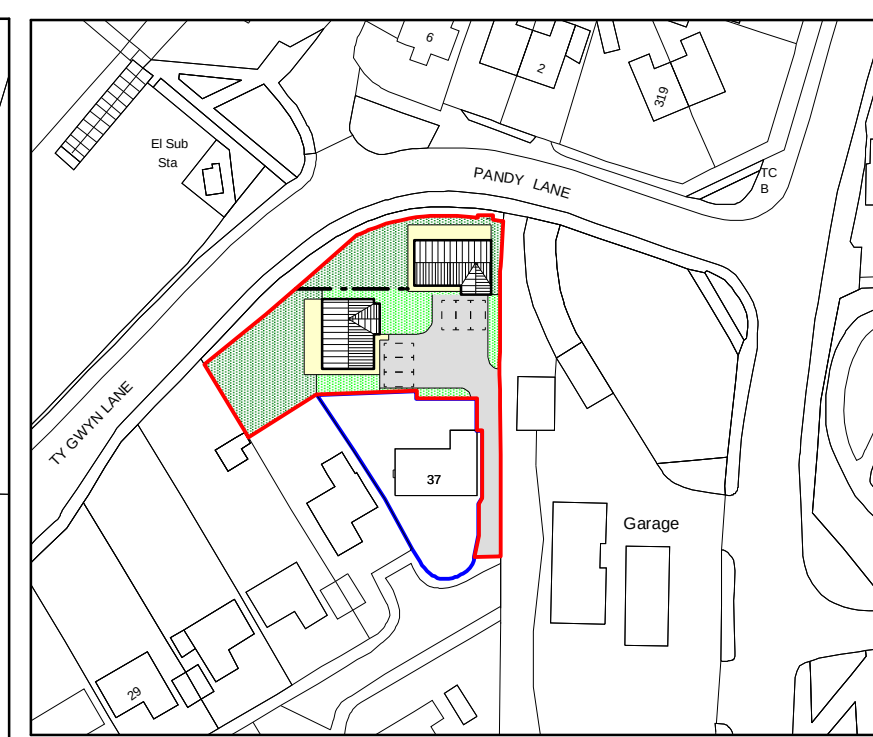


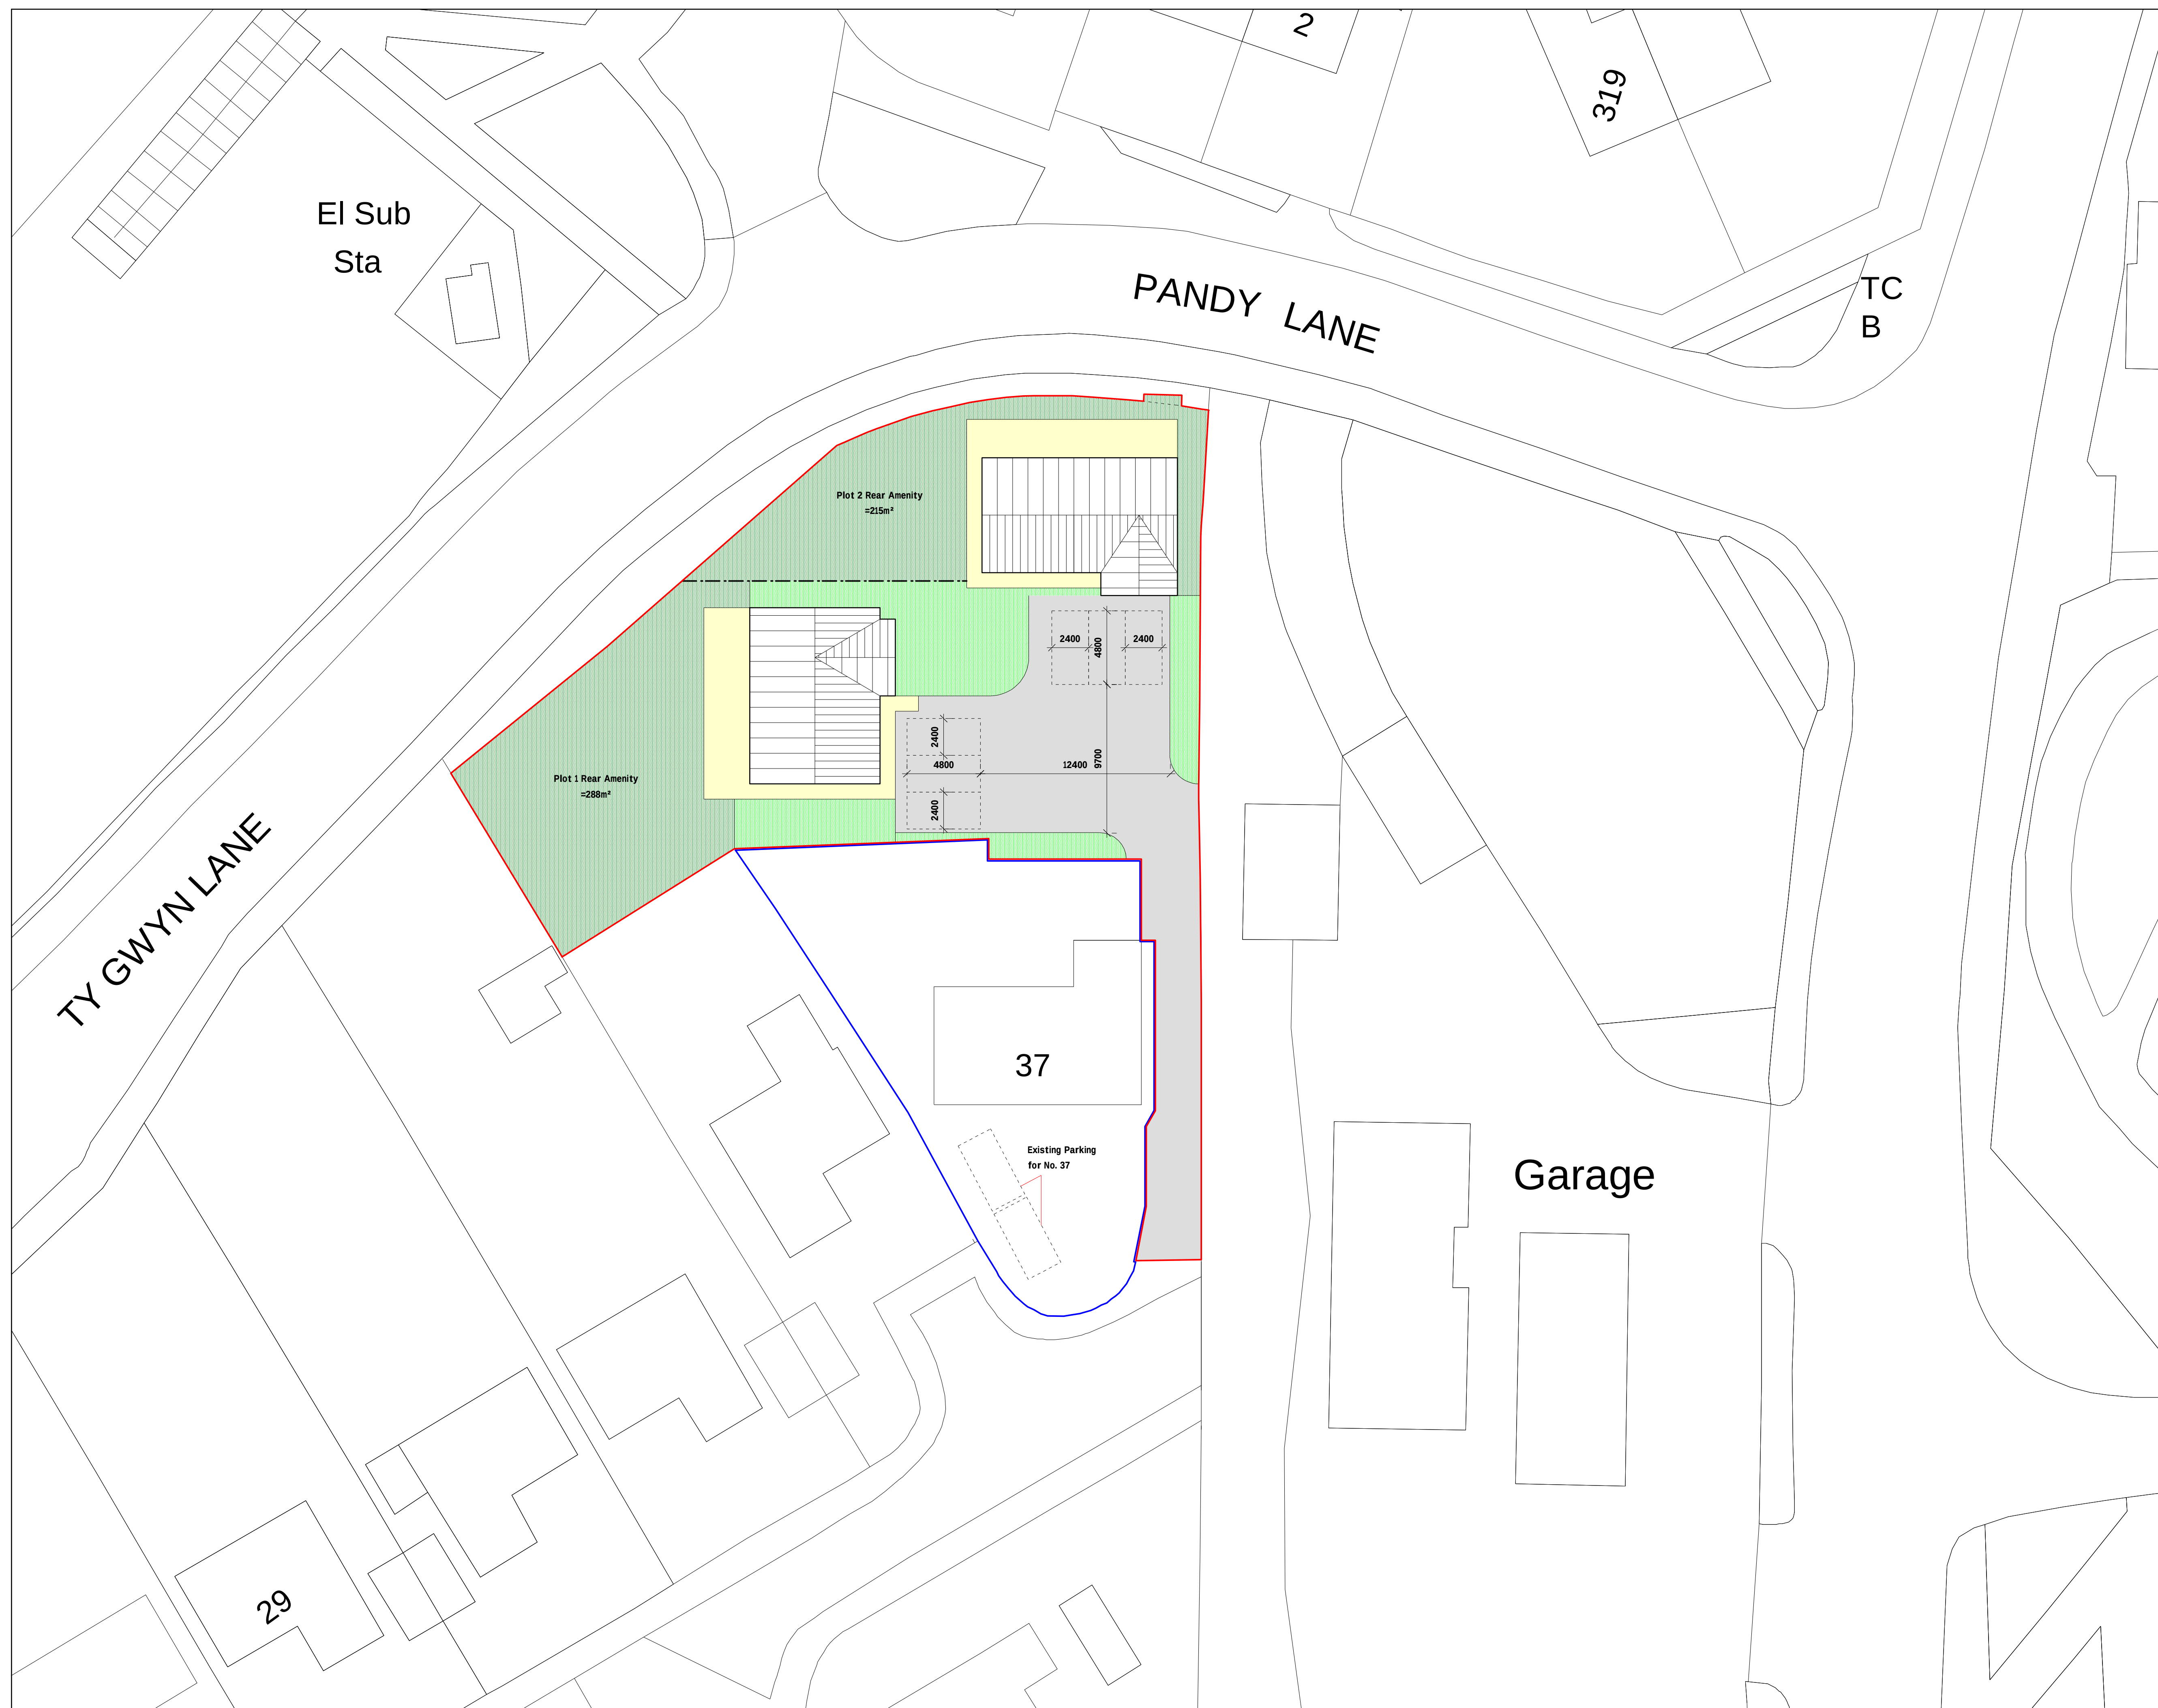

Key

— Application site

— Land owned by Applicant

Rev	Date	Detail	Initial

Project:
Proposed Residential
Development at
37 Hampshire Drive, Acton,
Wrexham LL11 2US

Title:	Scale: (A1)
Planning: Site & Location Plan	1:250 & 1:1250

Drawn By: J Felgate	Date: June 2020
Drawing No: H124/003	Sheet: 1 of 1

blueprint
architectural services

 Office 3K4,
Redwither Business Tower,
Wrexham. LL13 9XT
Tel: 01978 356500
www.blueprintarchitectural.com
© copyright all rights reserved