


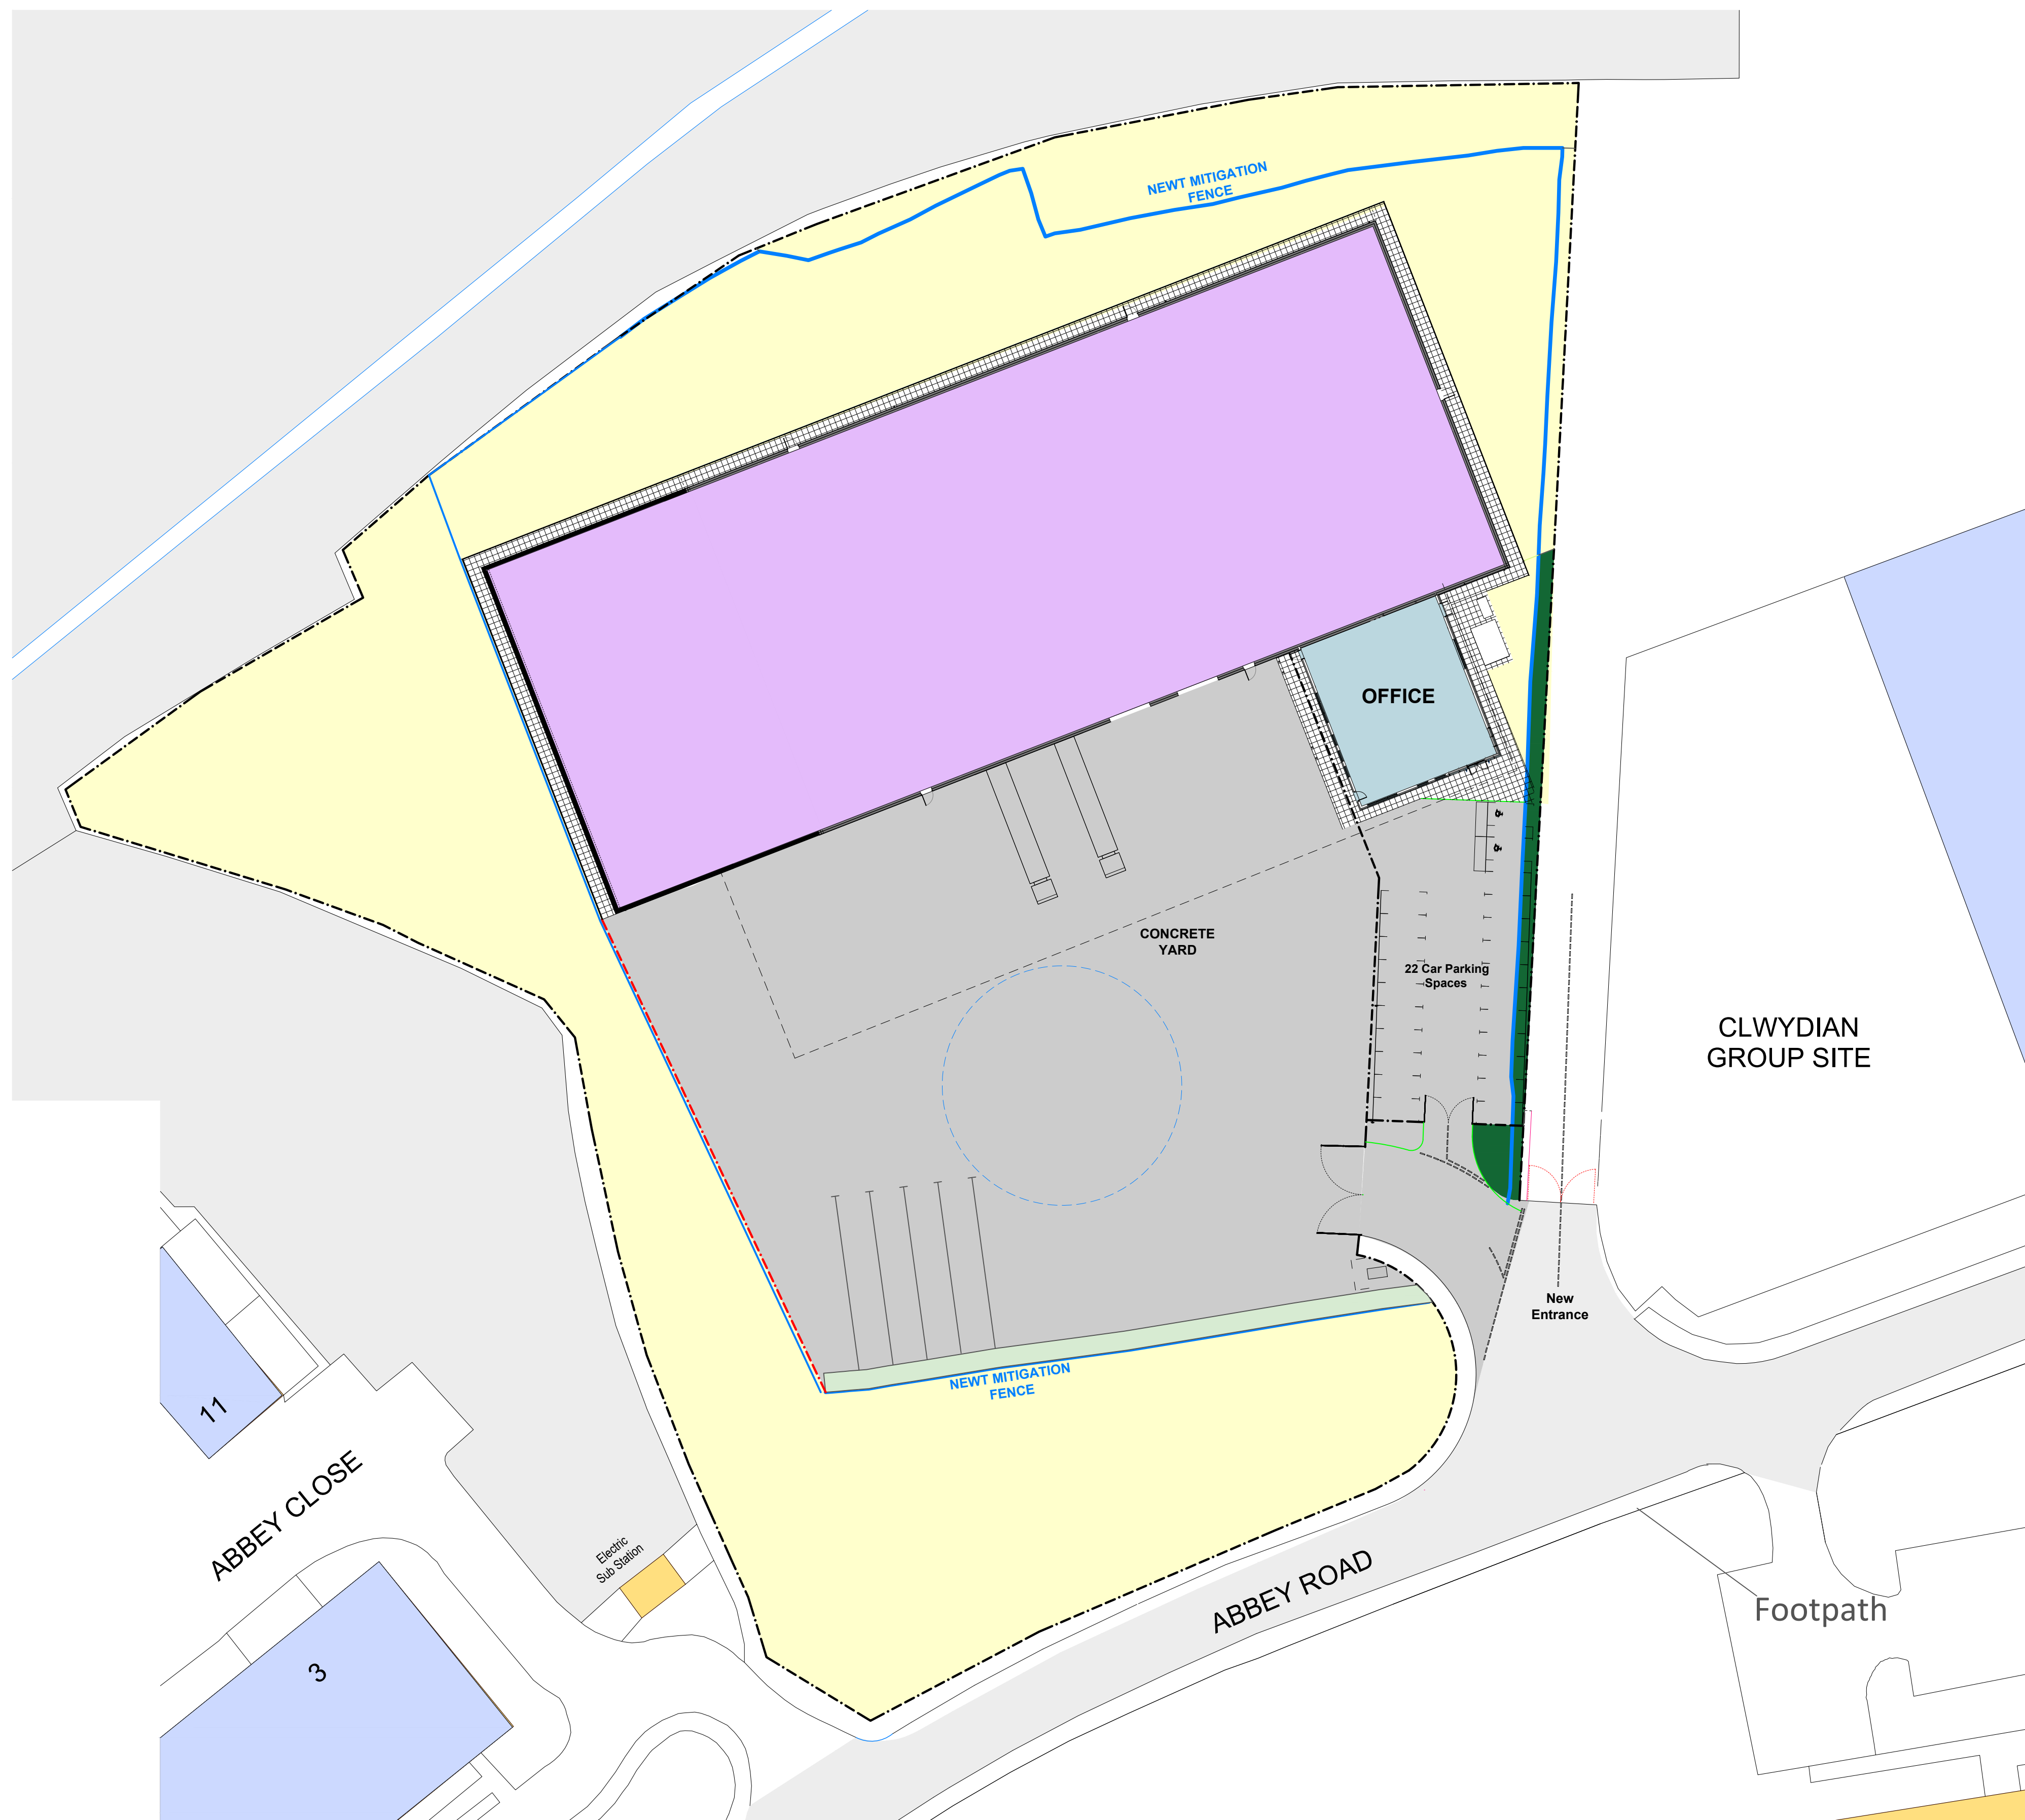

Item	Implementation year 1	5 year maintenance programme
Bed of Prunus Lauroceras 'Otto Luyken'	Plant at 8 plants (2.0l pot) per m2 in prepared ground within first year of planning consent. Following planting bed to be surfaced with 50mm layer of coarse bark mulch.	Application of glyphosate to kill all weeds 3 x during growing season for first 5 years. All dead plants to be replaced after first growing season
Subsoil and wildflower seed mix	Cultivate ground to fine tilth and Sow Emorsgate Basic General Purpose Meadow Mixture at 4gms/m2. Roll lightly after sowing	Cut to 75mm height and remove arisings off site each year in September.
Other landscape areas (coloured yellow on plan)	See Landscape and Ecological Management Plan ref 7128.01.002 for details	See Landscape and Ecological Management Plan ref 7128.01.002 for details

Existing Fencing - 2.4m Green steel mesh fence. See Cullmilton Ltd doc. ref: 3523-CAU-XX-XX-RP_T-0302 AO.C1

Area to be prepared with minimum of 200mm topsoil and planted with 400 No. *Prunus laurocerasus* 'Otto luyken' in 2l pots and covered with 50mm layer of coarse bark mulch.

Area to receive approved subsoil and sown with Emorsgate EM1 Basic General Purpose Meadow mixture at 4gms/m². See Landscape and Ecological management plan for subsequent management.

See Landscape and Ecological Management Plan ref 7128.01.002

Date	Drawn	Checked
26.11.20	HB	CB
Dwg No.	Revision	
MH20/01	01	



**CHRIS
BURNETT
associates**

Landscape Architects

White House Farm
Shocklach, Malpas
Chester SY14 7BN
Tel: 01829 250646
Mob: 07800 029810
chris@chrisburnettassociates.co.uk
www.chrisburnettassociates.co.uk

Date	Details	Revision
28.10.20	Amendments to new mt mitigation area	01

© Chris Burnett Associates 2017. This plan should not be reproduced in whole or in part without express written permission.