
N

1 **PLANT LAYOUT**

SCALE: 1: 2,000 @ A1

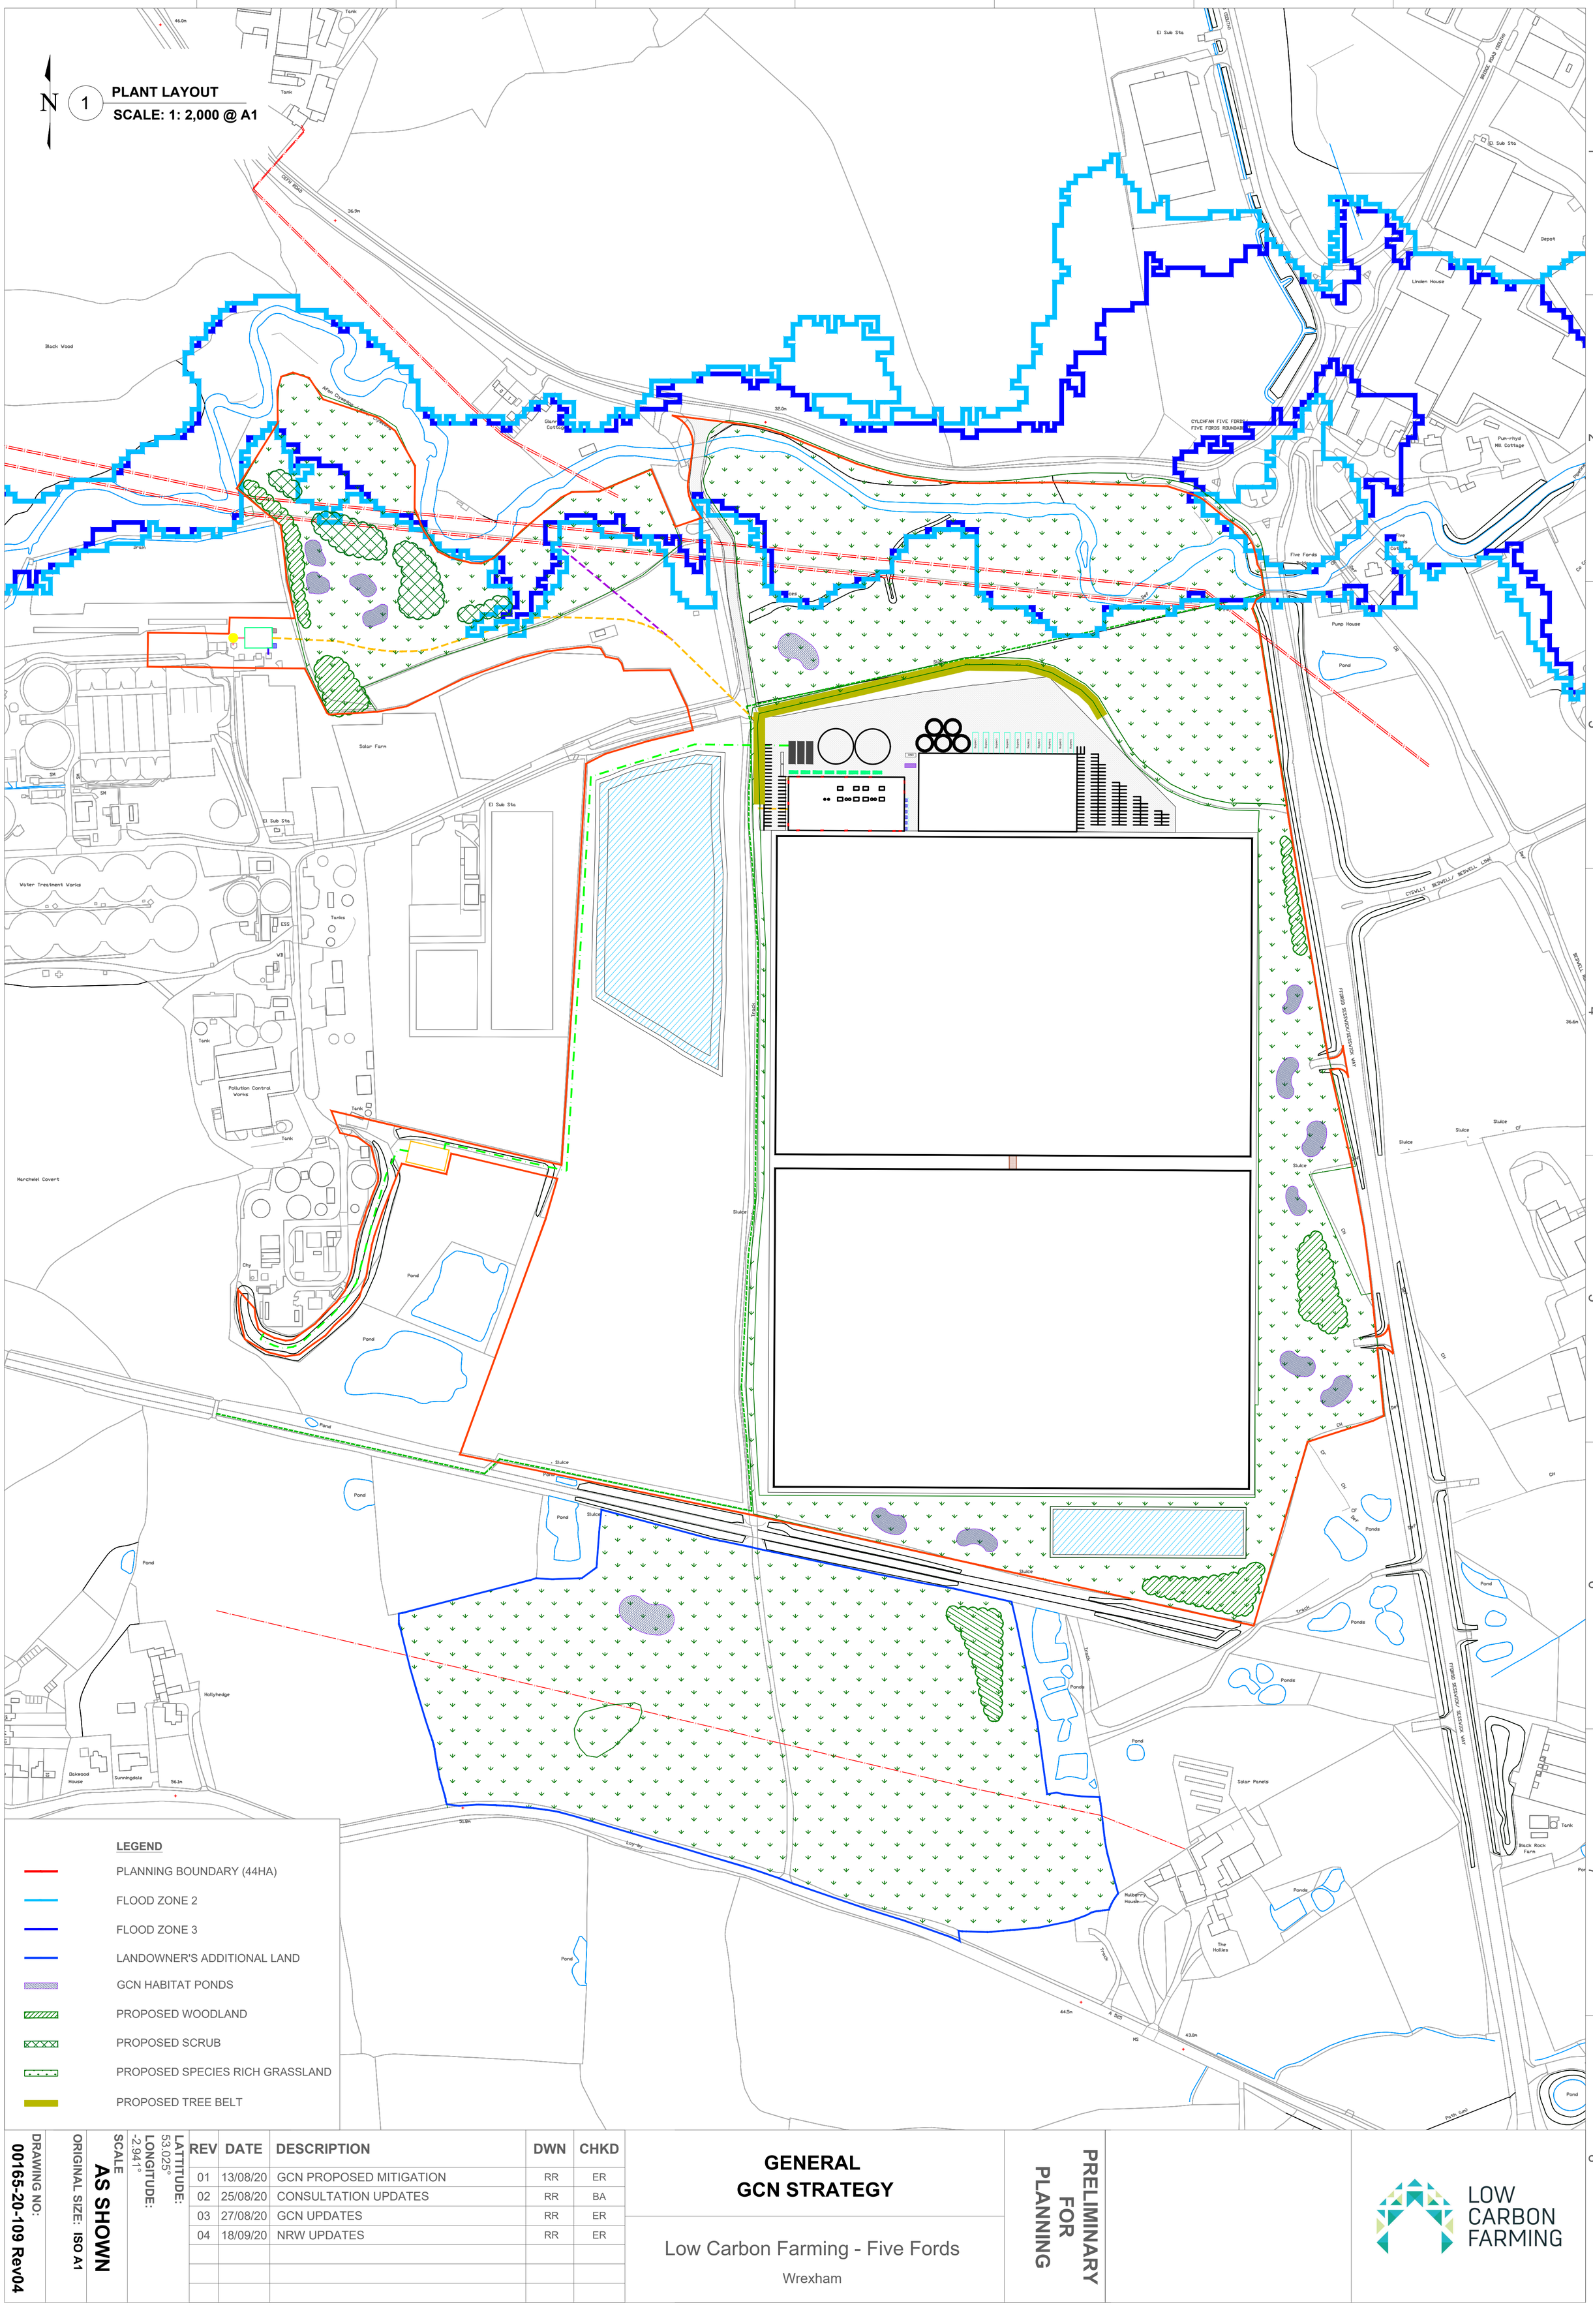

LEGEND

- PLANNING BOUNDARY (44HA)
- FLOOD ZONE 2
- FLOOD ZONE 3
- LANDOWNER'S ADDITIONAL LAND
- GCN HABITAT PONDS
- PROPOSED WOODLAND
- PROPOSED SCRUB
- PROPOSED SPECIES RICH GRASSLAND
- PROPOSED TREE BELT

DRAWING NO: **00165-20-109 Rev04**

ORIGINAL SIZE: **ISO A1**

SCALE **AS SHOWN**

LATITUDE: 53.025°
LONGITUDE: -2.941°

REV	DATE	DESCRIPTION	DWN	CHKD
01	13/08/20	GCN PROPOSED MITIGATION	RR	ER
02	25/08/20	CONSULTATION UPDATES	RR	BA
03	27/08/20	GCN UPDATES	RR	ER
04	18/09/20	NRW UPDATES	RR	ER

GENERAL GCN STRATEGY

Low Carbon Farming - Five Fords

Wrexham

PRELIMINARY FOR PLANNING

LOW CARBON FARMING