




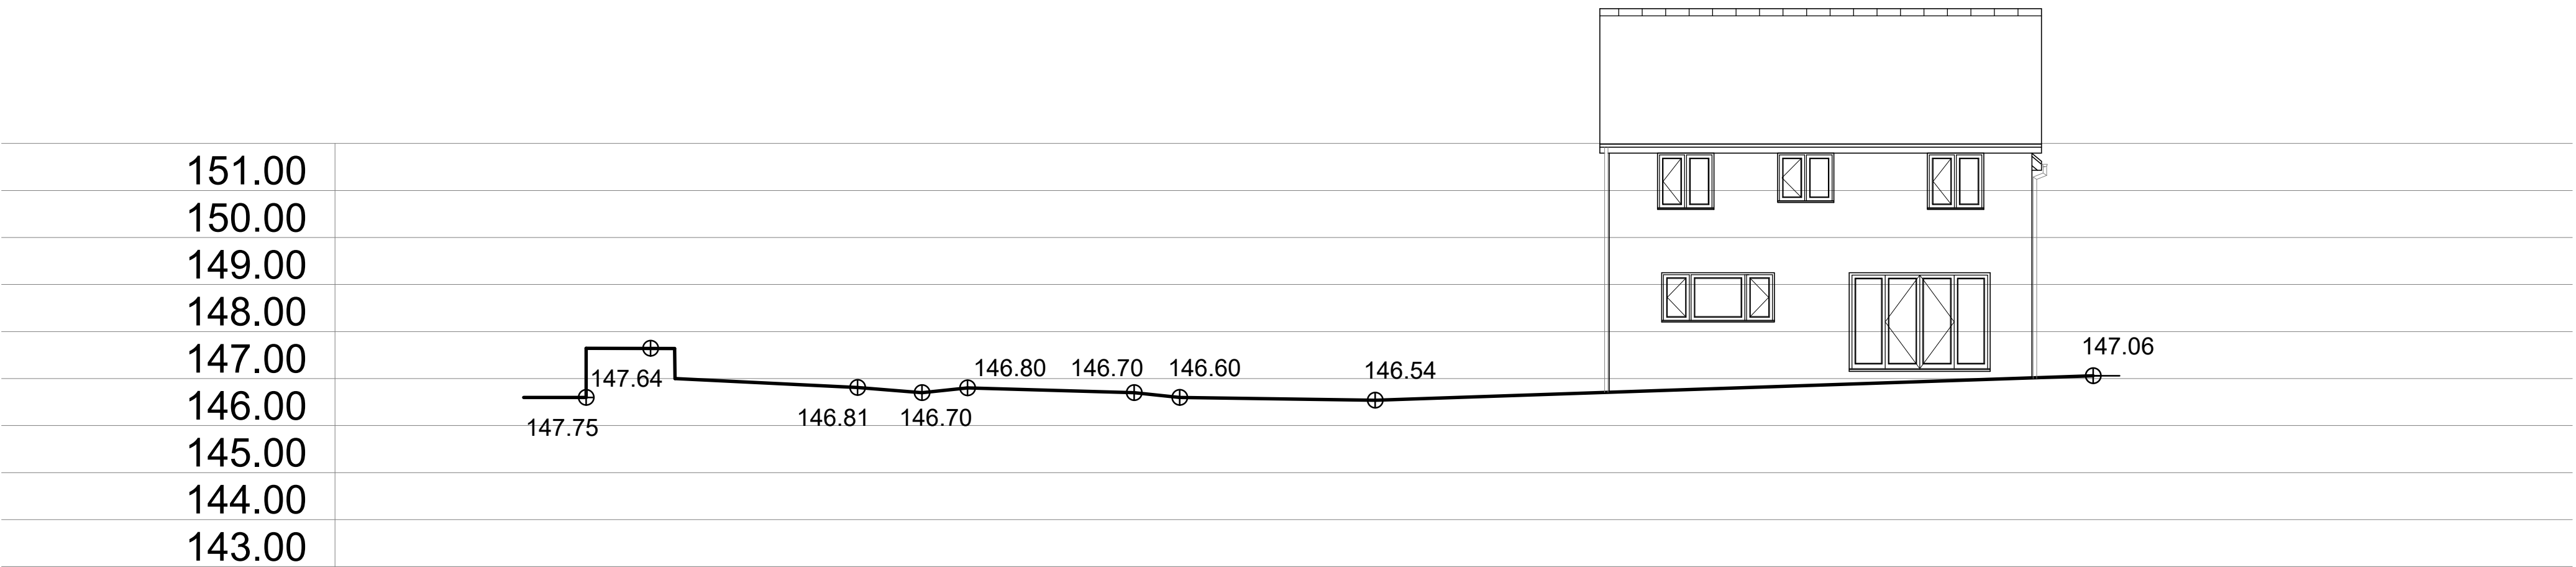

Section A-A as Proposed

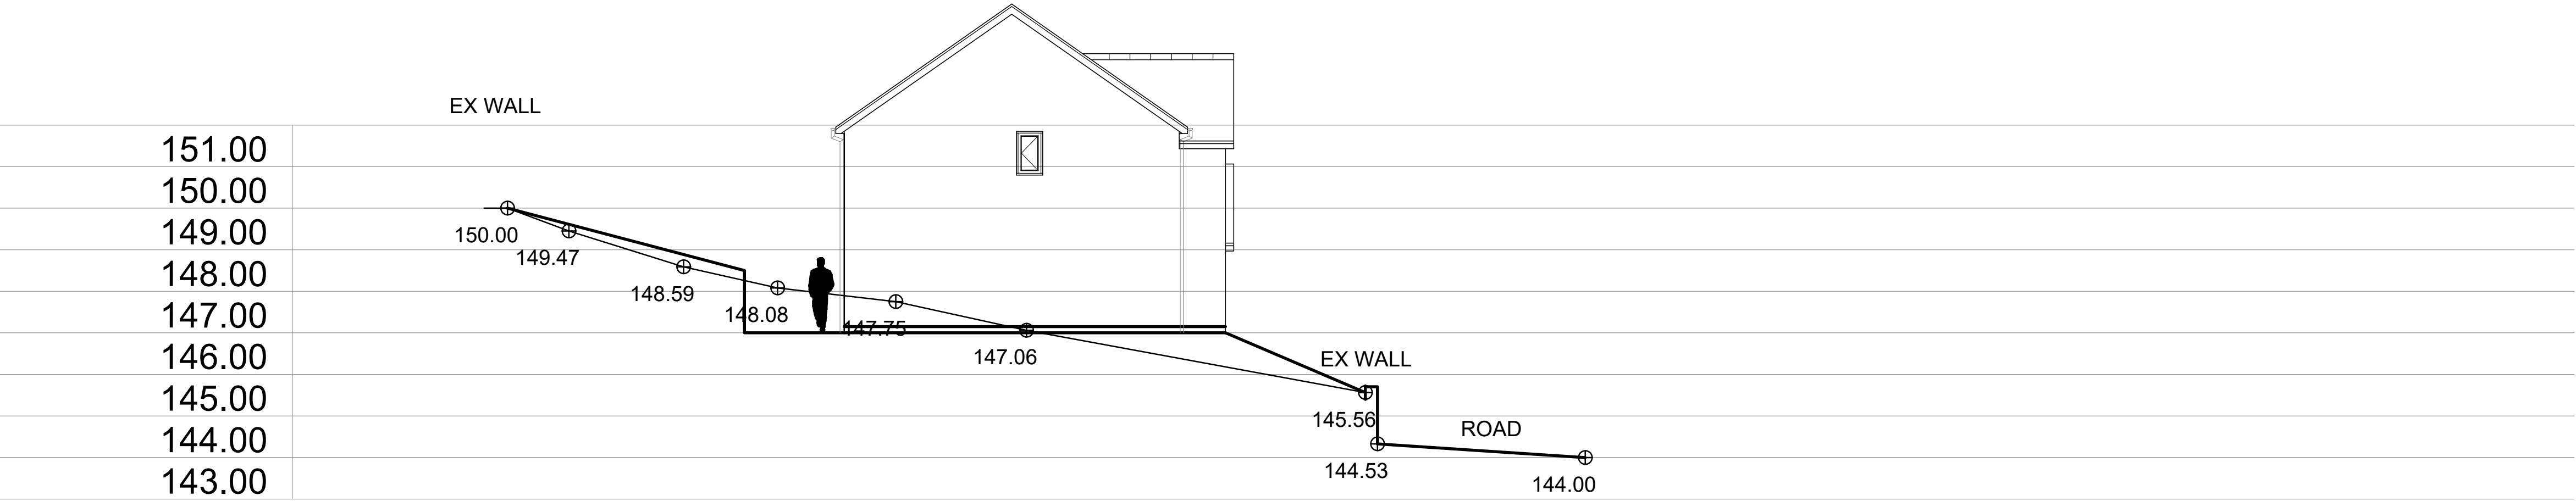

Section B-B as Proposed

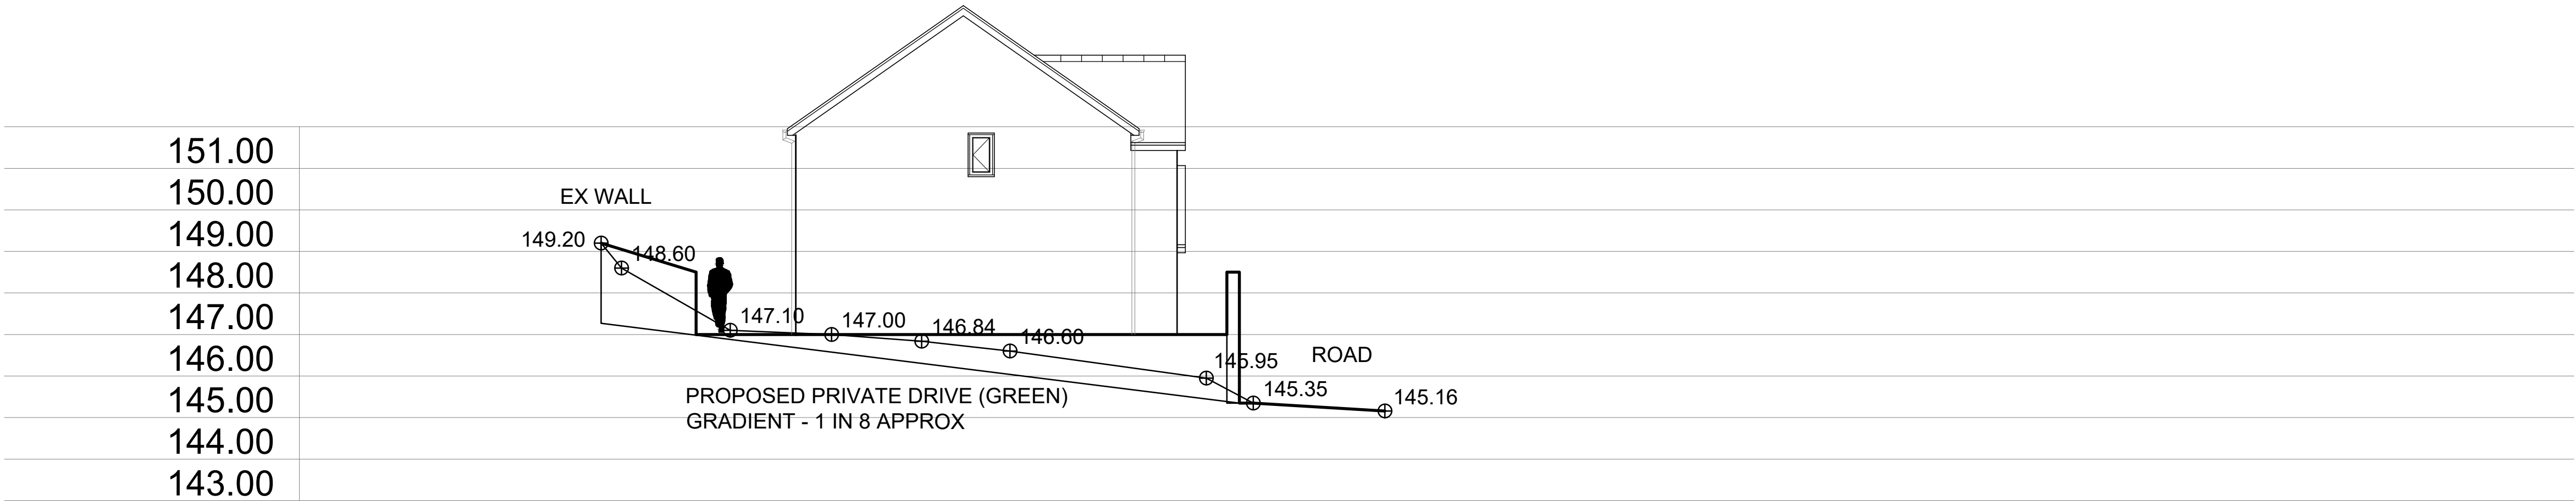

Section C-C as Proposed