


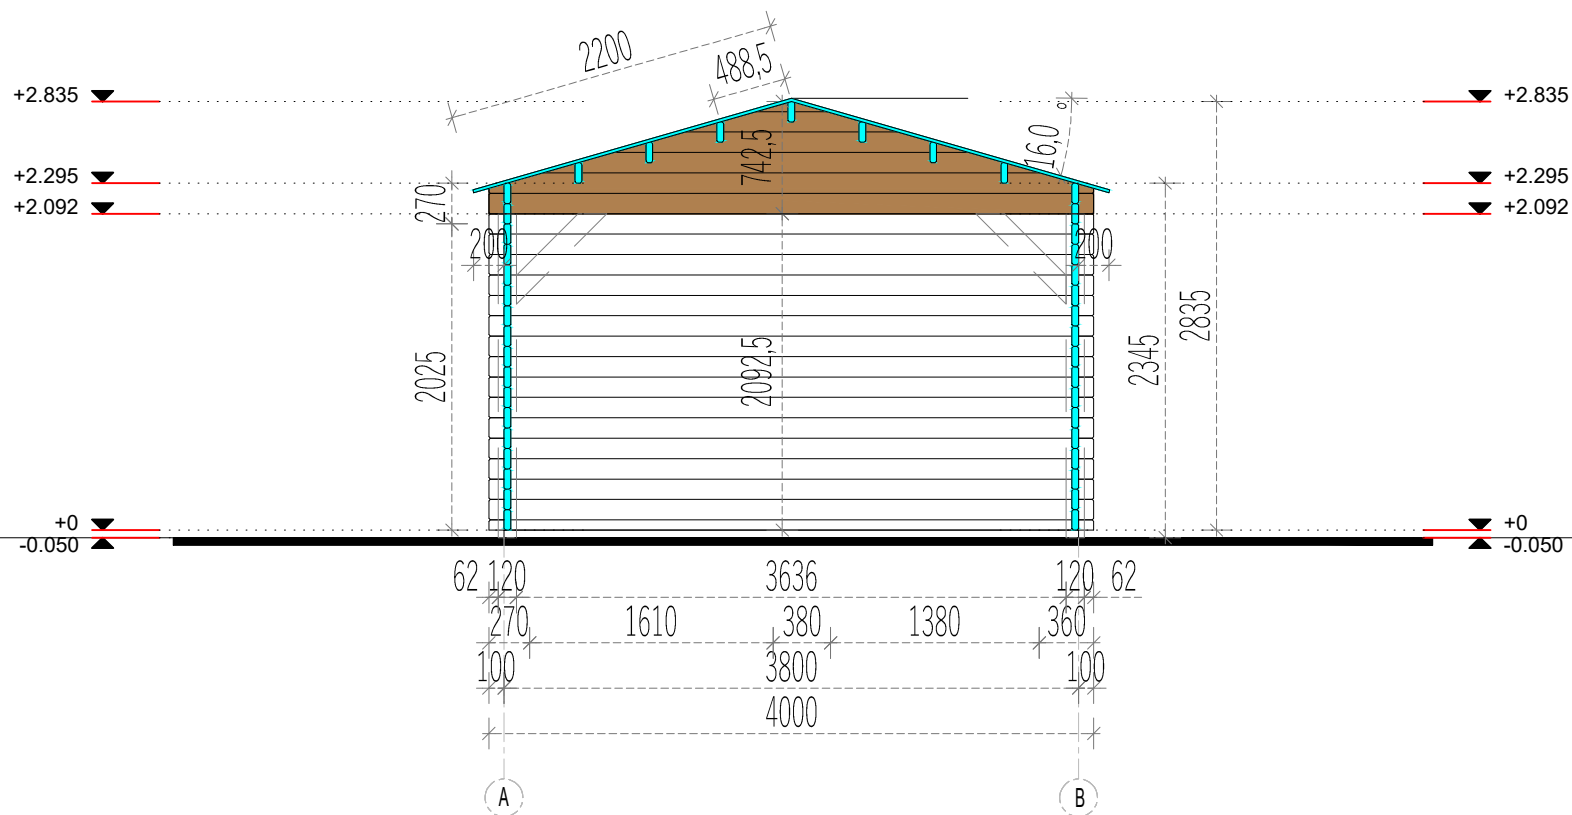

Project Nr.				Interior area		17.50 m²		Wall thickness		44		D.K.	Paper size / scale		A4 / 1:50		
L_72716				Built - up area		23.95 m²		Built height	min		2295		1 cm - 0.50 meter 01.00 m2.00 m3.00 m 2 cm4 cm6 cm				
2020-10-09		Name		Date					Roof angle		16.00°						
									Roof area		30.50 m²						
				Description				SECTION A-A									

All rights reserved. Any unauthorized changes to the drawing are strictly prohibited.