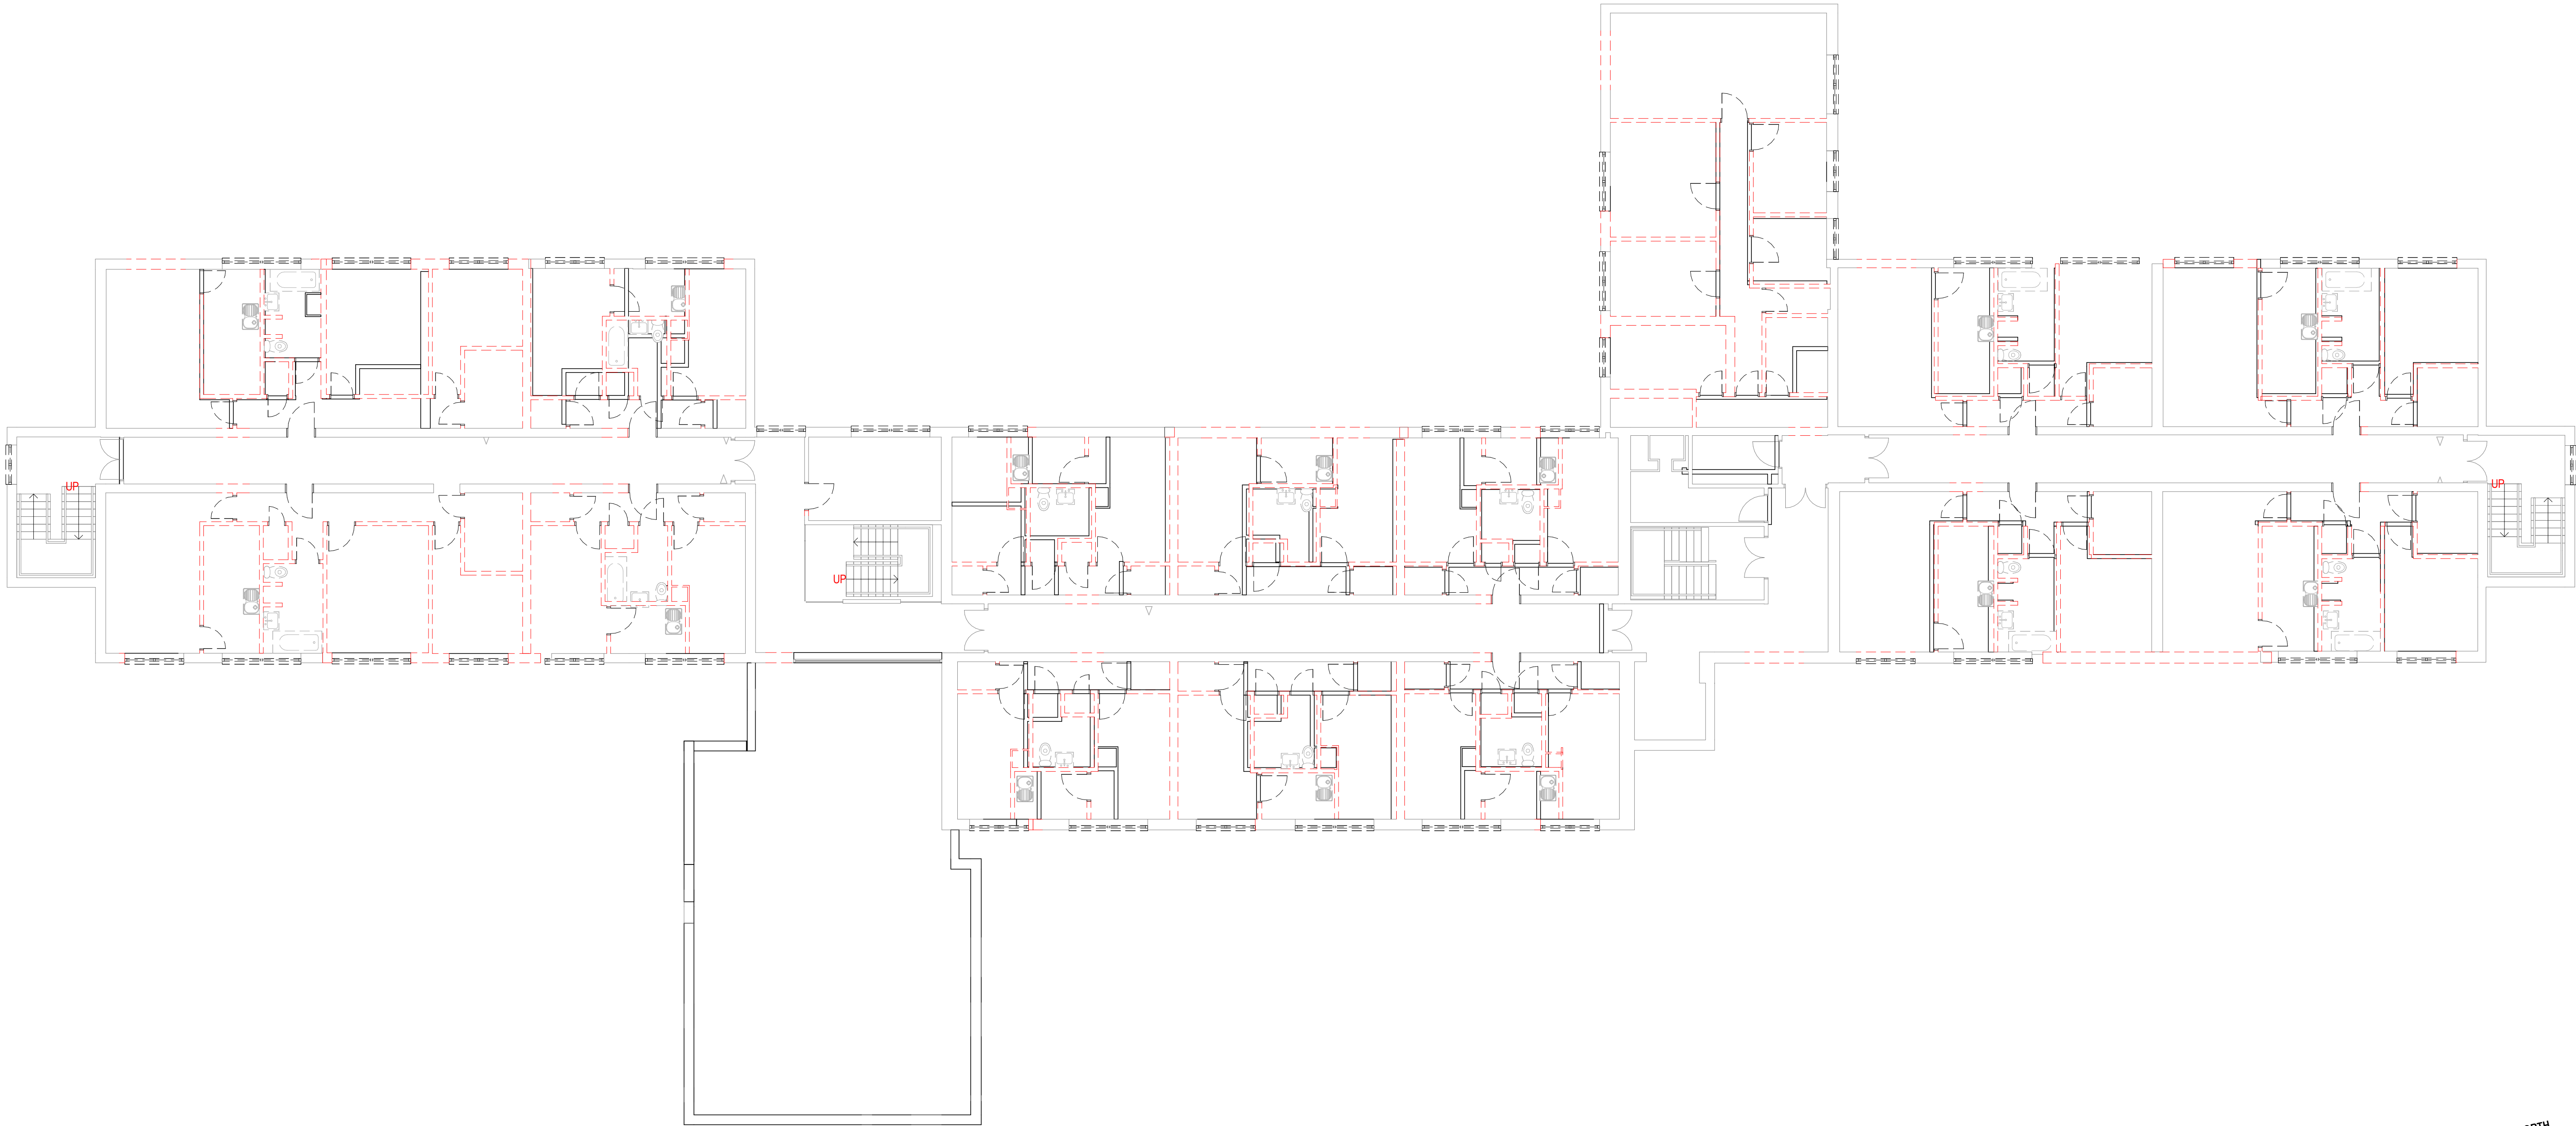


P1	13.08.20	PLANNING ISSUE	JH		
P2	24.04.20	SECOND ISSUE	RM		
P1	24.03.20	FIRST ISSUE	RM	77	
REV	DATE	REVISION NOTE	BY	CHECK	