


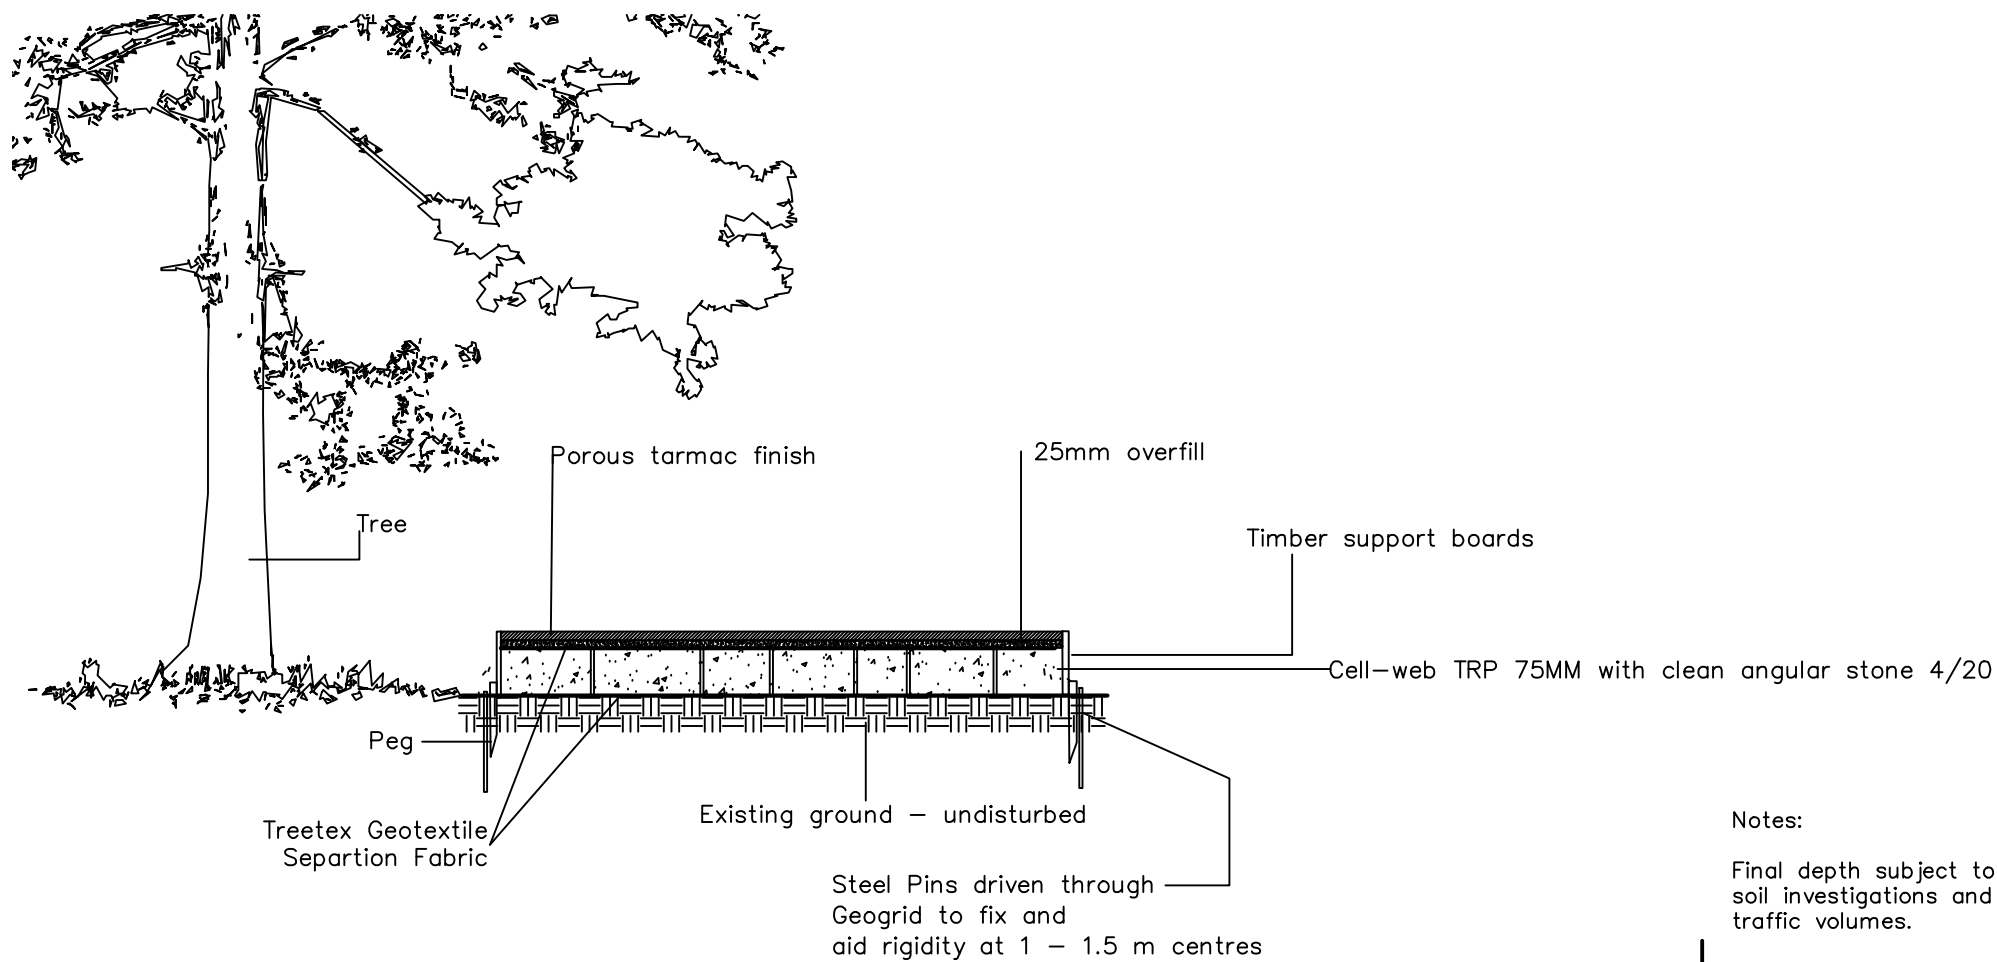

Notes:

Final depth subject to soil investigations and traffic volumes.

ACS Consulting

Booths Park
Chelford Road
Knutsford
01565 755422

no dig path – aldi

Scale: Not to Scale

Date: April 2019