


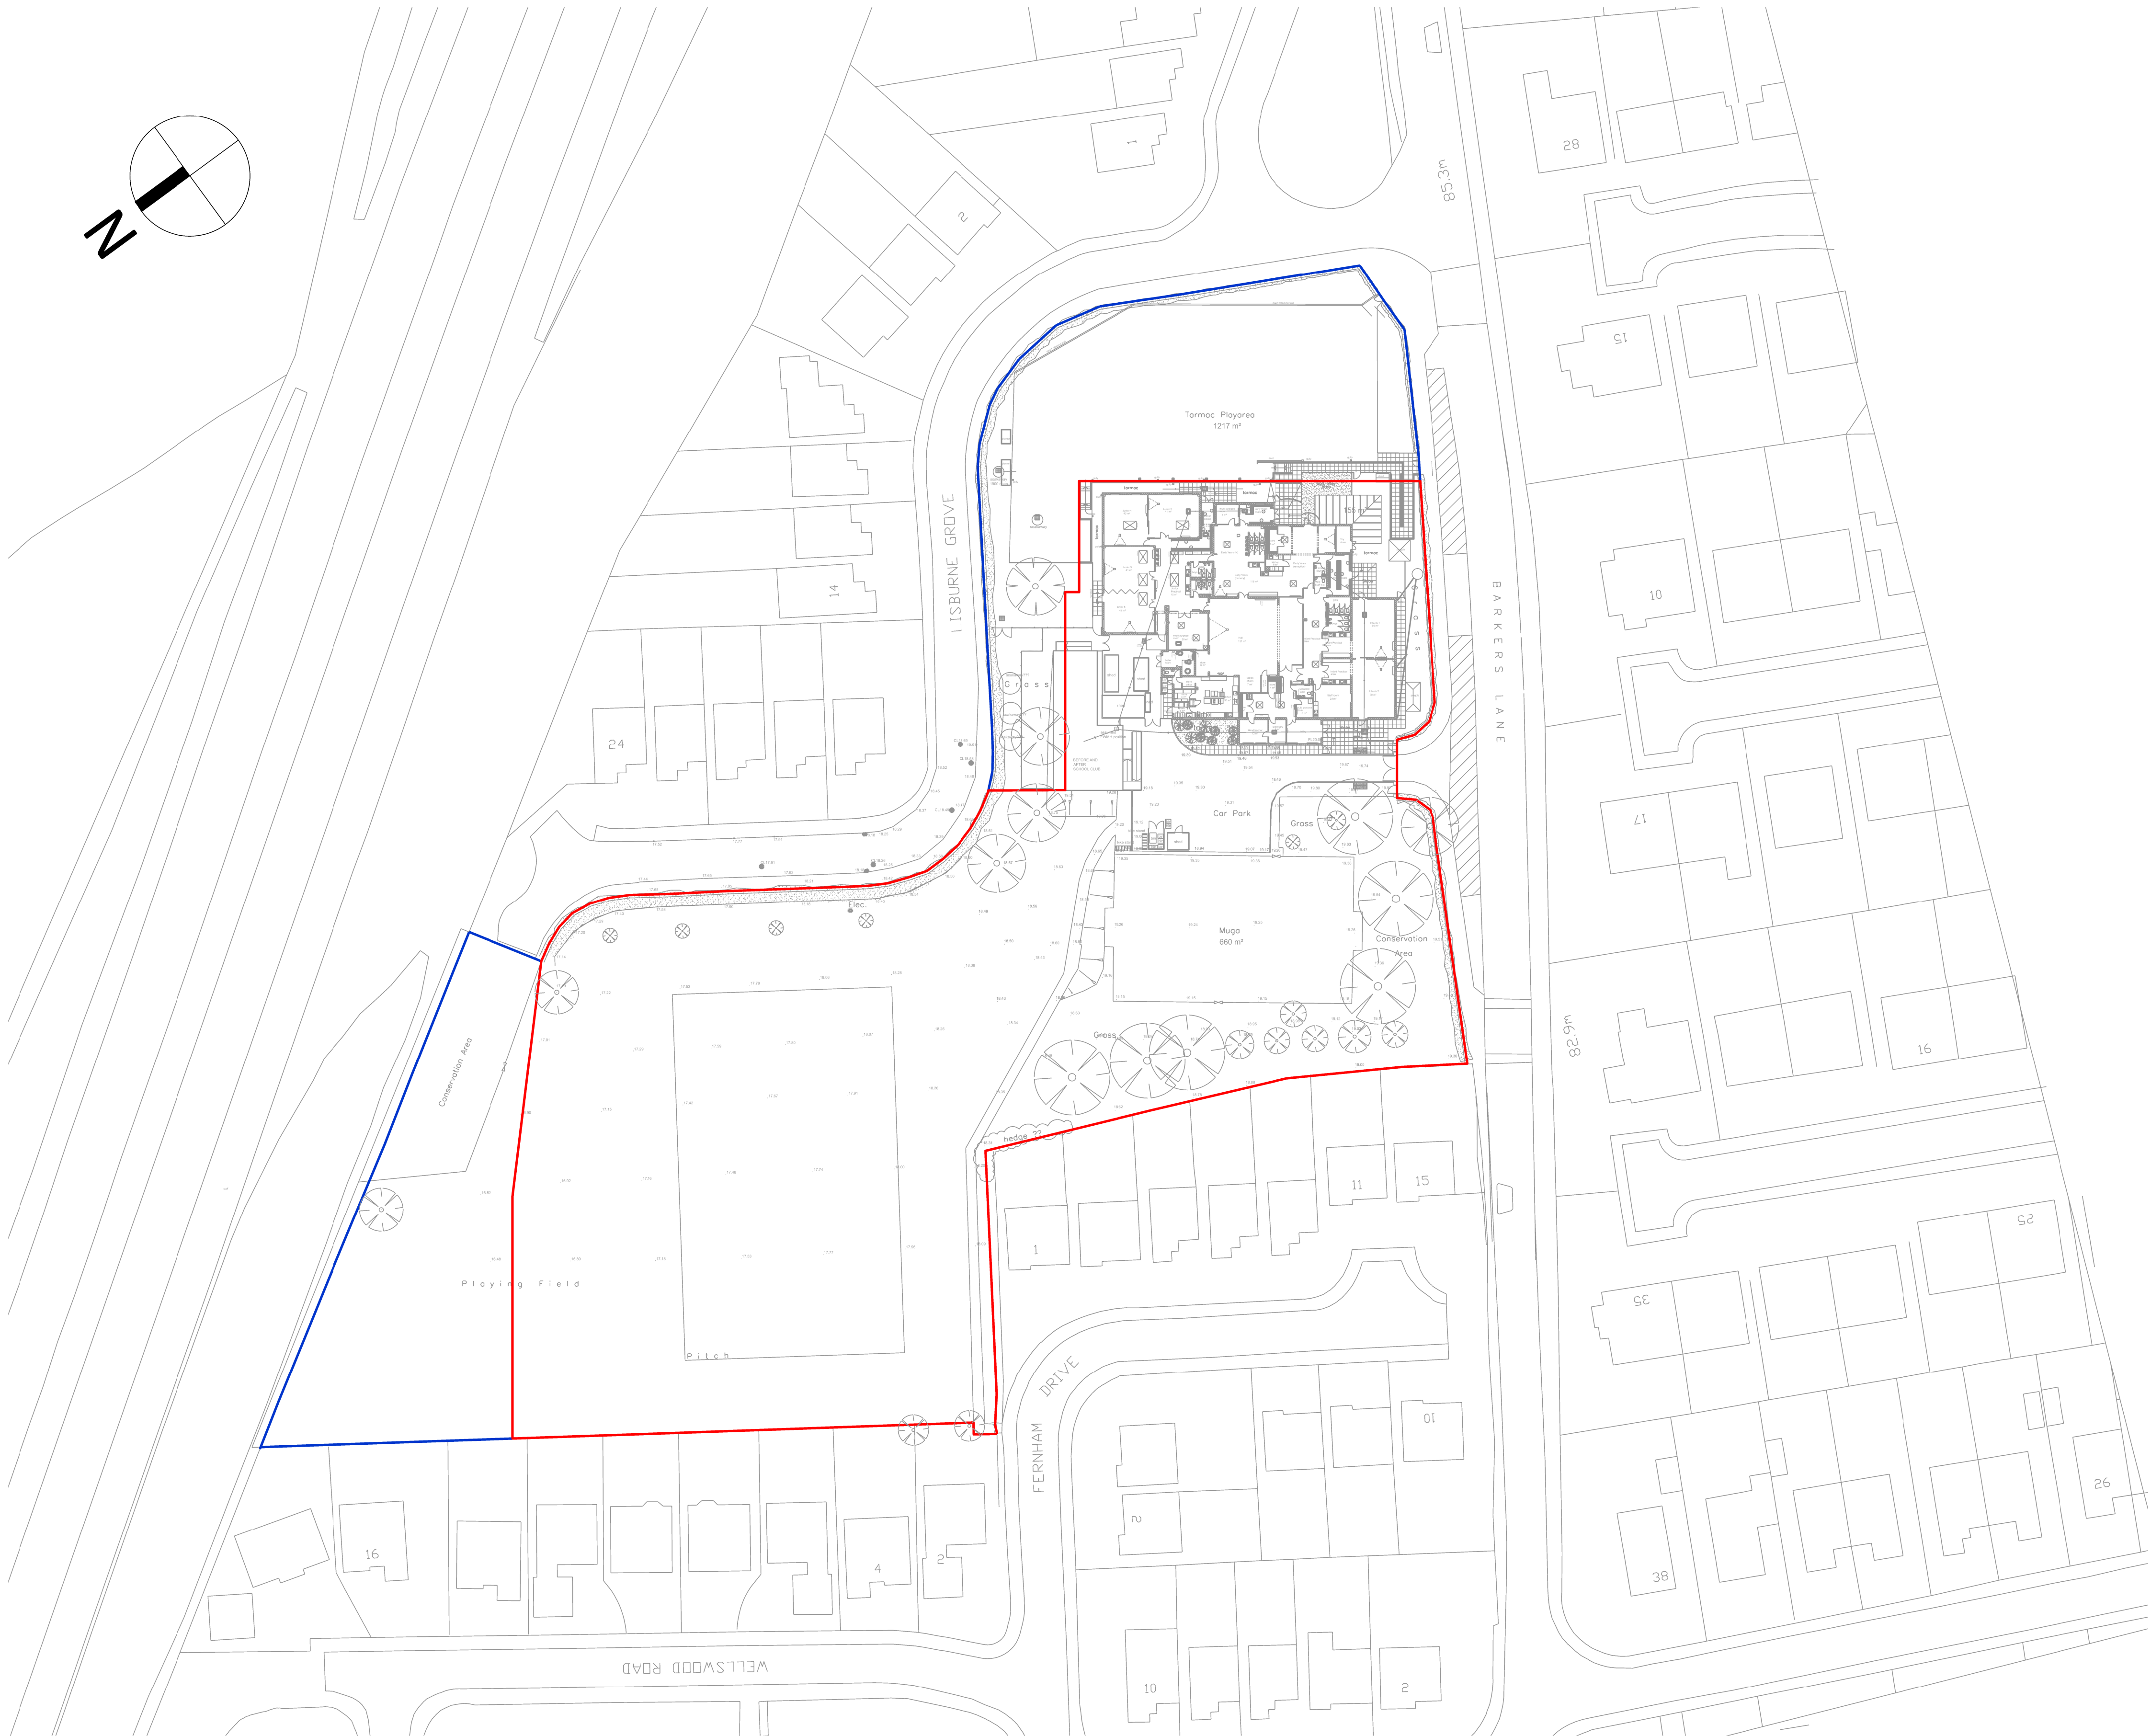

- General Notes
1. Contractor to verify all dimensions and check level datums on site
 2. All of the designs are the sole property of TACP Architects Ltd and may not be used without their written agreement
 3. All prints, specifications and their copyright are the property of TACP Architects Ltd
 4. Do not scale off drawings
 5. All dimensions shall be checked on site before commencement of shop drawings, manufacture and all discrepancies must be reported to TACP Architects Ltd

Risk Assessments

Revisions				
Rev	Date	Description	By	Check
P01	2020.08.24	Drawing issued for planning application submission.	LT	MG



Client

Read Construction

Project Title
Barker's Lane Community School

Drawing Title
Location Plan

Scale	Date	Drawn By	Checked By	Office	
1:500@A1	August 2020	LT	MG	Wrexham	
Project No.	Project • Originator • Zone • Level • Type • Role • Number				Revision
20014	BLS-TACP-A1-XX-DR-A-0700				P01

TACP Architects Ltd
Pembroke House
Ellice Way
Wrexham Technology Park
Wrexham LL13 7YT
T. 01978 291161
E. admin@tacparchitects.co.uk
www.tacparchitects.co.uk



Architecture • Interior Design • Healthcare Planning • Conservation • Masterplanning • Sustainable Design