

- NOTES -
- 1) NEW FENCING TO BE DARK GREEN POLYESTER COATED 'PALADIN' SECURITY FENCING OR SIMILAR WITH POSTS OF THE SAME COLOUR (SEE EXAMPLE IMAGE BELOW)
 - 2) NEW FENCING TO BE SET BACK FROM FOOTPATH TYPICALLY BY 1m

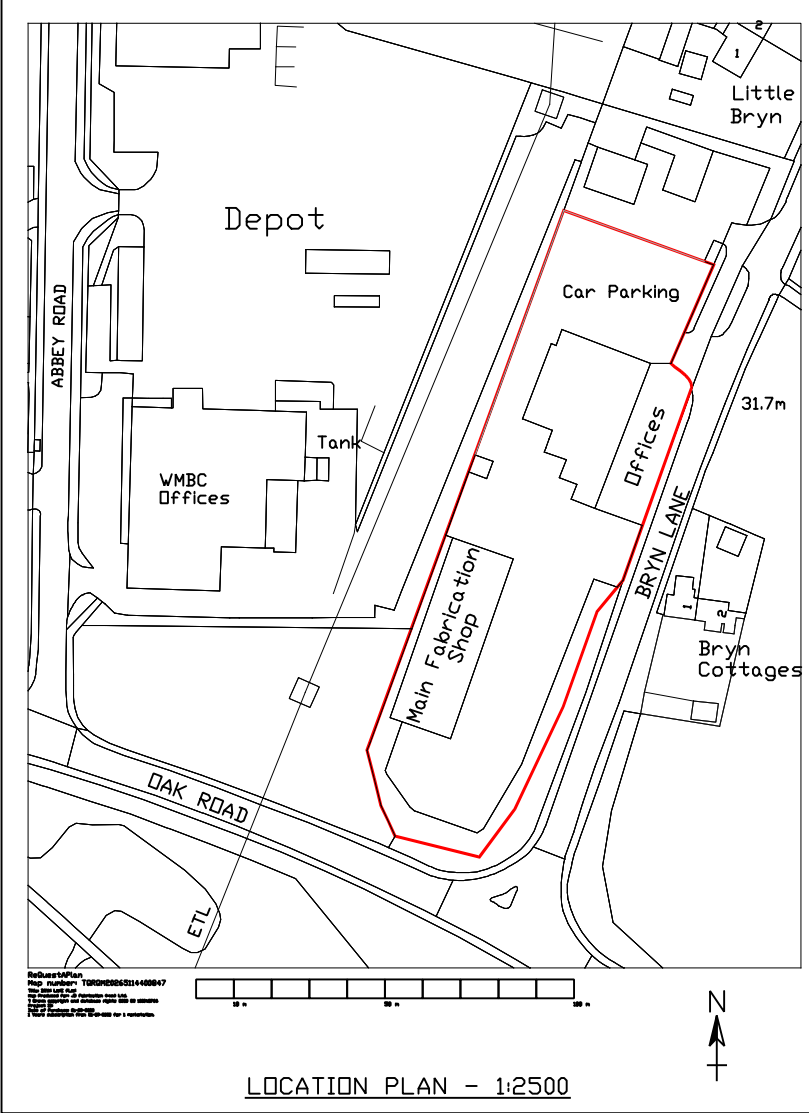
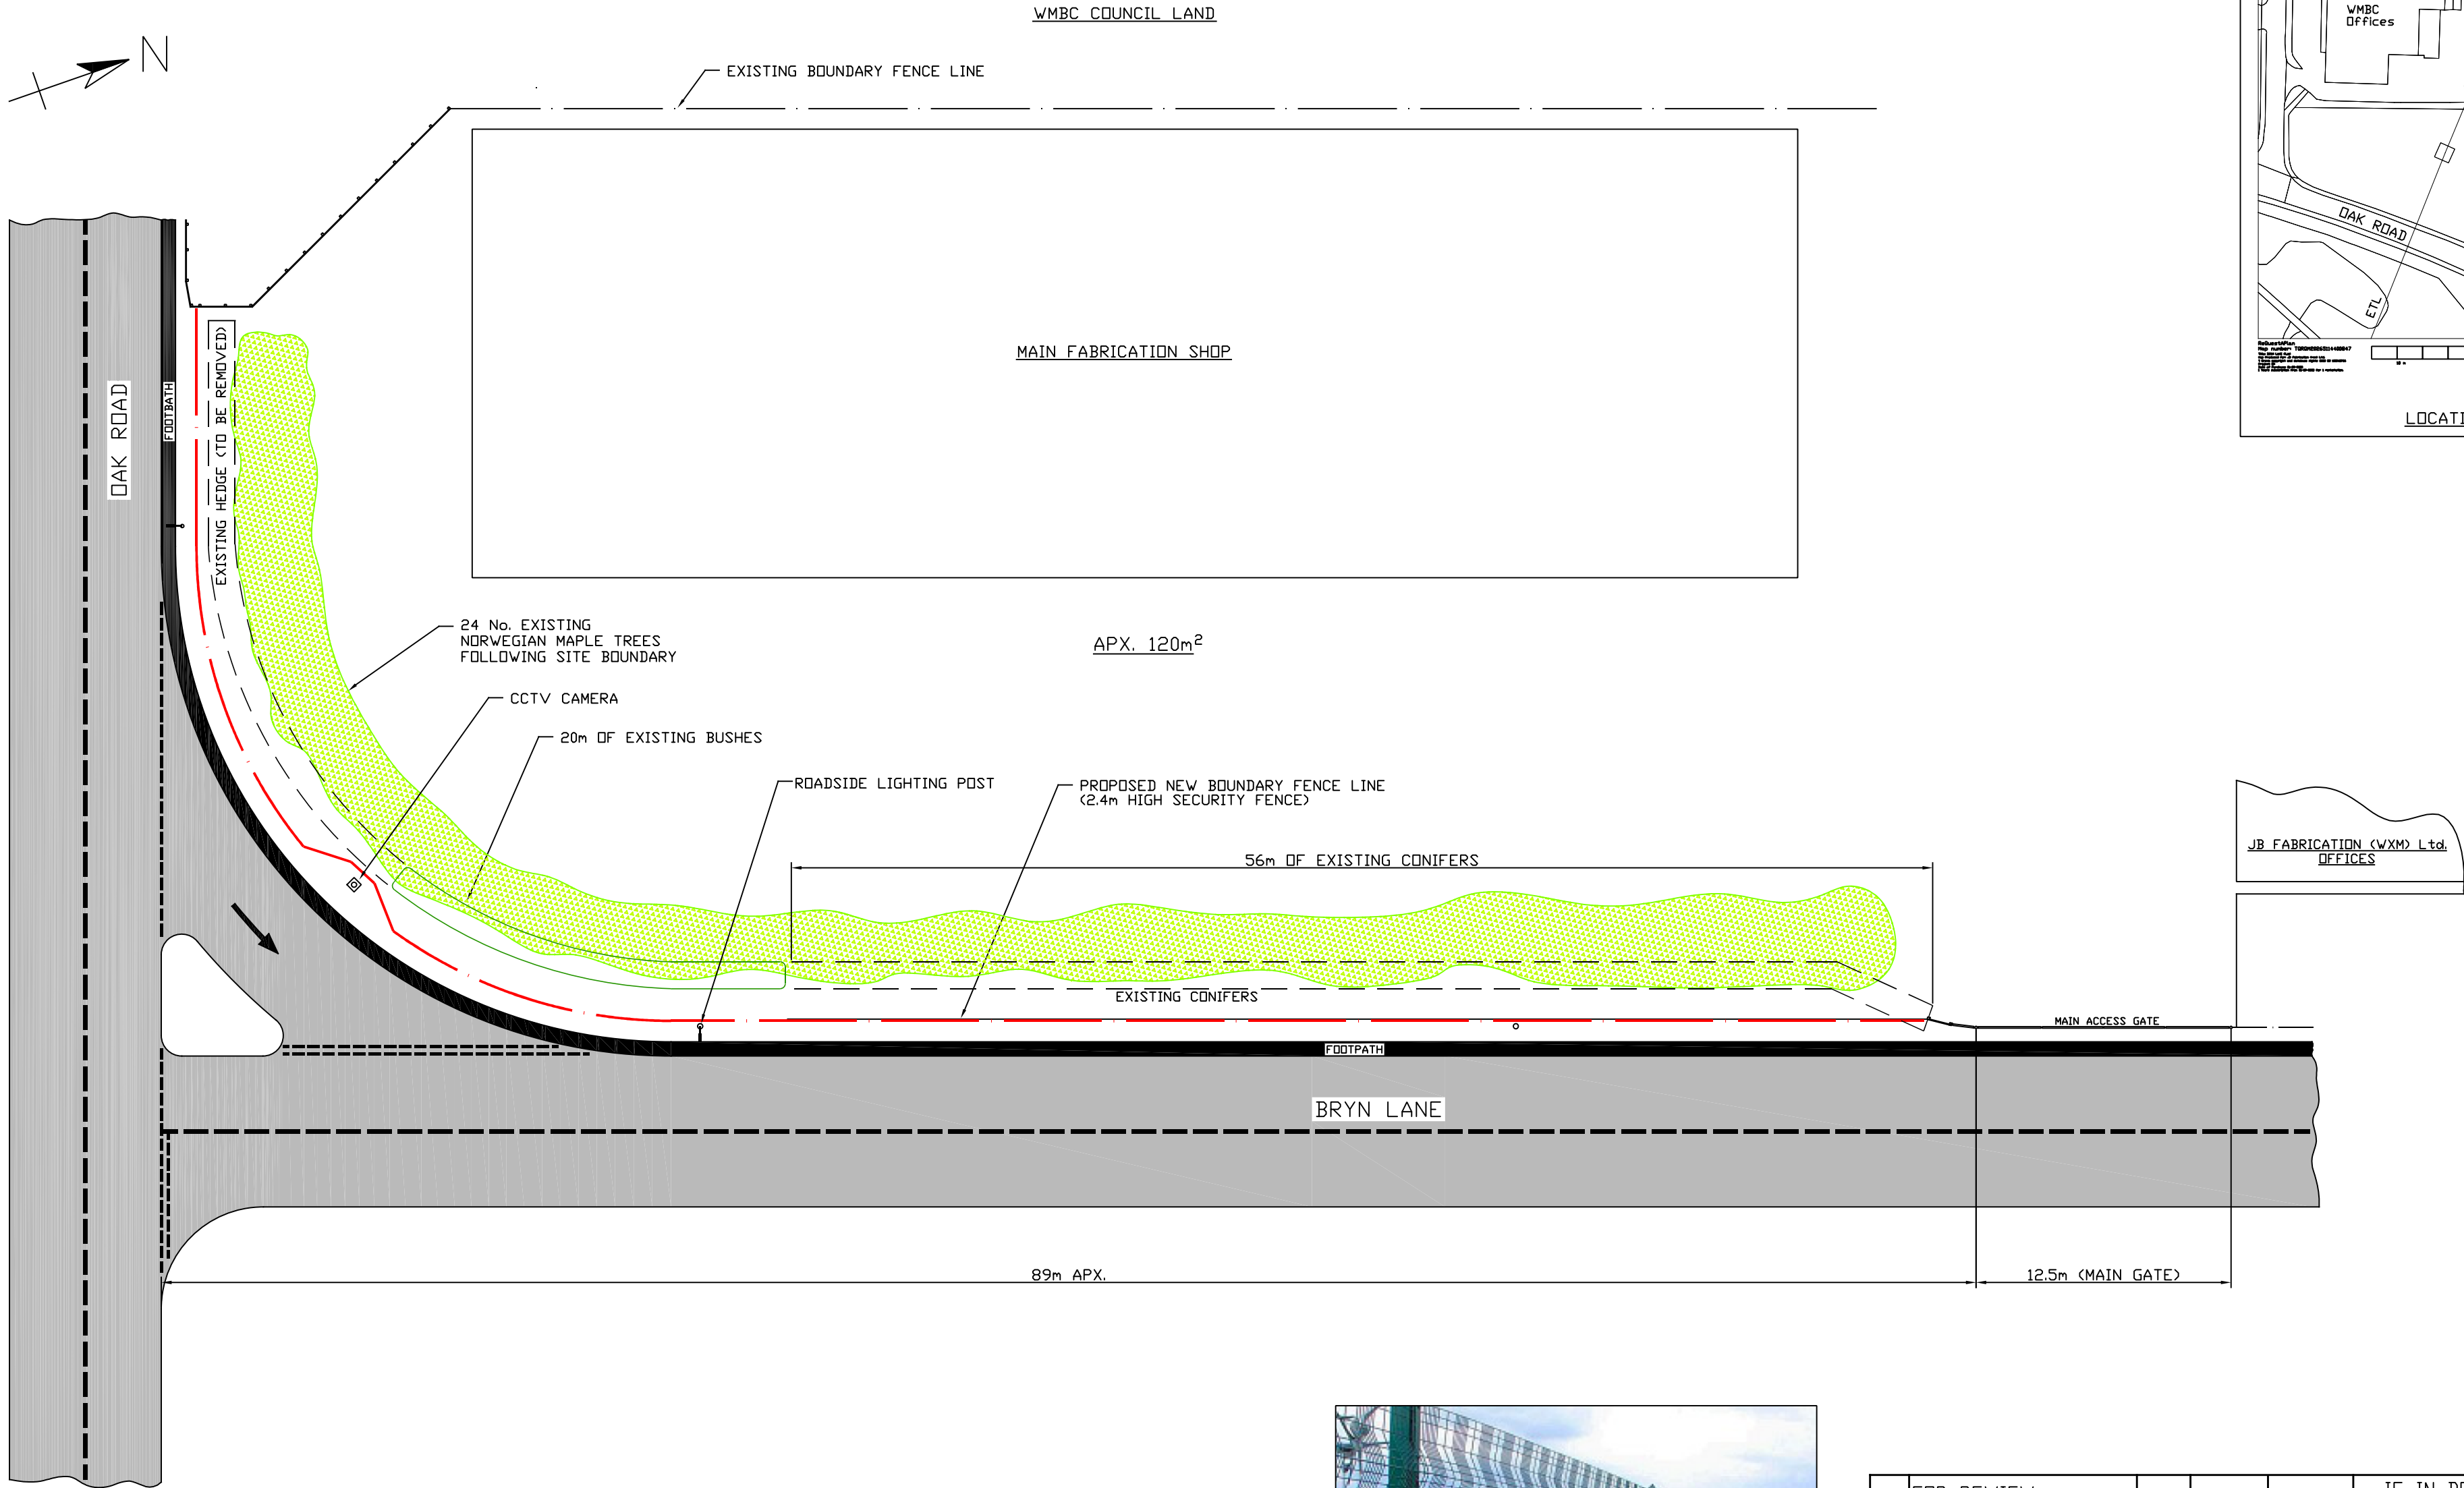


IMAGE TYPICAL OF FENCE TO BE INSTALLED

FOR REVIEW				REMOVE ALL SHARP EDGES & BURRS	IF IN DOUBT ASK !	REVISION	A
FOR CONSTRUCTION					CLIENT/PROJECT:	HIGHWAYS AGENCY	
NAME		SIGNATURE	DATE		TITLE: PROPOSED NEW BOUNDARY FENCE LINE		
DRAWN	N.Edwards		3/9/20				
CHK'D	D.Thompson		3/9/20				
APPV'D	A.Broderick		3/9/20				
ALL STEELWORK TO BE MANUFACTURED IN ACCORDANCE WITH BS.1090.2 Execution Class 2				MATERIAL:	DWG NO.		
GENERAL TOLERANCE (Unless Otherwise Stated) :				N/A	BOUNDARY-FENCE-PROP		
FABRICATION: 0 to 1000mm - +1/-1 1001mm or Greater - +0/-2				FINISH:	A2		
MACHINING: +/- 0.1mm							
				SCALE: 1:1250	APX. WEIGHT (Kg)		SHEET 1 OF 1