
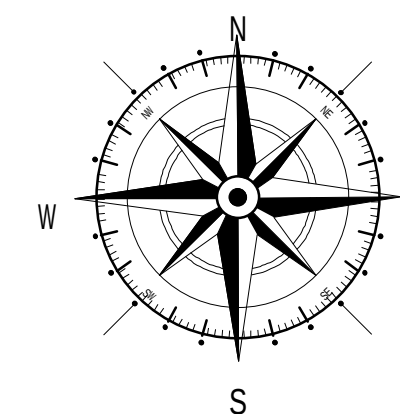


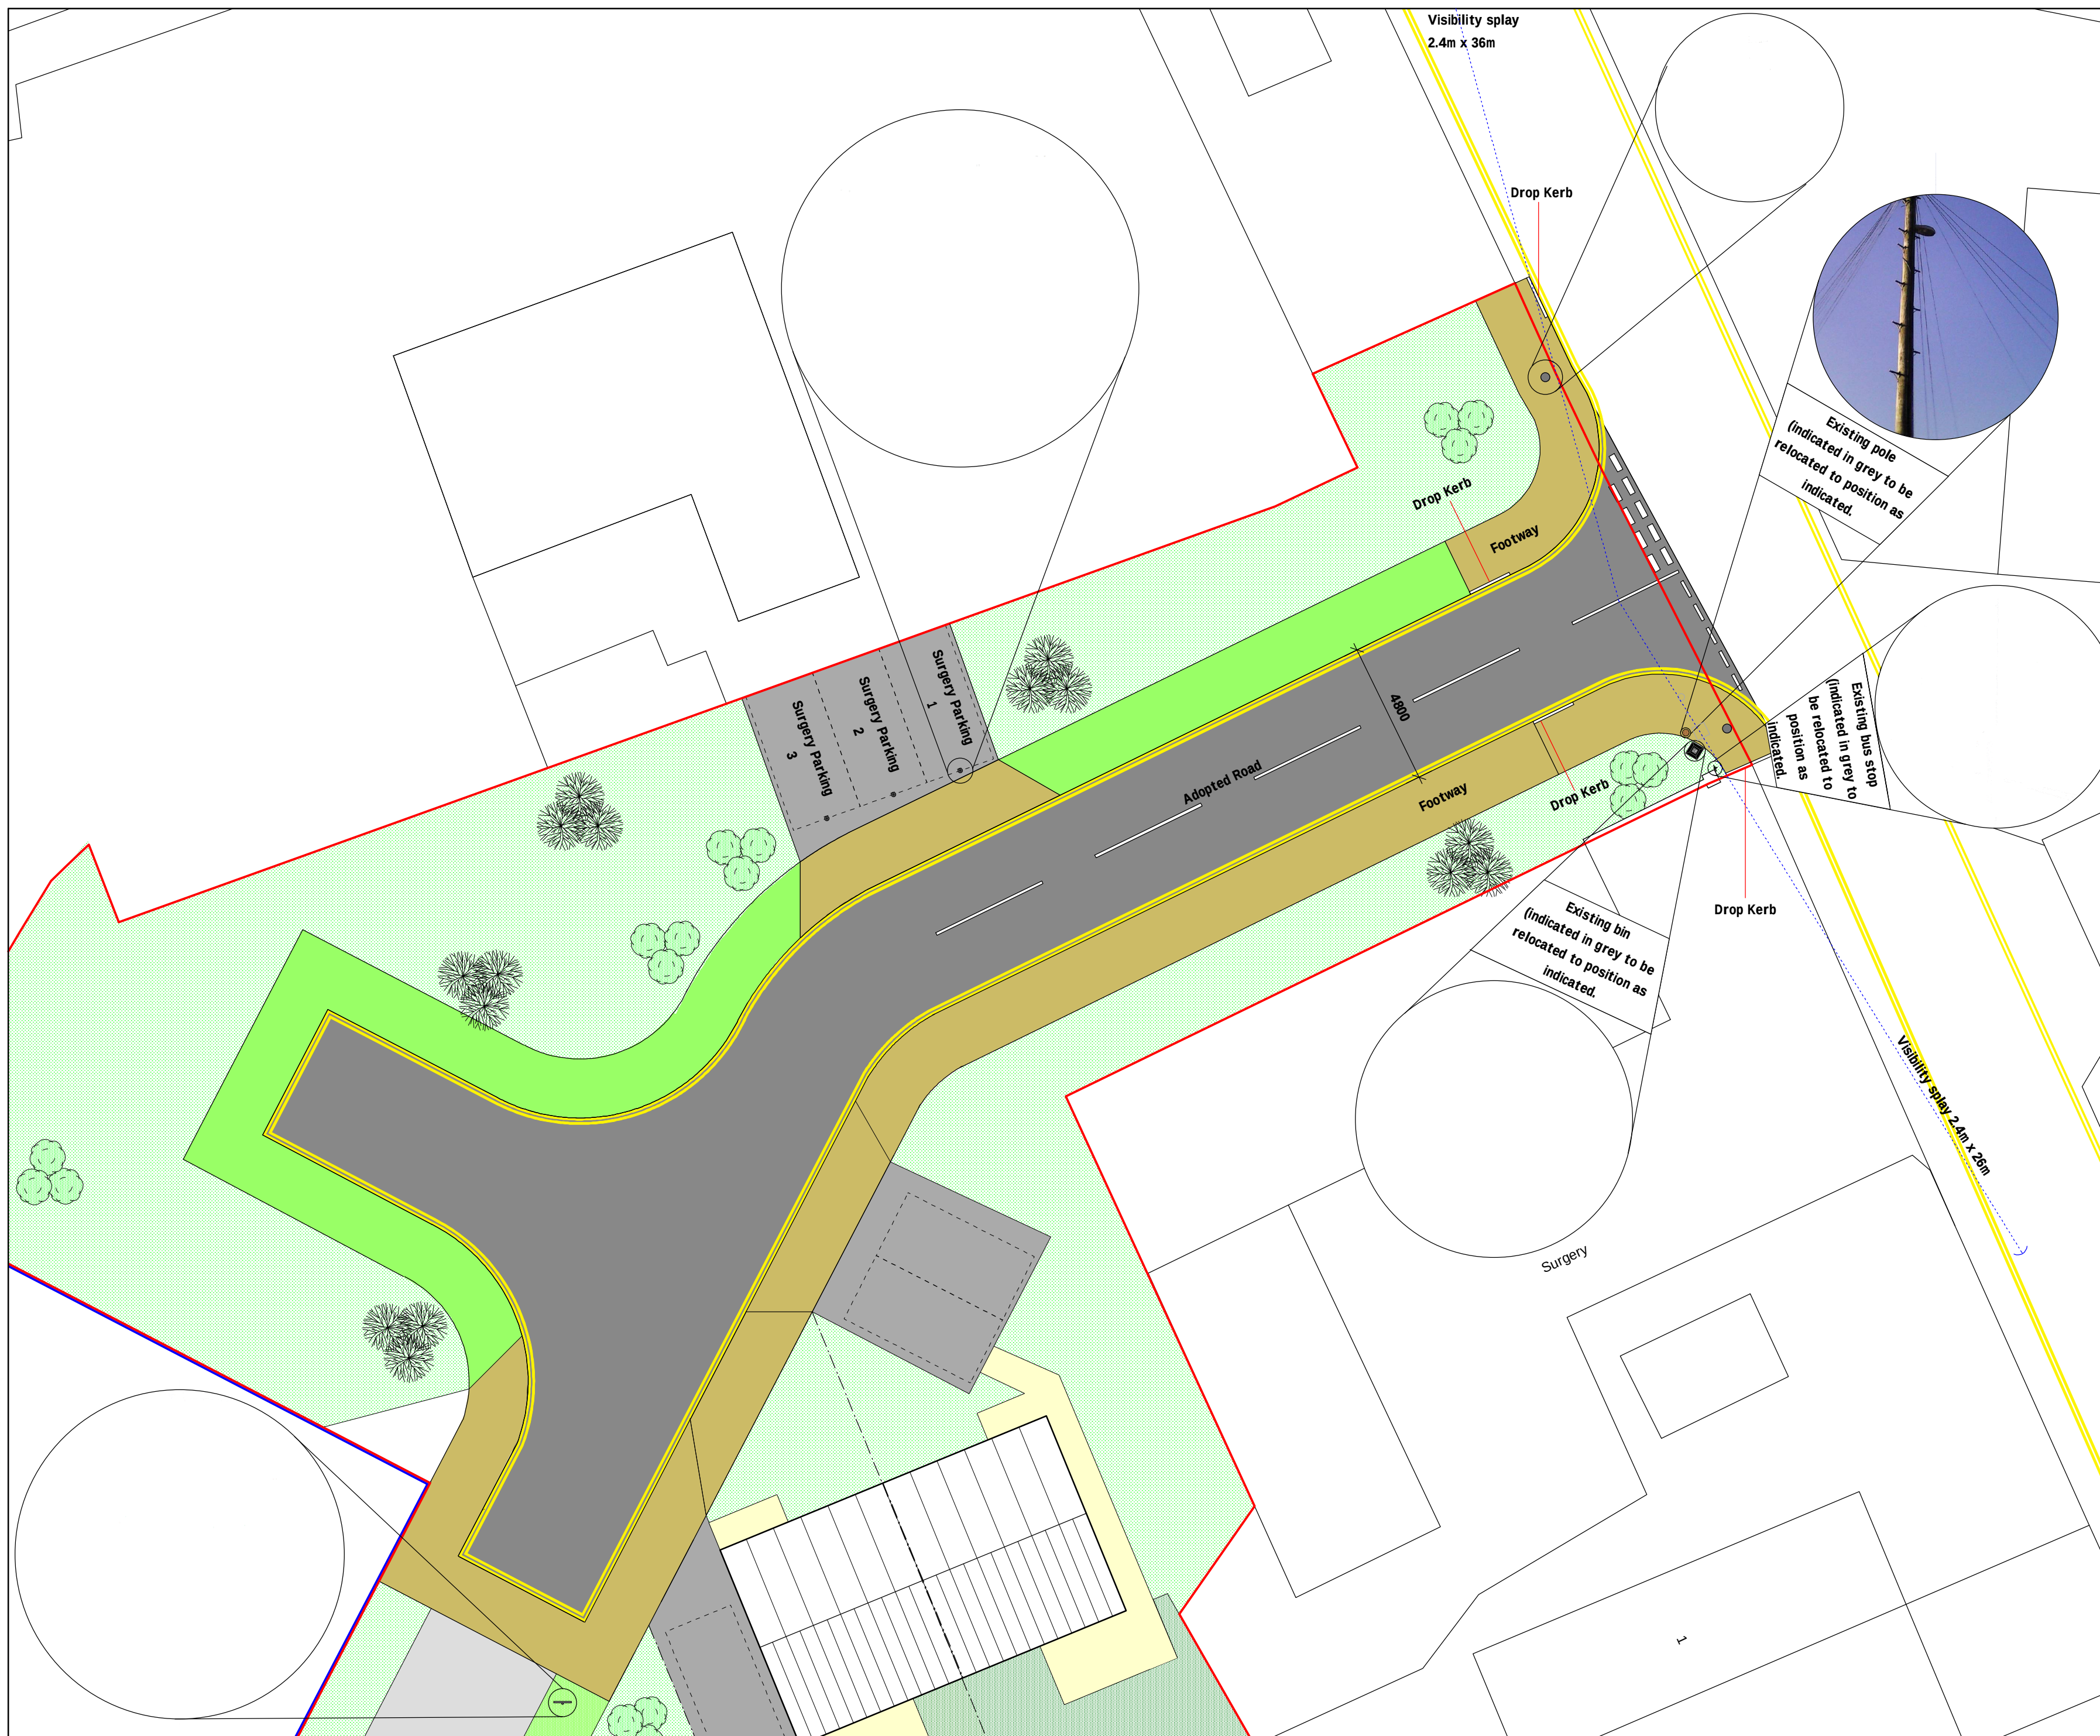

Key

— Application Site

— Land owned by applicant

A	11/19	Design Amends	D.J.F.
Rev	Date	Detail	Initial

Project:
Proposed residential
development on land adj to
Westerdale, Gardden Road,
Rhos, Wrexham.

Title: Proposed Access Plan	Scale: (A2) 1:150
---	-----------------------------

Drawn By: J Felgate	Date: Oct 2019
Drawing No: T045/008	Sheet: 1 of 1

