


DETAIL A - TRIPLE CASEMENT W/ TOPLIGHTS - W1 W2 W3

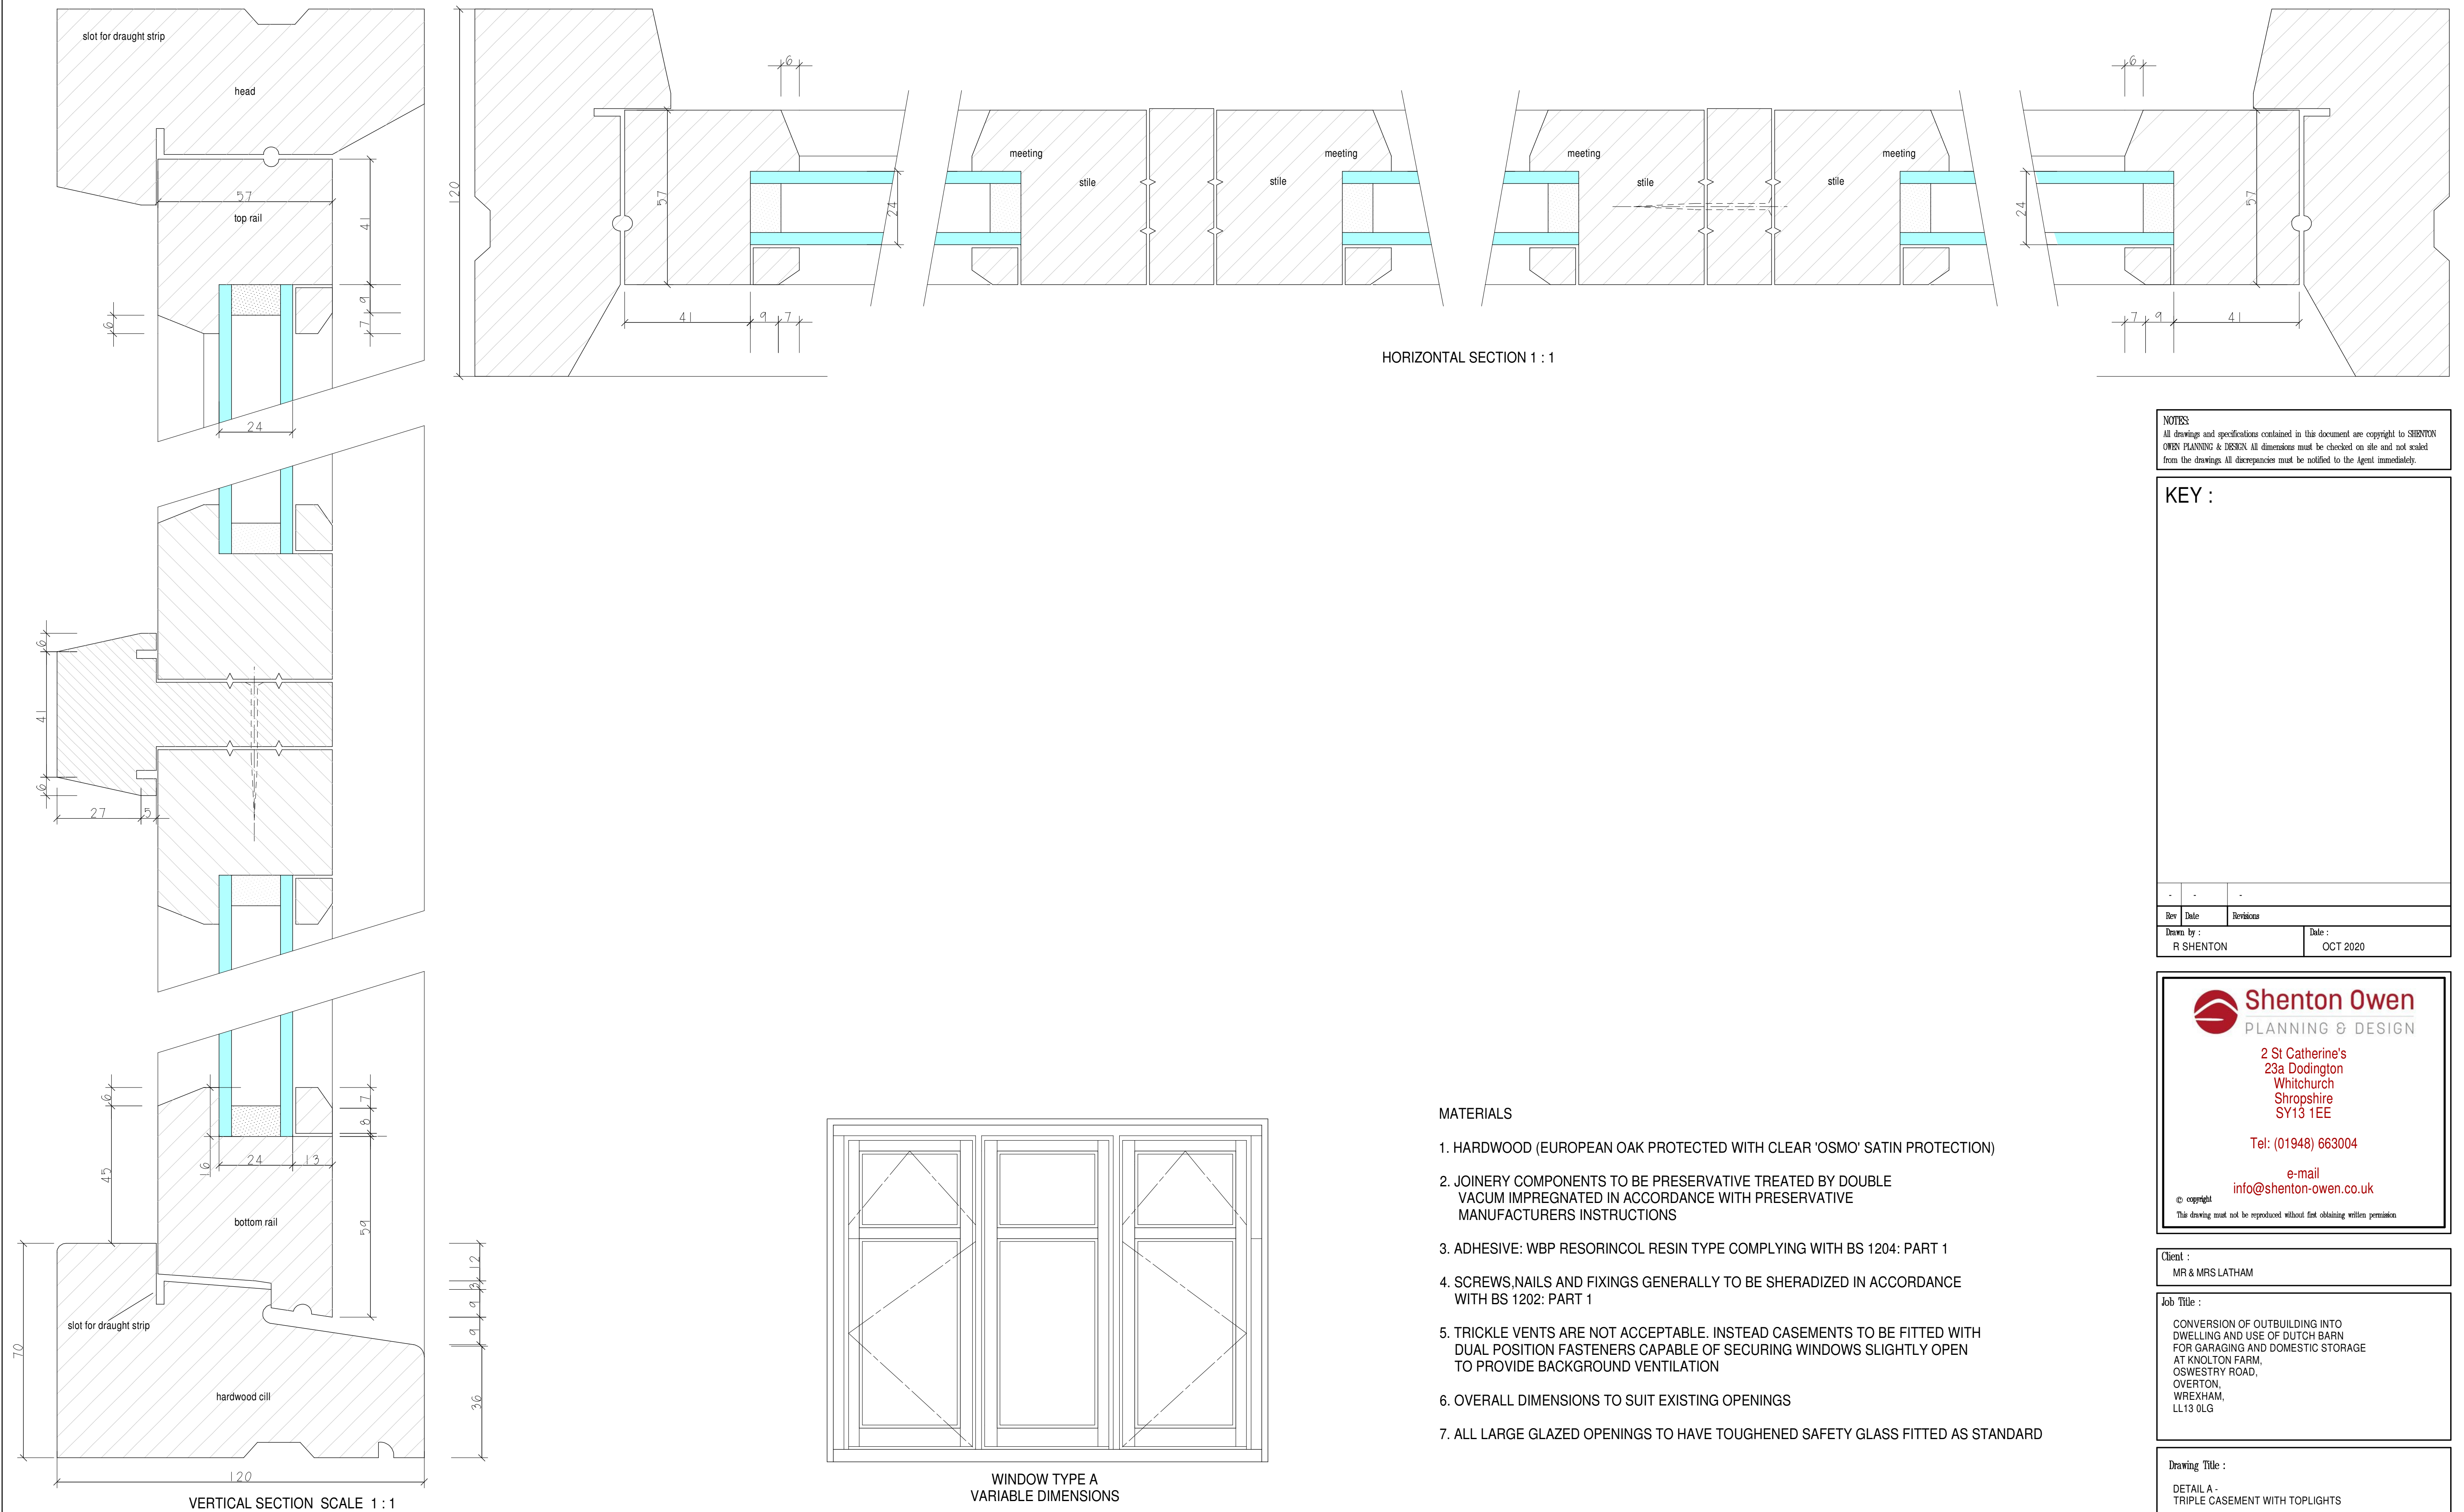

NOTES:
All drawings and specifications contained in this document are copyright to SHENTON OWEN PLANNING & DESIGN. All dimensions must be checked on site and not scaled from the drawings. All discrepancies must be notified to the Agent immediately.

KEY :

-	-	-
Rev	Date	Revisions
Drawn by : R SHENTON		Date : OCT 2020

 **Shenton Owen**
PLANNING & DESIGN

2 St Catherine's
23a Dodington
Whitchurch
Shropshire
SY13 1EE

Tel: (01948) 663004

e-mail
info@shenton-owen.co.uk

© copyright

This drawing must not be reproduced without first obtaining written permission

Client :
MR & MRS LATHAM

Job Title :

CONVERSION OF OUTBUILDING INTO
DWELLING AND USE OF DUTCH BARN
FOR GARAGING AND DOMESTIC STORAGE
AT KNOLTON FARM,
OSWESTRY ROAD,
OVERTON,
WREXHAM,
LL13 0LG

Drawing Title :
DETAIL A -
TRIPLE CASEMENT WITH TOPLIGHTS

Drg No : W20/2703/CC02	Scale : As Shown @ A1	Rev : -
---------------------------	--------------------------	------------