
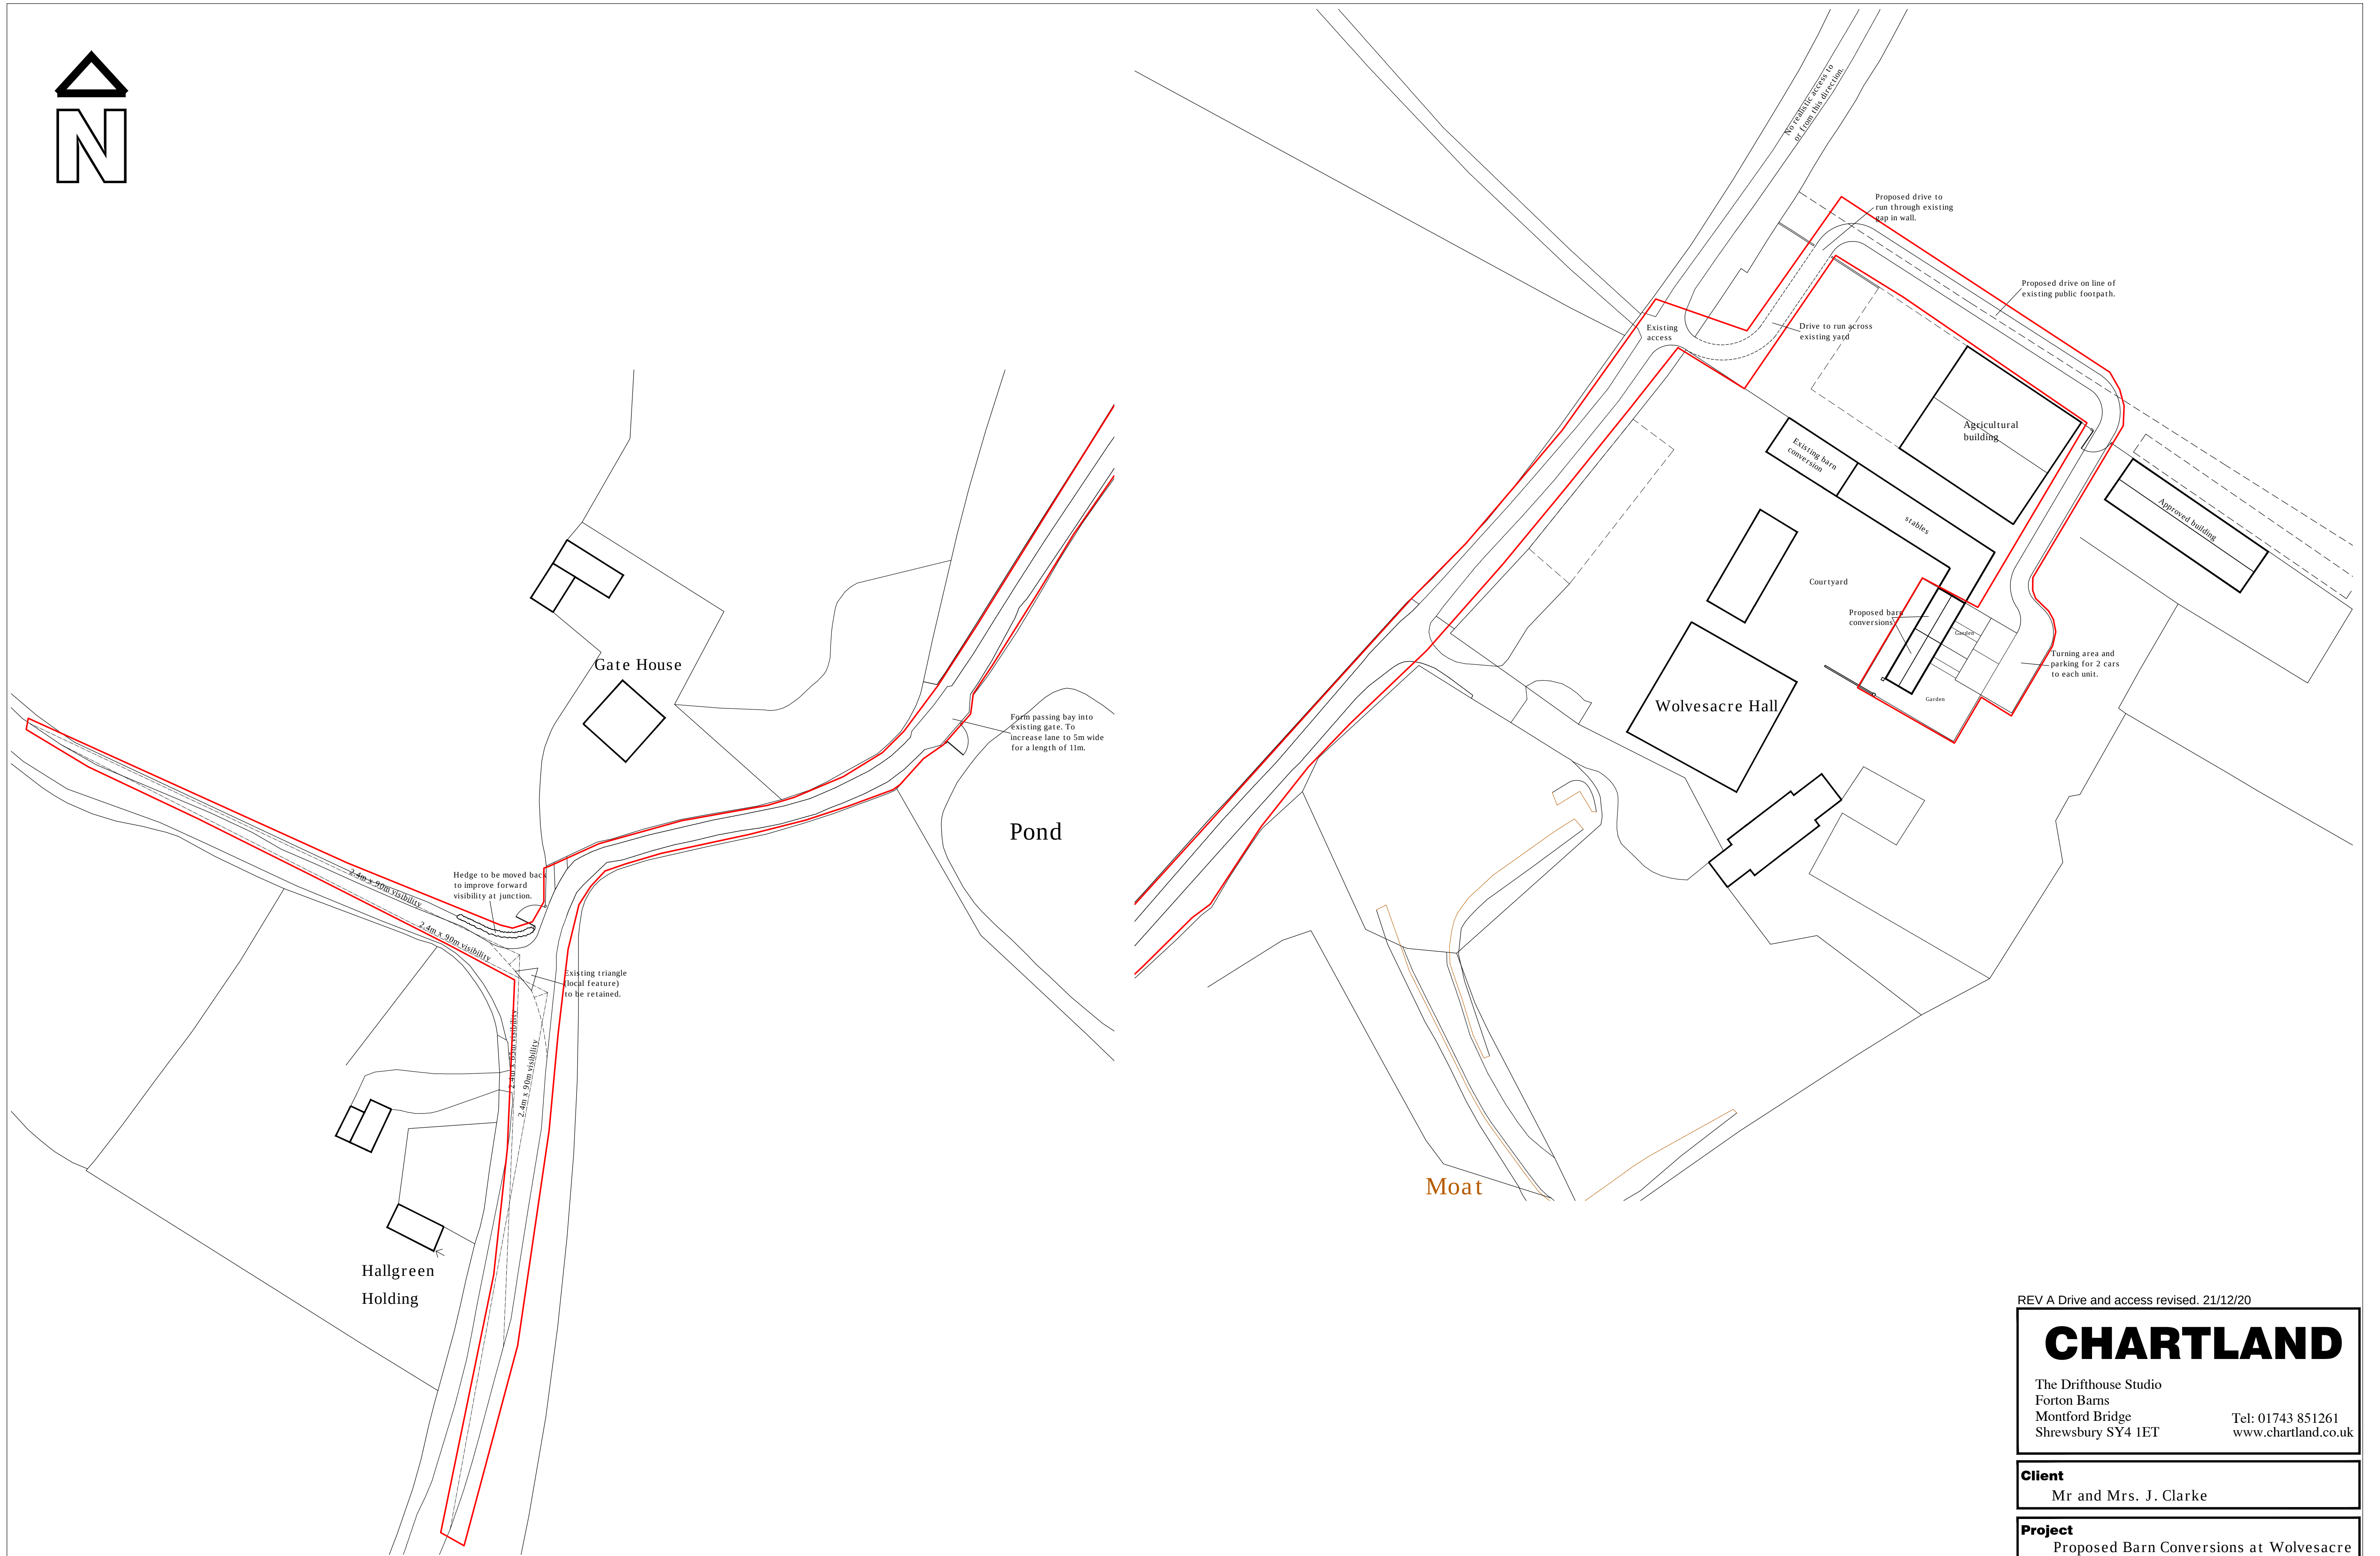


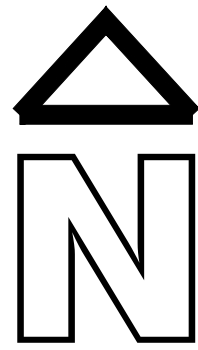

REV A Drive and access revised. 21/12/20

CHARTLAND

The Drifthouse Studio
Forton Barns
Montford Bridge
Shrewsbury SY4 1ET

Tel: 01743 851261
www.chartland.co.uk

Client

Mr and Mrs. J. Clarke

Project

Proposed Barn Conversions at Wolvesacre Hall, Iscoyd, Whitechurch SY13 3AS

Drawing

Proposed Site Plan A1 - 1:500