


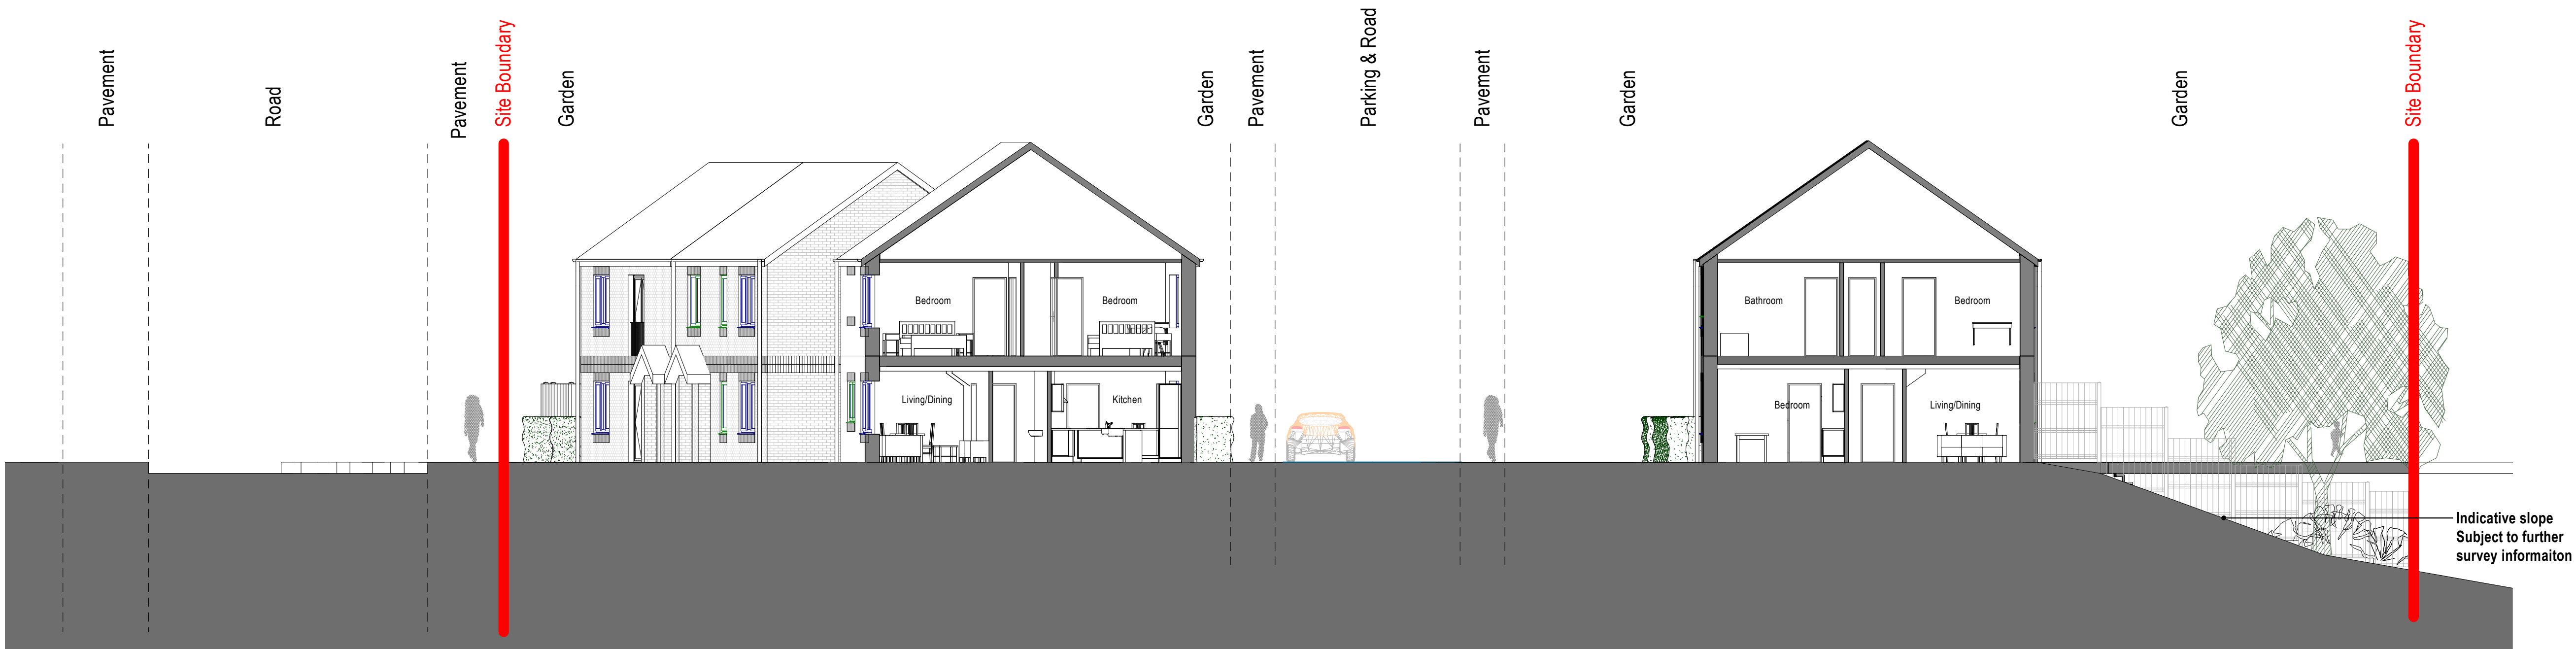


Site Section 1

Notes
The Contractor is to check all dimensions and conditions on site before commencing. Do not scale from this drawing.
This drawing remains the copyright of POZZONI Architecture Ltd.

Scale Bars		TO BE USED ONLY AS GUIDANCE			
1:100	mm	0	1000	0	2000
1:200	mm	0	1000	0	2000
1:500	m	0	10	0	20
1:1000	m	0	10	0	20

KEYPLAN

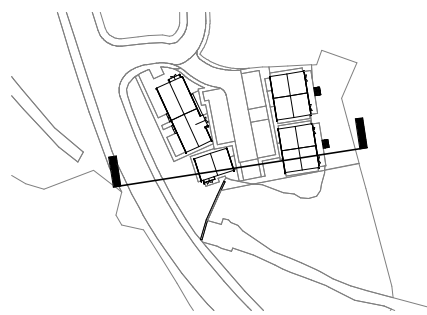

Rev	Description	By	Date
01	PDW		
02	Aloneitha Rd		
03	Site Section		
04	5524_SK4000	Rev	
05	SK4000		
06	07/09/20	Scale	As indicated
07	JG	Approved	ET
08	Planning	Tender	Construction
09	Design	Contract	As Built

pozzoni

10-12 Emerald Street
London
WC1N 3QA
+44 20 7078 0079
architects@pozzoni.co.uk

Woodville House
2 Woodville Road
Altrincham
WA14 2FH
+44 161 928 7848
www.pozzoni.co.uk