


STRUCTURAL ELEMENTS - plants as labelled

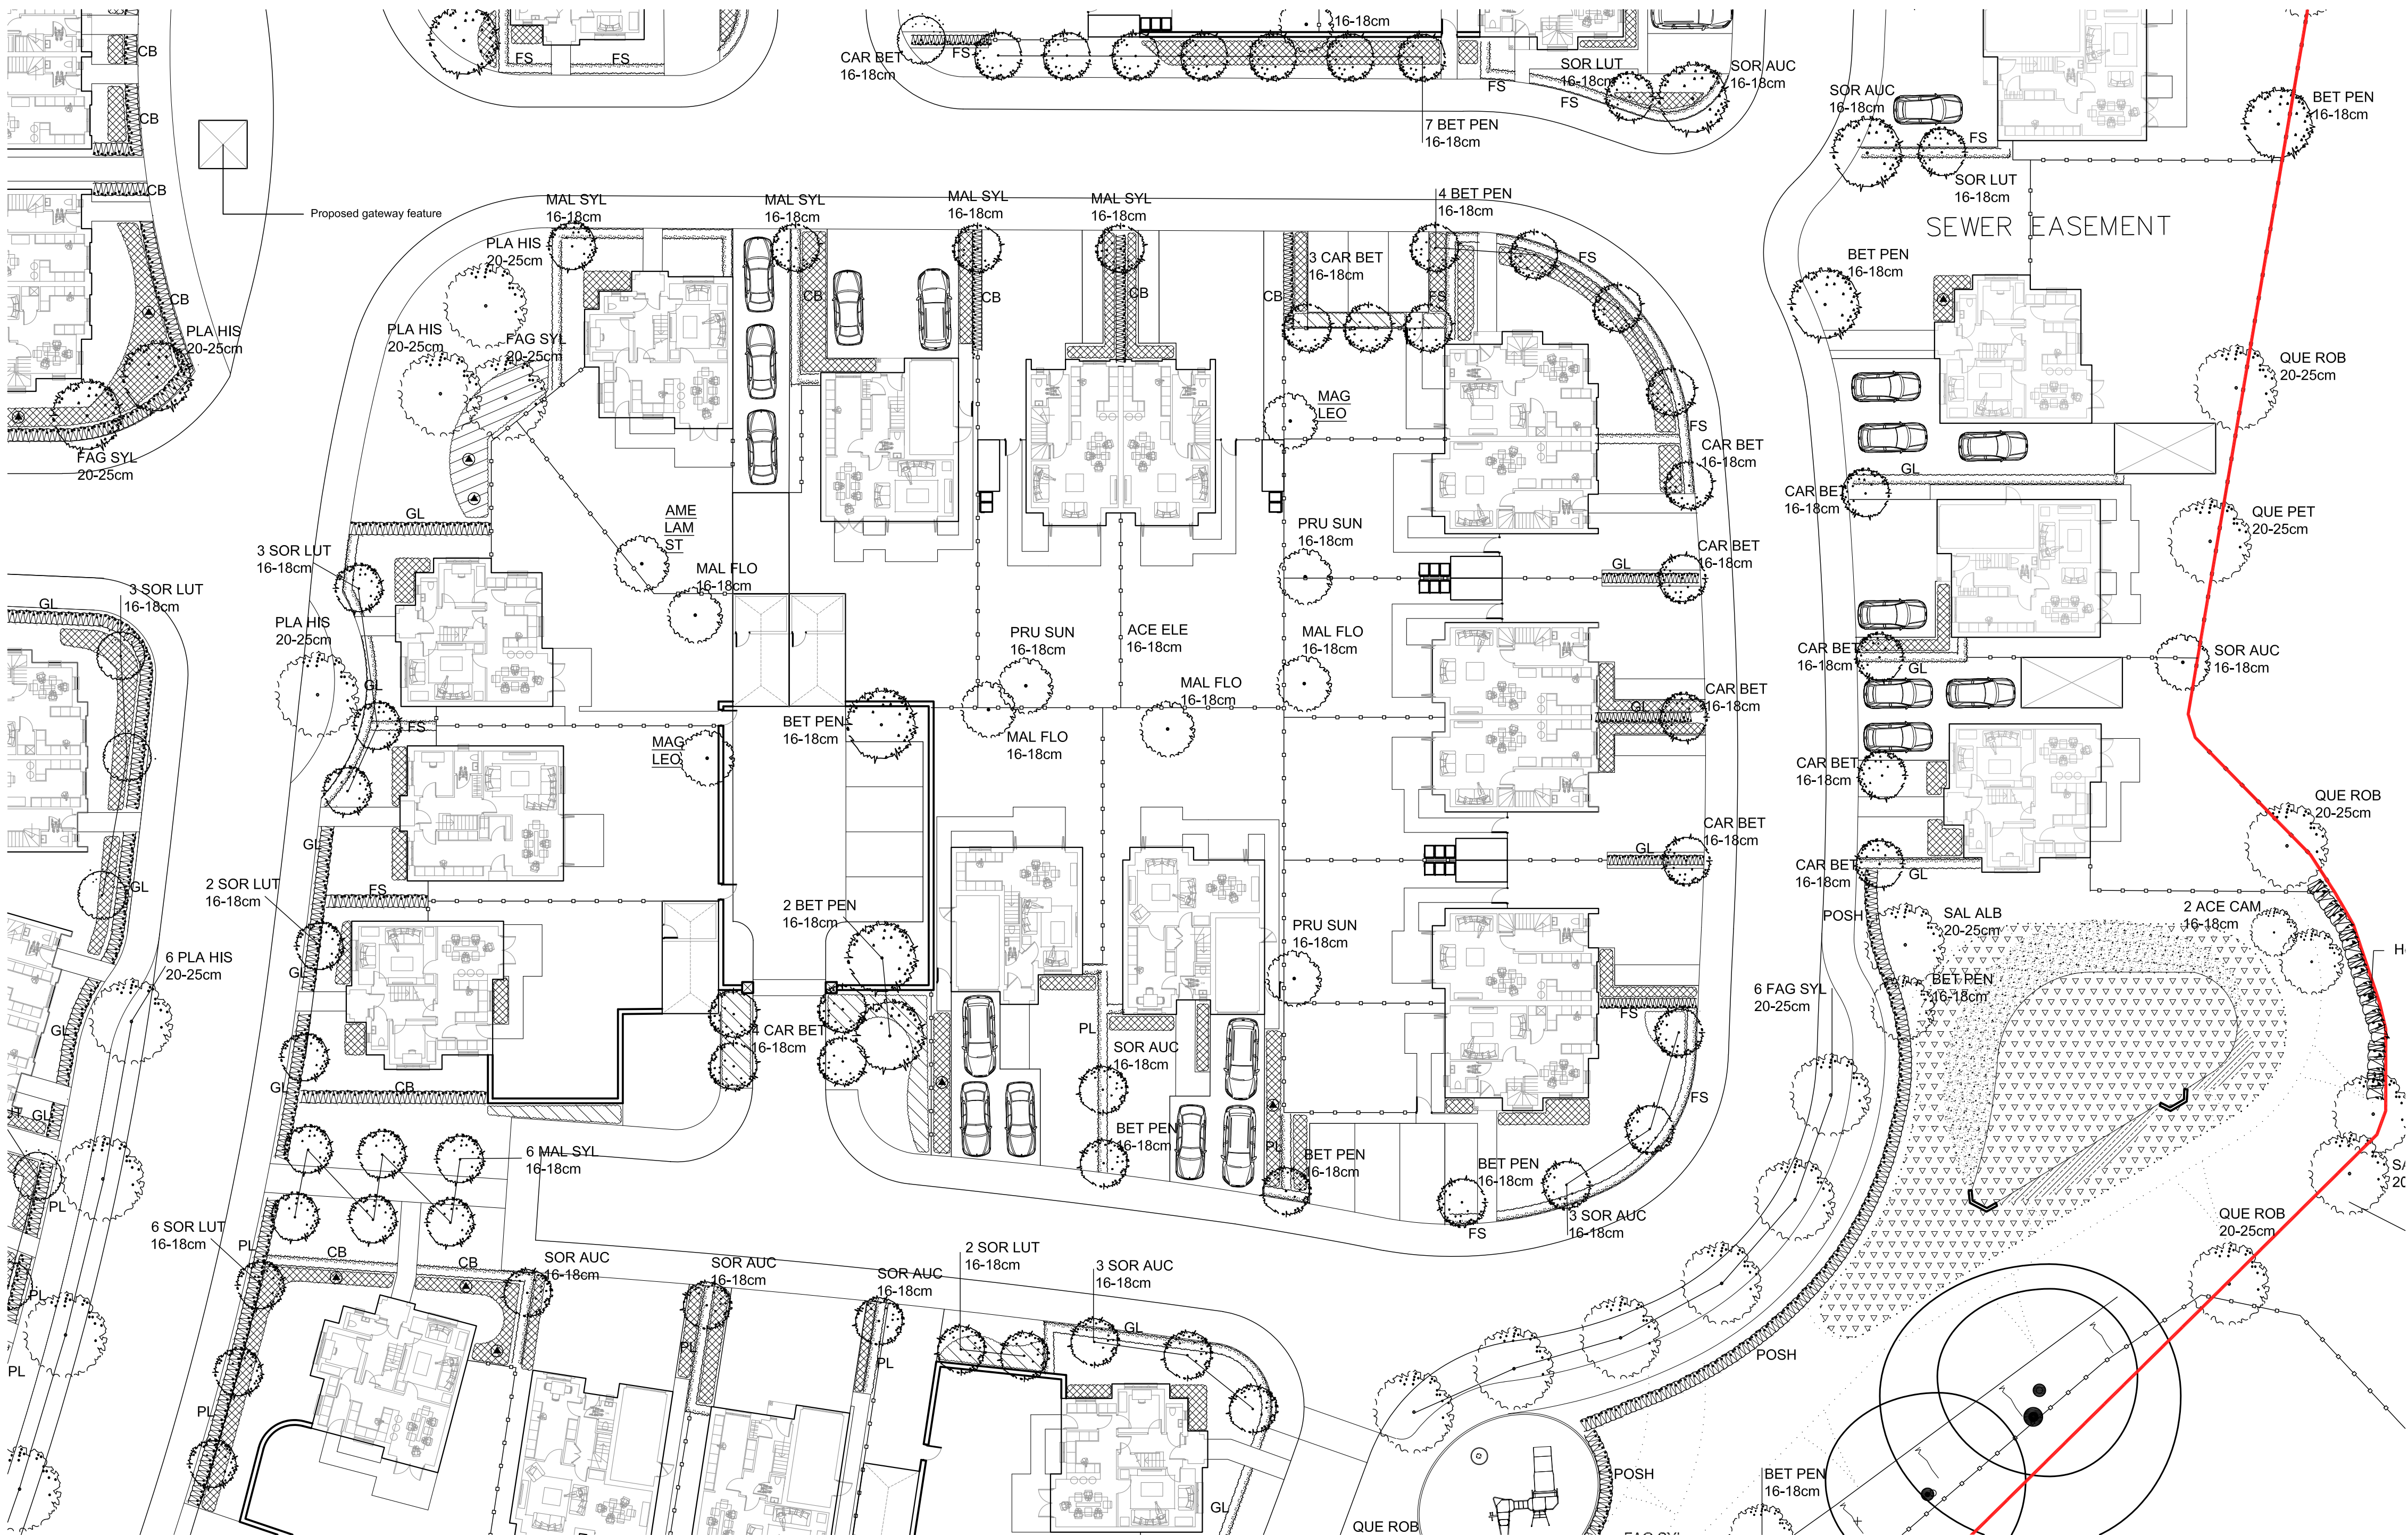

Site Boundary Native Tree Planting		Code	Size in cm	Root Condition
				Pot size (C)
Acer campestre	Field maple	ACE CAM	16-18 girth	RB
Betula pendula	Silver birch	BET PEN	16-18 girth	RB
Carpinus betulus	Hornbeam	CAR BET	16-18 girth	RB
Malus sylvestris	Crab apple	MAL SYL	16-18 girth	RB
Quercus petraea	Sessile Oak	QUE PET	20-25 girth	RB
Quercus robur	Oak	QUE ROB	20-25 girth	RB
Sorbus aucuparia	Rowan	SOR AUC	16-18 girth	RB
Property Frontage Tree Planting		Code	Size in cm	Root Condition
				Pot size (C)
Amelanchier lamarckii (standard)	Snowy mespilus	AME LAM ST	175-200cm high	CG
Betula pendula	Silver birch	BET PEN	16-18 girth	RB
Betula Albo sinensis 'Fascination'	Birch (ornamental)	BET FAS	16-18 girth	RB
Carpinus betulus	Hornbeam	CAR BET	16-18 girth	RB
Chamaecyparis lawsoniana	Lawson cypress	CHALAW	120-150cm high	25L
Magnolia xLoebneri Leonard Messel	Magnolia 'Leonard Messel'	MAG LEO	175-200cm high	CG
Magnolia xsoulangiana	Chinese magnolia	MAG SOU	175-200cm high	CG
Malus sylvestris	Crab apple	MAL SYL	16-18 girth	RB
Sorbus aria	Whitebeam	SOR LUT	16-18 girth	RB
Sorbus aucuparia	Rowan	SOR AUC	16-18 girth	RB
Public Open Space Tree Planting		Code	Size in cm	Root Condition
				Pot size (C)
Acer campestre	Field maple	ACE CAM	16-18 girth	RB
Alnus glutinosa	Alder	ALN GLU	16-18 girth	RB
Betula pendula	Silver birch	BET PEN	16-18 girth	RB
Carpinus betulus	Hornbeam	CAR BET	16-18 girth	RB
Fagus sylvatica	Beech	FAG SYL	20-25 girth	RB
Malus sylvestris	Crab apple	MAL SYL	16-18 girth	RB
Quercus petraea	Sessile Oak	QUE PET	20-25 girth	RB
Quercus robur	Oak	QUE ROB	20-25 girth	RB

Native hedge Boundary Mix	Code	Size in cm	Root Condition	Density/Spacing	Notes	Final height
			Pot size (C)			
	NBM				Single species groups of 10-20	2-3m
<i>Crataegus monogyna</i>	50%	60-90cm	B	5No / linear m	Double staggered row	2-3m
<i>Corylus avellana</i>	10%	60-90cm	B	5No / linear m	Double staggered row	2-3m
<i>Prunus spinosa</i>	15%	60-90cm	B	5No / linear m	Double staggered row	2-3m
<i>Ilex aquifolium</i>	15%	60-90cm	RB	5No / linear m	Double staggered row	2-3m
<i>Malus sylvestris</i>	2%	60-90cm	B	5No / linear m	Double staggered row	2-3m
<i>Rosa canina</i>	3%	60-90cm	B	5No / linear m	Double staggered row	2-3m
<i>Sambucus nigra</i>	5%	60-90cm	B	5No / linear m	Double staggered row	2-3m

<u>Spine Road hedge</u>	Code	Size in cm	Root Condition	Density/Spacing	Final height
			Pot size (C)		
<u>Evergreen</u>					
Prunus lusitanica	PL	80-100cm	10L / RB	2.5No / linear m	1.2 / 1.5m
Griselinia littoralis	GL	80-100cm	10L / RB	2.5No / linear m	1.2 / 1.5m
<u>Deciduous</u>					
Carpinus betulus (extra bushy)	CB	100-125cm	Bare root	4No / linear m	1.2 / 1.5m

<u>Back of Garden hedge</u>	Code	Size in cm	Root Condition	Density/Spacing	Final height
			Pot size (C)		
<u>Deciduous</u>					
Carpinus betulus (extra bushy)	BG-CB	100-125cm	Bare root	4No / linear m	1.8m

