




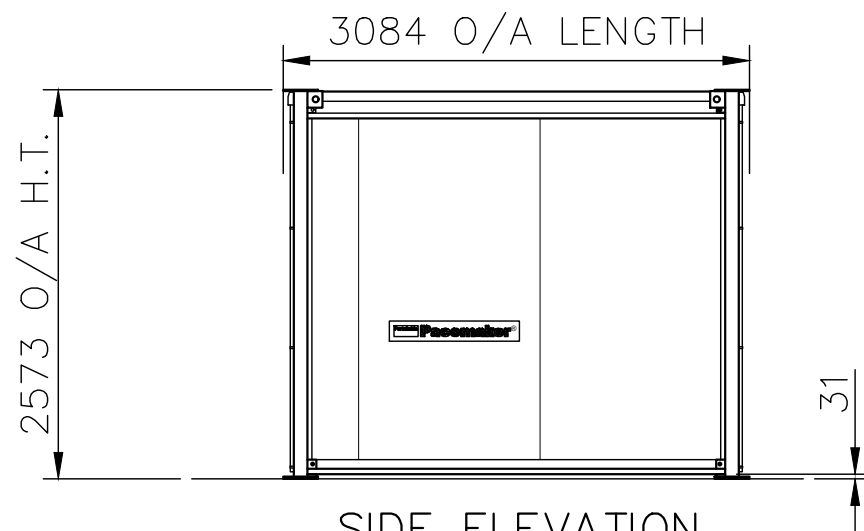


SIDE ELEVATION

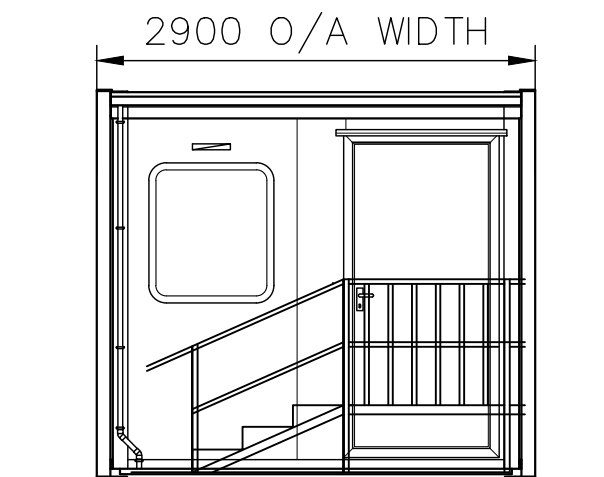


END ELEVATION

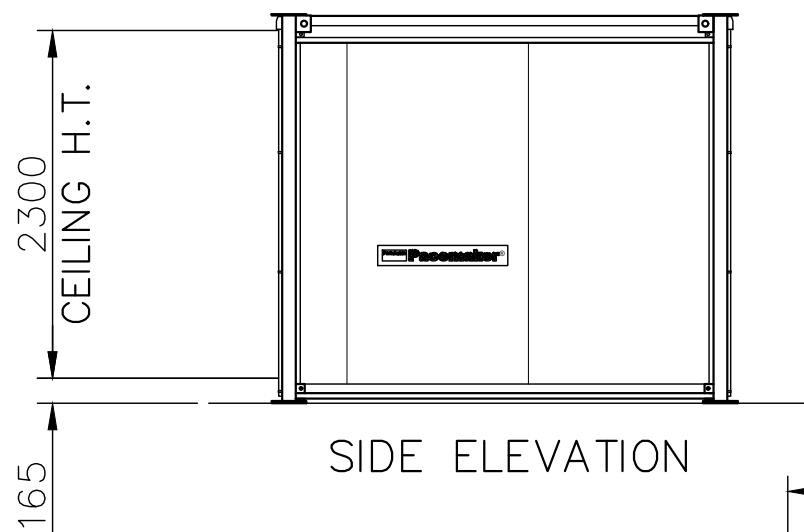

SIDE ELEVATION

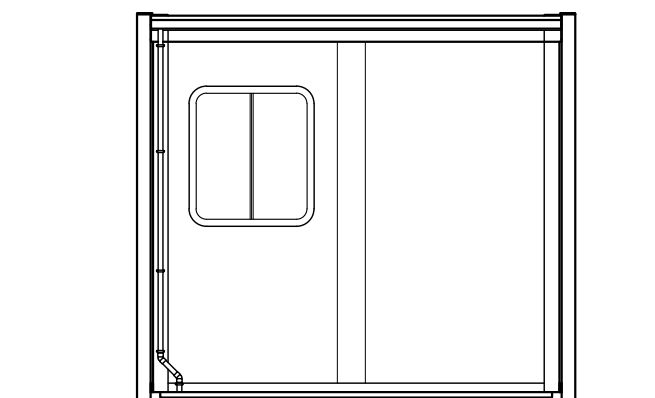

END ELEVATION

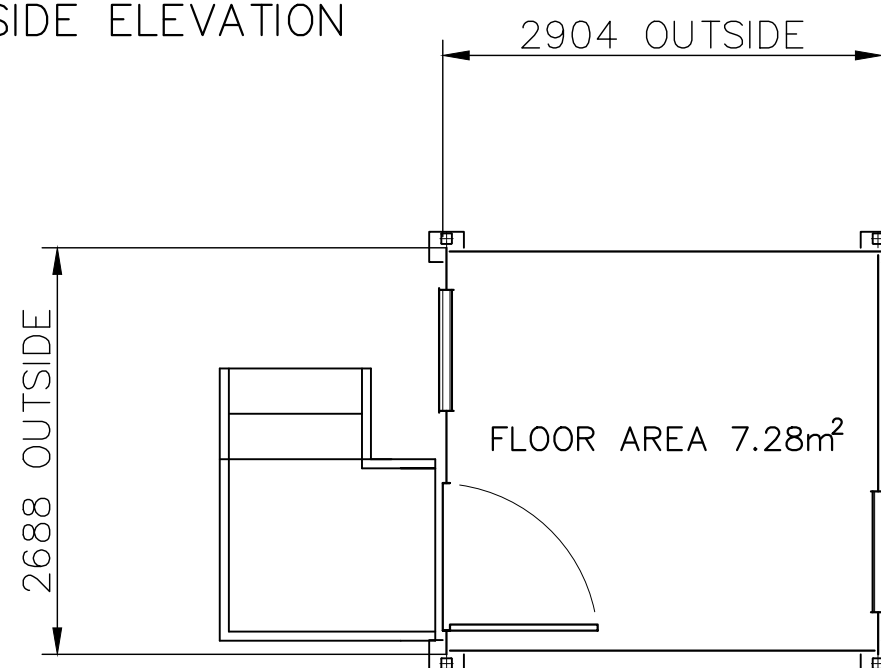

Portakabin	
Spire Hospital	
Date: 08.07.2020	
Scale : 1:50 @ A3	
Dwg No: DLSHPE	